


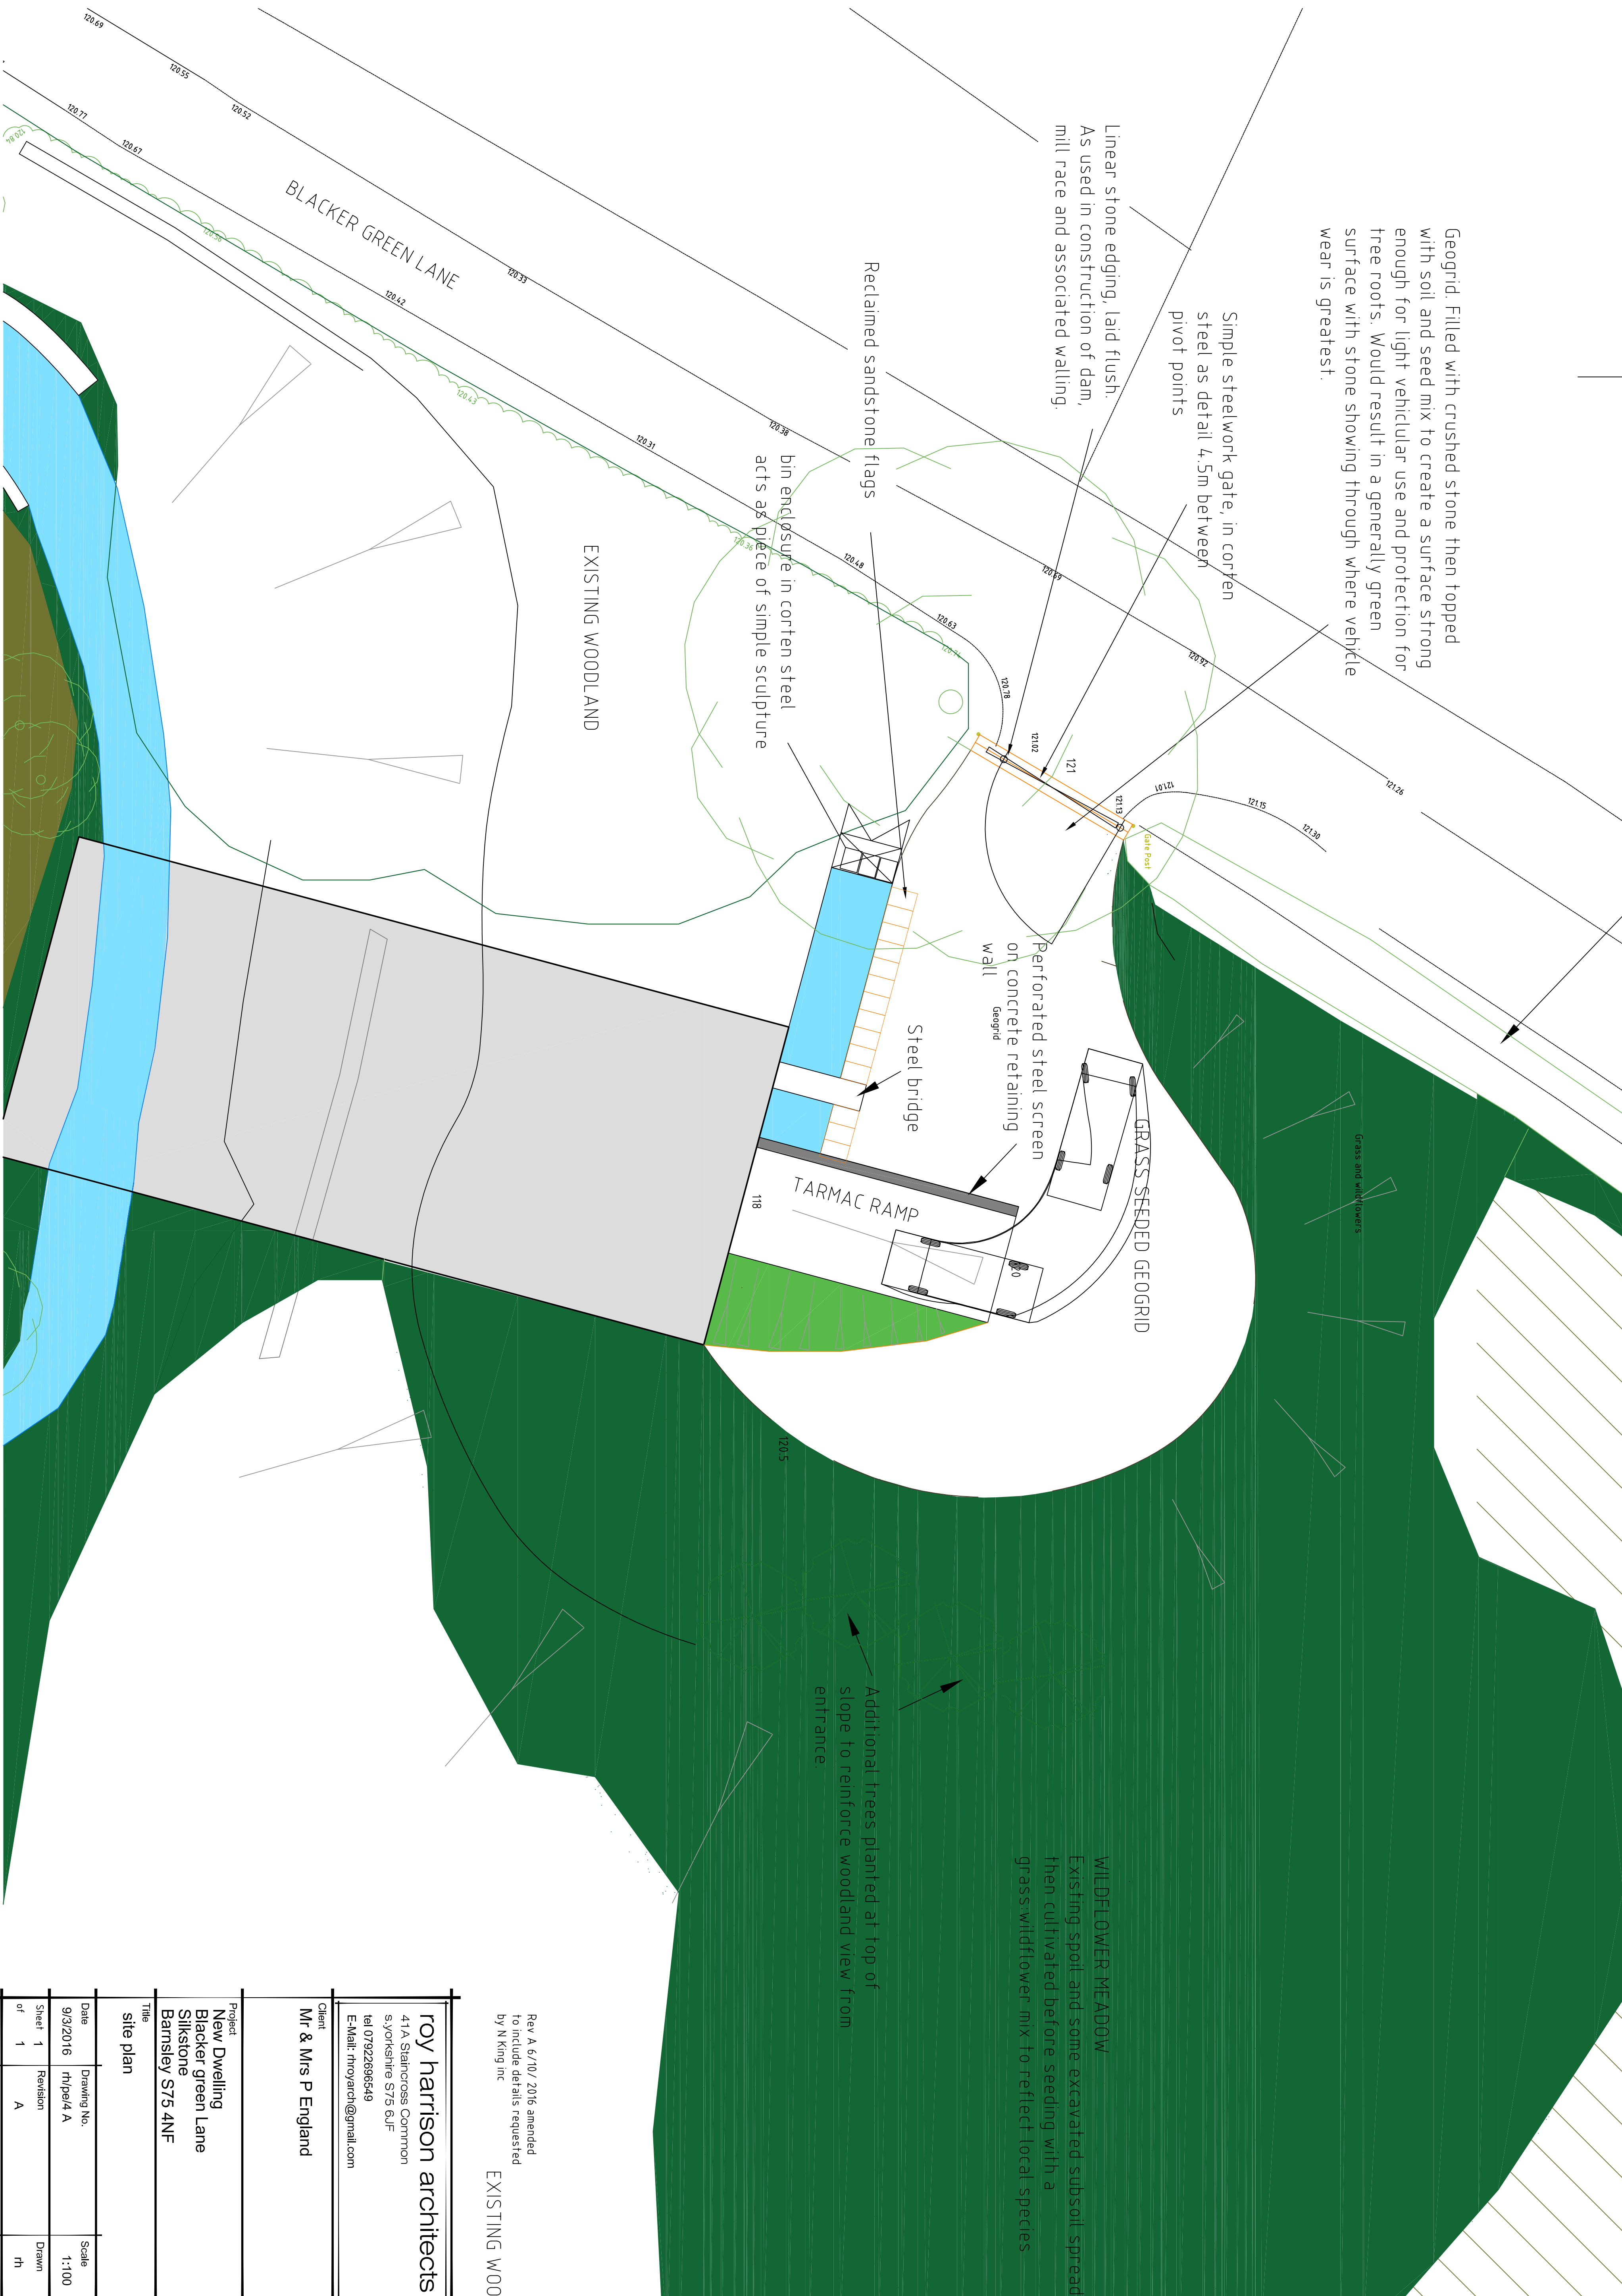

Rev A 6/10/ 2016 amended
to include details requested
by N King inc

EXISTING WOODL.

roy harrison architects
41 A Staincross Common
s.yorkshire S75 6JF
tel 07922868649
E-Mail: rhoy@rci@gmail.com

Client
Mr & Mrs P England

Project
**New Dwelling
Blacker green Lane
Silkstone
Barnsley S75 4NF**

Title site plan			
Date	Drawing No.	Scale	
9/3/2016	rh/pe/4 A	1:100	
Sheet 1 of 1	Revision A	Drawn rh	