




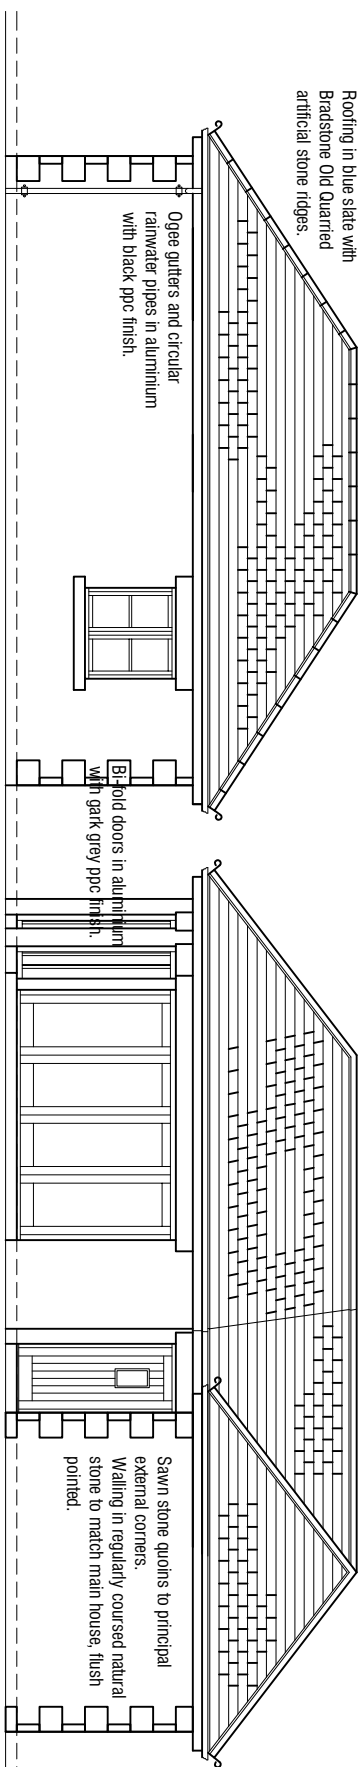


SOUTH ELEVATION

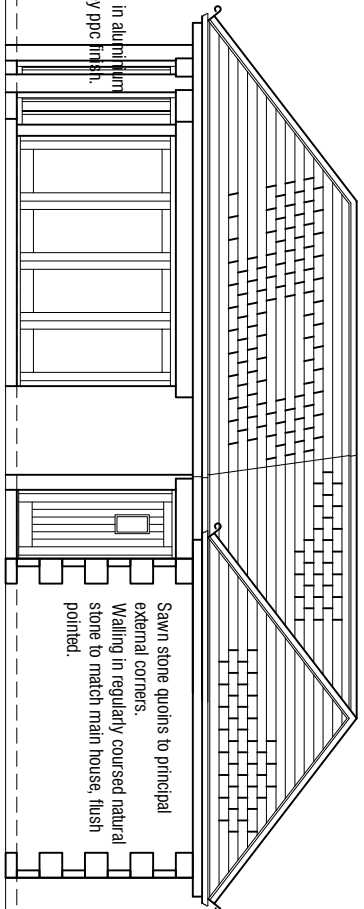


WEST ELEVATION

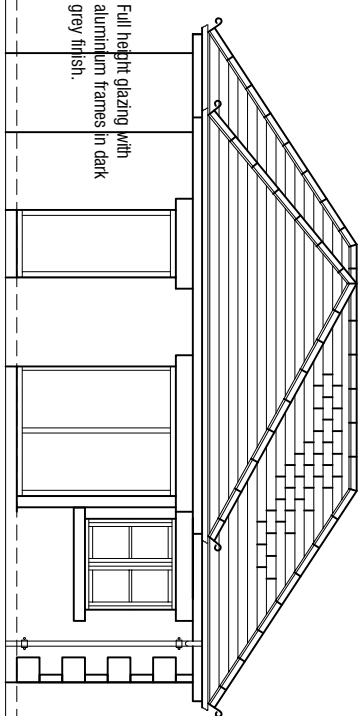


NORTH ELEVATION

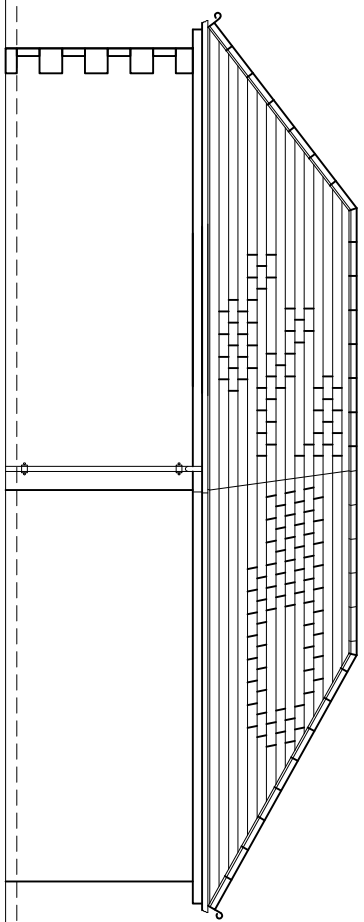

EAST ELEVATION

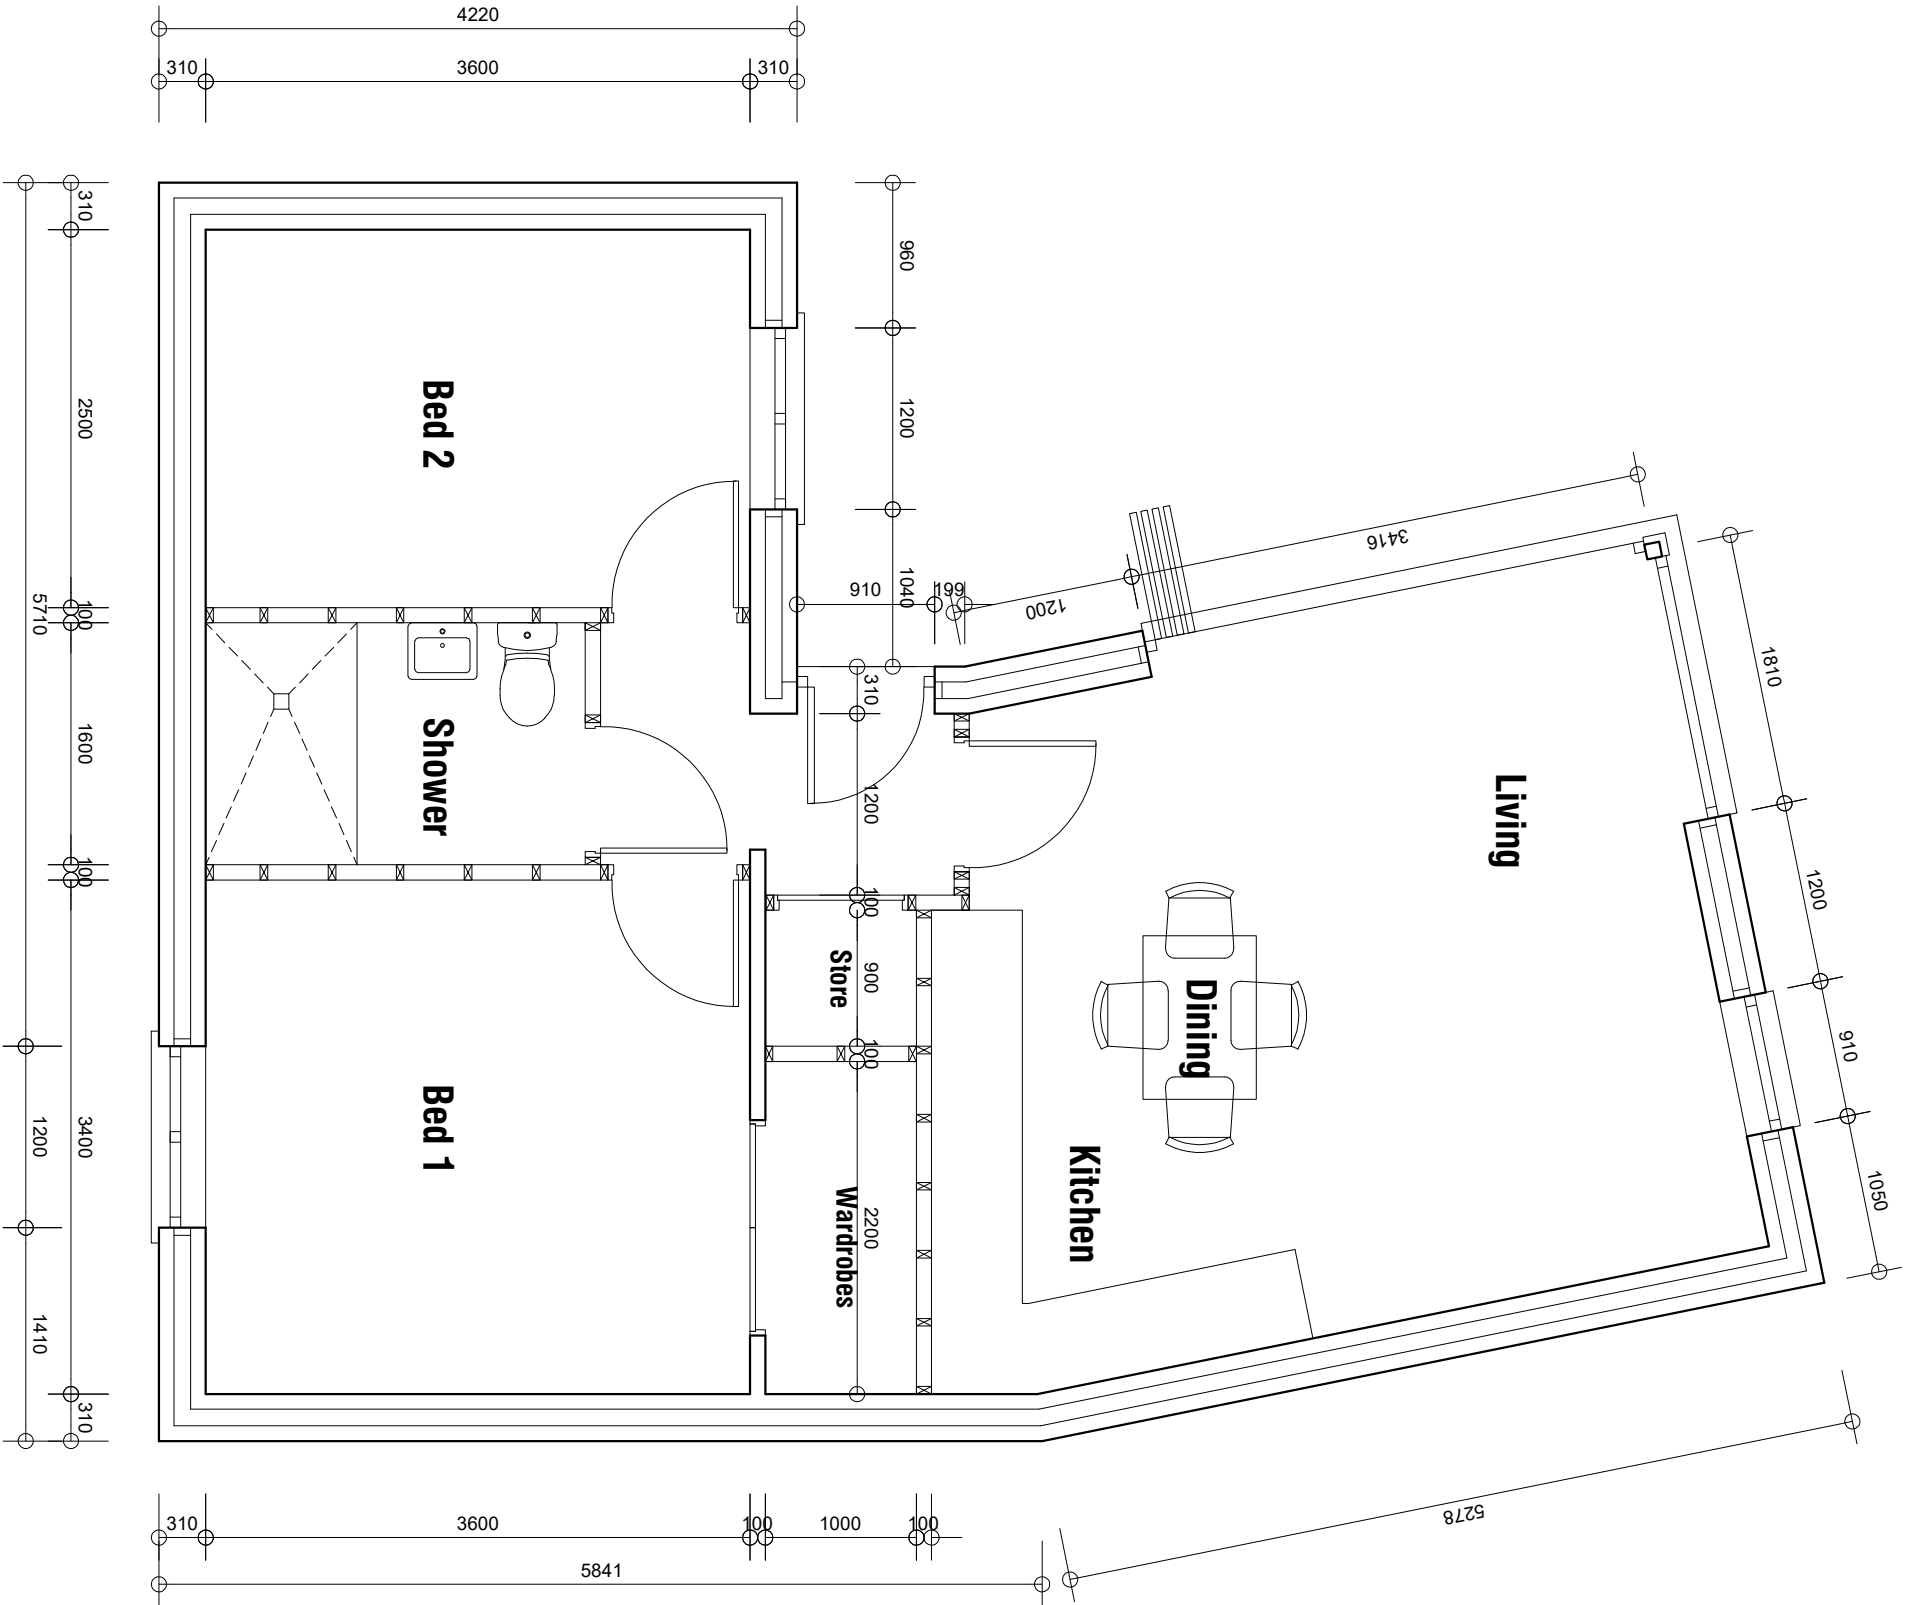

PLAN

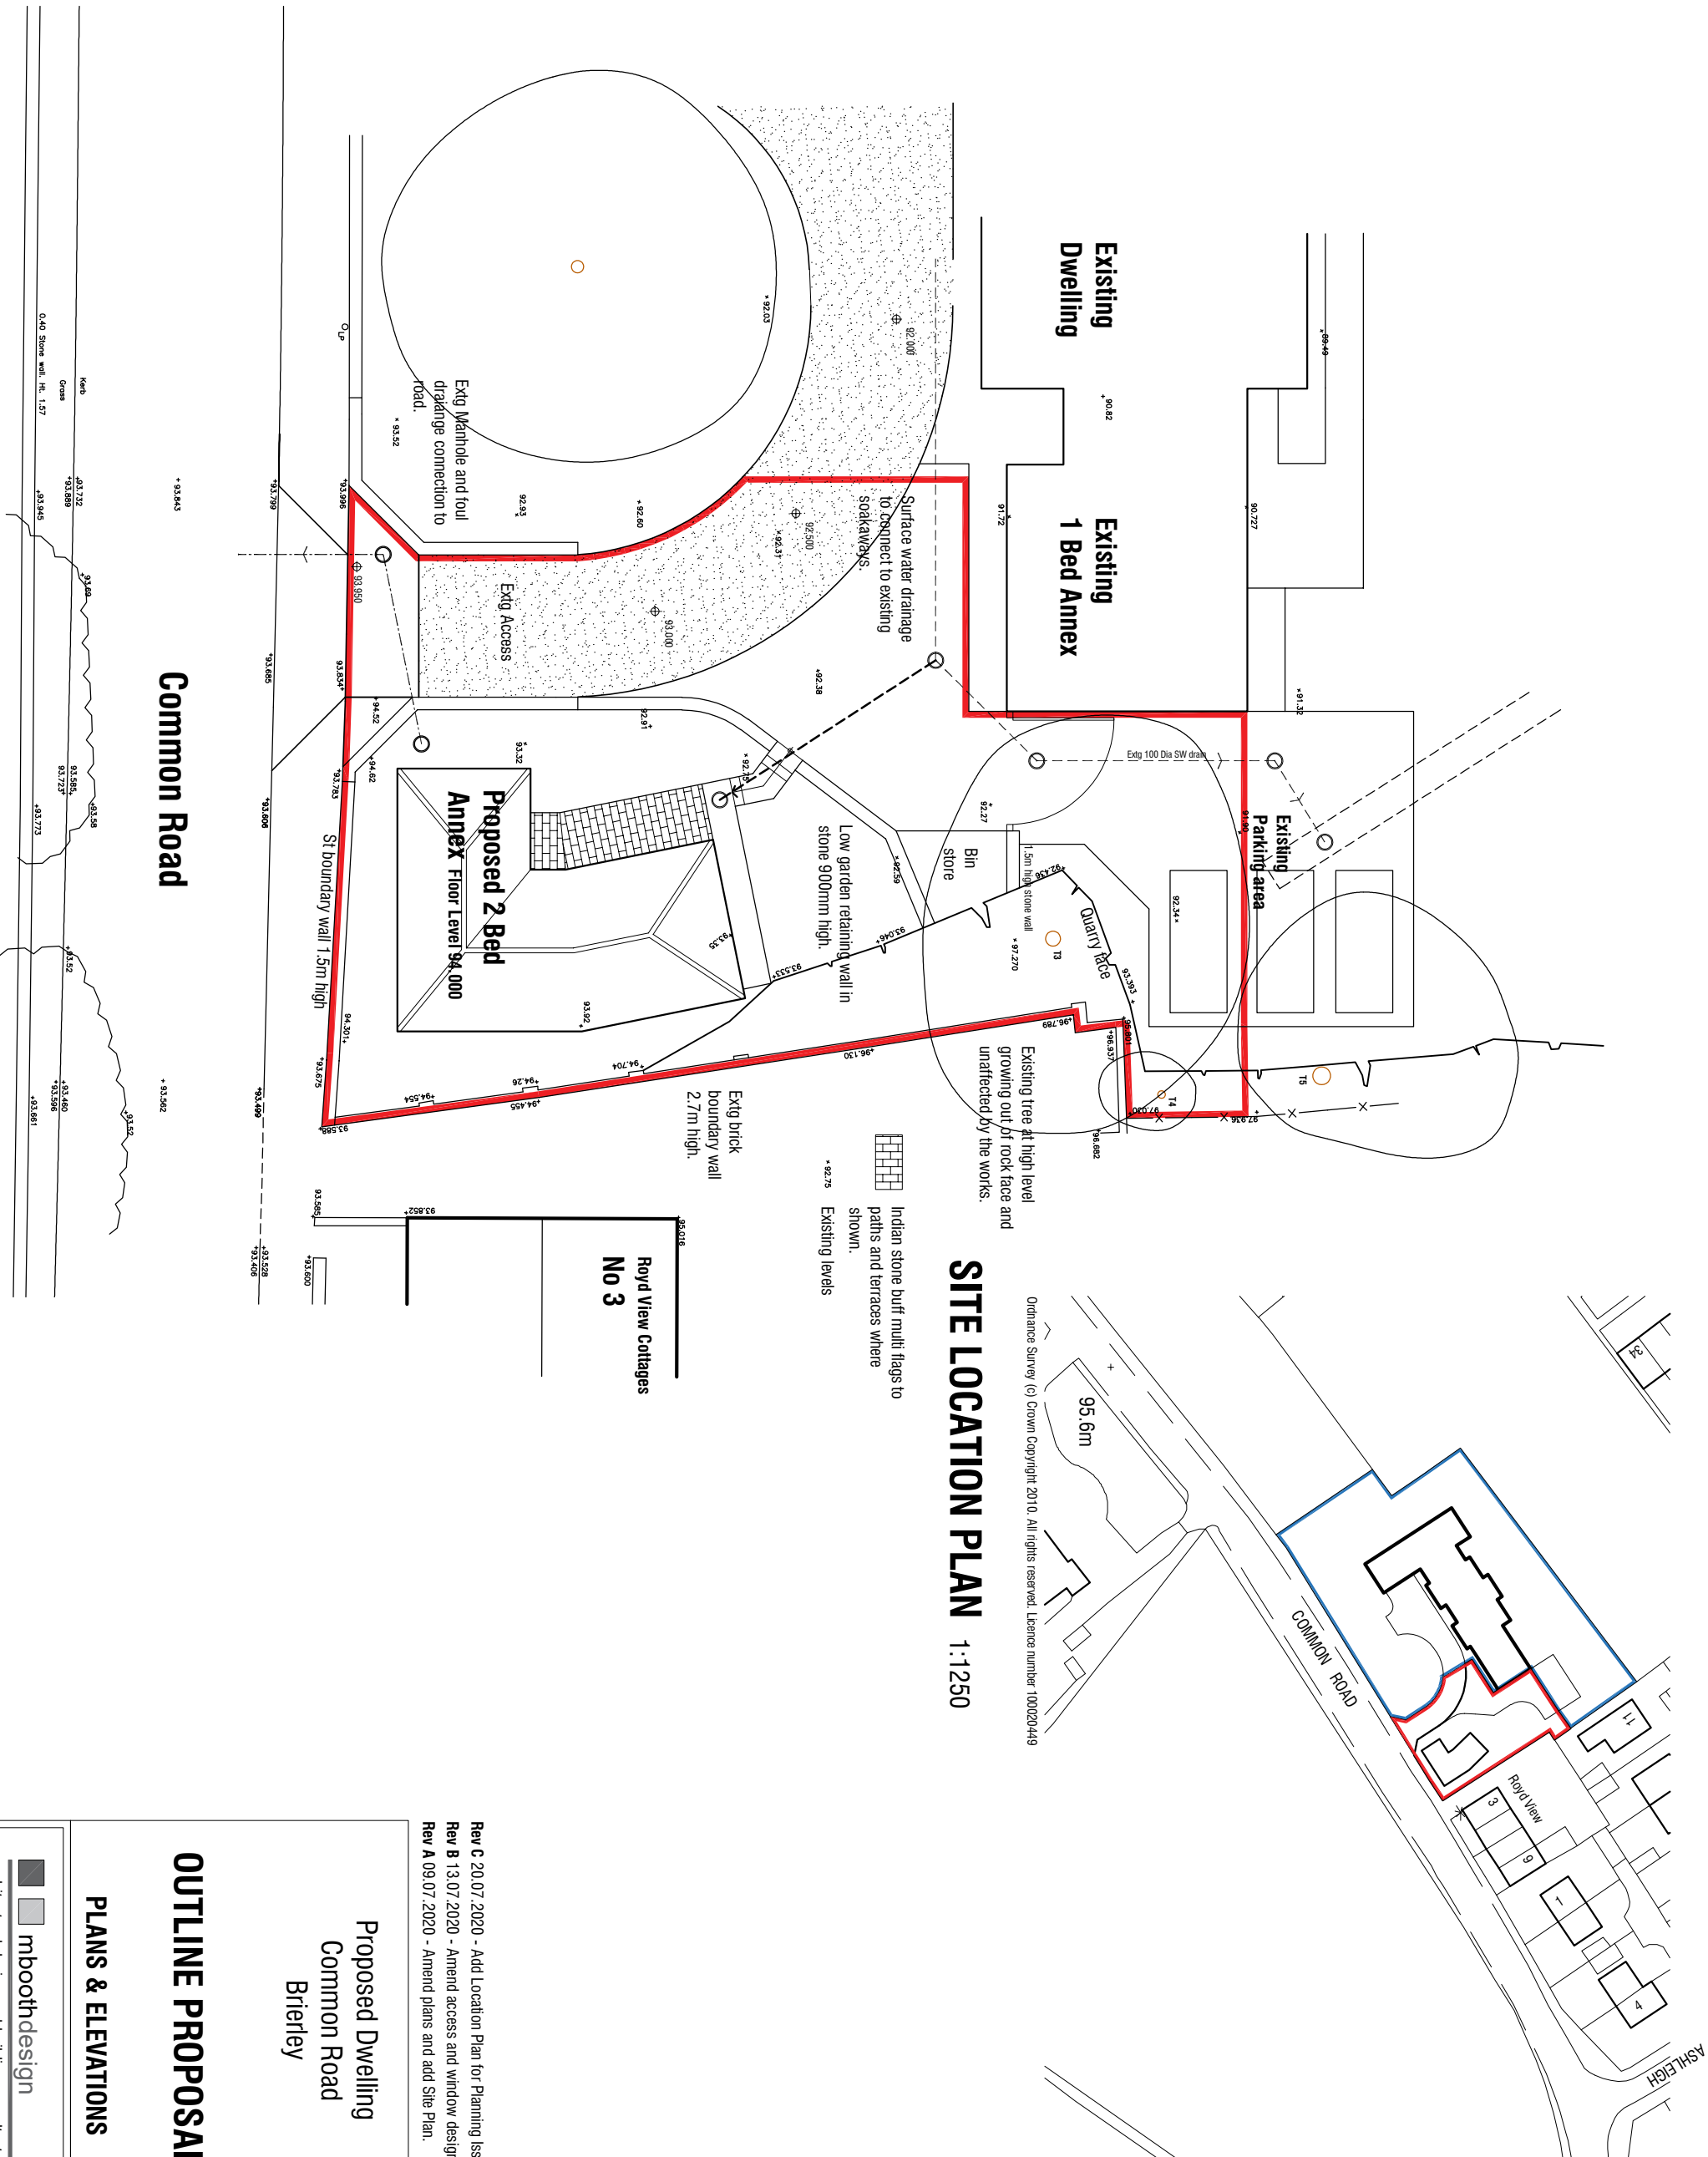

SITE LOCATION PLAN 1:1250

SITE PLAN 1:200

Proposed Dwelling
Common Road
Brierley

OUTLINE PROPOSALS

PLANS & ELEVATIONS

mboothdesign

architectural design and building consultants

Fairfield House
Barnesley Close
Barnsley
S70 2JF
T: 01226 286256
M: 07281189300
E: mark@mboothdesign.co.uk

Scale 1:50 1:100 @ A3
Date JULY 2020
DWG No. P10

Drawn MJB
Ref. 15_25A
Rev. C

Rev C 20.07.2020 - Add Location Plan for Planning Issue.
Rev B 13.07.2020 - Amend access and window design.
Rev A 09.07.2020 - Amend plans and add Site Plan.

Copyright mboothdesign. All dimensions in millimetres unless otherwise stated.
Dimensions for setting out in existing buildings are to be checked and verified on site.

10m
5m
2m
10m