




FRONT ELEVATION

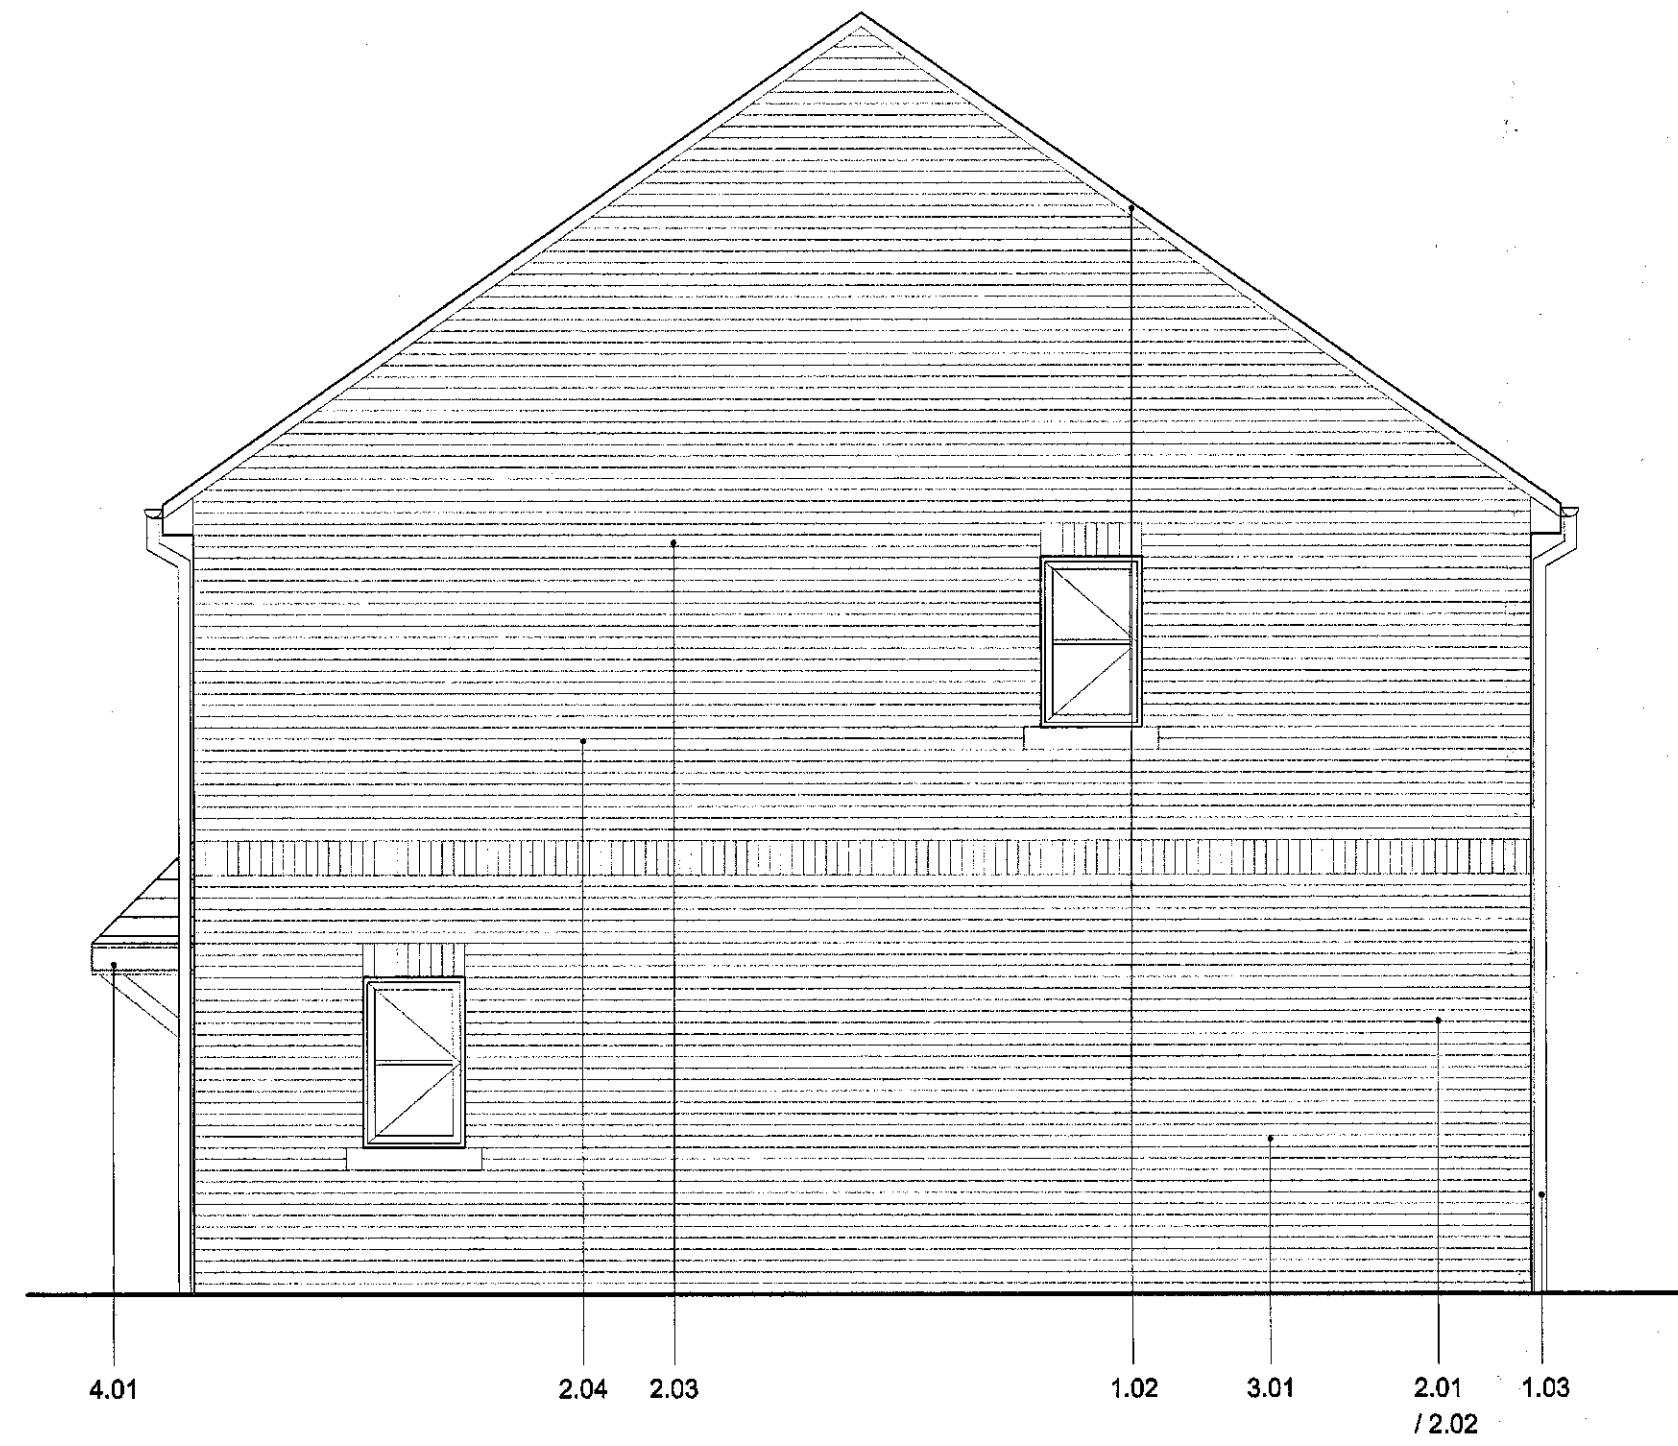

VISIBLE SIDE ELEVATION TYPE E



REAR ELEVATION



VISIBLE SIDE ELEVATION TYPE H

MATERIALS

1.00 Roof

- 1.01 Grey roof tiles
- 1.02 White UPVC fascias and soffits
- 1.03 Black UPVC rainwater goods

2.00 Walls

- 2.01 Red brick - Ibstock Mercia Antique
- 2.02 Red brick - Ibstock Ivanoue Katrina
- 2.03 Smooth red headers
- 2.04 Art stone cills

3.00 Windows & doors


- 3.01 White UPVC windows
- 3.02 GRP faced composite door - Mix of finished colours: Dulux Red 99RR07/325, Dulux Blue 50BB08/171, Dulux Green 30GY09/171
- 3.03 White UPVC french doors
- 3.04 White garage doors

4.00 Miscellaneous

- 4.01 Timber canopy over entrance doors finished white with grey roof tiles

DO NOT SCALE FROM DRAWING

MICHAEL HYDE AND ASSOCIATES LIMITED
chartered architects

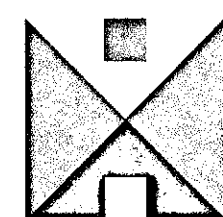

MANCHESTER ☐ SHEFFIELD ☒
31 BARTON ARCADE DEANSGATE
MANCHESTER M3 2BJ
TEL 0161 834 1018
FAX 0161 834 4799
Manchester@MHA
architects.com

REV	DATE	DESCRIPTION	DRW	CHKD
PROJECT TITLE CYPRESS HEIGHTS, CARLTON ROAD BARNSELEY				
DRAWING TITLE ELEVATIONS TYPE E AND H - 2 STOREY HOUSES E 385P (88m²) AND H 385P (88m²)				
DRAWN/DESIGNED AD / AD	DATE SEPT 2014	SCALE 1:50 @ A1		
3SC5	DRAWING 3-006	REVISIONS		