



DO NOT SCALE: Contractor to check all dimensions and report any omissions or errors

NOTES

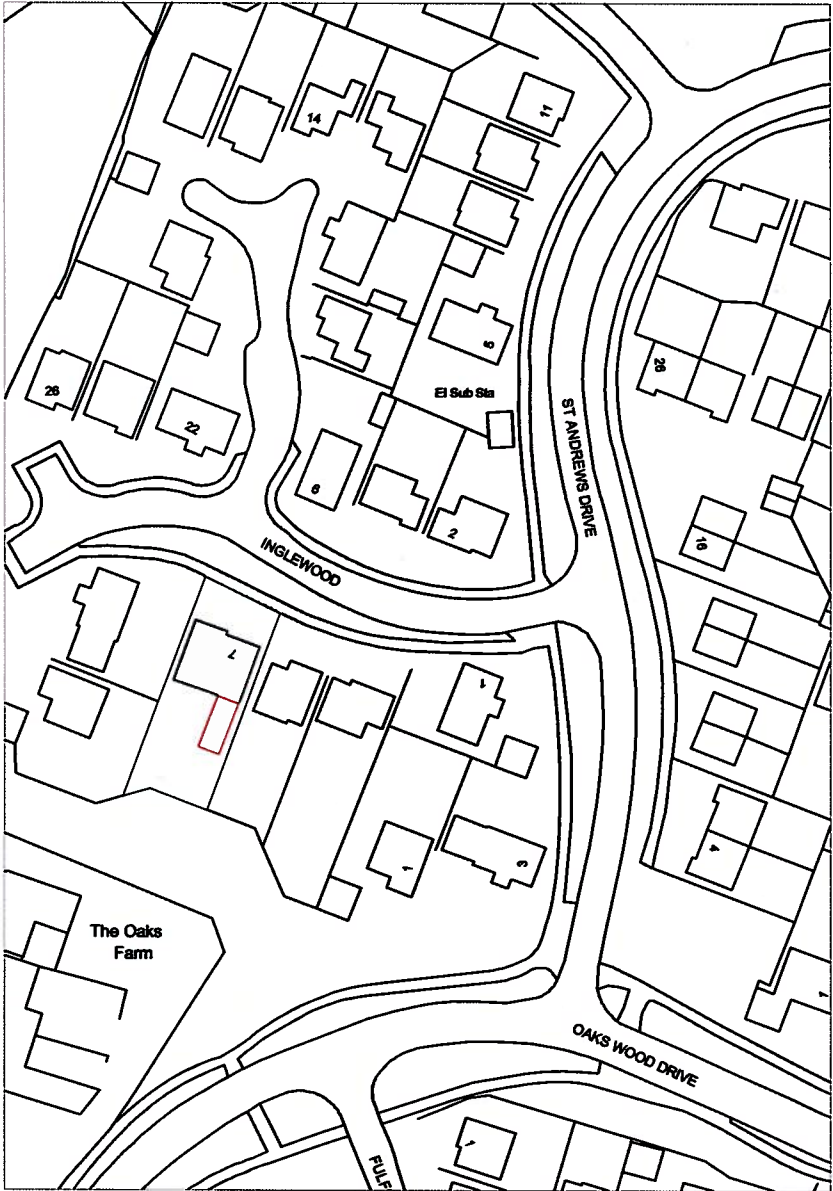

LOCATION PLAN  
SCALE 1:1250 AT A3

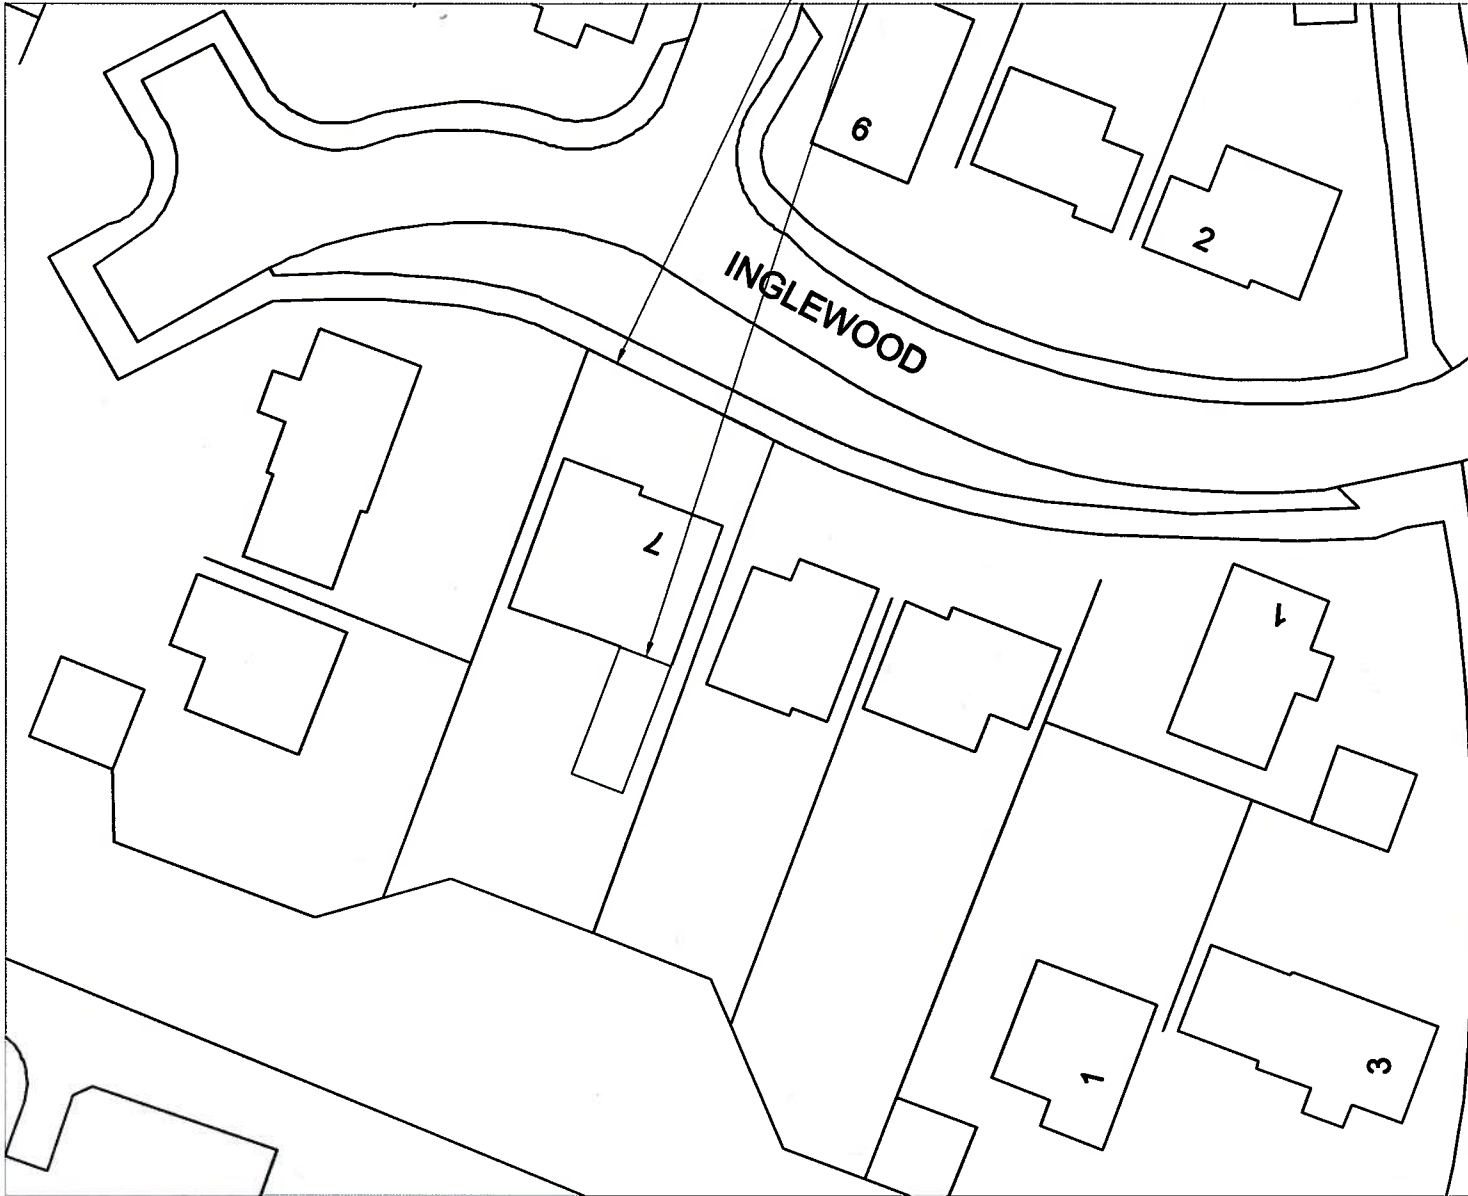

SITE PLAN  
SCALE 1:500 AT A3

| Rev   | Description | By                 | Chk | App                | Date     |
|---|-------------|--------------------|-----|--------------------|----------|
| JRB DESIGNS Ltd<br>166 Churchfield Lane<br>Darton<br>Barnsley<br>S75 5EA<br>Tel: 01226 383542<br>Fax: 01226 380078<br>Mob: 07970 541192<br>Email: john@jrbdesigns.co.uk<br><br>This drawing is copyright. © jrbdesigns Ltd. |             |                    |     |                    |          |
| Client<br><br>MR L WADDINGTON   |             |                    |     |                    |          |
| Drawing Title<br><br>SITE PLANS   |             |                    |     |                    |          |
| Address<br><br>7 INGLEWOOD<br>DARTON<br>BARNSELY<br>S75 5NY   |             |                    |     |                    |          |
| Project Title:<br><br>PROPOSED SINGLE STOREY<br>REAR EXTENSION   |             |                    |     |                    |          |
| Purpose of Issue:<br><br>PLANNING   |             |                    |     |                    |          |
| Drawing Status<br><br>FIRST ISSUE   |             |                    |     |                    |          |
| Scale at A3<br>AS SHOWN   |             | Drawn By<br>JRB    |     | Date<br>18/01/2011 |          |
| Checked By<br>LW   |             | Date<br>18/01/2011 |     | Approved By<br>LW  |          |
| Project No.<br>MLW003   |             | Drawing No.<br>001 |     |                    | Revision |
| APPROVAL <input checked="" type="checkbox"/> INFORMATION <input type="checkbox"/> TENDER <input type="checkbox"/> CONTRACT <input type="checkbox"/> CONSTRUCTION <input type="checkbox"/>                                   |             |                    |     |                    |          |