




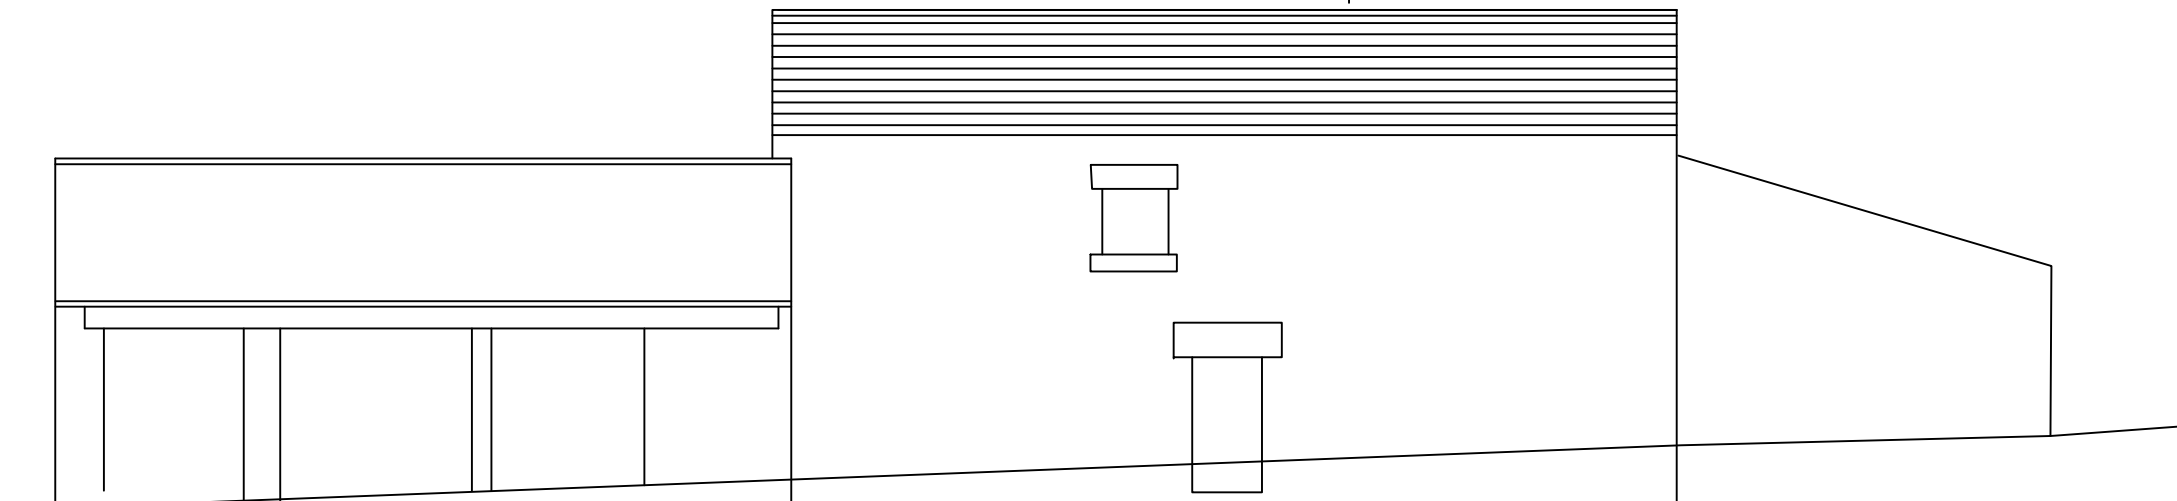


REAR ELEVATION

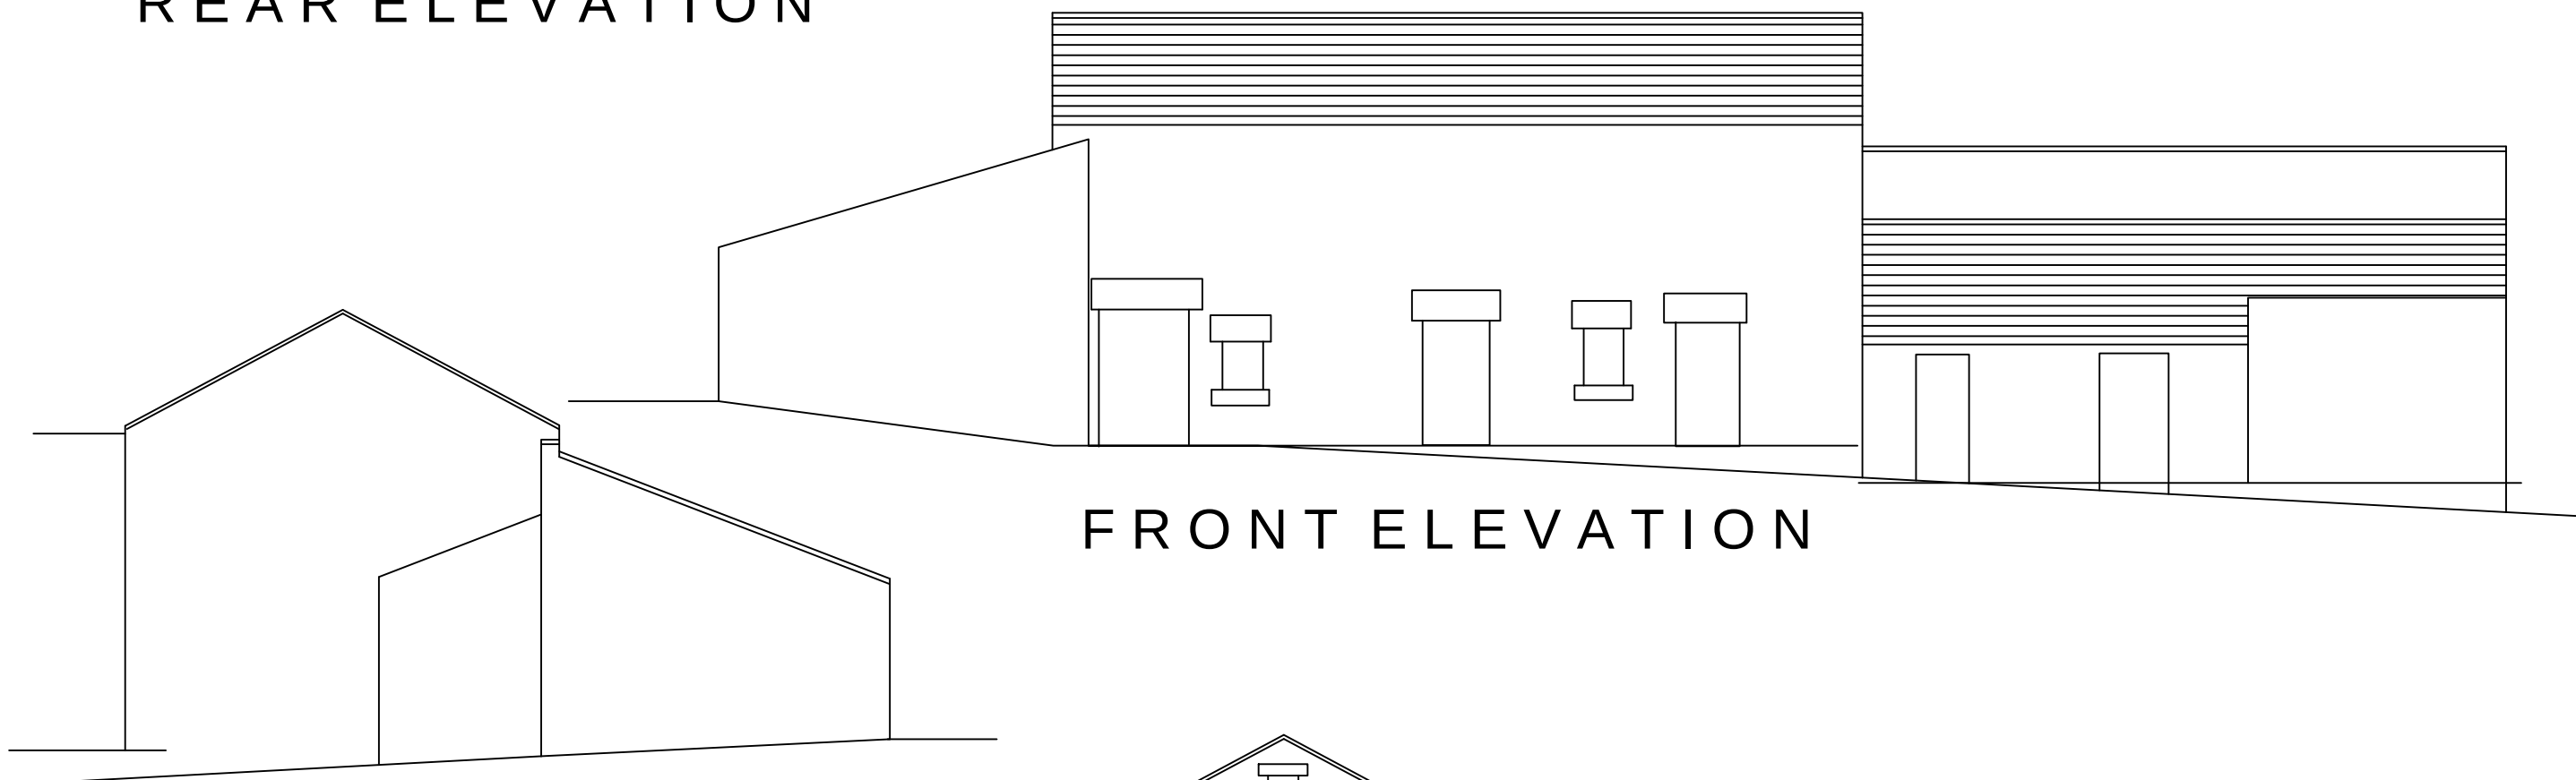

FRONT ELEVATION

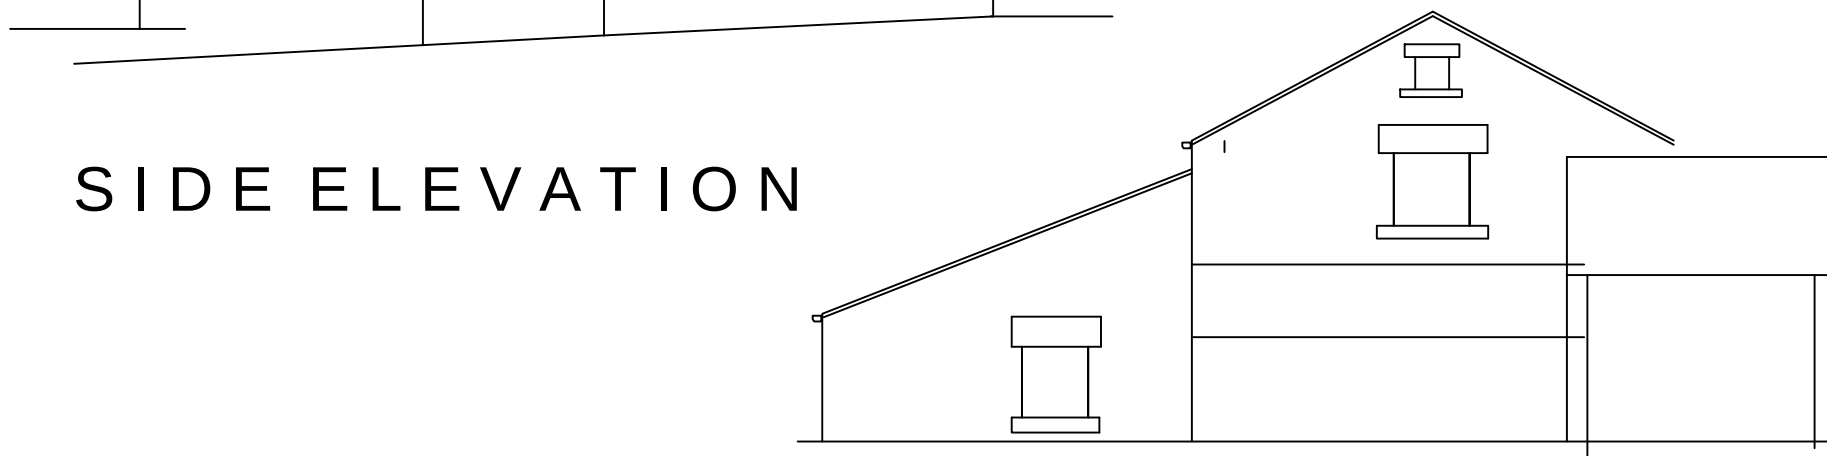

SIDE ELEVATION

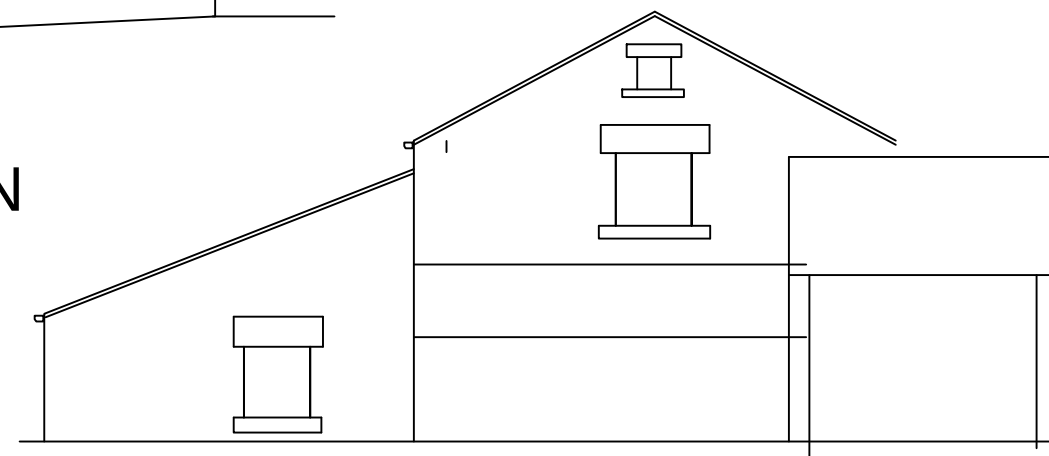

SIDE ELEVATION

			8 MORSTON BUSINESS PARK, WHALEY ROAD, BARUGH GREEN, BARNLEY. S75 1HQ			Phone: 01226 208482 Fax: 01226 283030			
ARCHITECTURAL SERVICES AND SURVEYORS						Email: info@whiteaguspартnership.co.uk Web: www.whiteaguspартnership.co.uk			
Project. PROPOSED BARN CONVERSION BANK HOUSE FARM SILKSTONE, BARNLEY						Client. MR G THOMPSON			
Drawing Title. ELEVATIONS AS EXISTING BARN B						Date. OCT 2013		Scale. 1:100 @ A3	
Ref. 13-060						Dwg. No. 03		Rev.	
Date	Suffix	Description	Date	Suffix	Description				