



UPRN: 100050668147

HMLR Title No: SYK485741

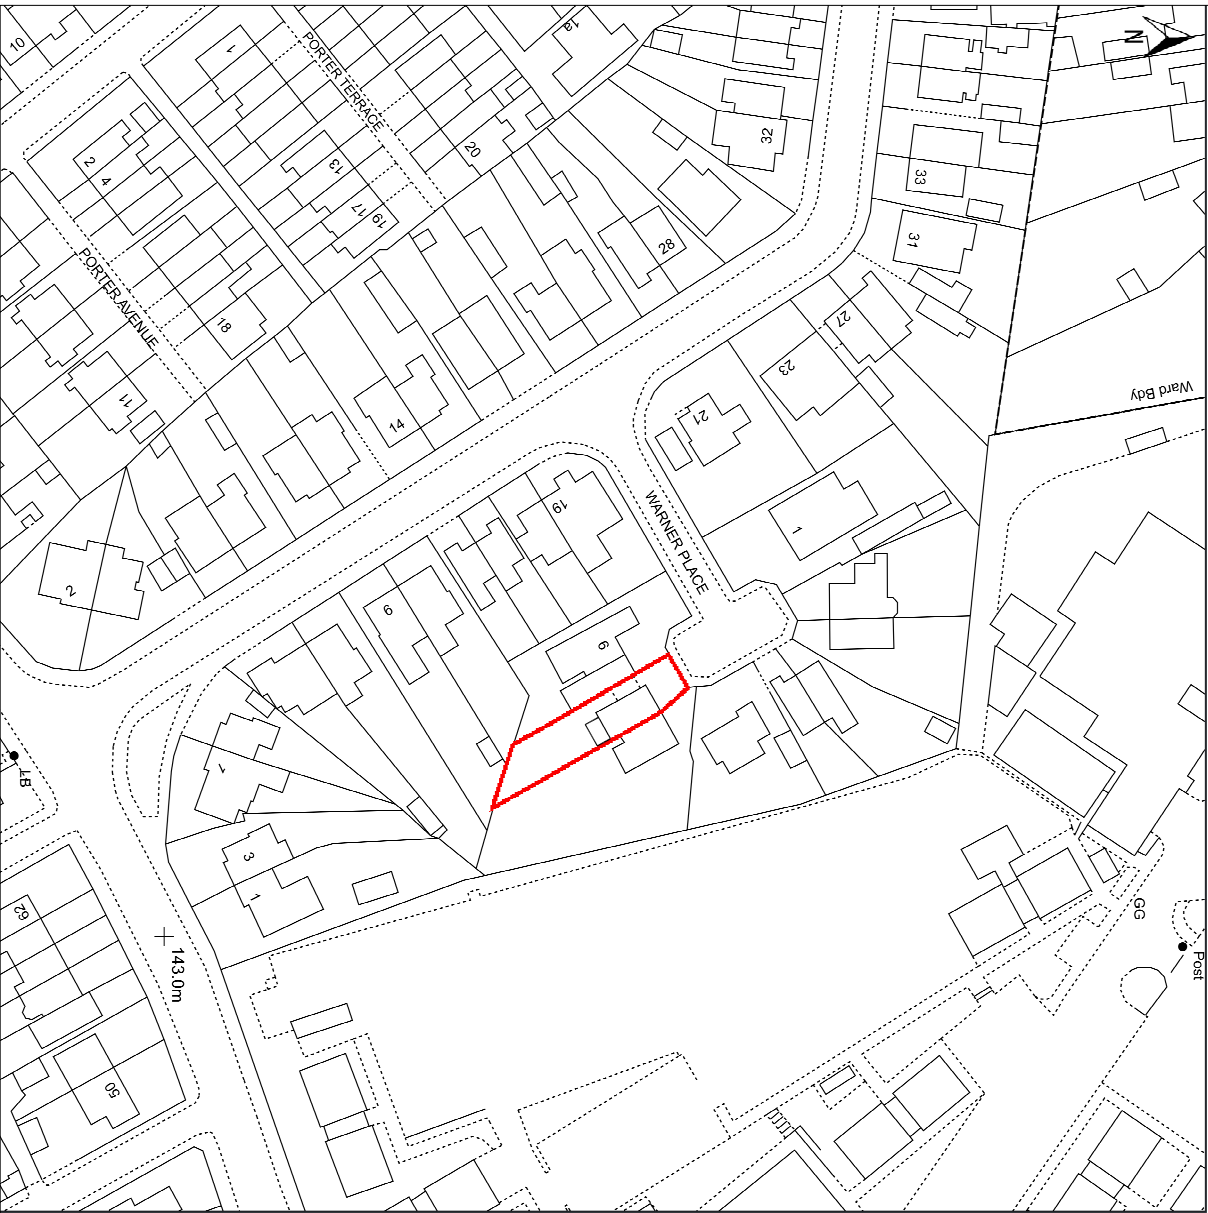


UPRN: 100050668147

HMLR Title No: SYK485741

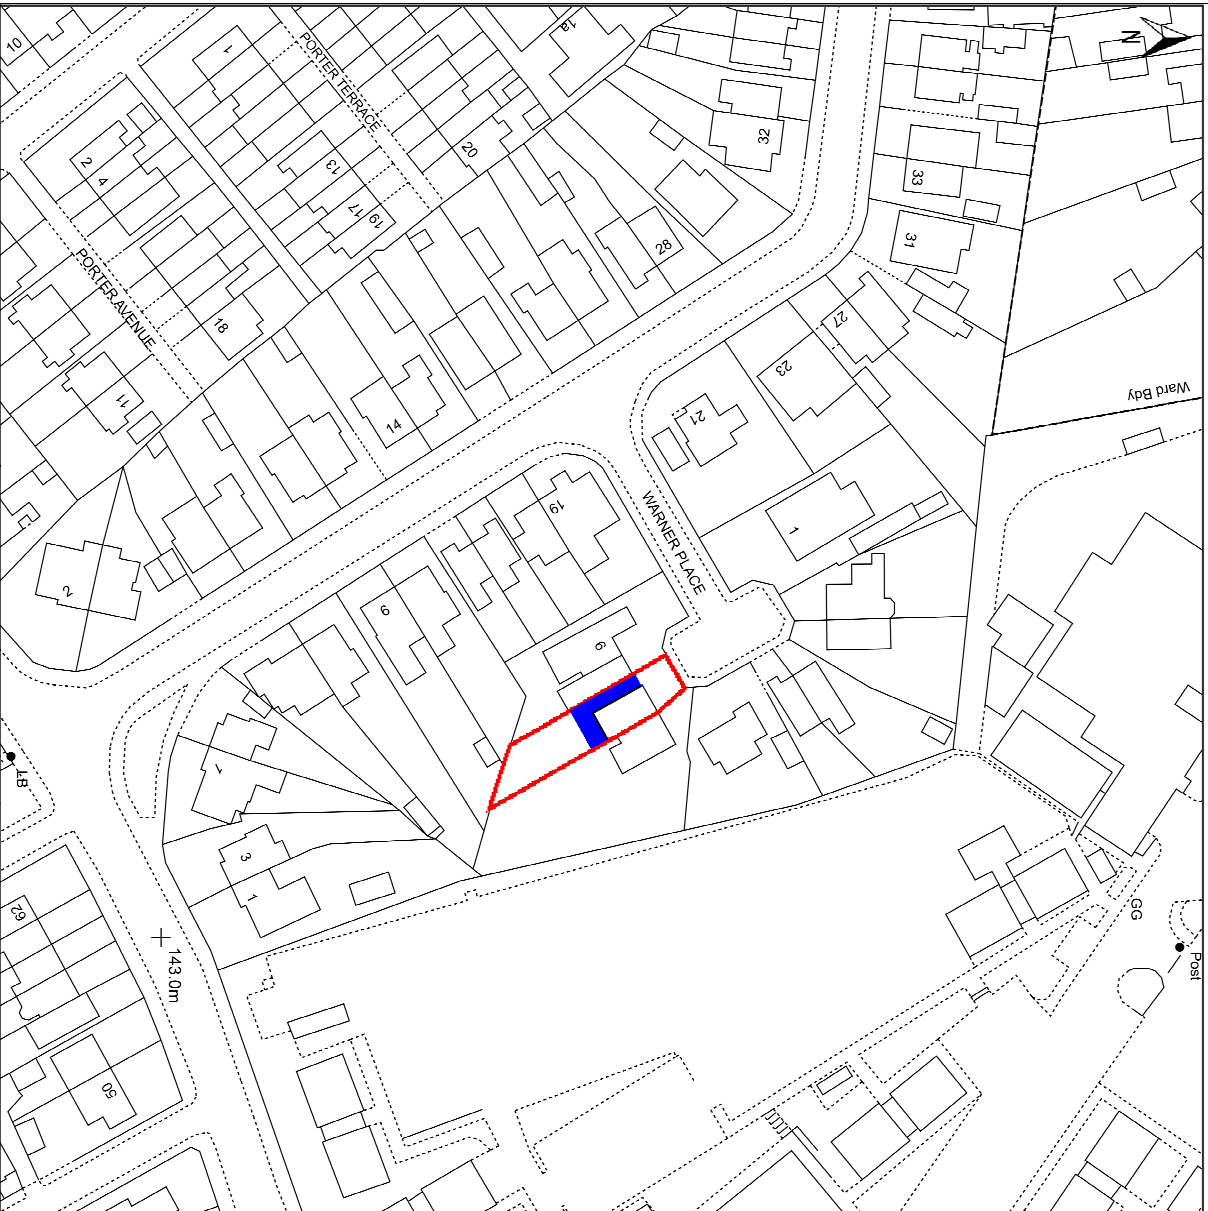

Notes

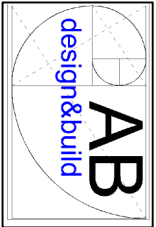

66 Low Grange Road
Thurnscoe
Rotherham
S63 0LE
Tel: 07966 488928
email:
info@abdesignandbuild.co.uk

Project

Proposed Side and Rear Extension
to
8 Warner Place
Barnsley
S75 2EJ

Title


- Existing Location Plan
- Proposed Location Plan
- Existing Site Plan
- Proposed Site Plan

Scale @ A3 Size
As Indicated

Drawn By	Date
Stuart Allen	06-03-23


Drwg No
ABPA23Jan8 Warner PL - 06

Existing Location Plan
Scale 1:1250

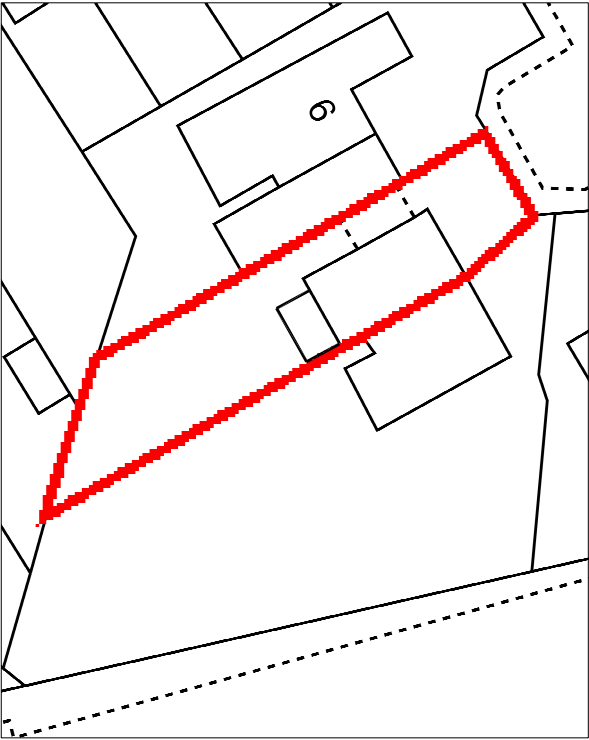

Existing Site Plan
Scale 1:500

Proposed Location Plan
Scale 1:1250

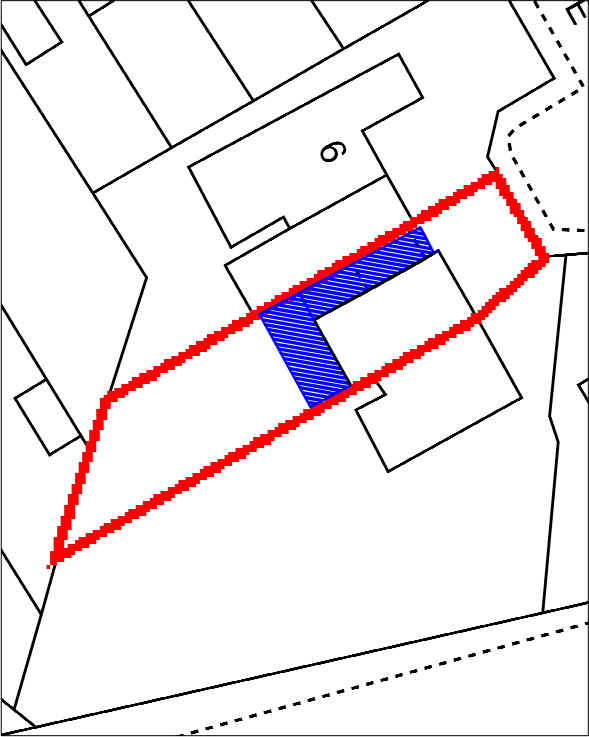

Proposed Site Plan
Scale 1:500