




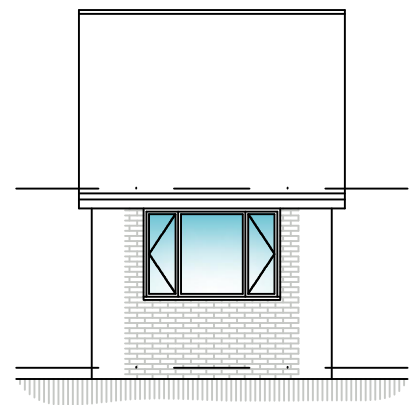


**PROPOSED
FRONT ELEVATION**
SCALE 1:100

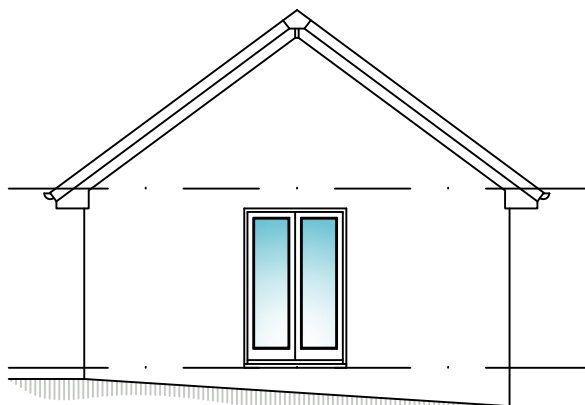


**PROPOSED
SIDE ELEVATION**
SCALE 1:100

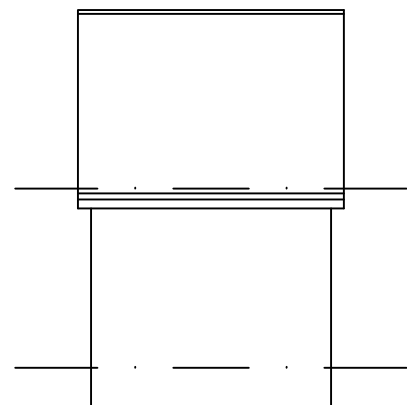


**PROPOSED
REAR ELEVATION**
SCALE 1:100

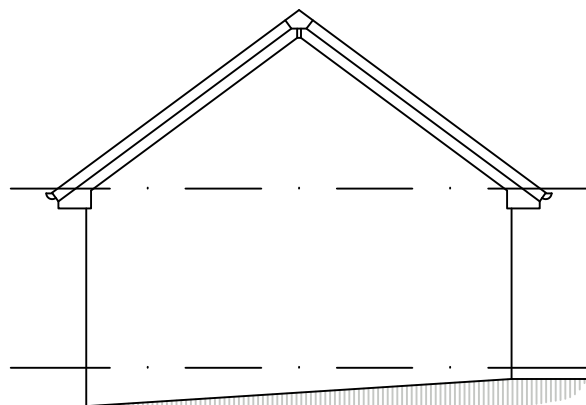


**PROPOSED
SIDE ELEVATION**
SCALE 1:100

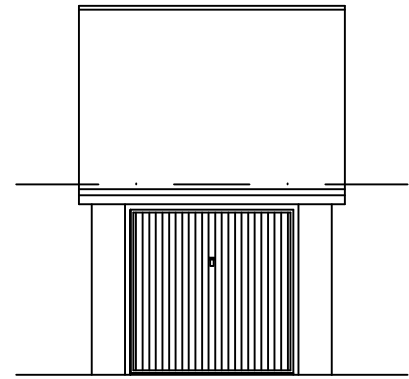


**EXISTING
FRONT ELEVATION**
SCALE 1:100

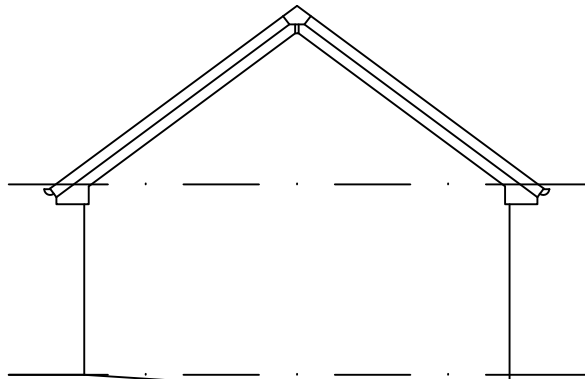


**EXISTING
SIDE ELEVATION**
SCALE 1:100

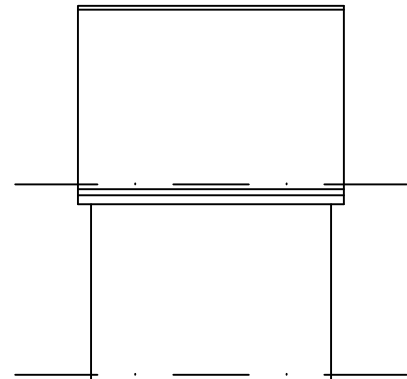

**EXISTING
REAR ELEVATION**
SCALE 1:100

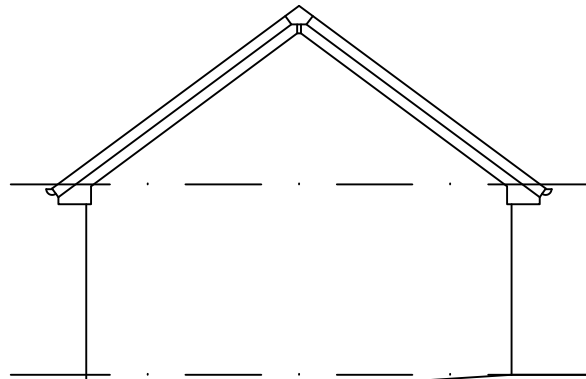


**EXISTING
SIDE ELEVATION**
SCALE 1:100

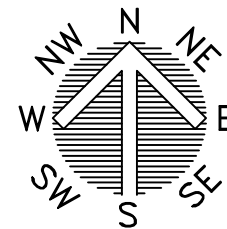


LOCATION PLAN
SCALE 1:1250



BLOCK PLAN
SCALE 1:500

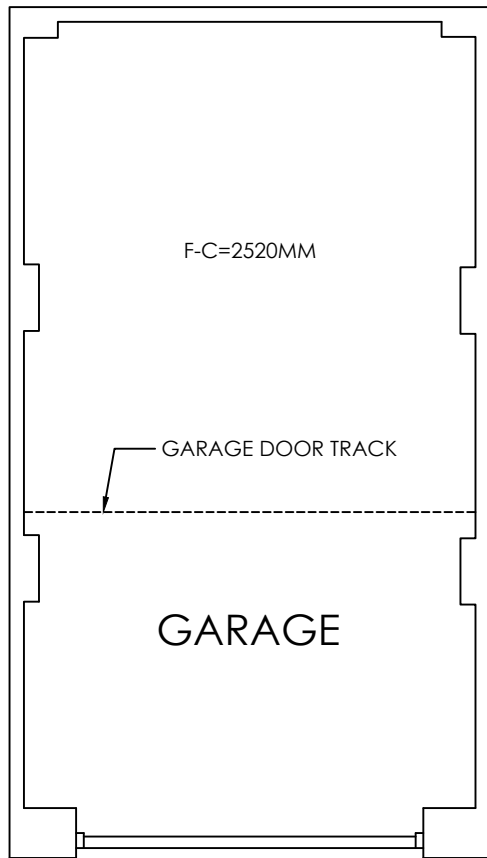

**EXISTING GROUND
FLOOR PLAN**
SCALE 1:50

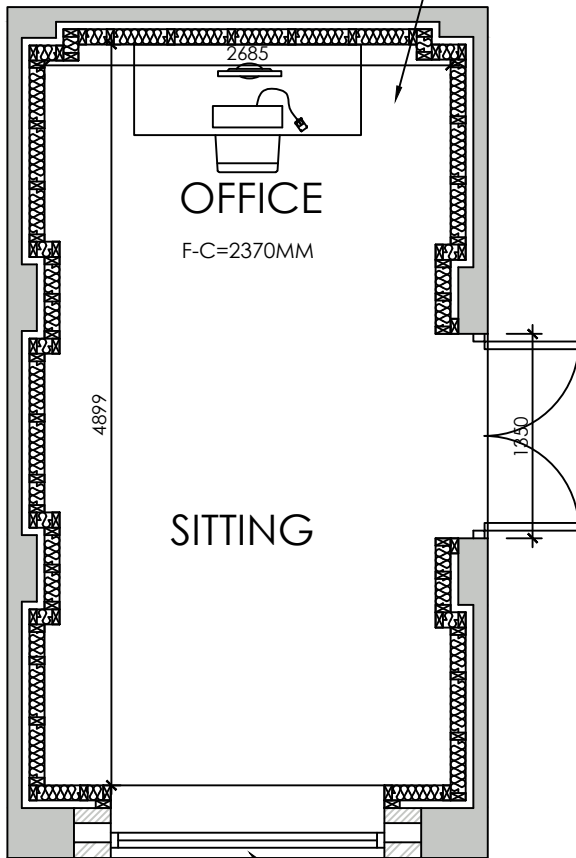

**PROPOSED GROUND
FLOOR PLAN**
SCALE 1:50

 White Agus Architectural Services			OFFICE ONE, DRILL HALL, 11 EASTGATE, BARNSELEY, S70 2EU			Phone: 01226 208482 Email: info@whiteagus.co.uk Web: www.whiteagus.co.uk		
Project. PROPOSED GARAGE CONVERSION AT 4 CARRS AVENUE, CUDWORTH BARNSELEY, S72 8FY					Client. RACHEL MCMASTER			
Drawing Title. PLANS & ELEVATIONS					Date. SEPTEMBER 2026		Scale. 1:50 @A2	
					Ref. 26-100		Dwg. No. 01	
							Rev. A	
Date	Suffix	Description	Date	Suffix	Description			
16/09/2026	A	REVISED TO CLIENTS REQUIREMENTS						