


PROPOSED SINGLE STOREY
REAR EXTENSION AT 2 THE
KNOLL LIDGETT LANE
PILLEY BARNSELY




EXISTING FRONT

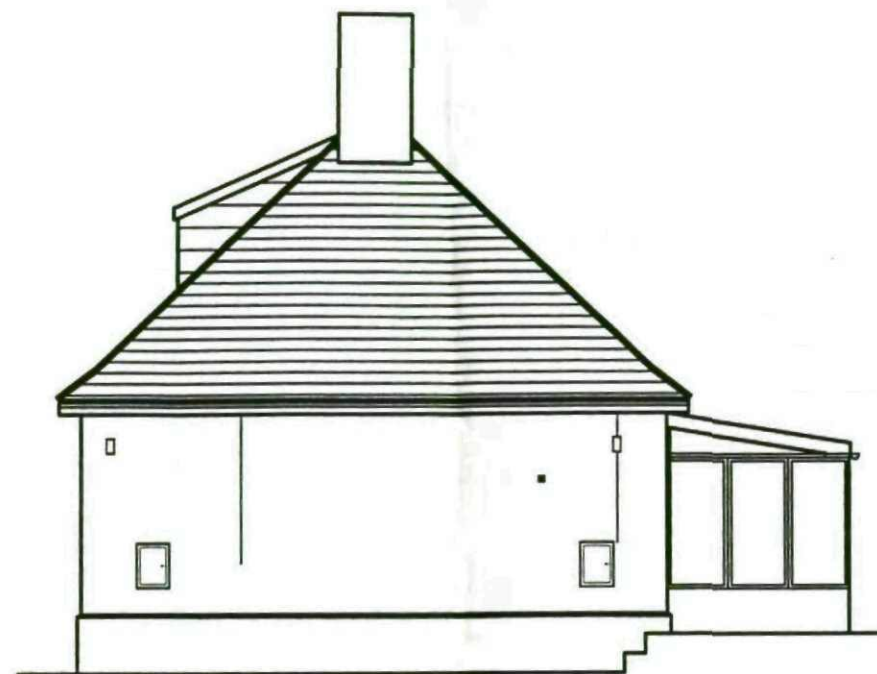


EXISTING SIDE



EXISTING REAR

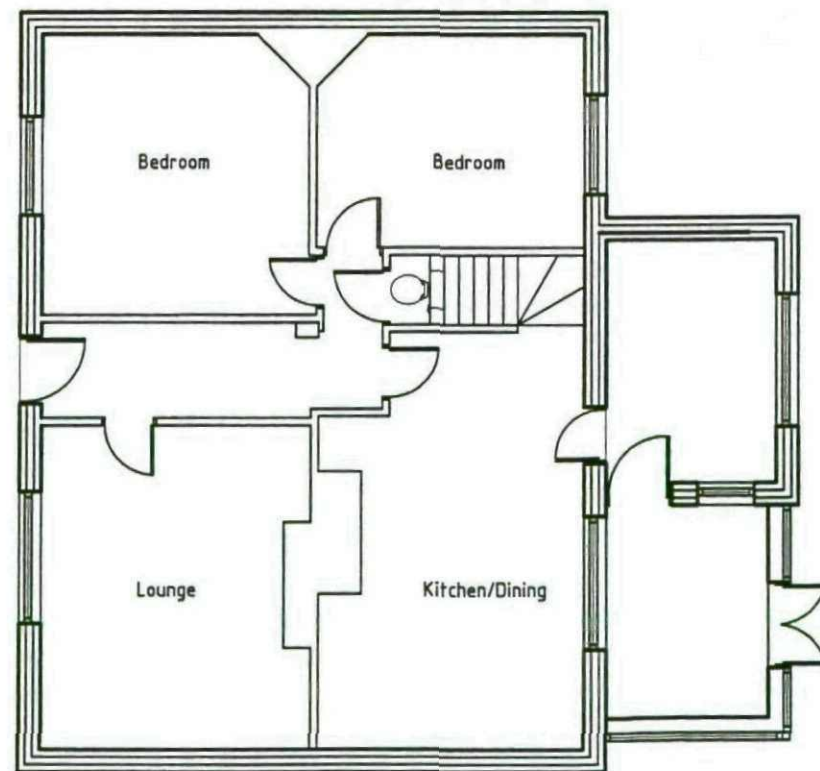

EXISTING GROUND FLOOR

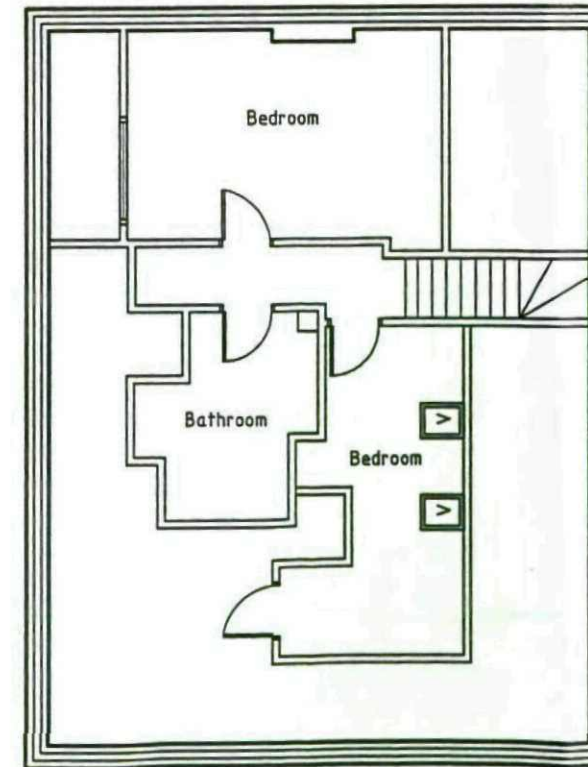

EXISTING FIRST FLOOR

Project PROPOSED SINGLE STOREY REAR
EXTENSION AT 2 THE KNOLL
LIDGETT LANE PILLEY BARNSLEY

Title EXISTING FLOOR PLANS
AND ELEVATIONS


Dwg. No. 119

Rev .


Drawn DS

Scales
(If A1) 1:50 - 1:100

Date June 11

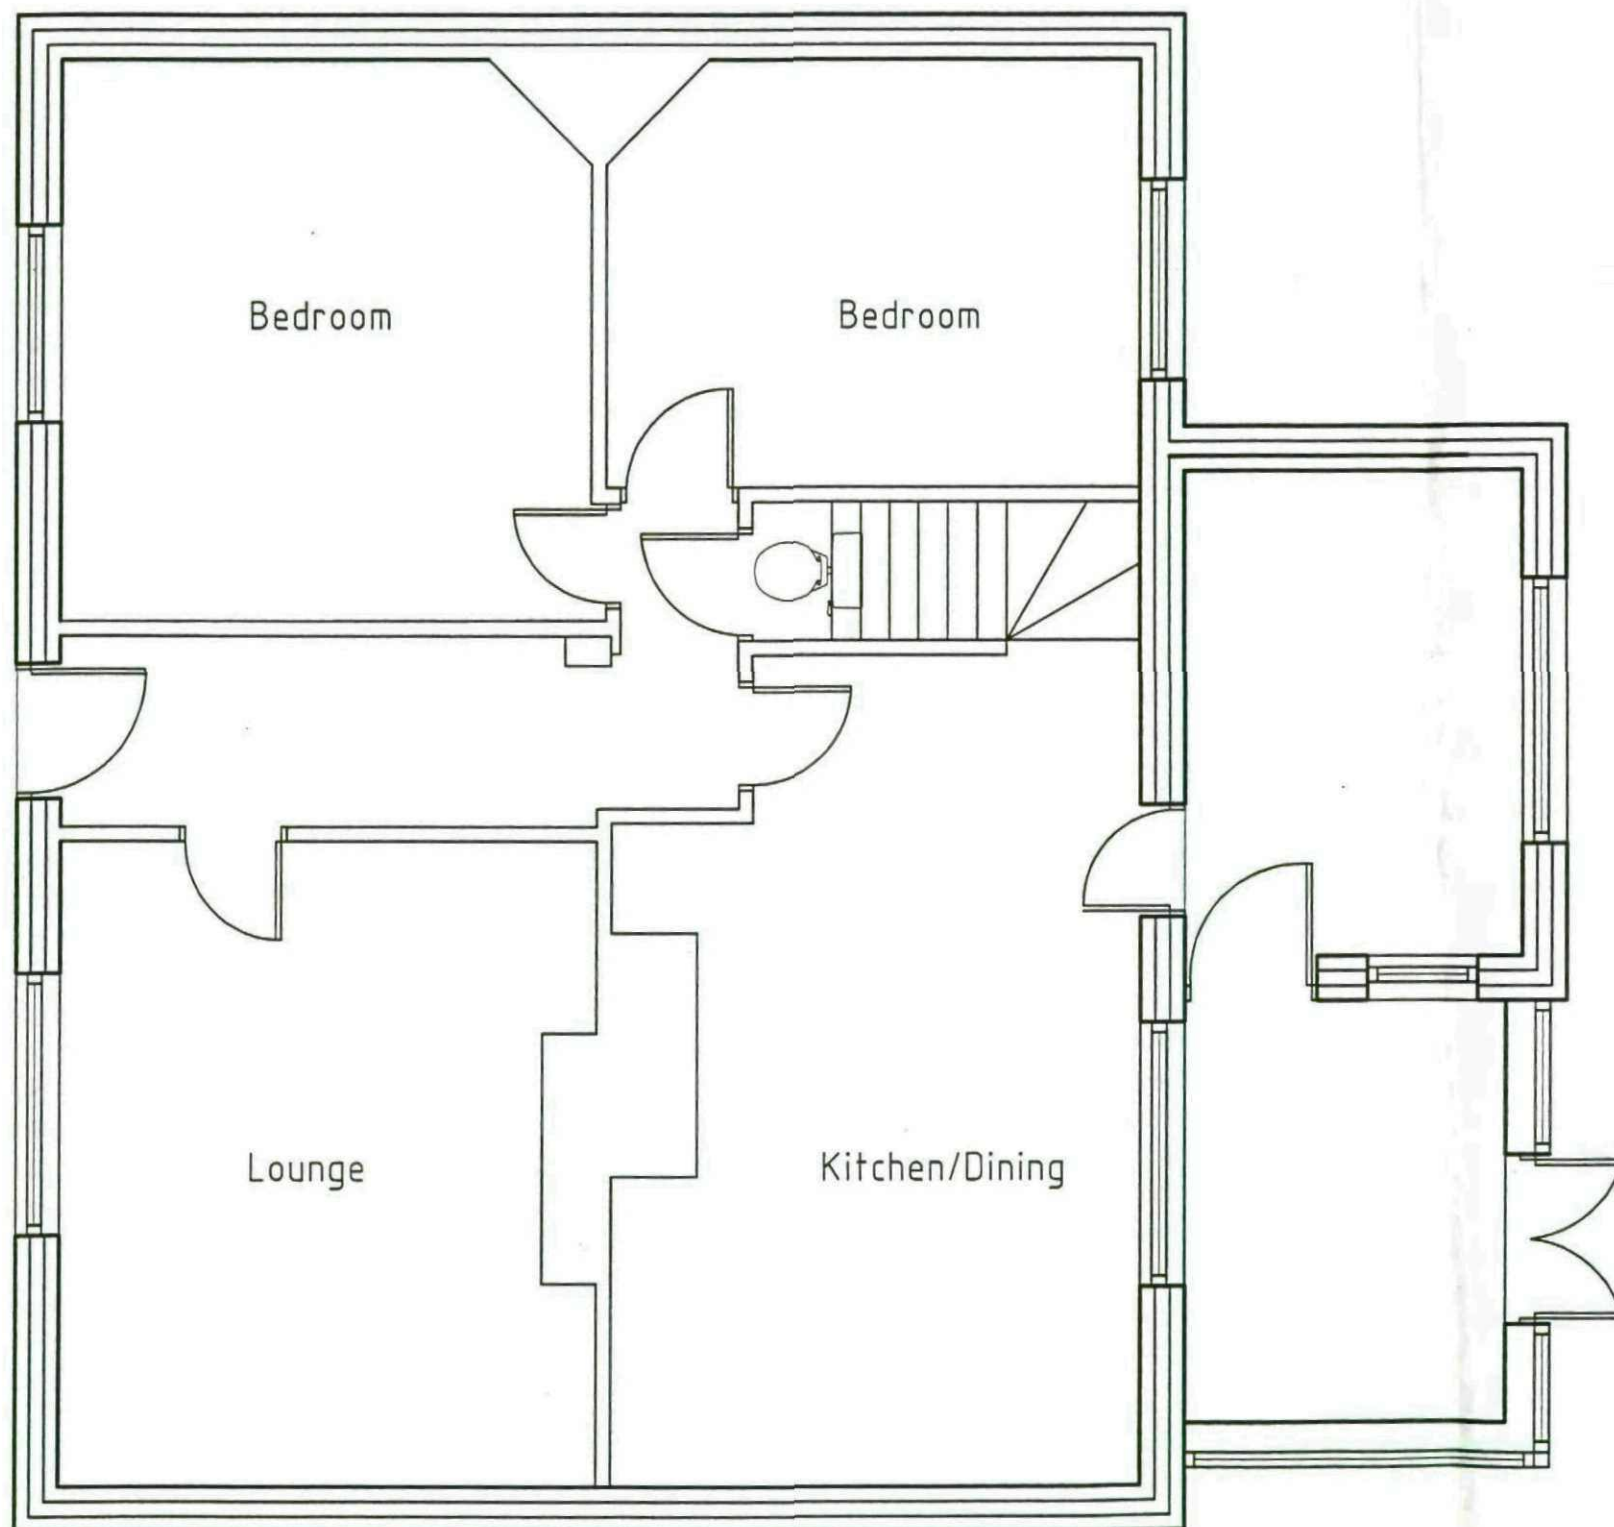


EXISTING GROUND FLOOR

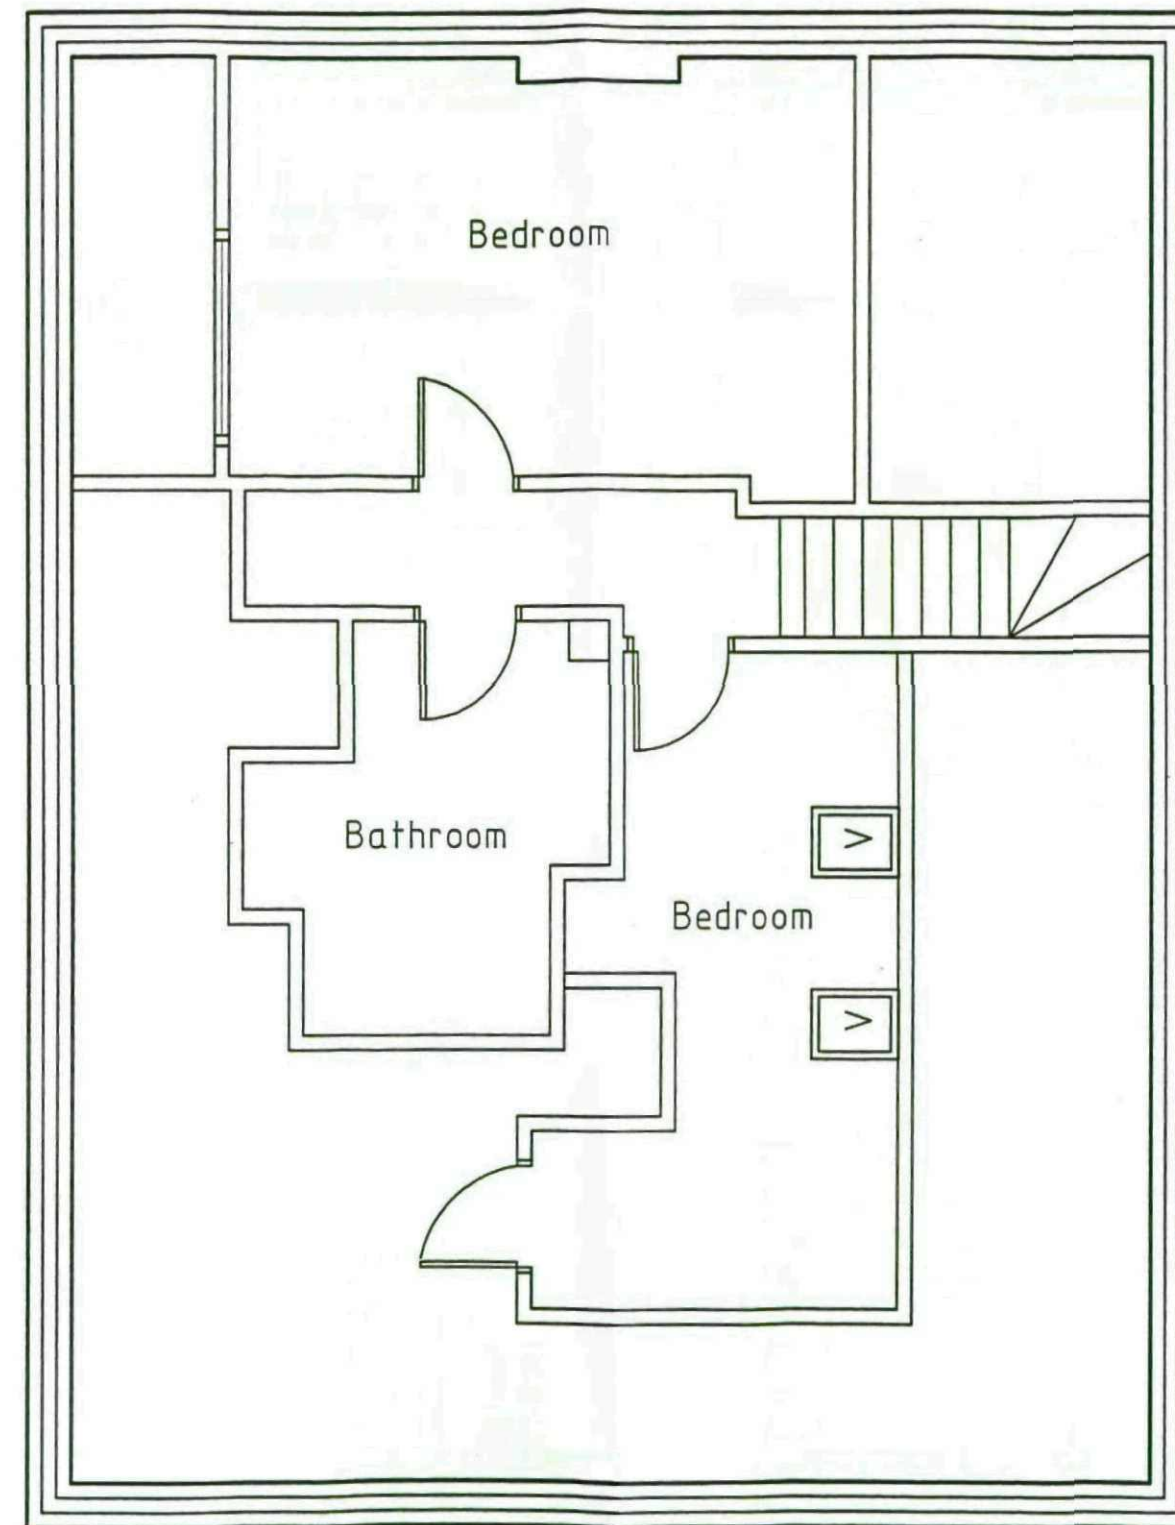

EXISTING FIRST FLOOR


Project	PROPOSED SINGLE STOREY REAR EXTENSION AT 2 THE KNOLL LIDGETT LANE PILLEY BARNSELEY	Title	EXISTING PLANS	Dwg. No.	119	Rev	.	Drawn	DS
				Scales (If A1)	1:50 - 1:100	Date	June 11		

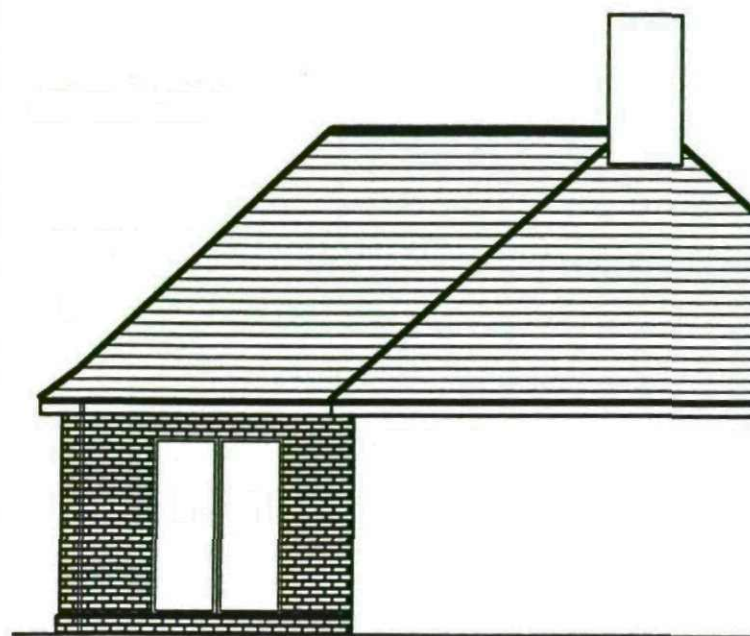


PROPOSED SIDE




PROPOSED REAR

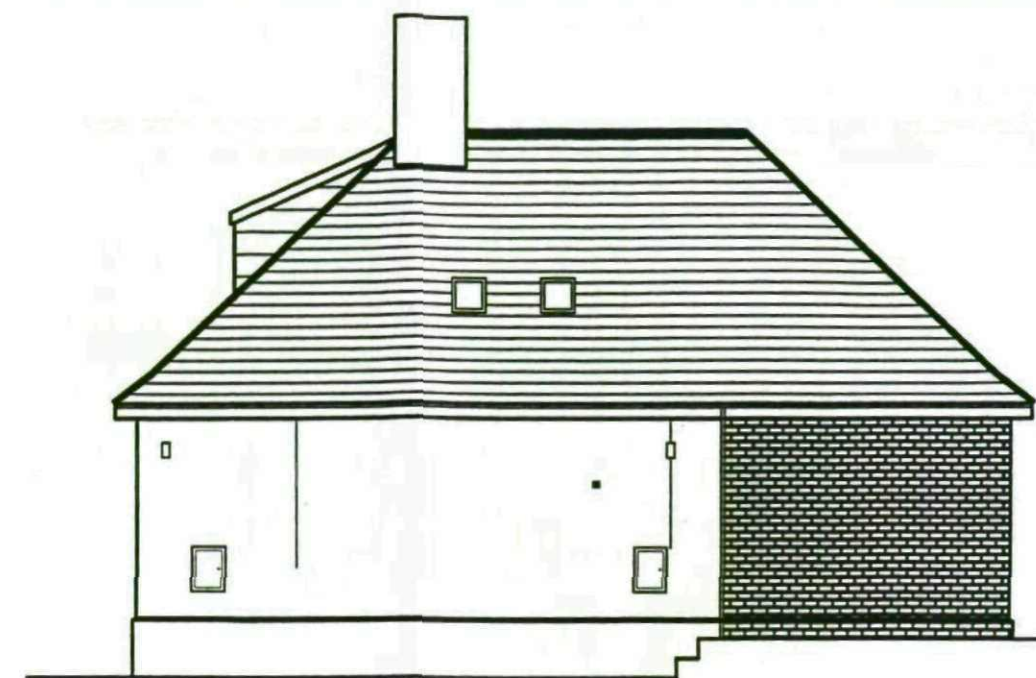

PROPOSED SIDE

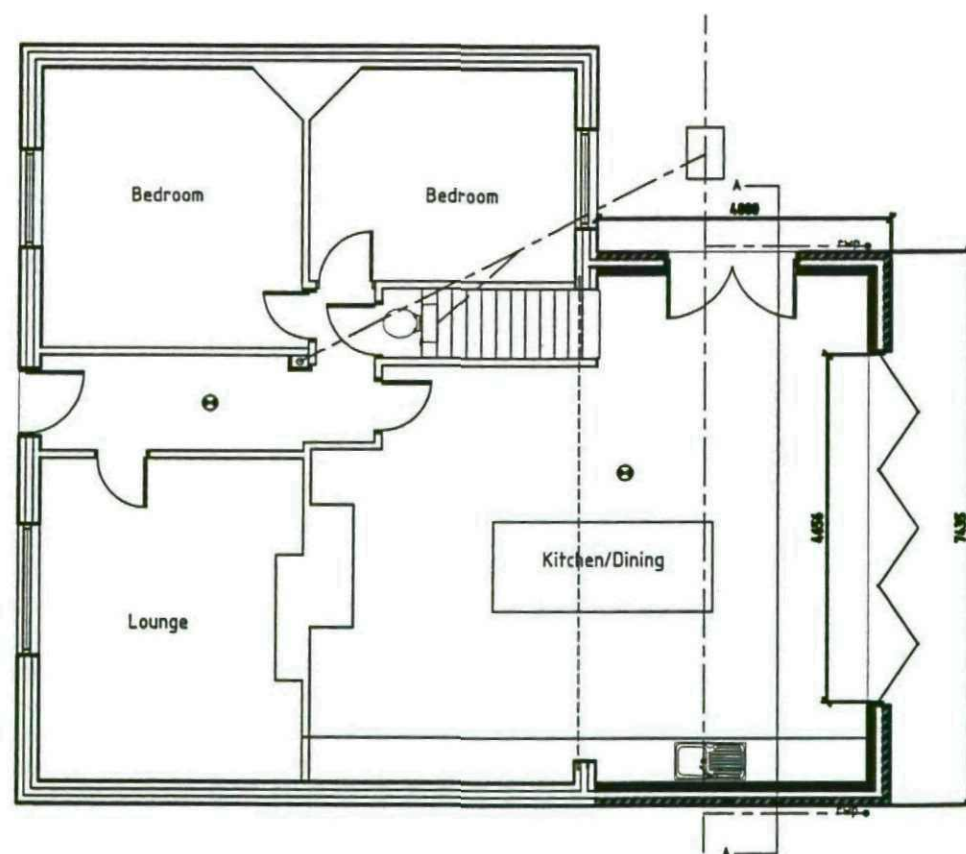

PROPOSED GROUND FLOOR

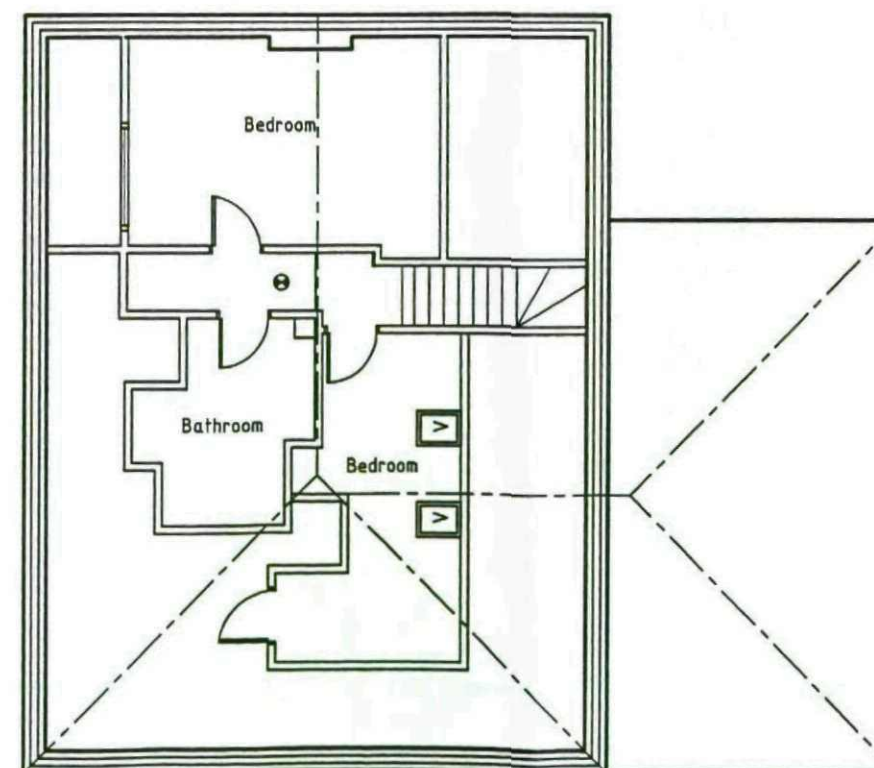

FIRST FLOOR

Project PROPOSED SINGLE STOREY REAR
EXTENSION AT 2 THE KNOLL
LIDGETT LANE PILLEY BARNSELY

Title PROPOSED PLANS AND
ELEVATIONS


Dwg. No. 119

Rev .


Drawn DS

Scales
(If A1) 1:50 - 1:100

Date June 11

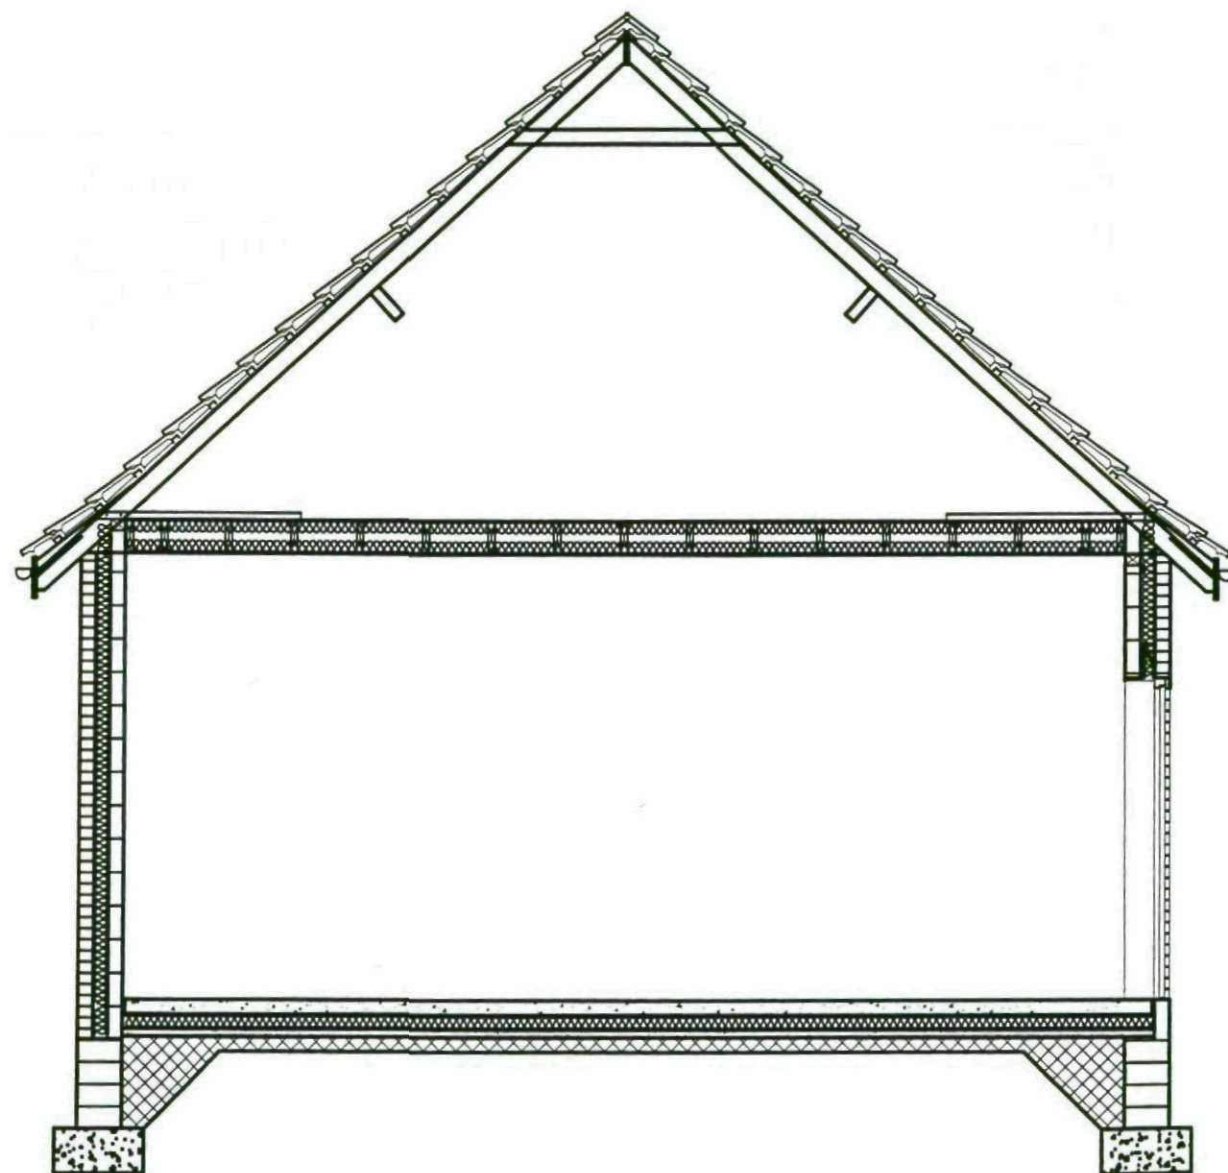

SECTION A - A

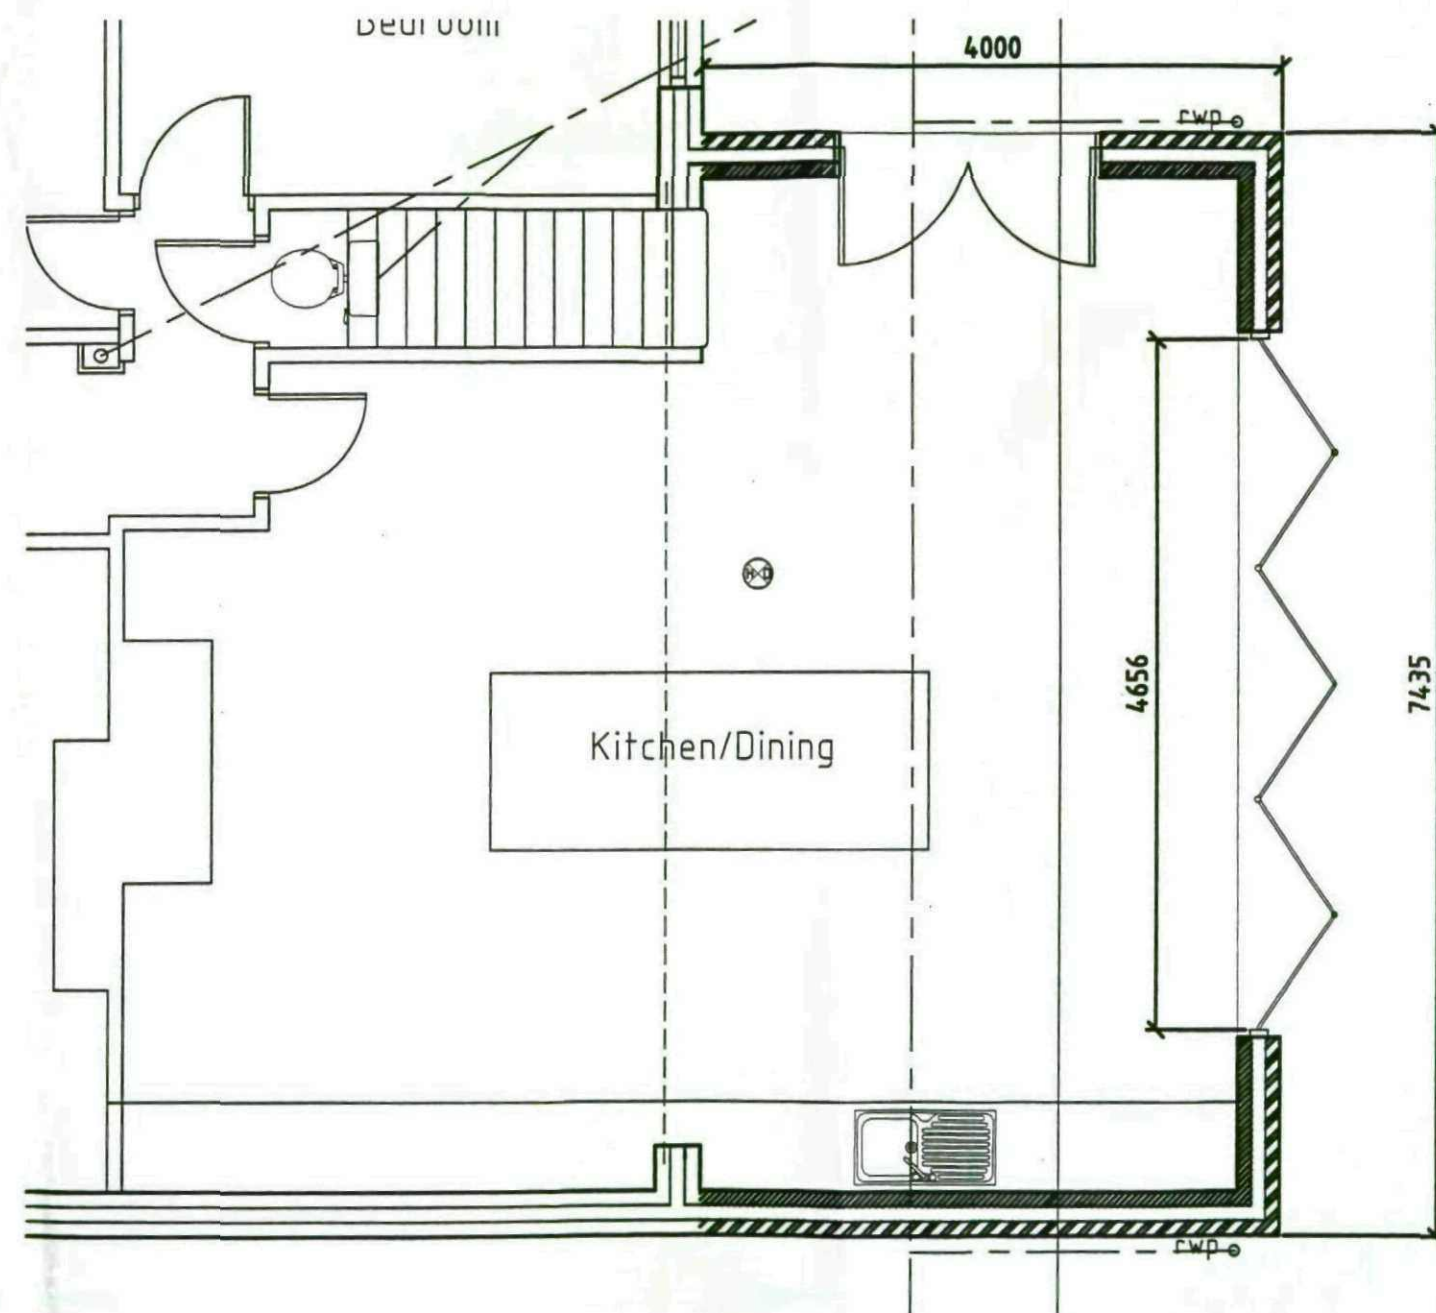

PROPOSED GROUND FLOOR

Project PROPOSED SINGLE STOREY REAR
EXTENSION AT 2 THE KNOLL
LIDGETT LANE PILLEY BARNSLEY

Title PROPOSED PLAN
AND SECTION

Dwg. No. 119

Rev .

Drawn DS

Scales
(If A1) 1:50 - 1:100

Date June 11