


THIS DRAWING IS PRODUCED FOR THE SOLE PURPOSE OF OBTAINING PLANNING PERMISSION FOR THE FOLLOWING:

CANOPY RAISE


It is proposed for the existing canopy height to be increased from 3.9m clear above the forecourt level to 4.7m clear.

It is proposed that the existing canopy lid is to be retained, existing columns extended and the overall height increased.


The existing canopy lights are to be retained and cleaned and part of the works together with the canopy under sheeting.

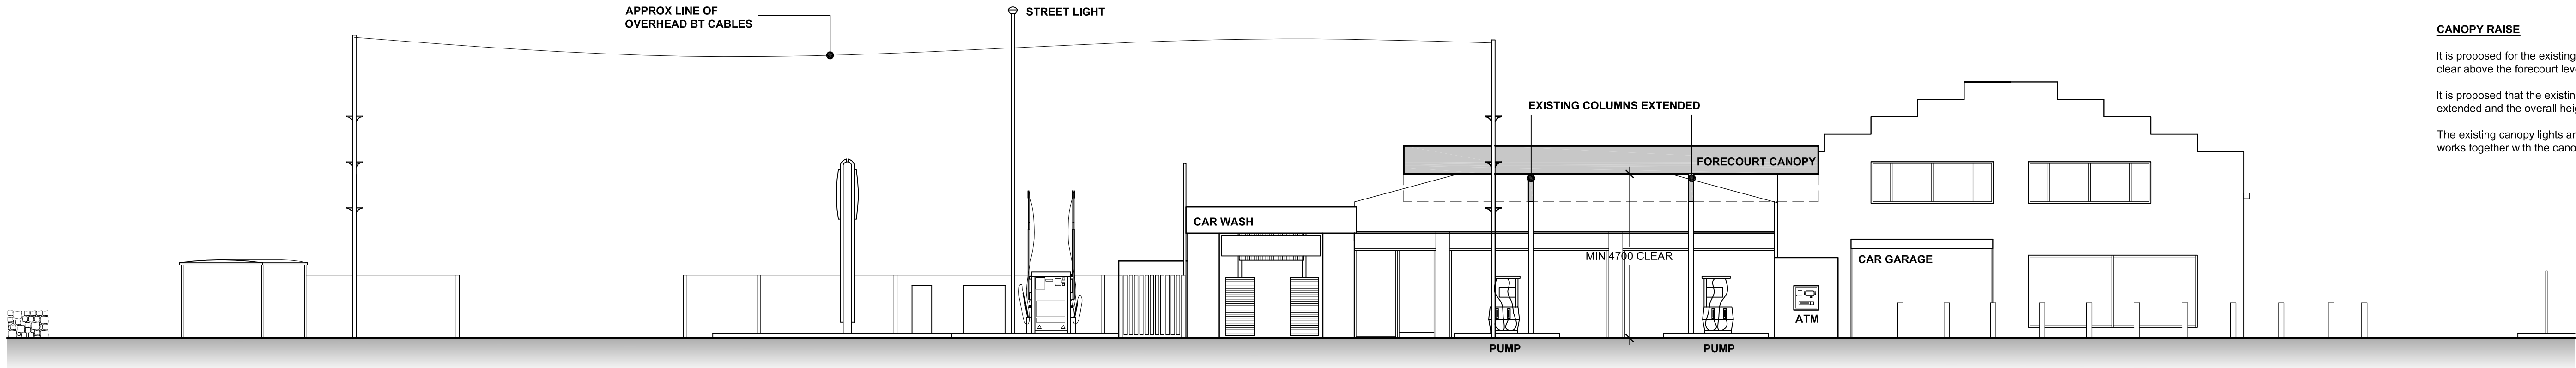


NORTH EAST ELEVATION
SCALE 1:100

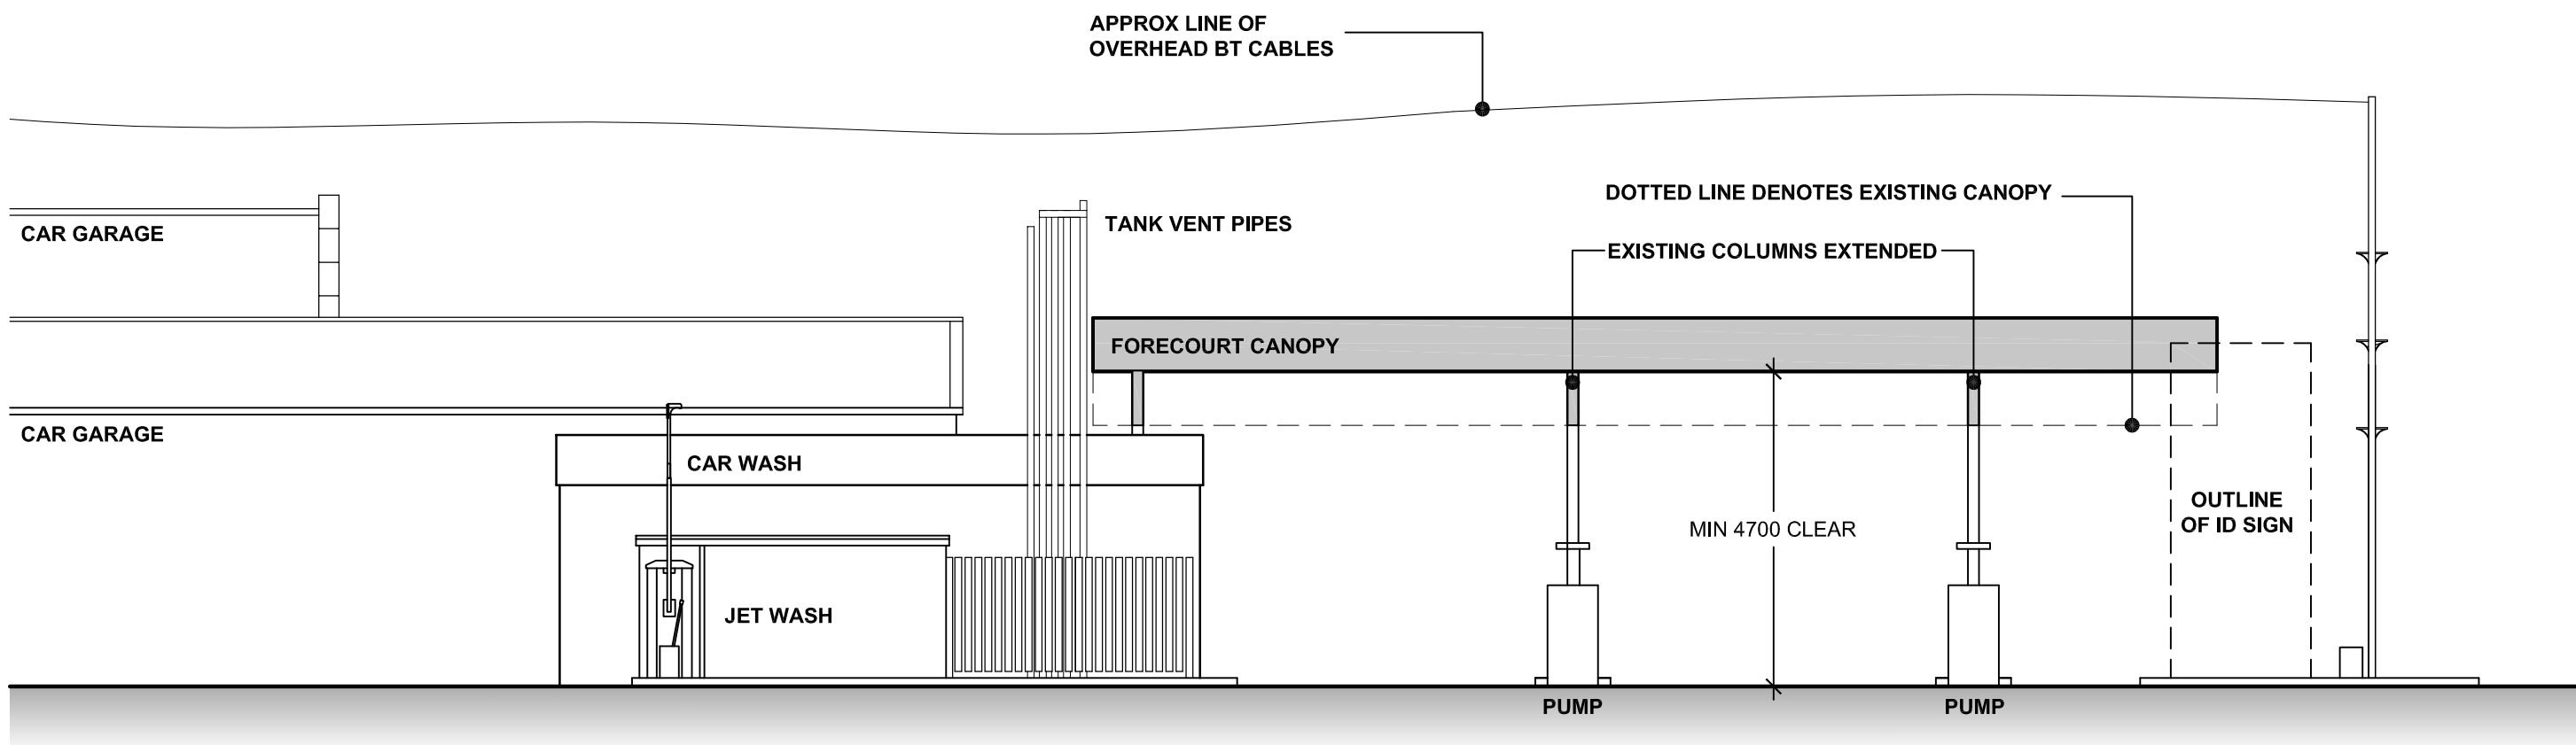


SOUTH EAST ELEVATION
SCALE 1:100

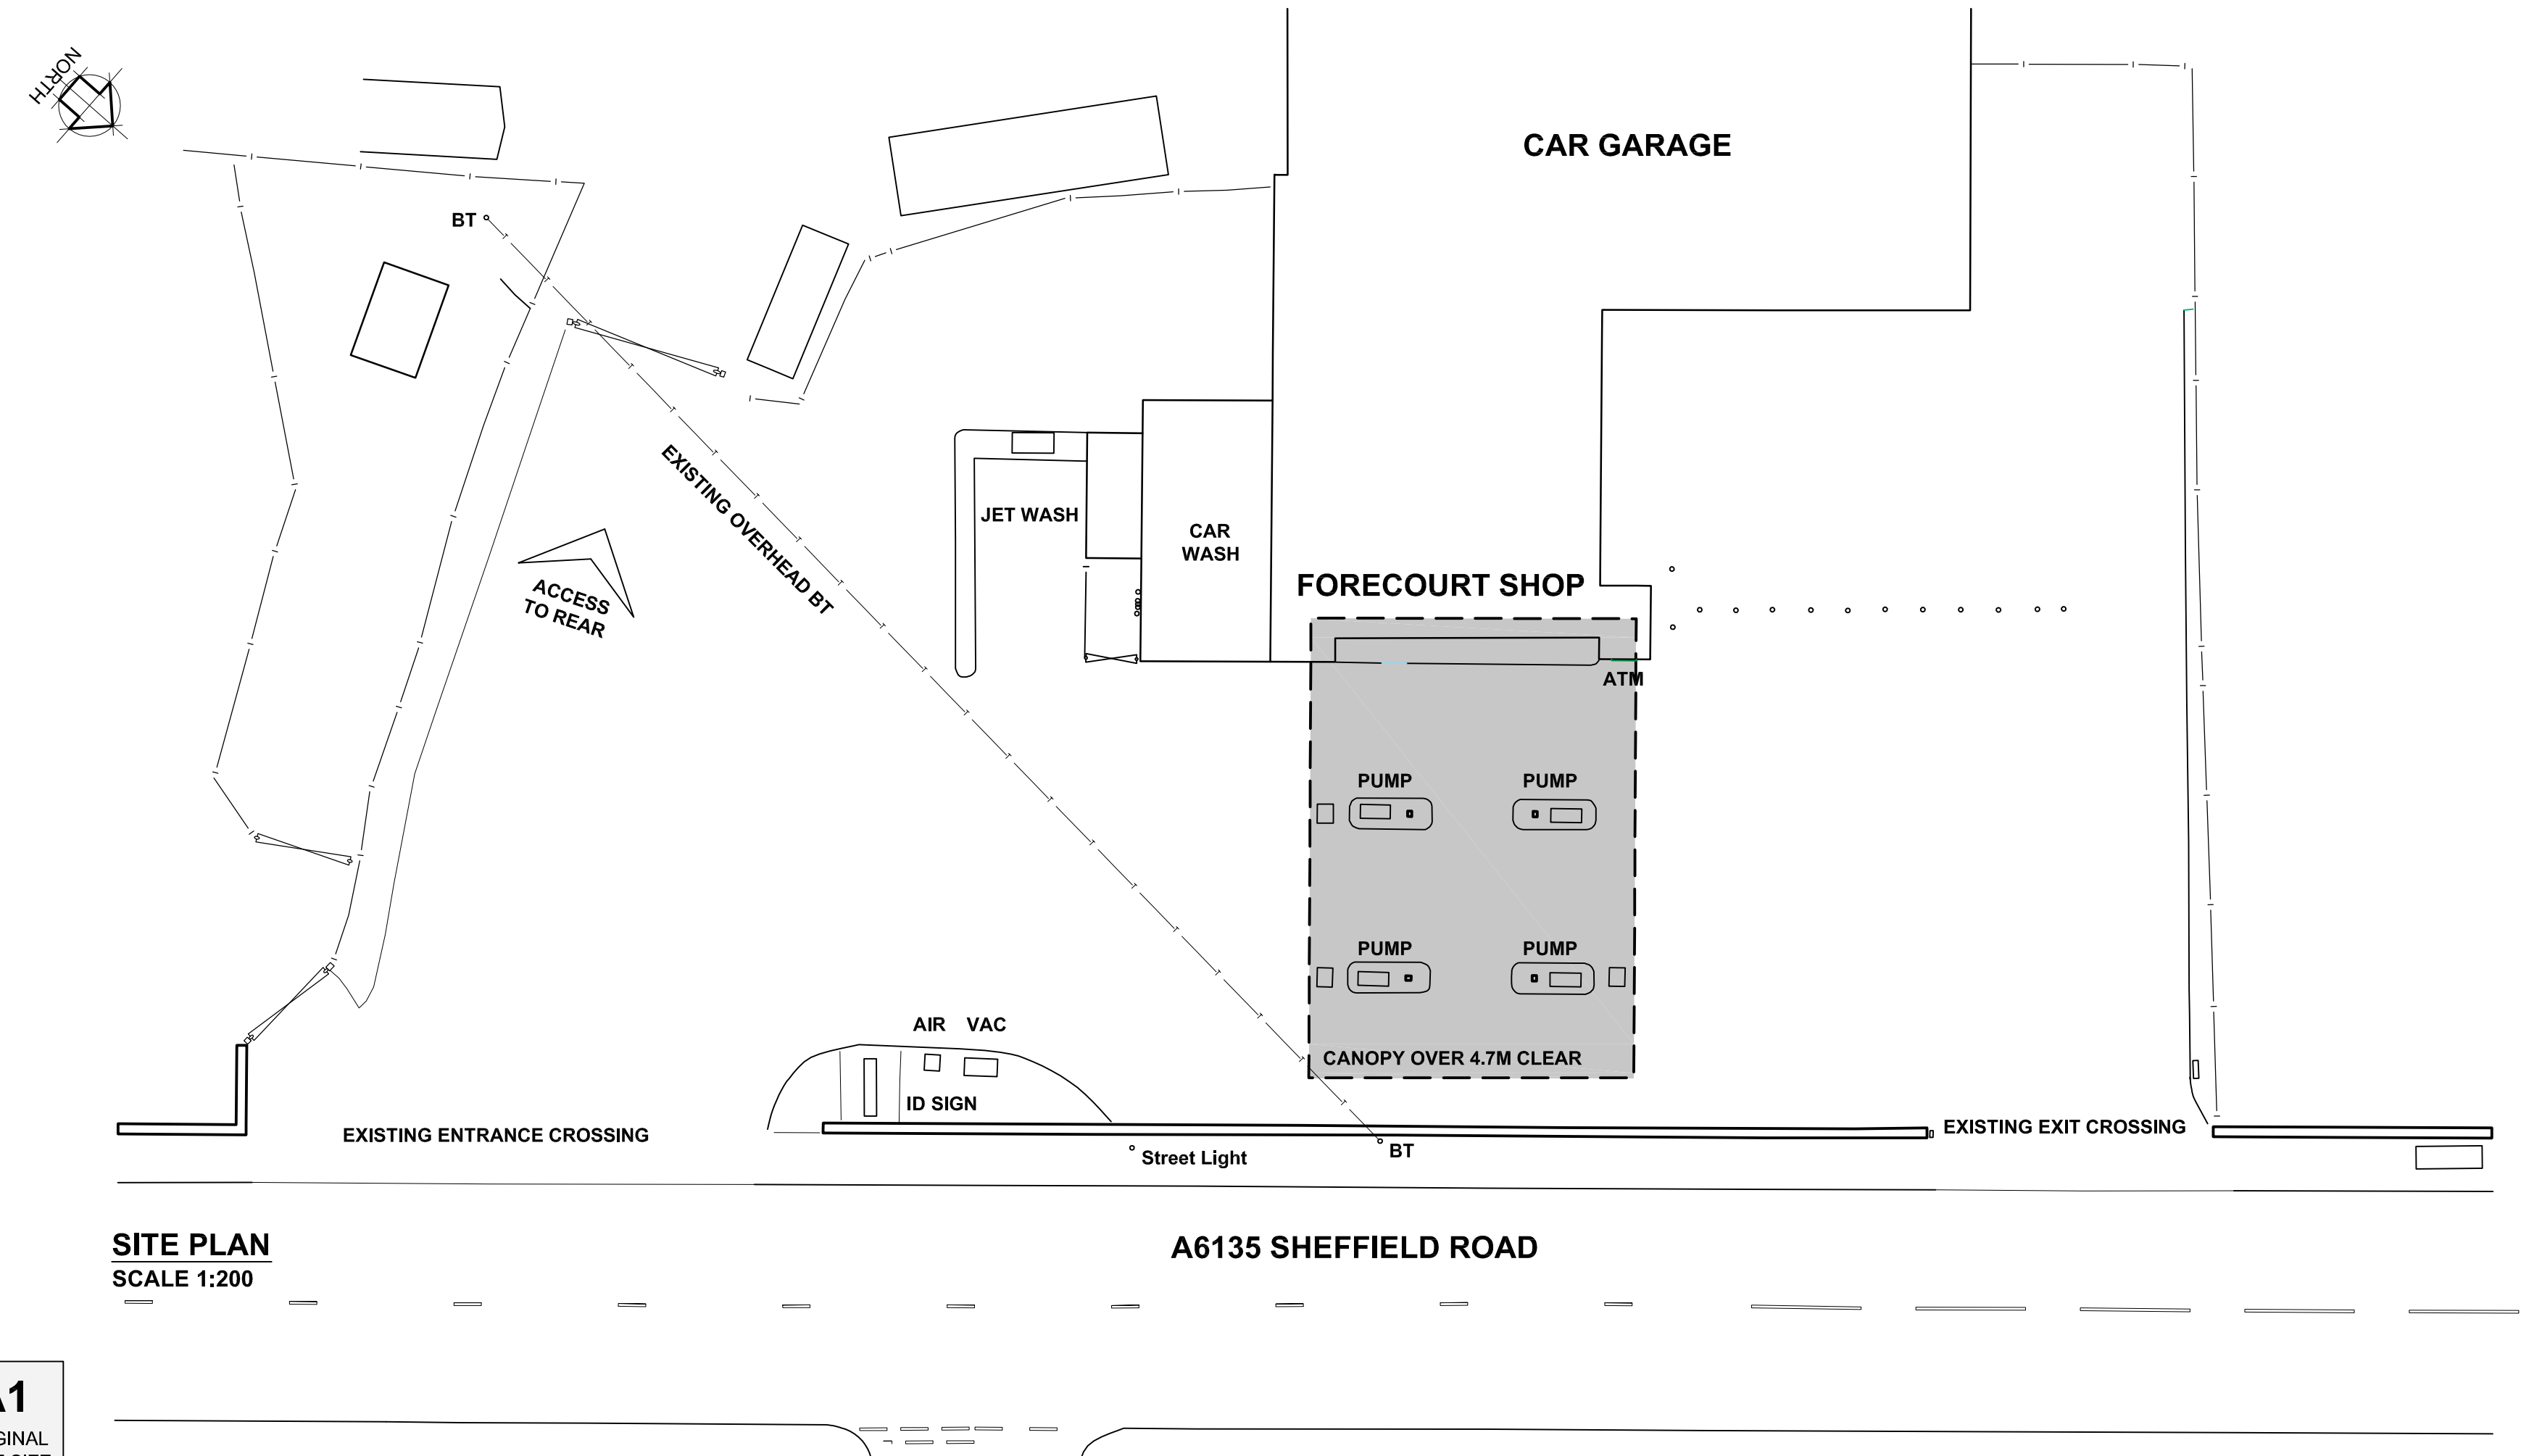

SITE PLAN
SCALE 1:200

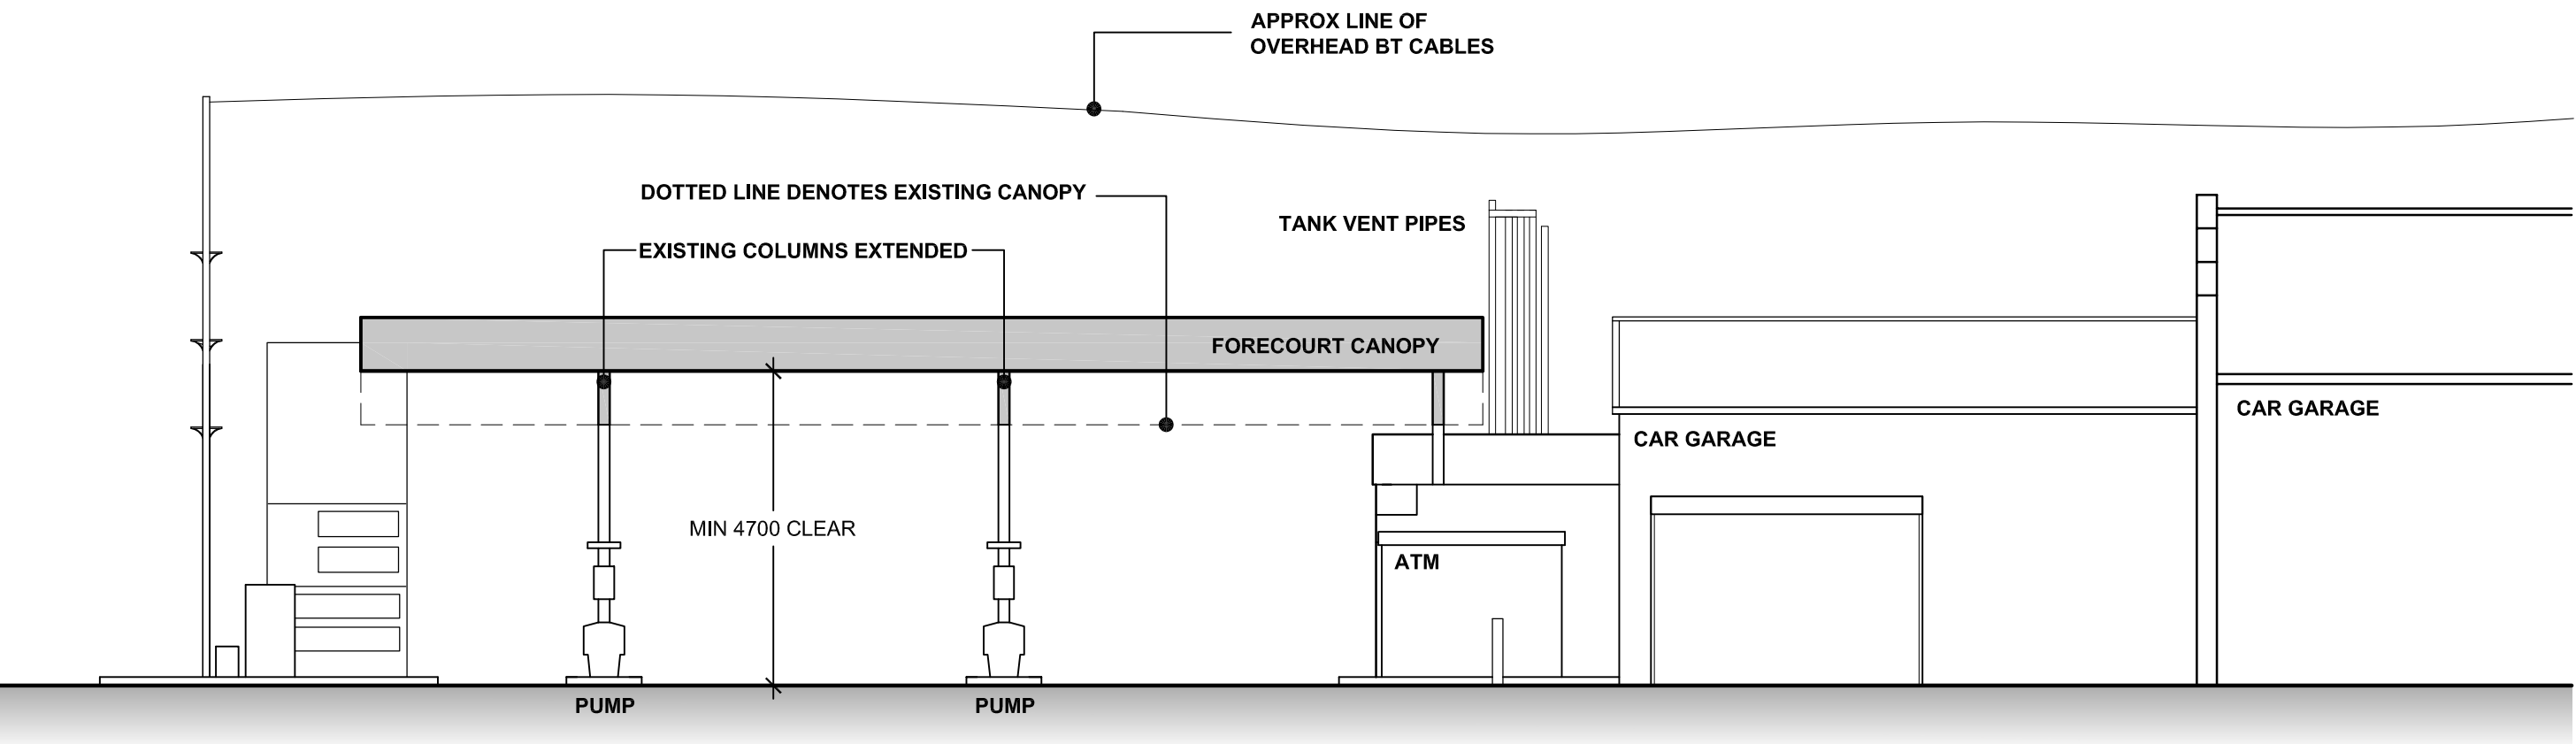

NORTH WEST ELEVATION
SCALE 1:100

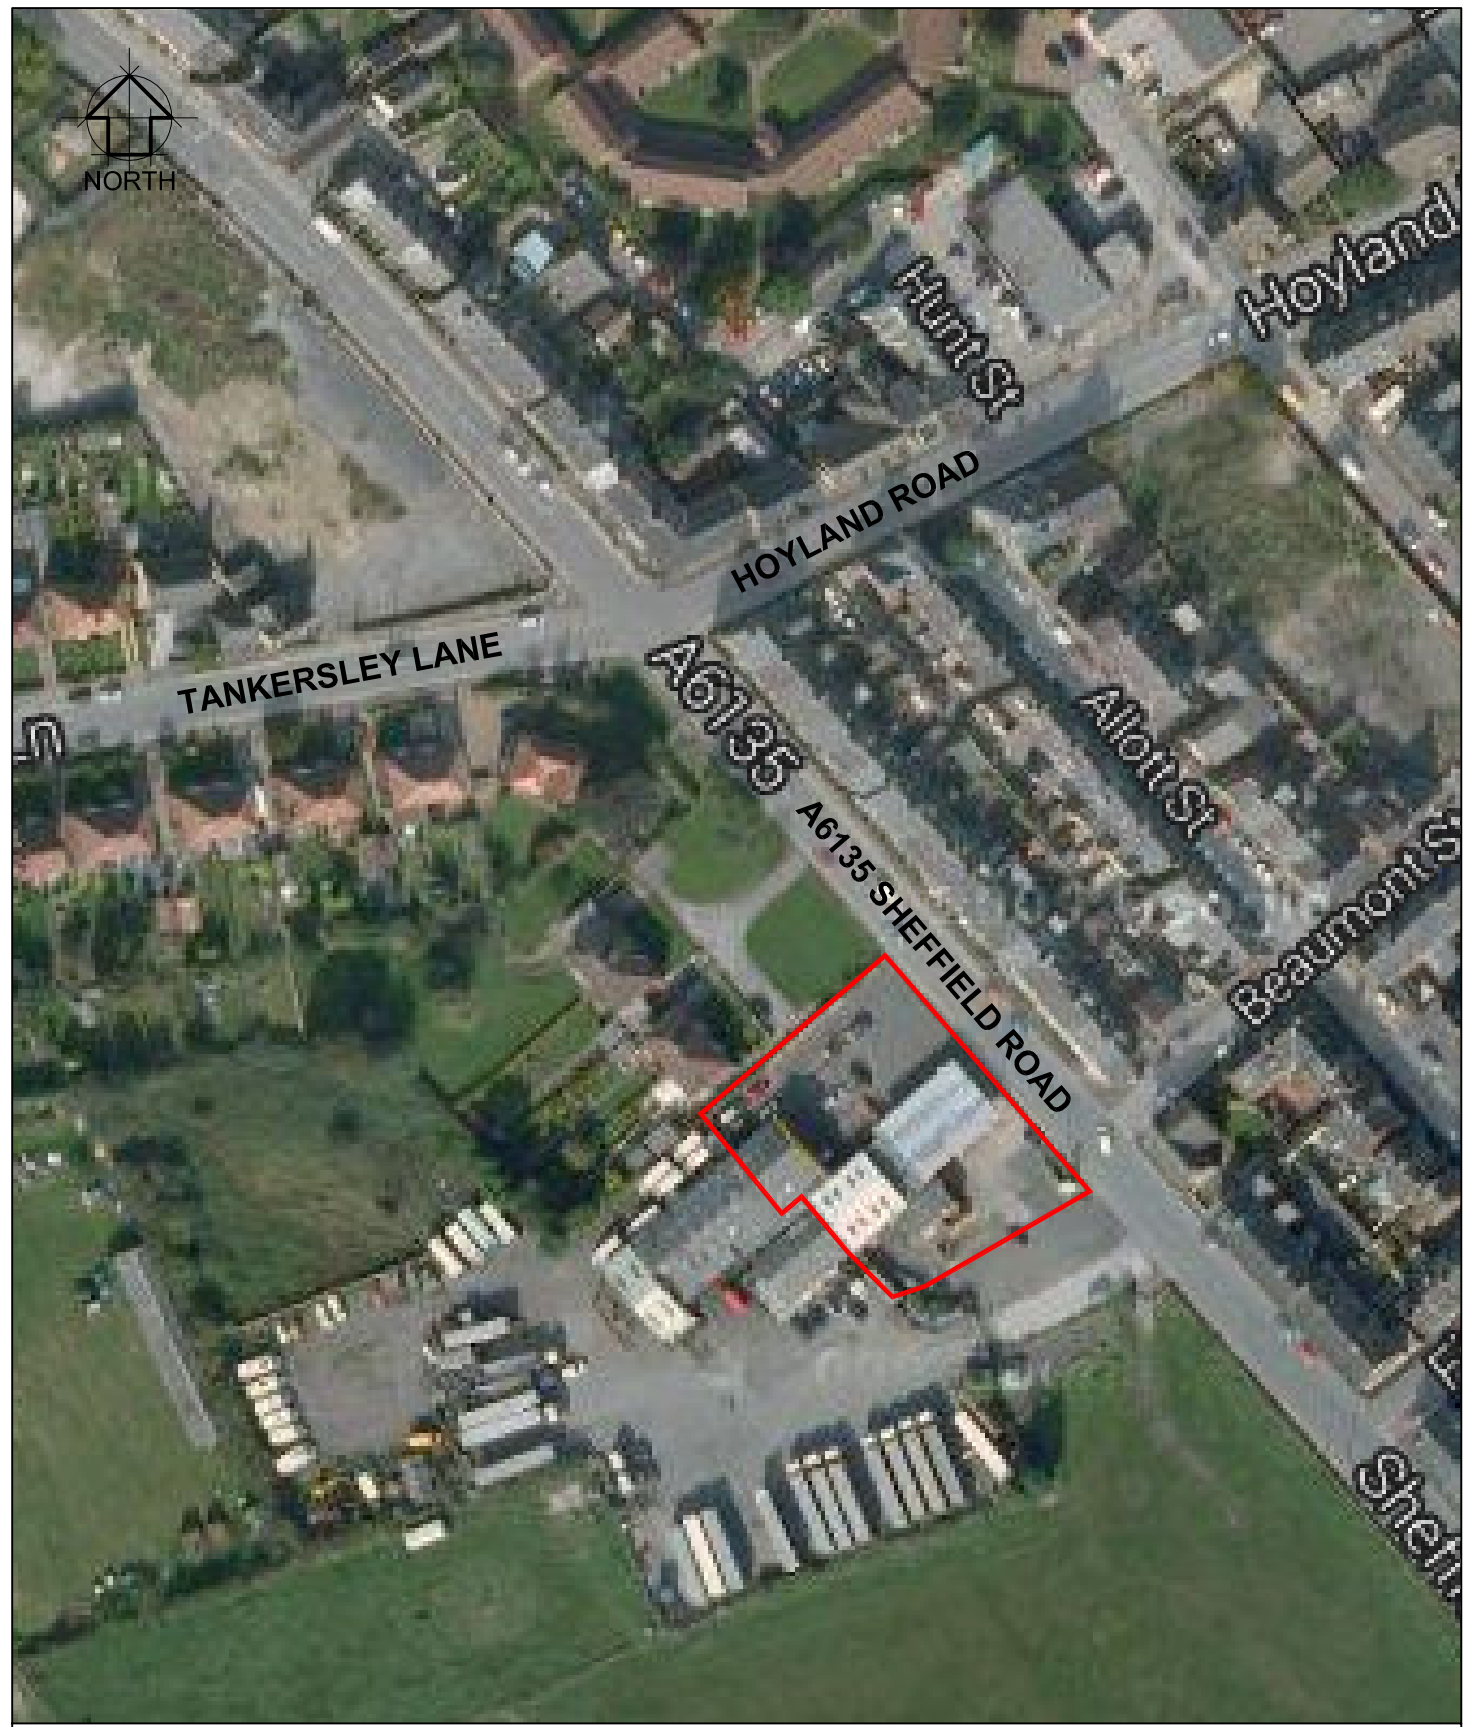

LOCATION PLAN

SCALE - 1:1250 @ A1

Rev	Date	Comments
STATUS		PLANNING
PROPOSAL		Proposed Canopy Raise
SITE LOCATION		HOYLAND COMMON SERVICE STATION SHEFFIELD ROAD BARNESLEY, S74 0DP
TITLE		PROPOSED LAYOUT & ELEVATIONS
CLIENT		Hoyland Common Service Station

JENNINGS DESIGN LIMITED

York House, Valley Court, Canal Road,
Bradford, West Yorkshire, BD1 4SP.

TEL. No. 01274 395422
FAX. No. 01274 395427
E-mail office@jen305.com

Drawn by: MB	Checked by: NJJ
Date: July 2013	Scales: 1:100 / 200 @ A1

PLAN NO.	120696_PL2
----------	------------

