



LOCATION PLAN SCALE 1:1250

PROPOSED PORCH EXTENSION AT WEST GREEN WMC LTD
BURTON AVENUE, MONK BRETON, BARNSELEY S71 2PD


DRG: WG/T

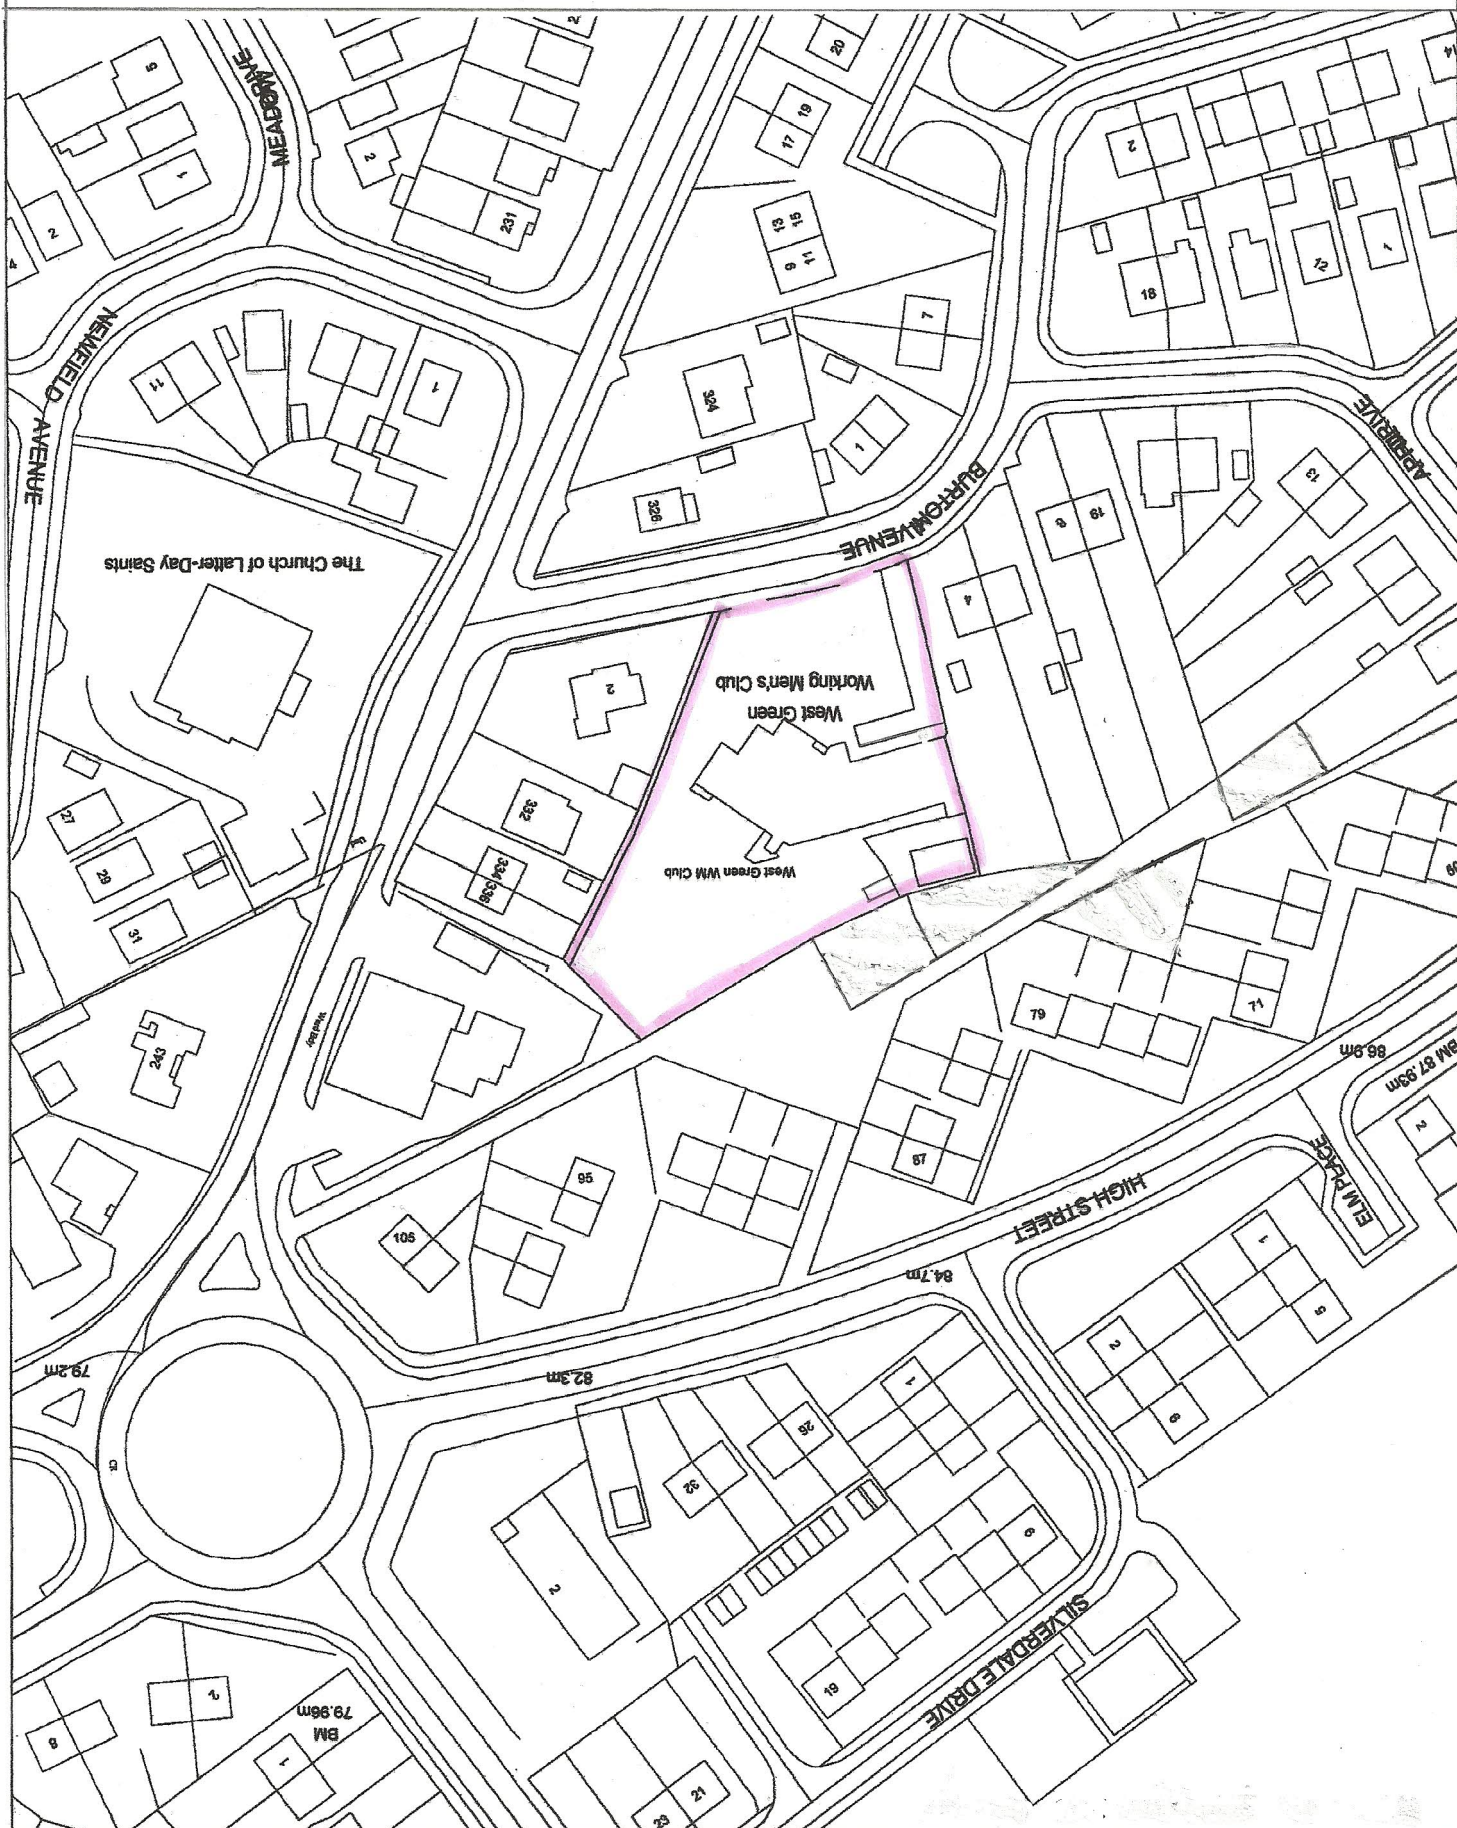

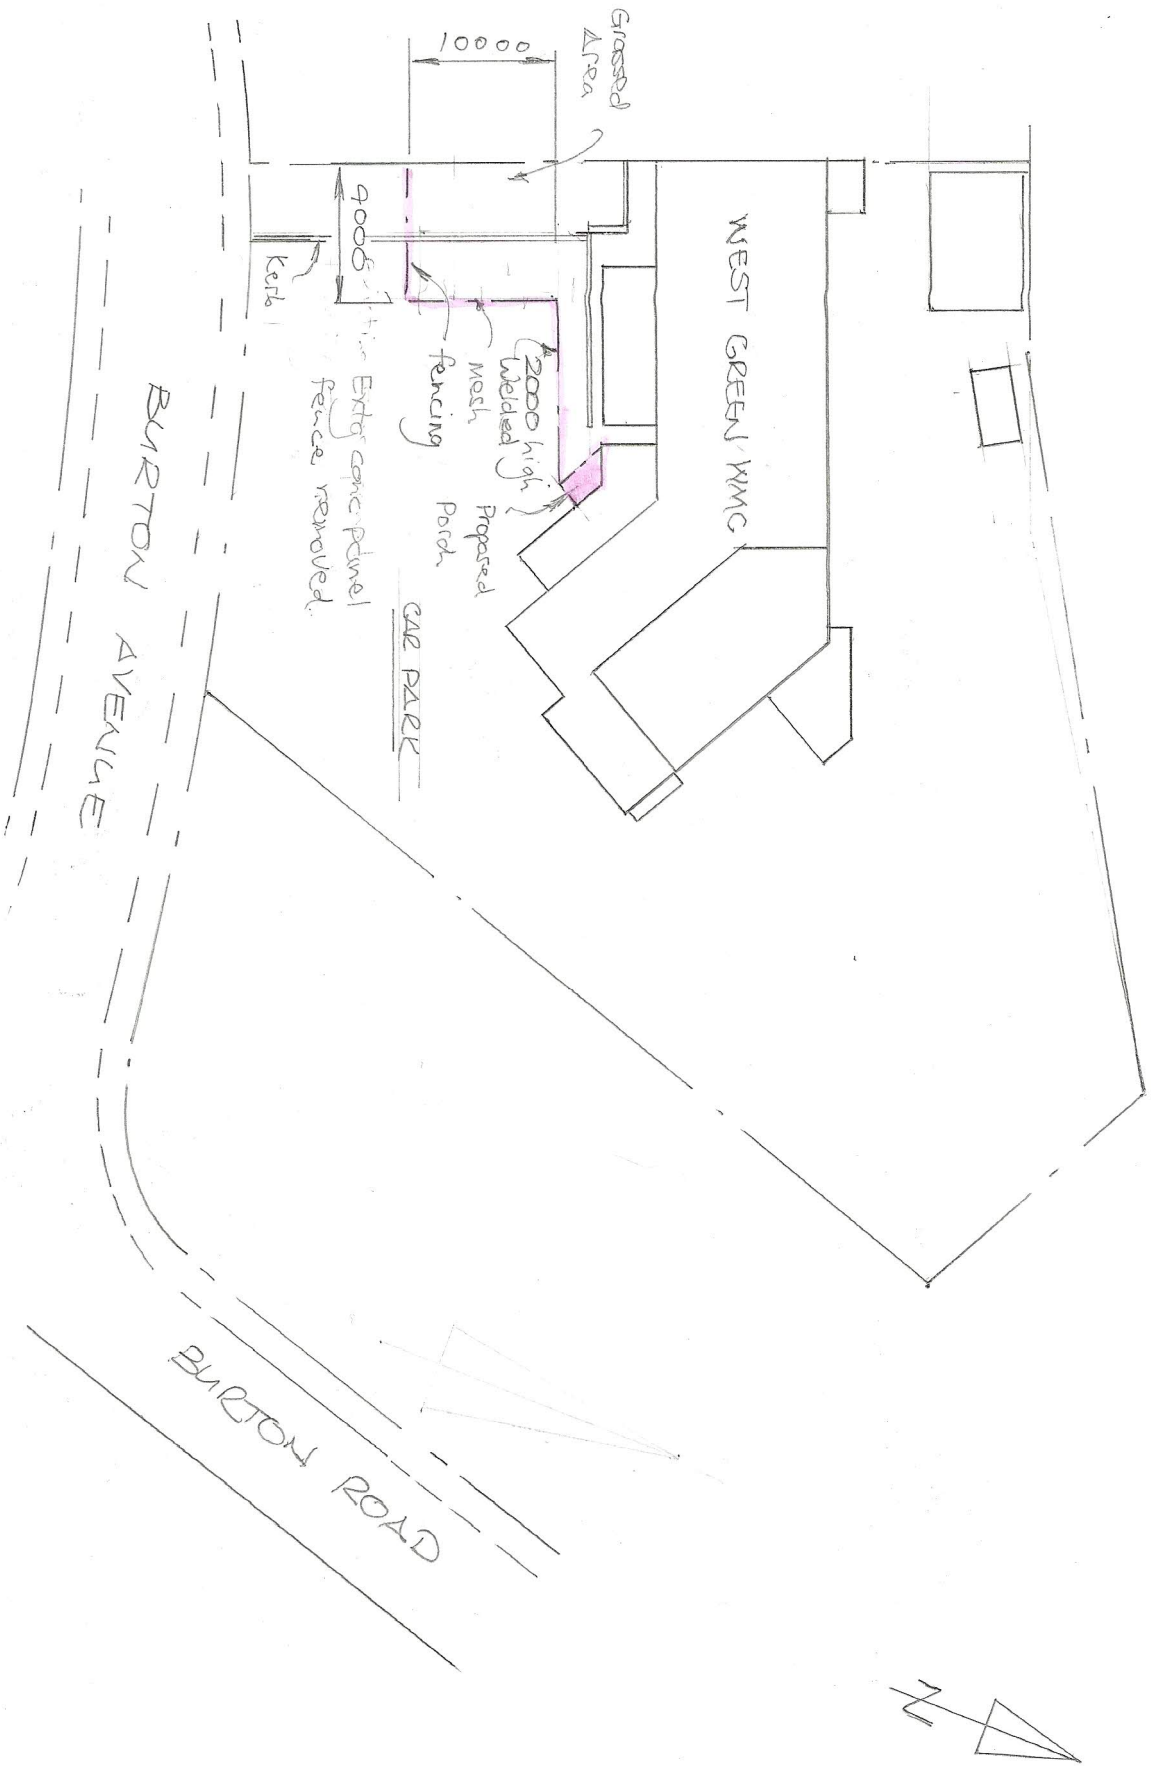

BLOCK PLAN SCALE 1:500


PROPOSED PORCH EXTENSION AT WEST GREEN WMC LTD.
BURTON AVENUE, MONK BRETON, BARNSELEY S71 2PD DRG: WG/2

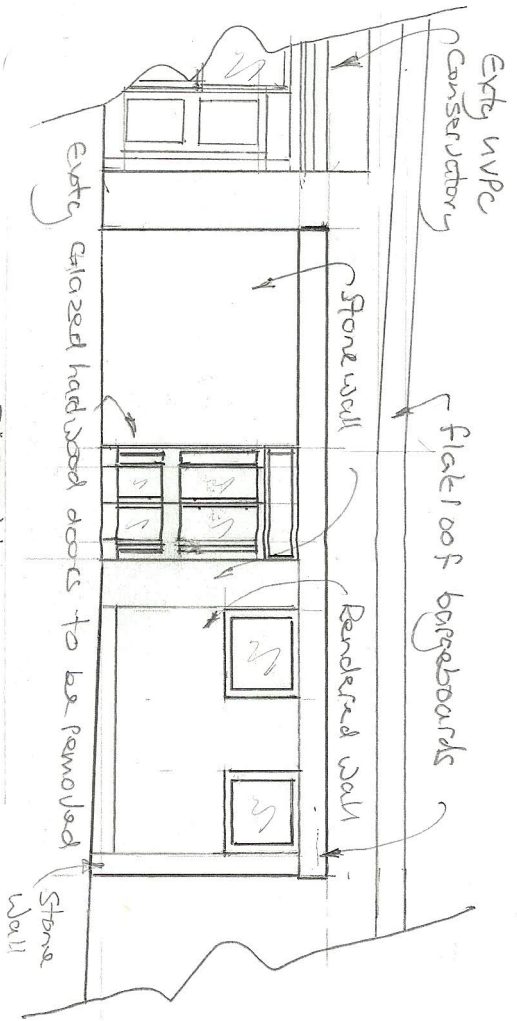


PARTIAL
EXISTING FRONT ELEVATION



PARTIAL
PROPOSED FRONT ELEVATION

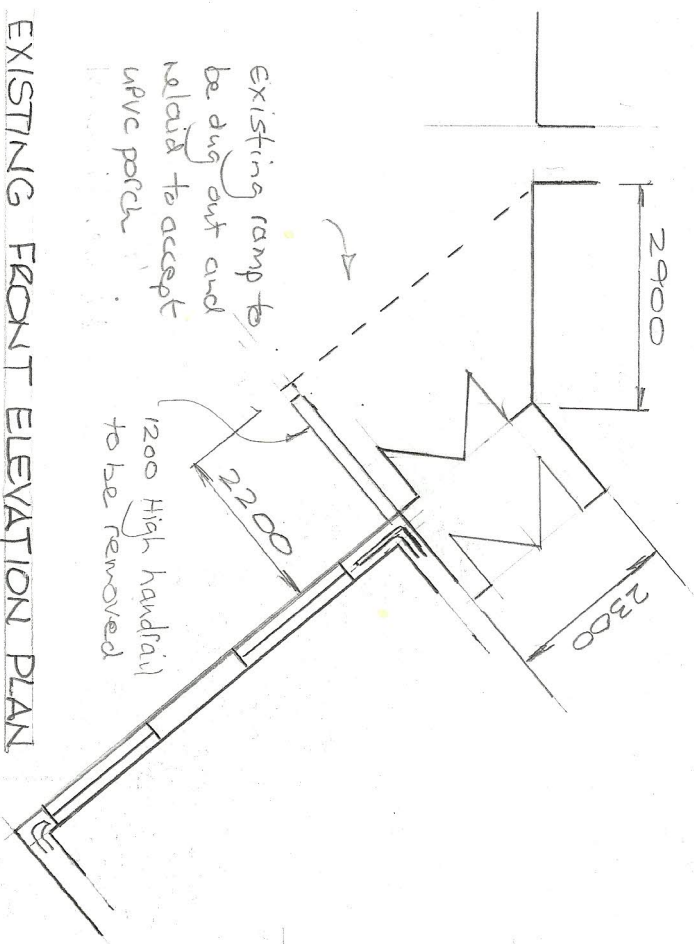

EXISTING FRONT ELEVATION PLAN

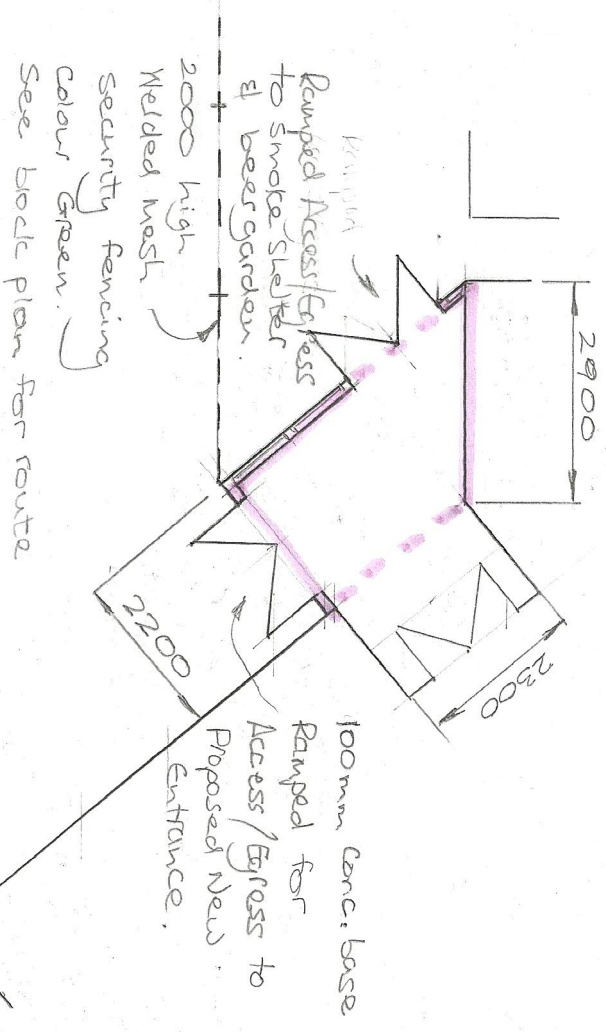

PROPOSED FRONT ELEVATION PLAN