



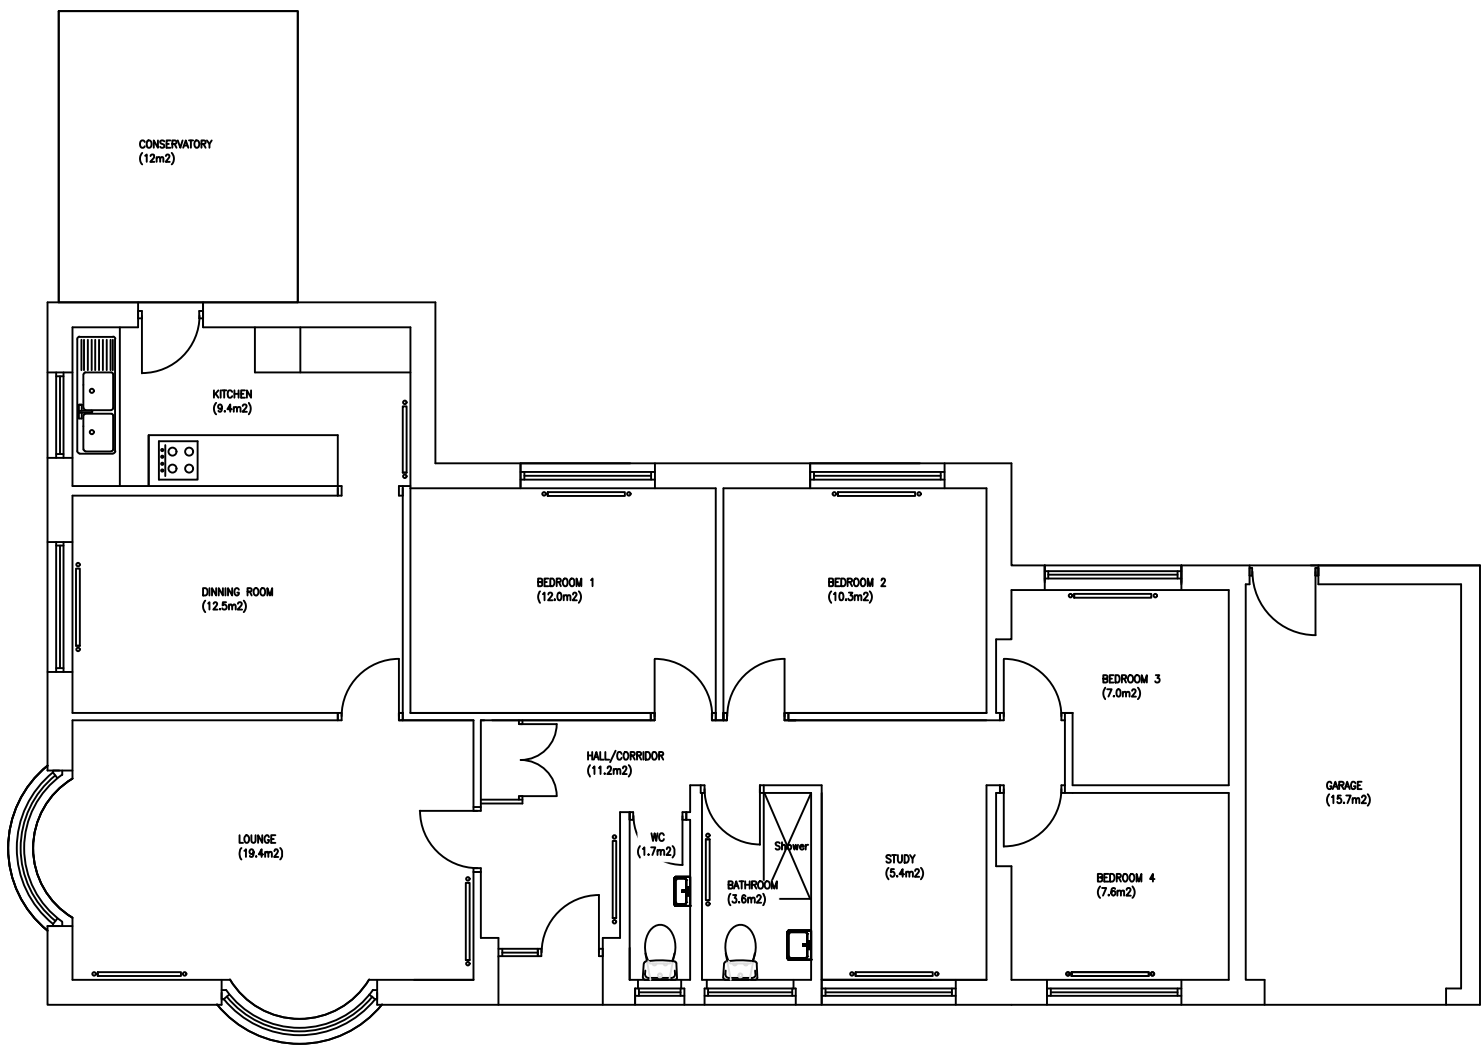


EXISTING FLOOR PLAN

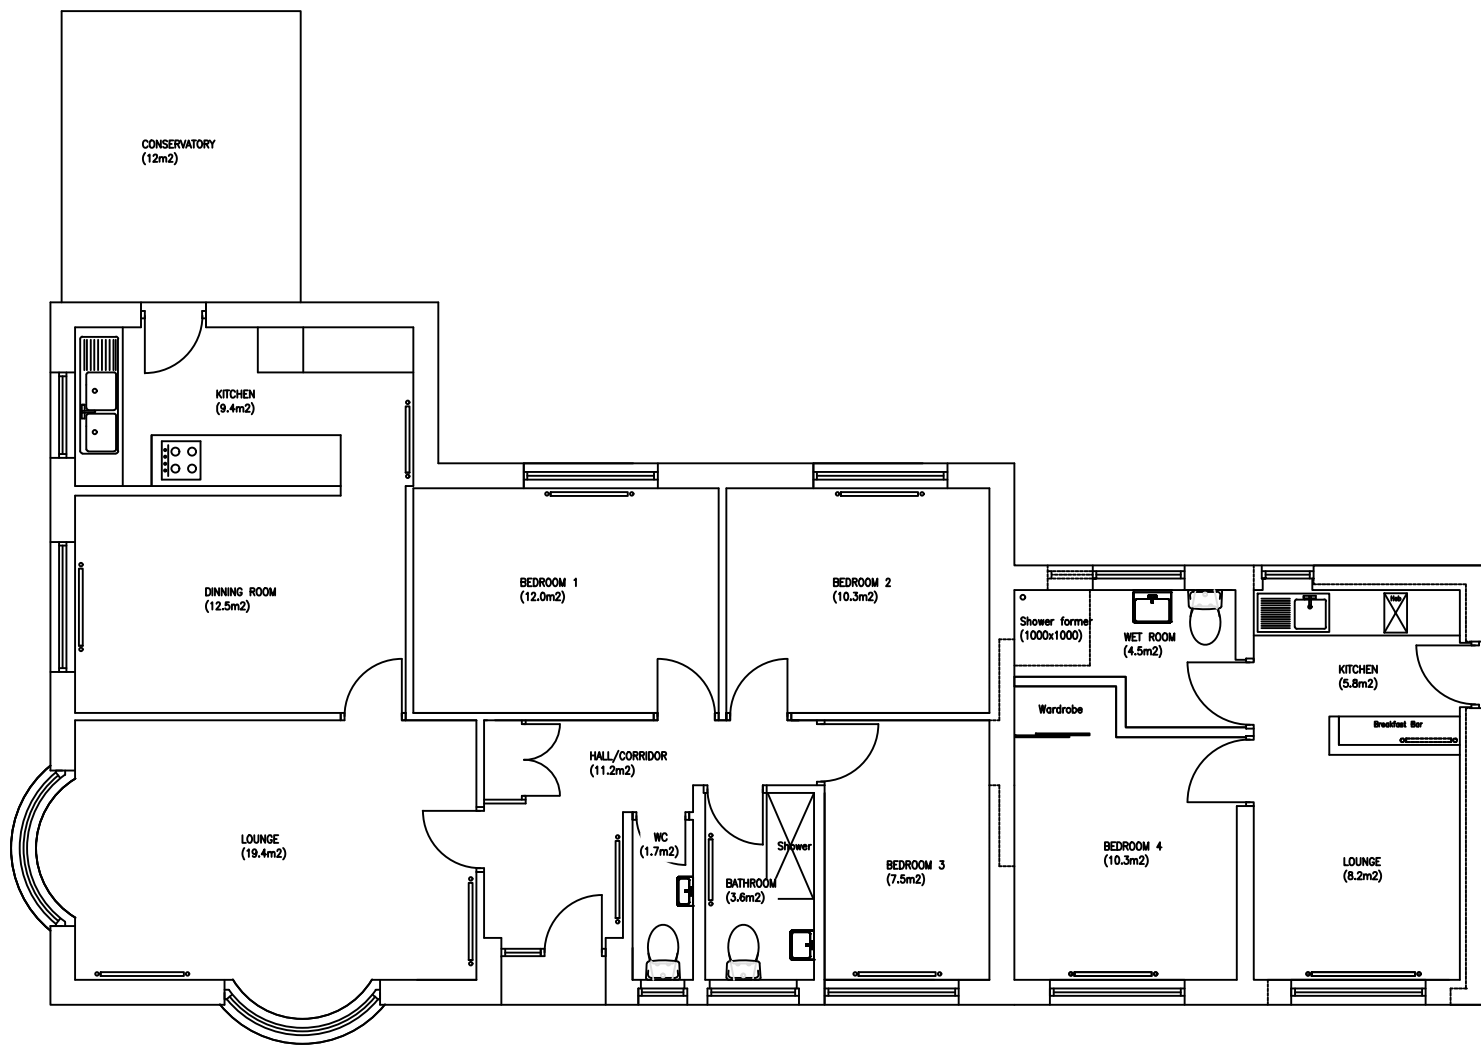


PROPOSED FLOOR PLAN




SITE LOCATION PLAN
(SCALE 1:1250)

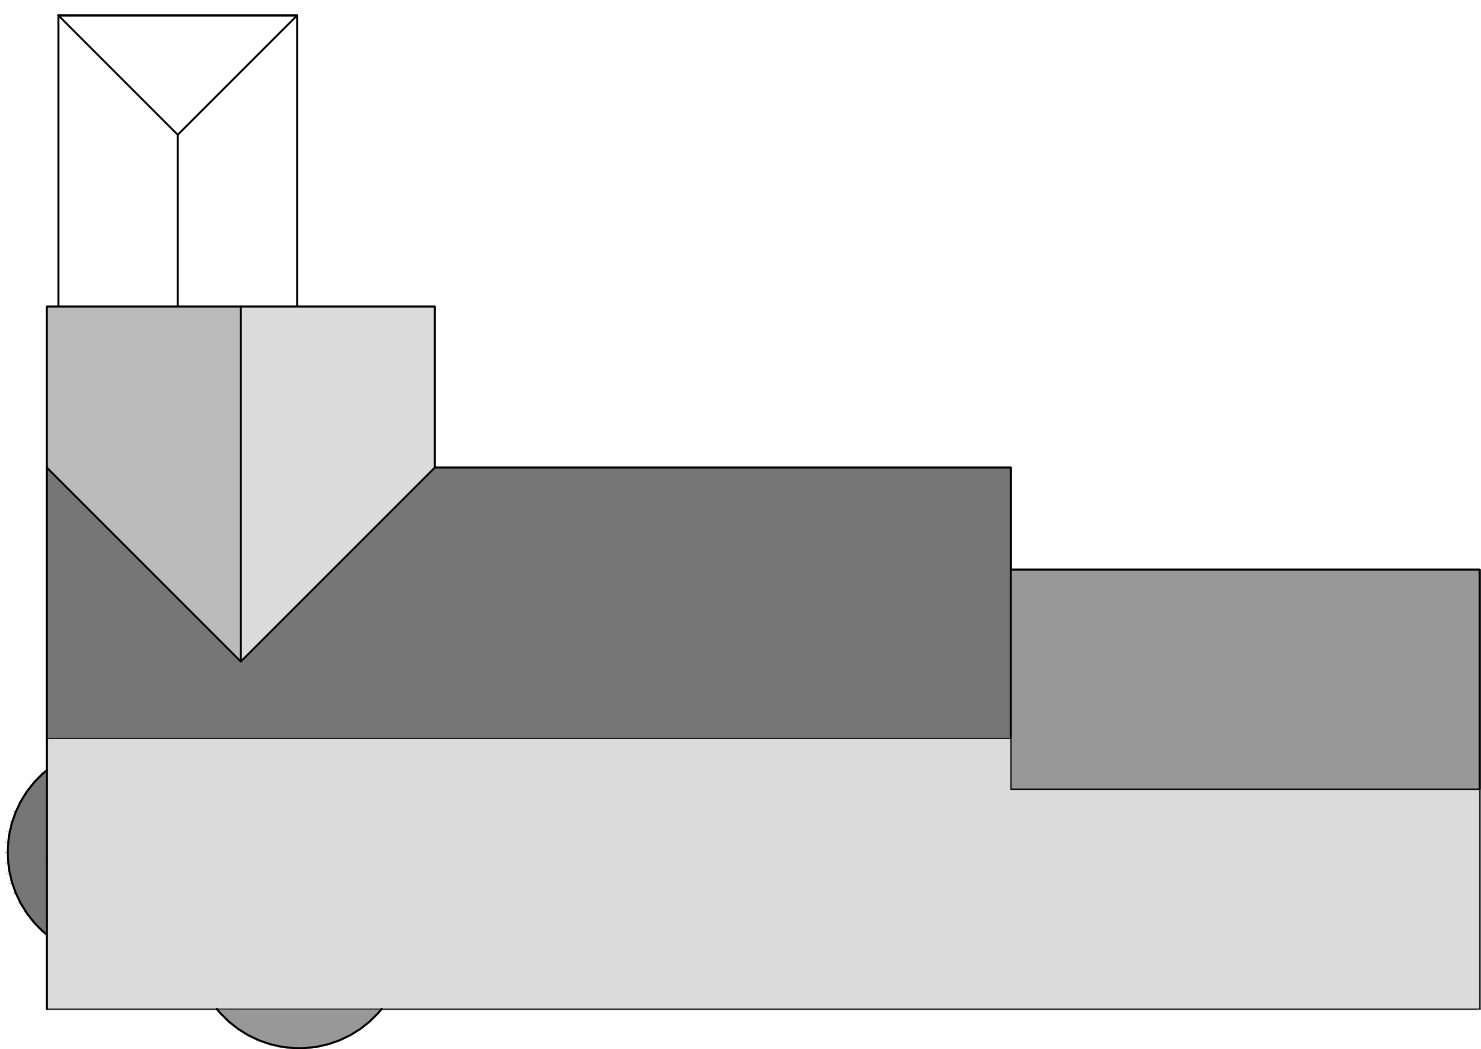


ROOF PLAN (NO PROPOSED WORKS)

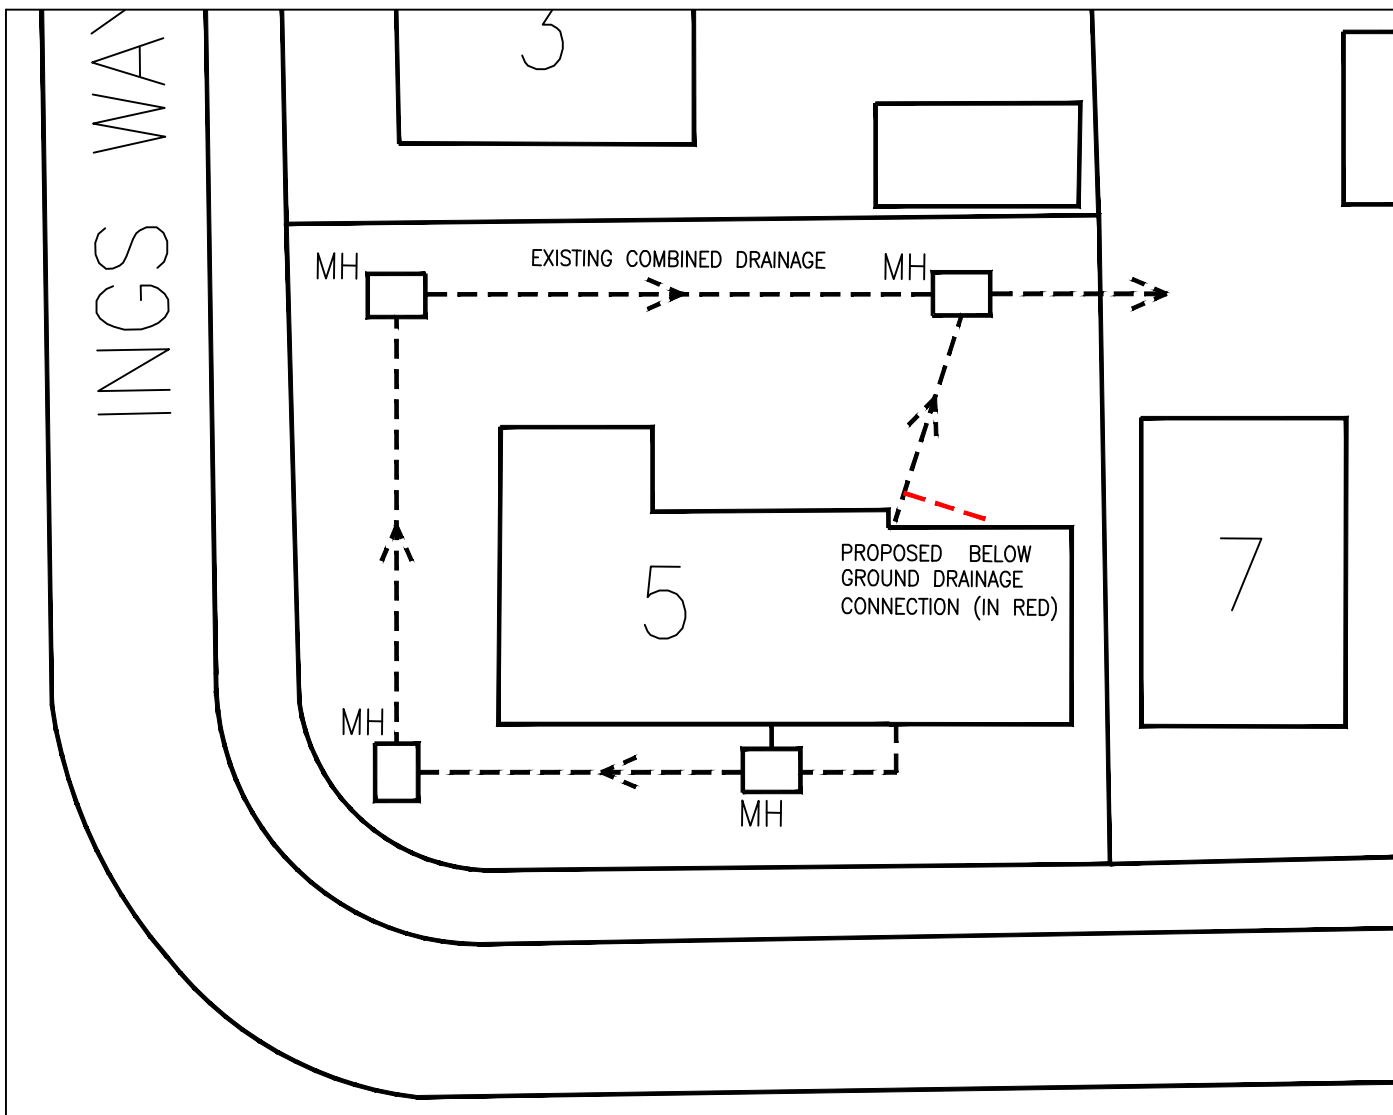


DRAINAGE PLAN (SCALE 1:250)

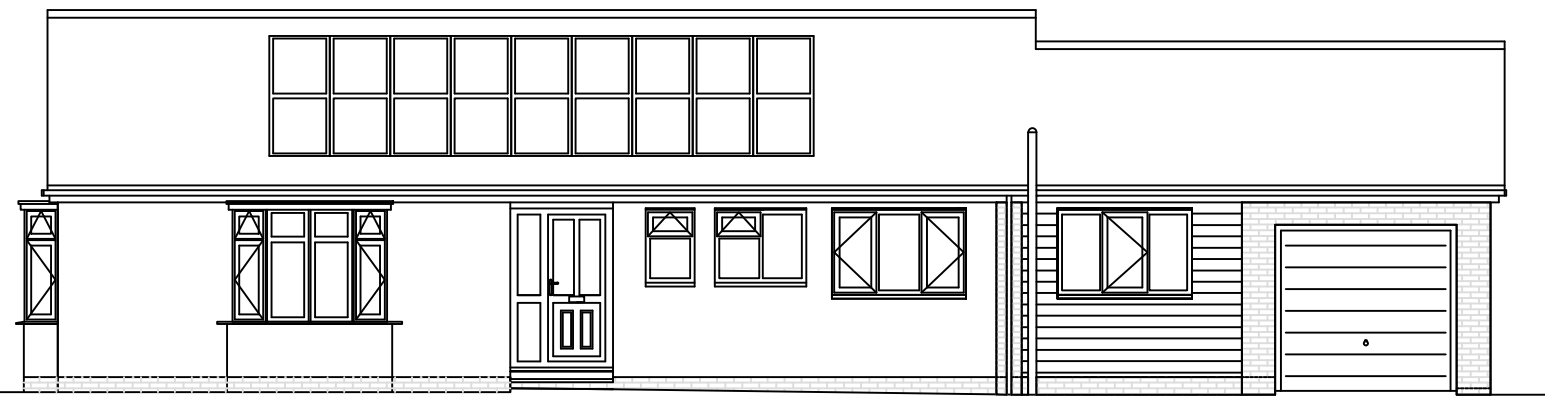

EXISTING SOUTH ELEVATION

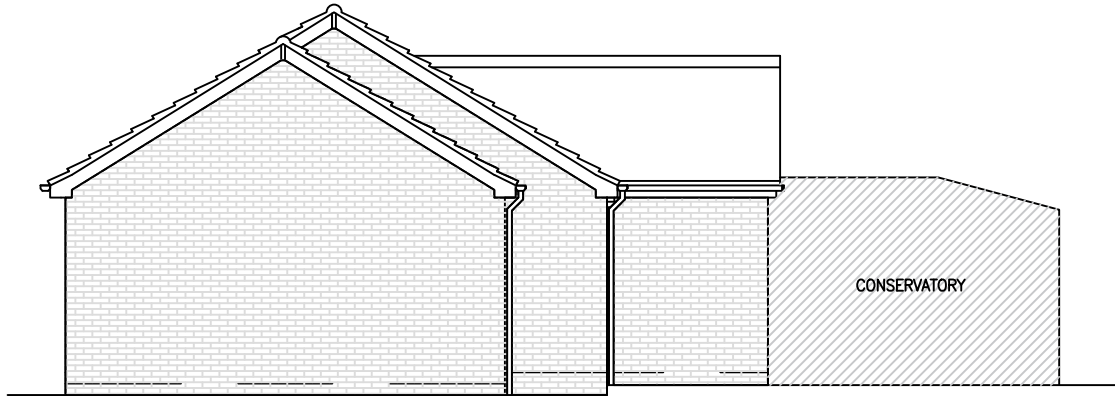


EXISTING EAST ELEVATION

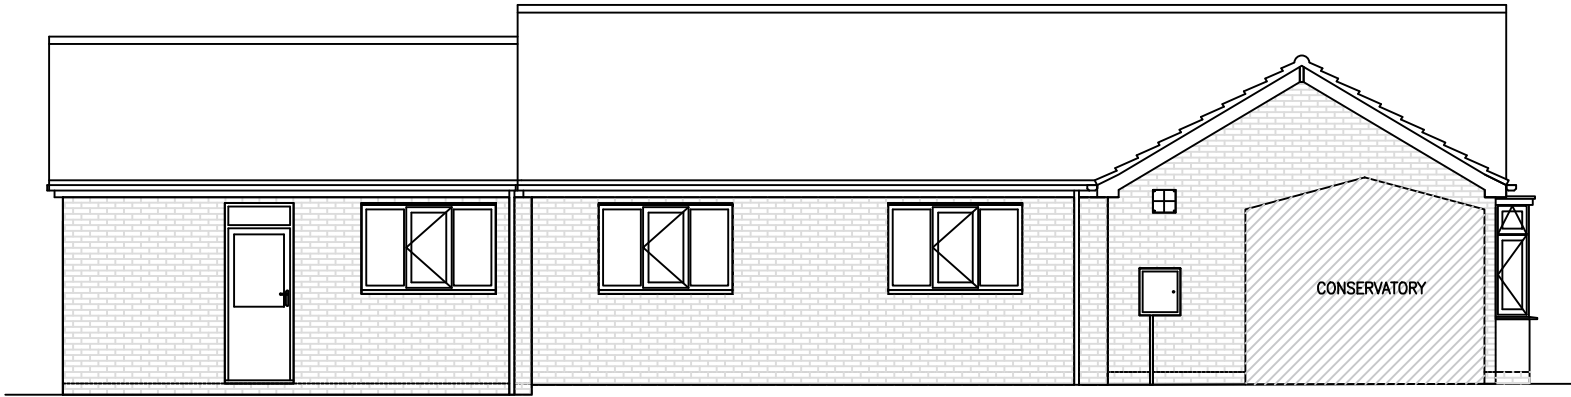


EXISTING NORTH ELEVATION



PROPOSED SOUTH ELEVATION

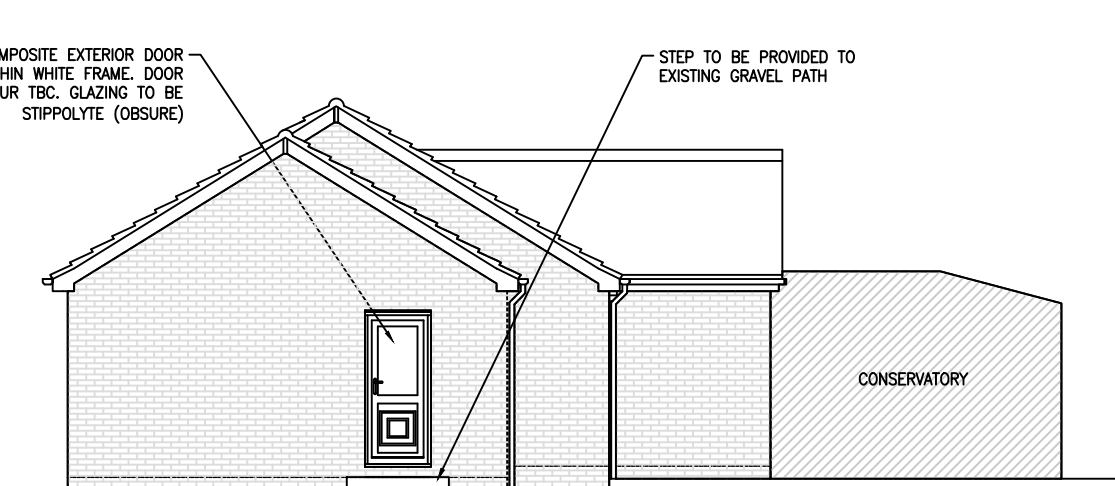

PROPOSED EAST ELEVATION

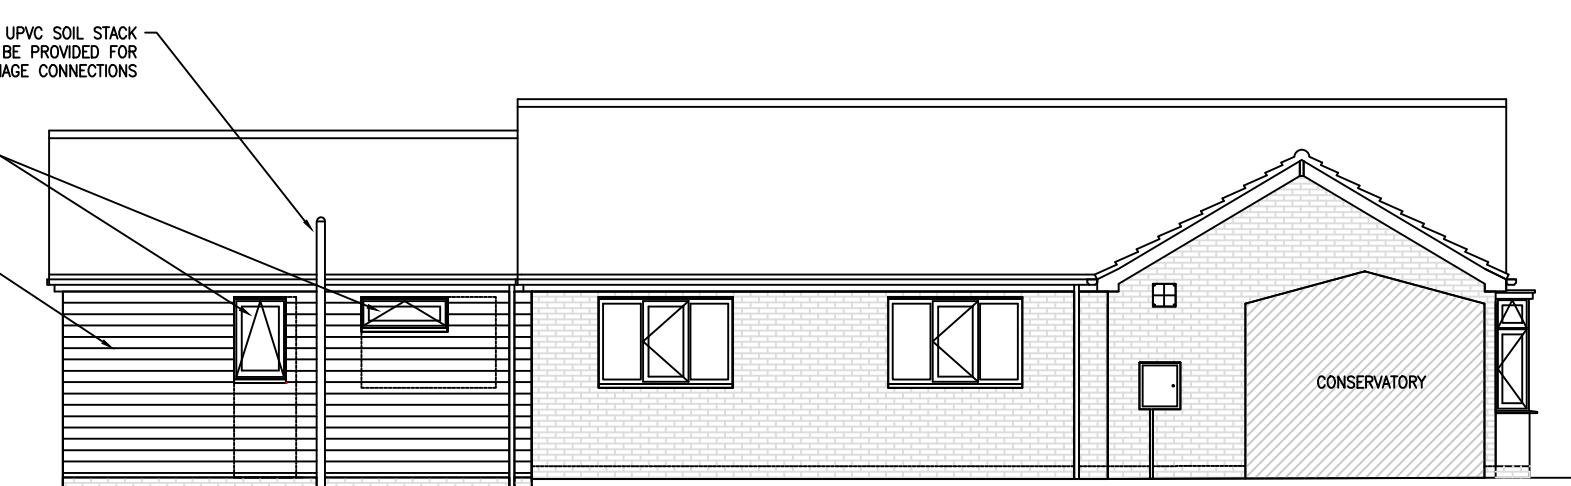

PROPOSED NORTH ELEVATION

rev	description	date
01	WINDOW RESIZED	20/11/22
00	PLANNING APPROVAL ISSUE	22/09/22

project
**5 INGS WAY
INGBIRCHWORTH
S36 7GL**

title
**GARAGE CONVERSION
EXISTING & PROPOSED PLAN**

scale	1:100	dm	SF	chk	app
date	24/09/22	date	date	brand	rev.
5/INGS/GARAGE/CON/001					01