


**PROPOSED
FRONT ELEVATION**
SCALE 1:100


**PROPOSED
SIDE ELEVATION**
SCALE 1:100

**PROPOSED
REAR ELEVATION**
SCALE 1:100

**PROPOSED
SIDE ELEVATION**
SCALE 1:100

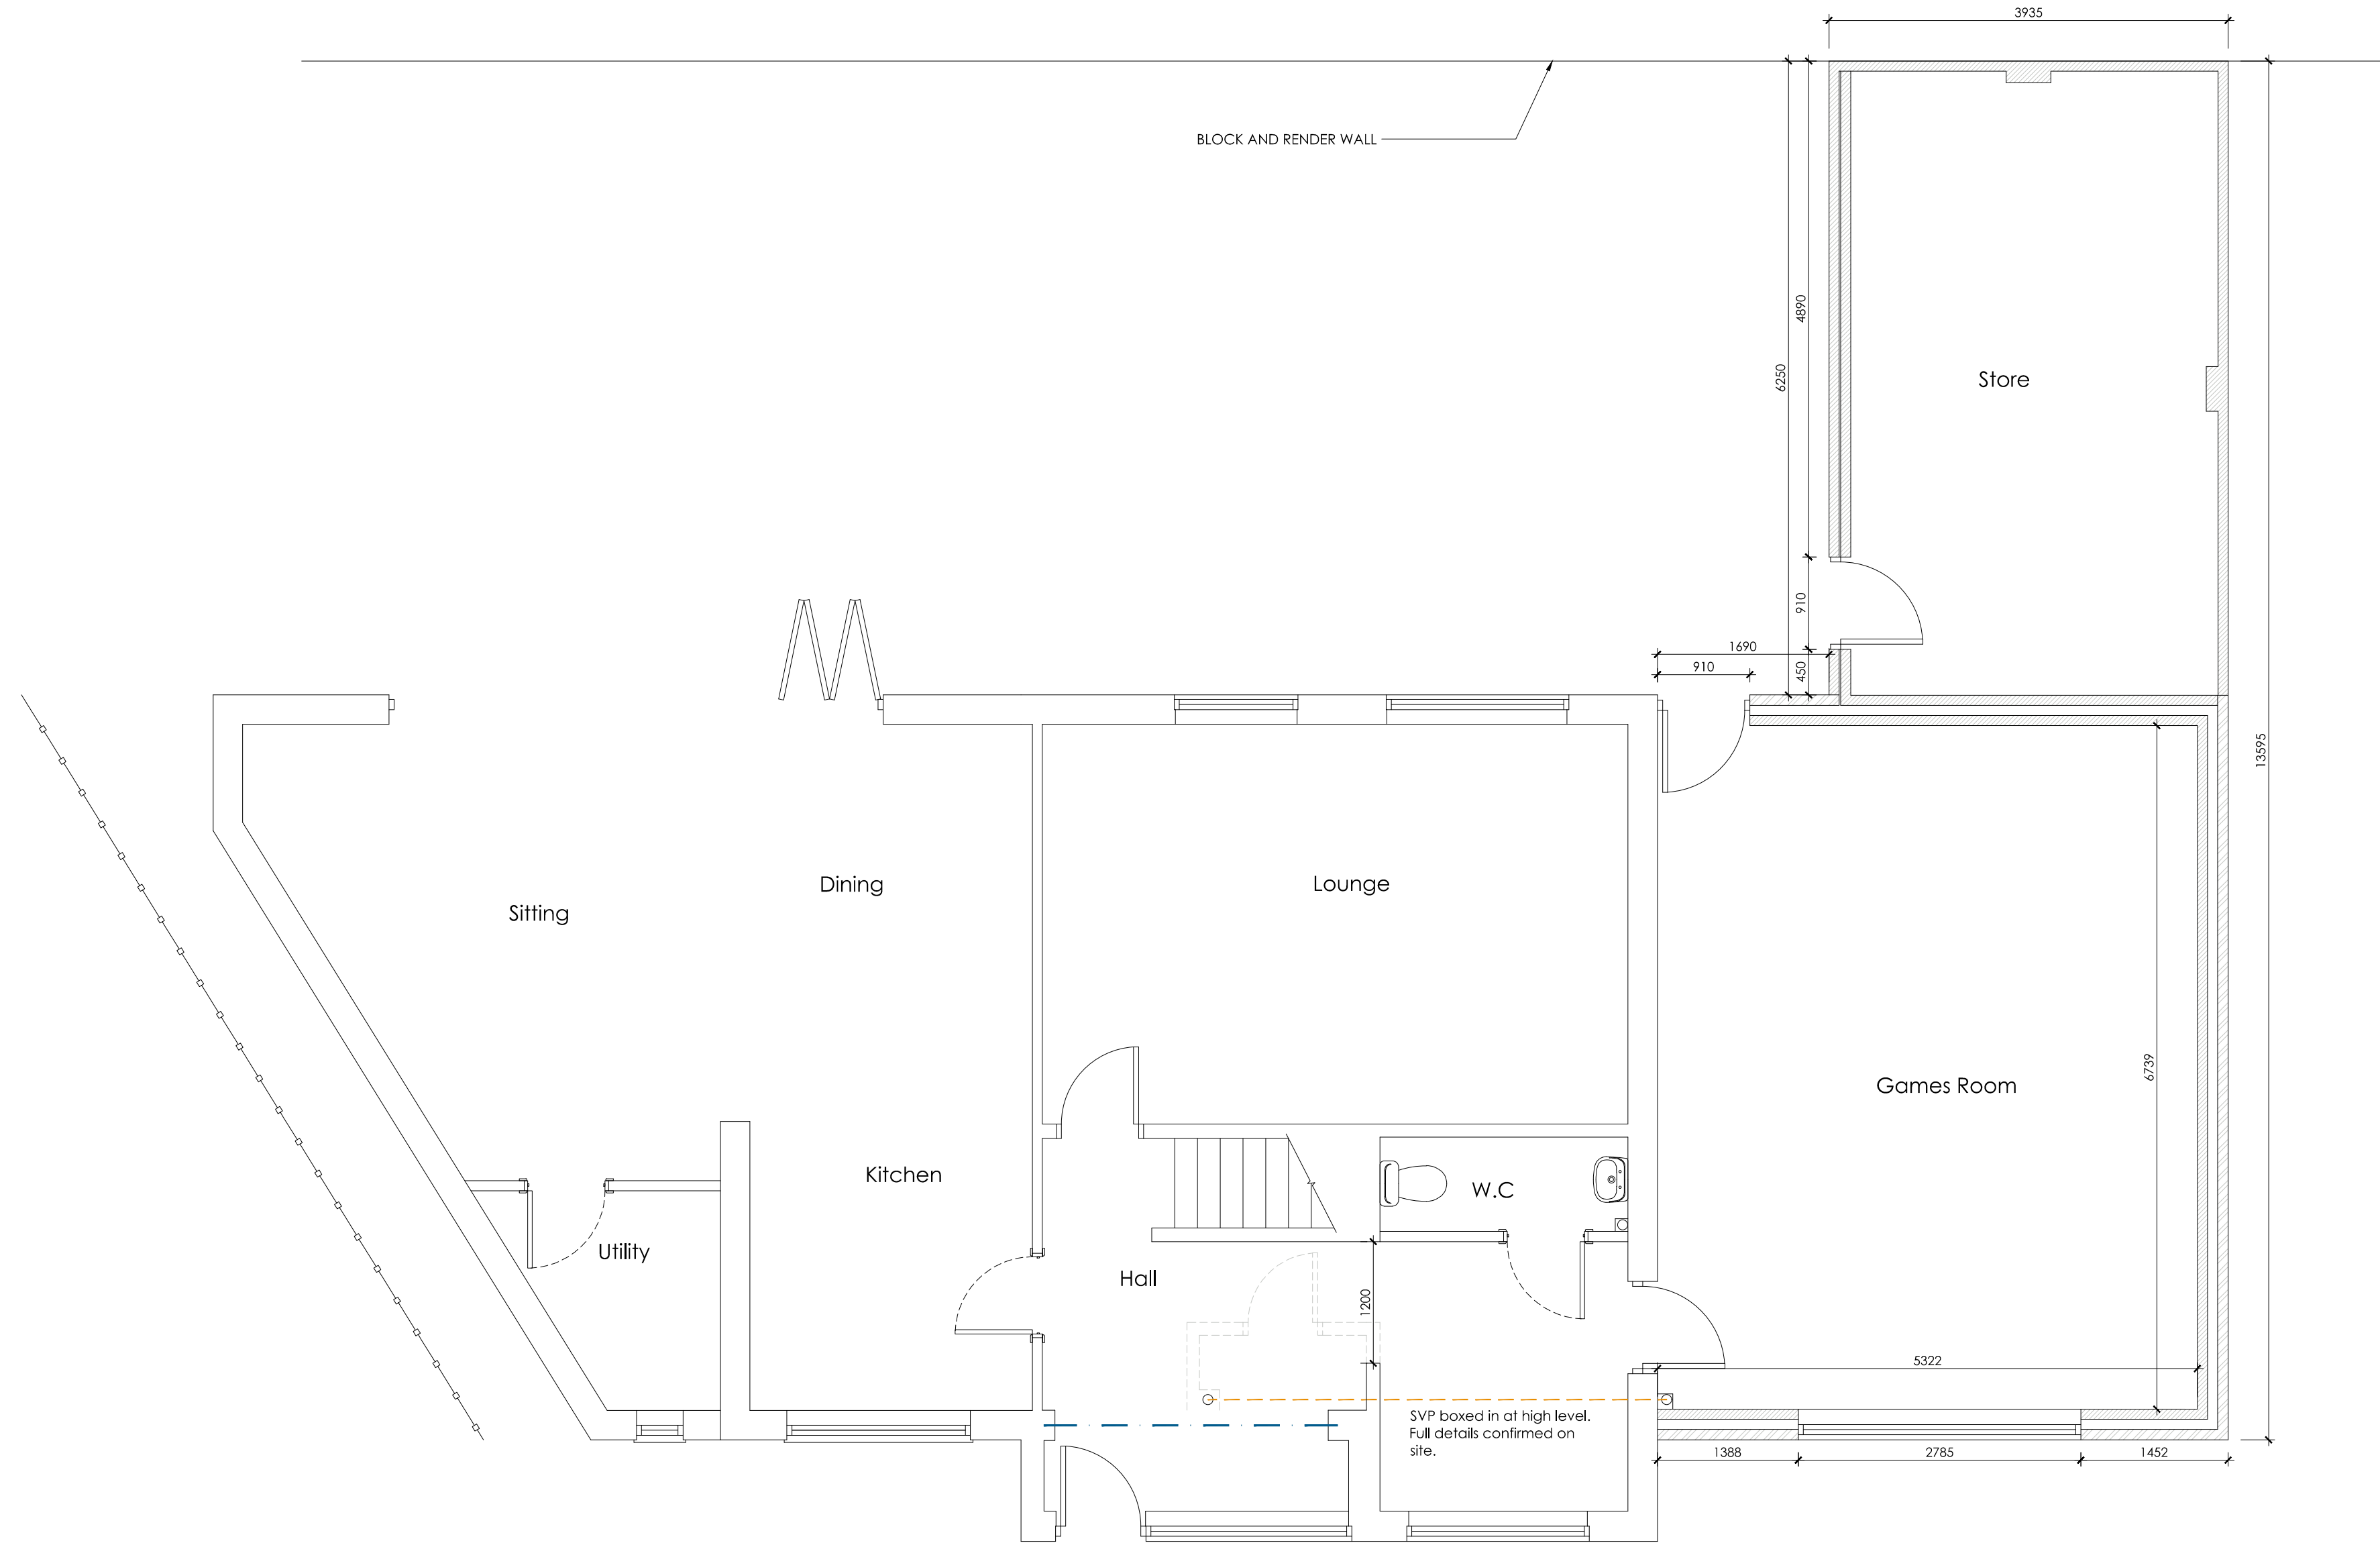

PROPOSED GROUND FLOOR PLAN
SCALE 1:50

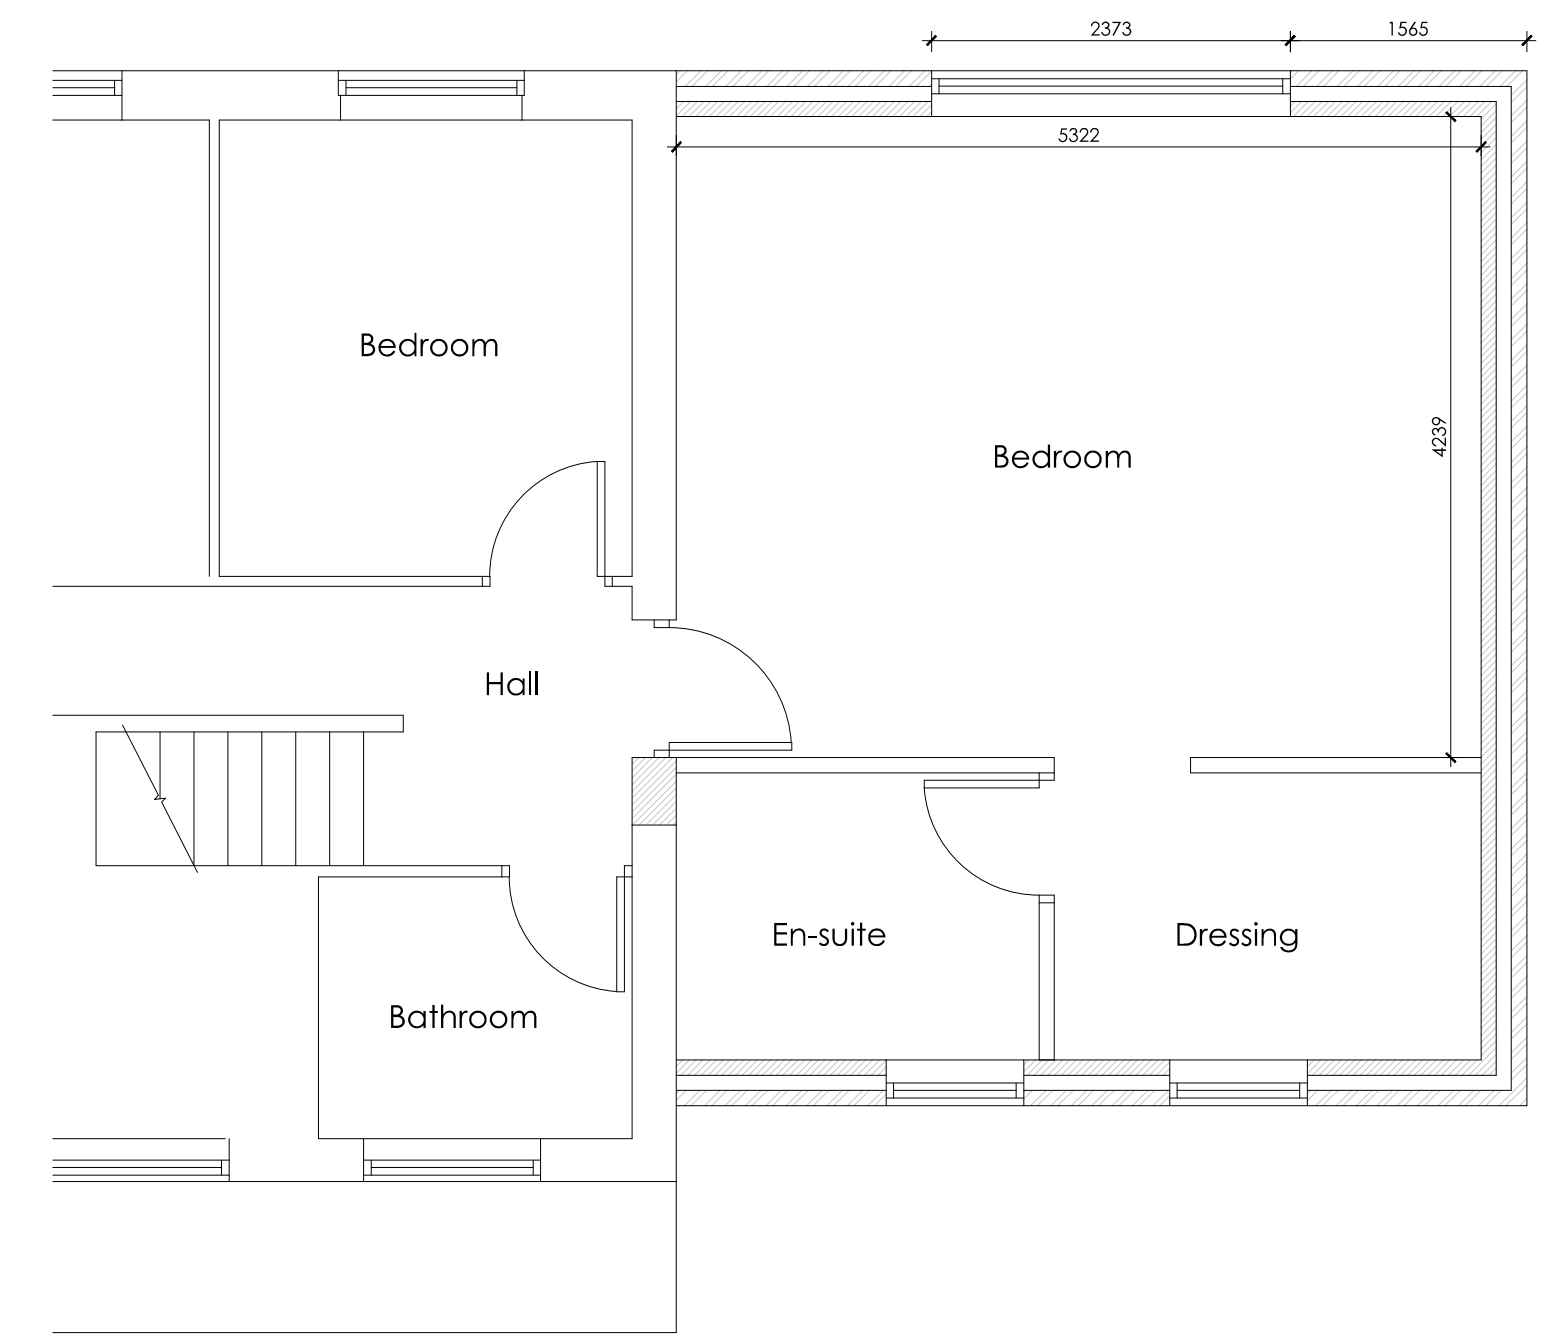

PROPOSED FIRST FLOOR PLAN
SCALE 1:50

			8 MORSTON BUSINESS PARK, WHALEY ROAD, BARUGH GREEN, BARNSELEY, S75 1HQ			Phone: 01226 208482 Fax: 01226 283030 Email: info@whiteaguspartnership.co.uk Web: www.whiteaguspartnership.co.uk		
ARCHITECTURAL SERVICES AND SURVEYORS								
Project.			Client.					
PROPOSED EXTENSION 10 BRITLAND CLOSE BARNSELEY, S75 2JP			MR G. THANDI					
Drawing Title.			Date.	Scale.				
PLANS, SECTION & ELEVATIONS			NOVEMBER 2019	1:50 @ A1				
			Ref.	Dwg. No.	Rev.			
			19-127	02	B			
Date	Suffix	Description	Date	Suffix	Description			
09/12/2019 13/02/2020	A B	REVISED TO CLIENTS REQUIREMENTS REVISED FOR PLANNING						