



Bondfield Crescent Barnsley

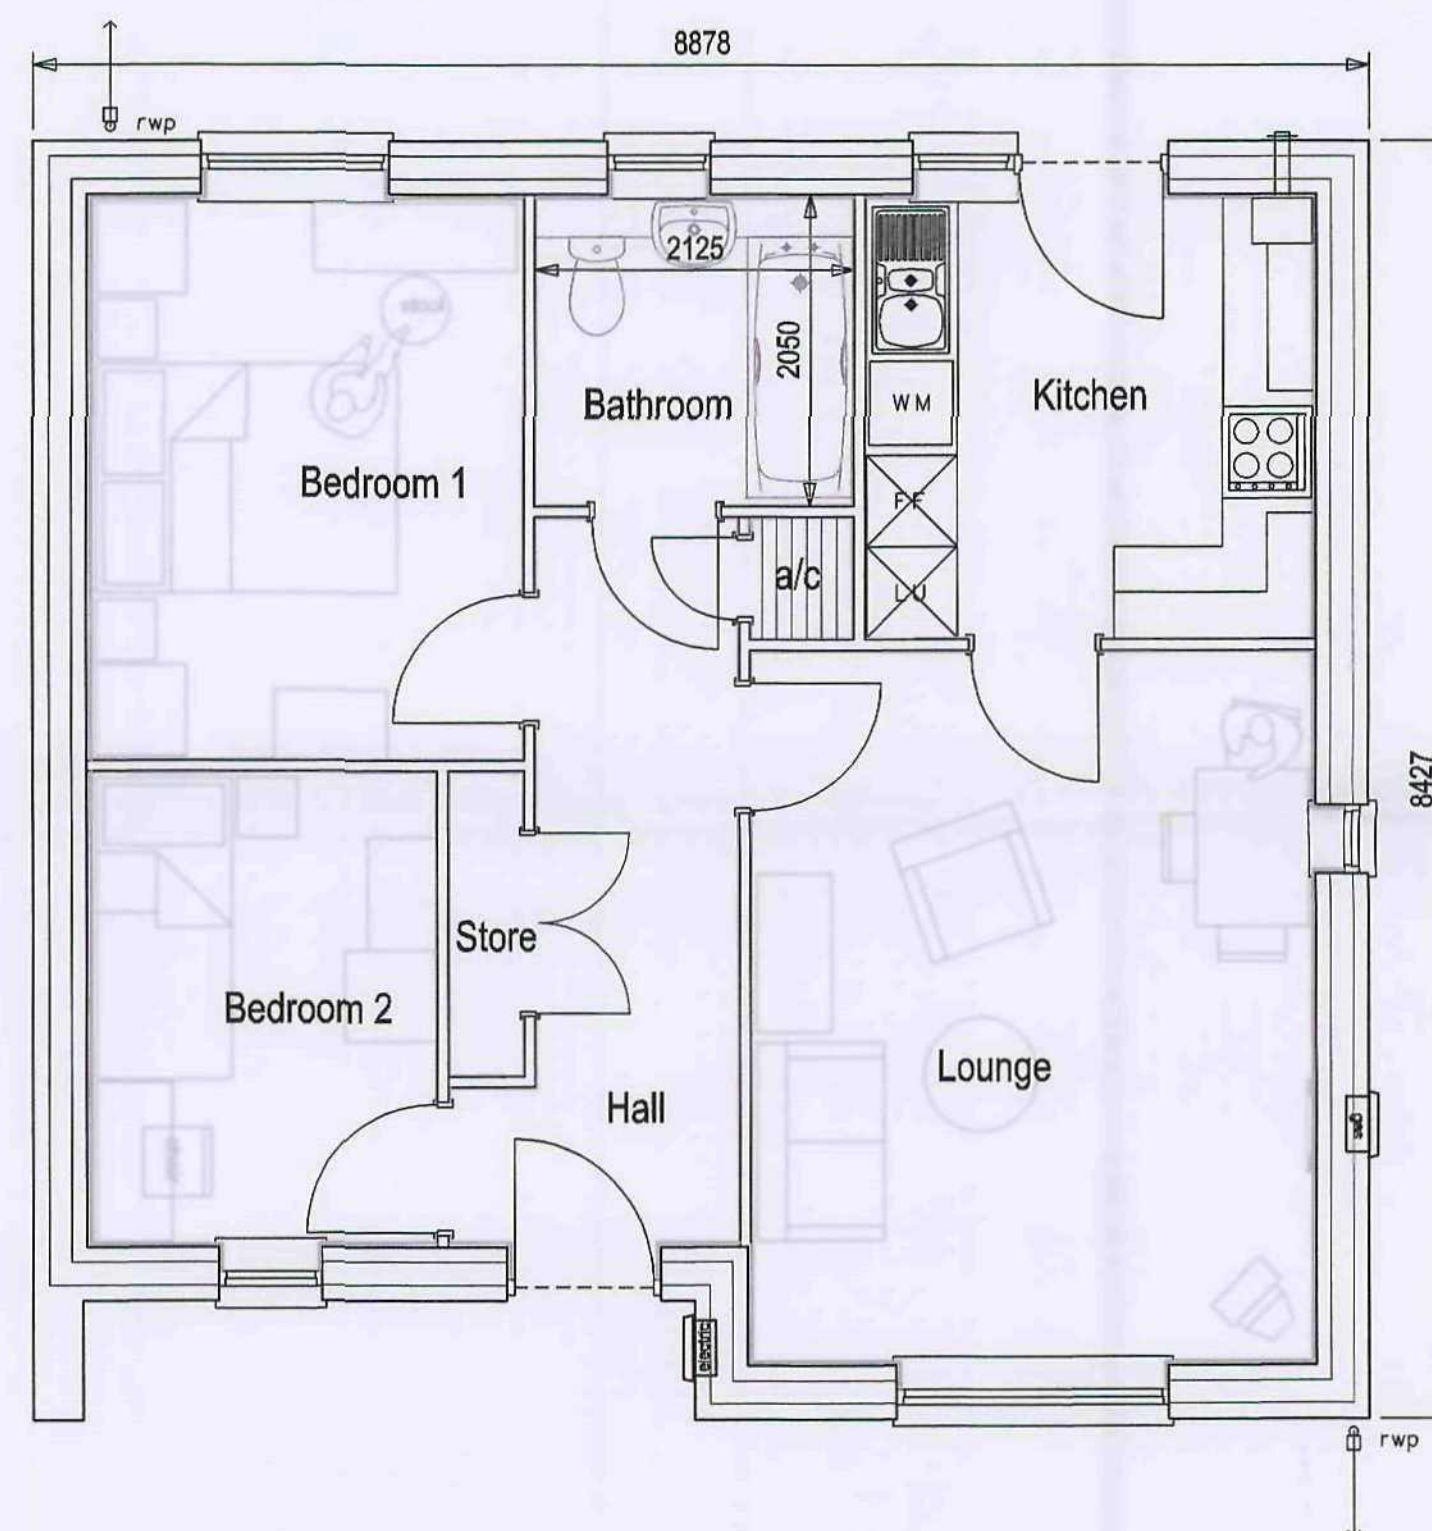


front elevation



side elevation

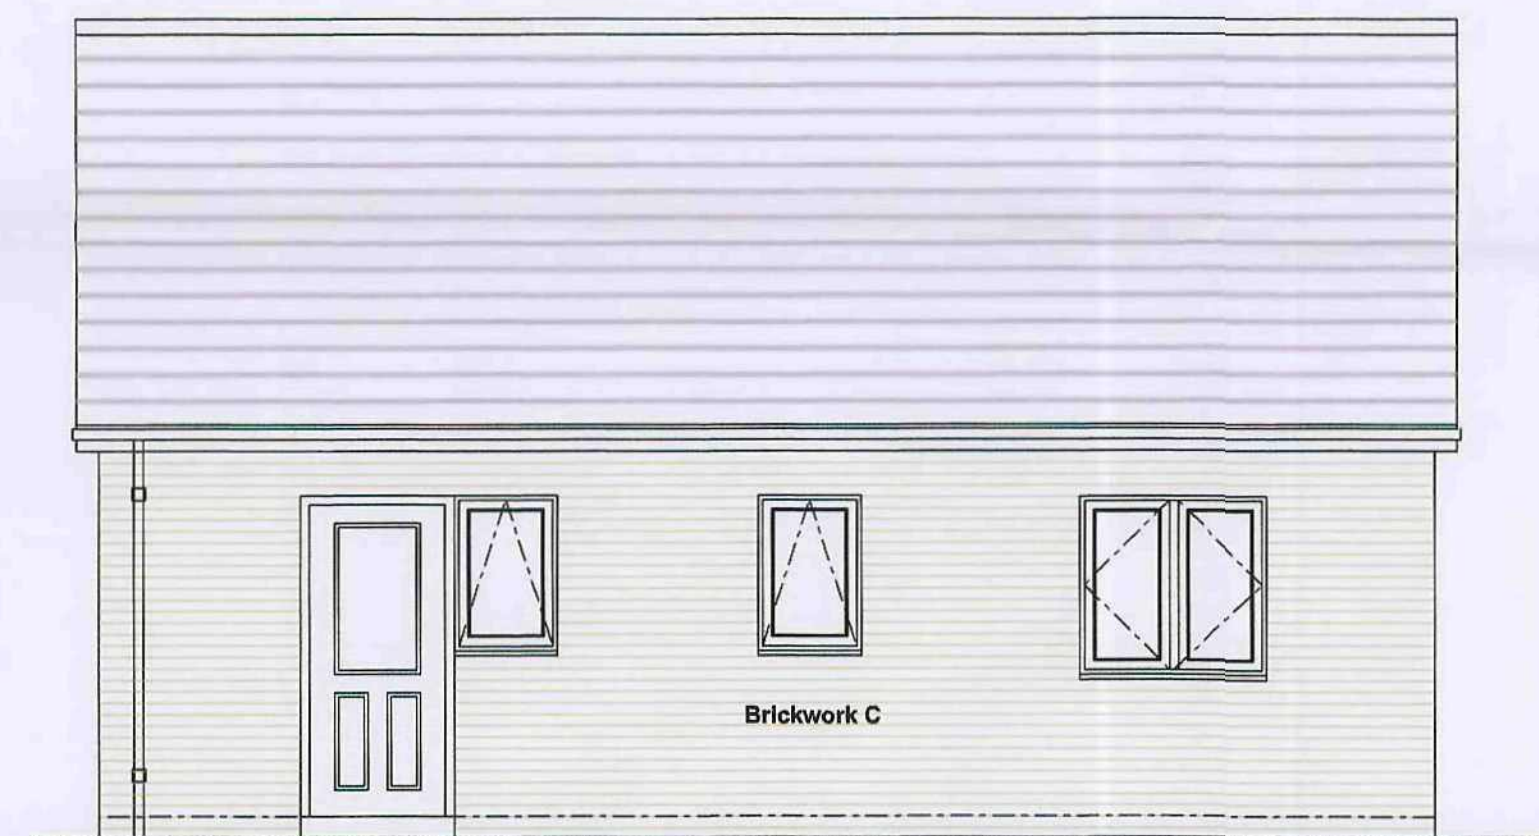

rear elevation

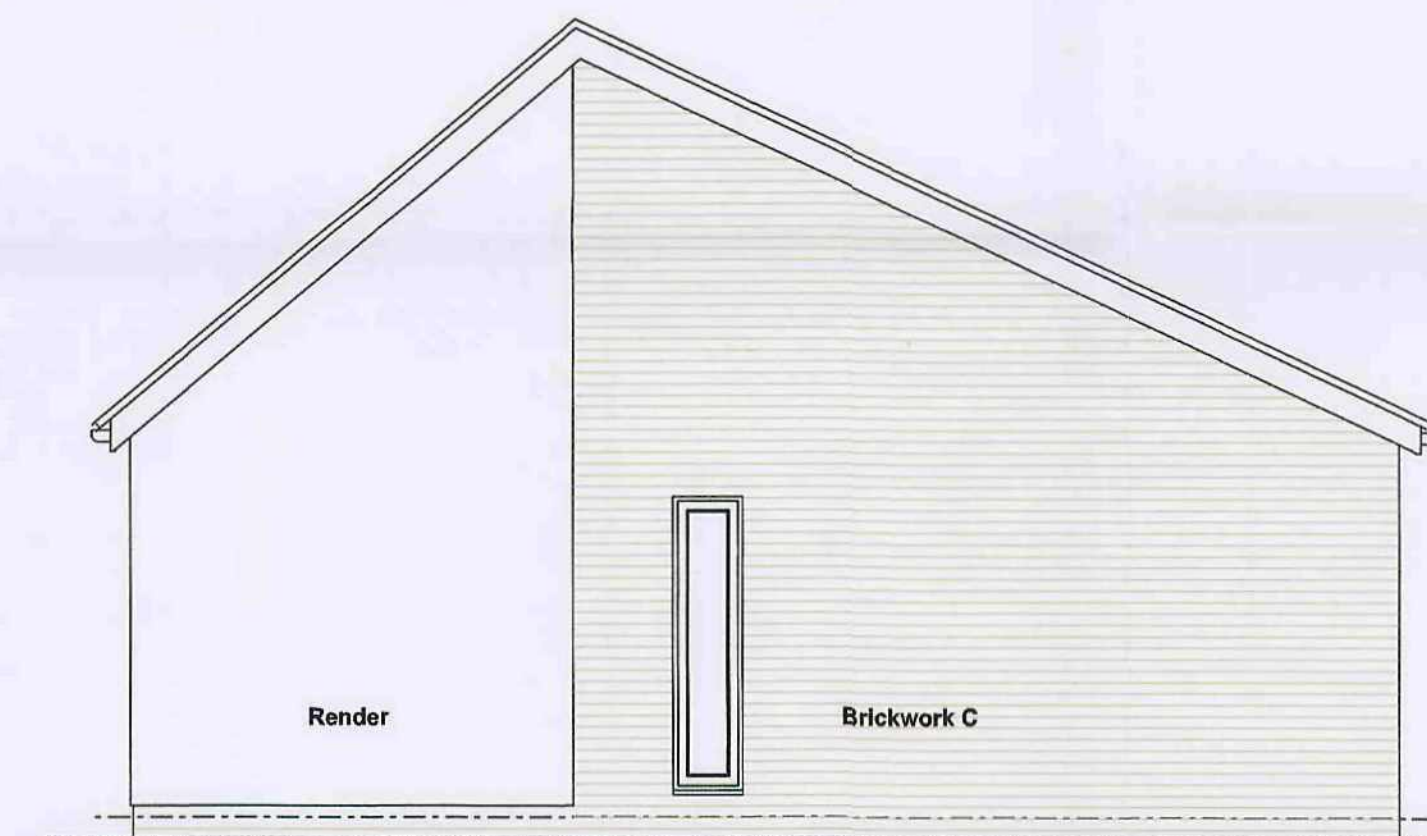

side elevation

Site B



Rev. A - 03 12 10
Consultation Issue
revisions

A.A. DESIGN LTD
architects surveyors
interior designers

UNIT 2 AIZLEWOOD ROAD
SHEFFIELD S8 0YX
TELEPHONE 0114 2589571 FAX 0114 2500669
E-Mail architects@aadesign.co.uk

**Bondfield Crescent,
Housing Development
Barnsley
for
Chevin Housing Association**

**FLOOR PLAN & ELEVATIONS
Plot B11
(Type B2.1)**

DATE Sept. '10 SCALE 1:50
DRAWN

DRAWING No. 10003/P/08 A

