



SCALE 1:50

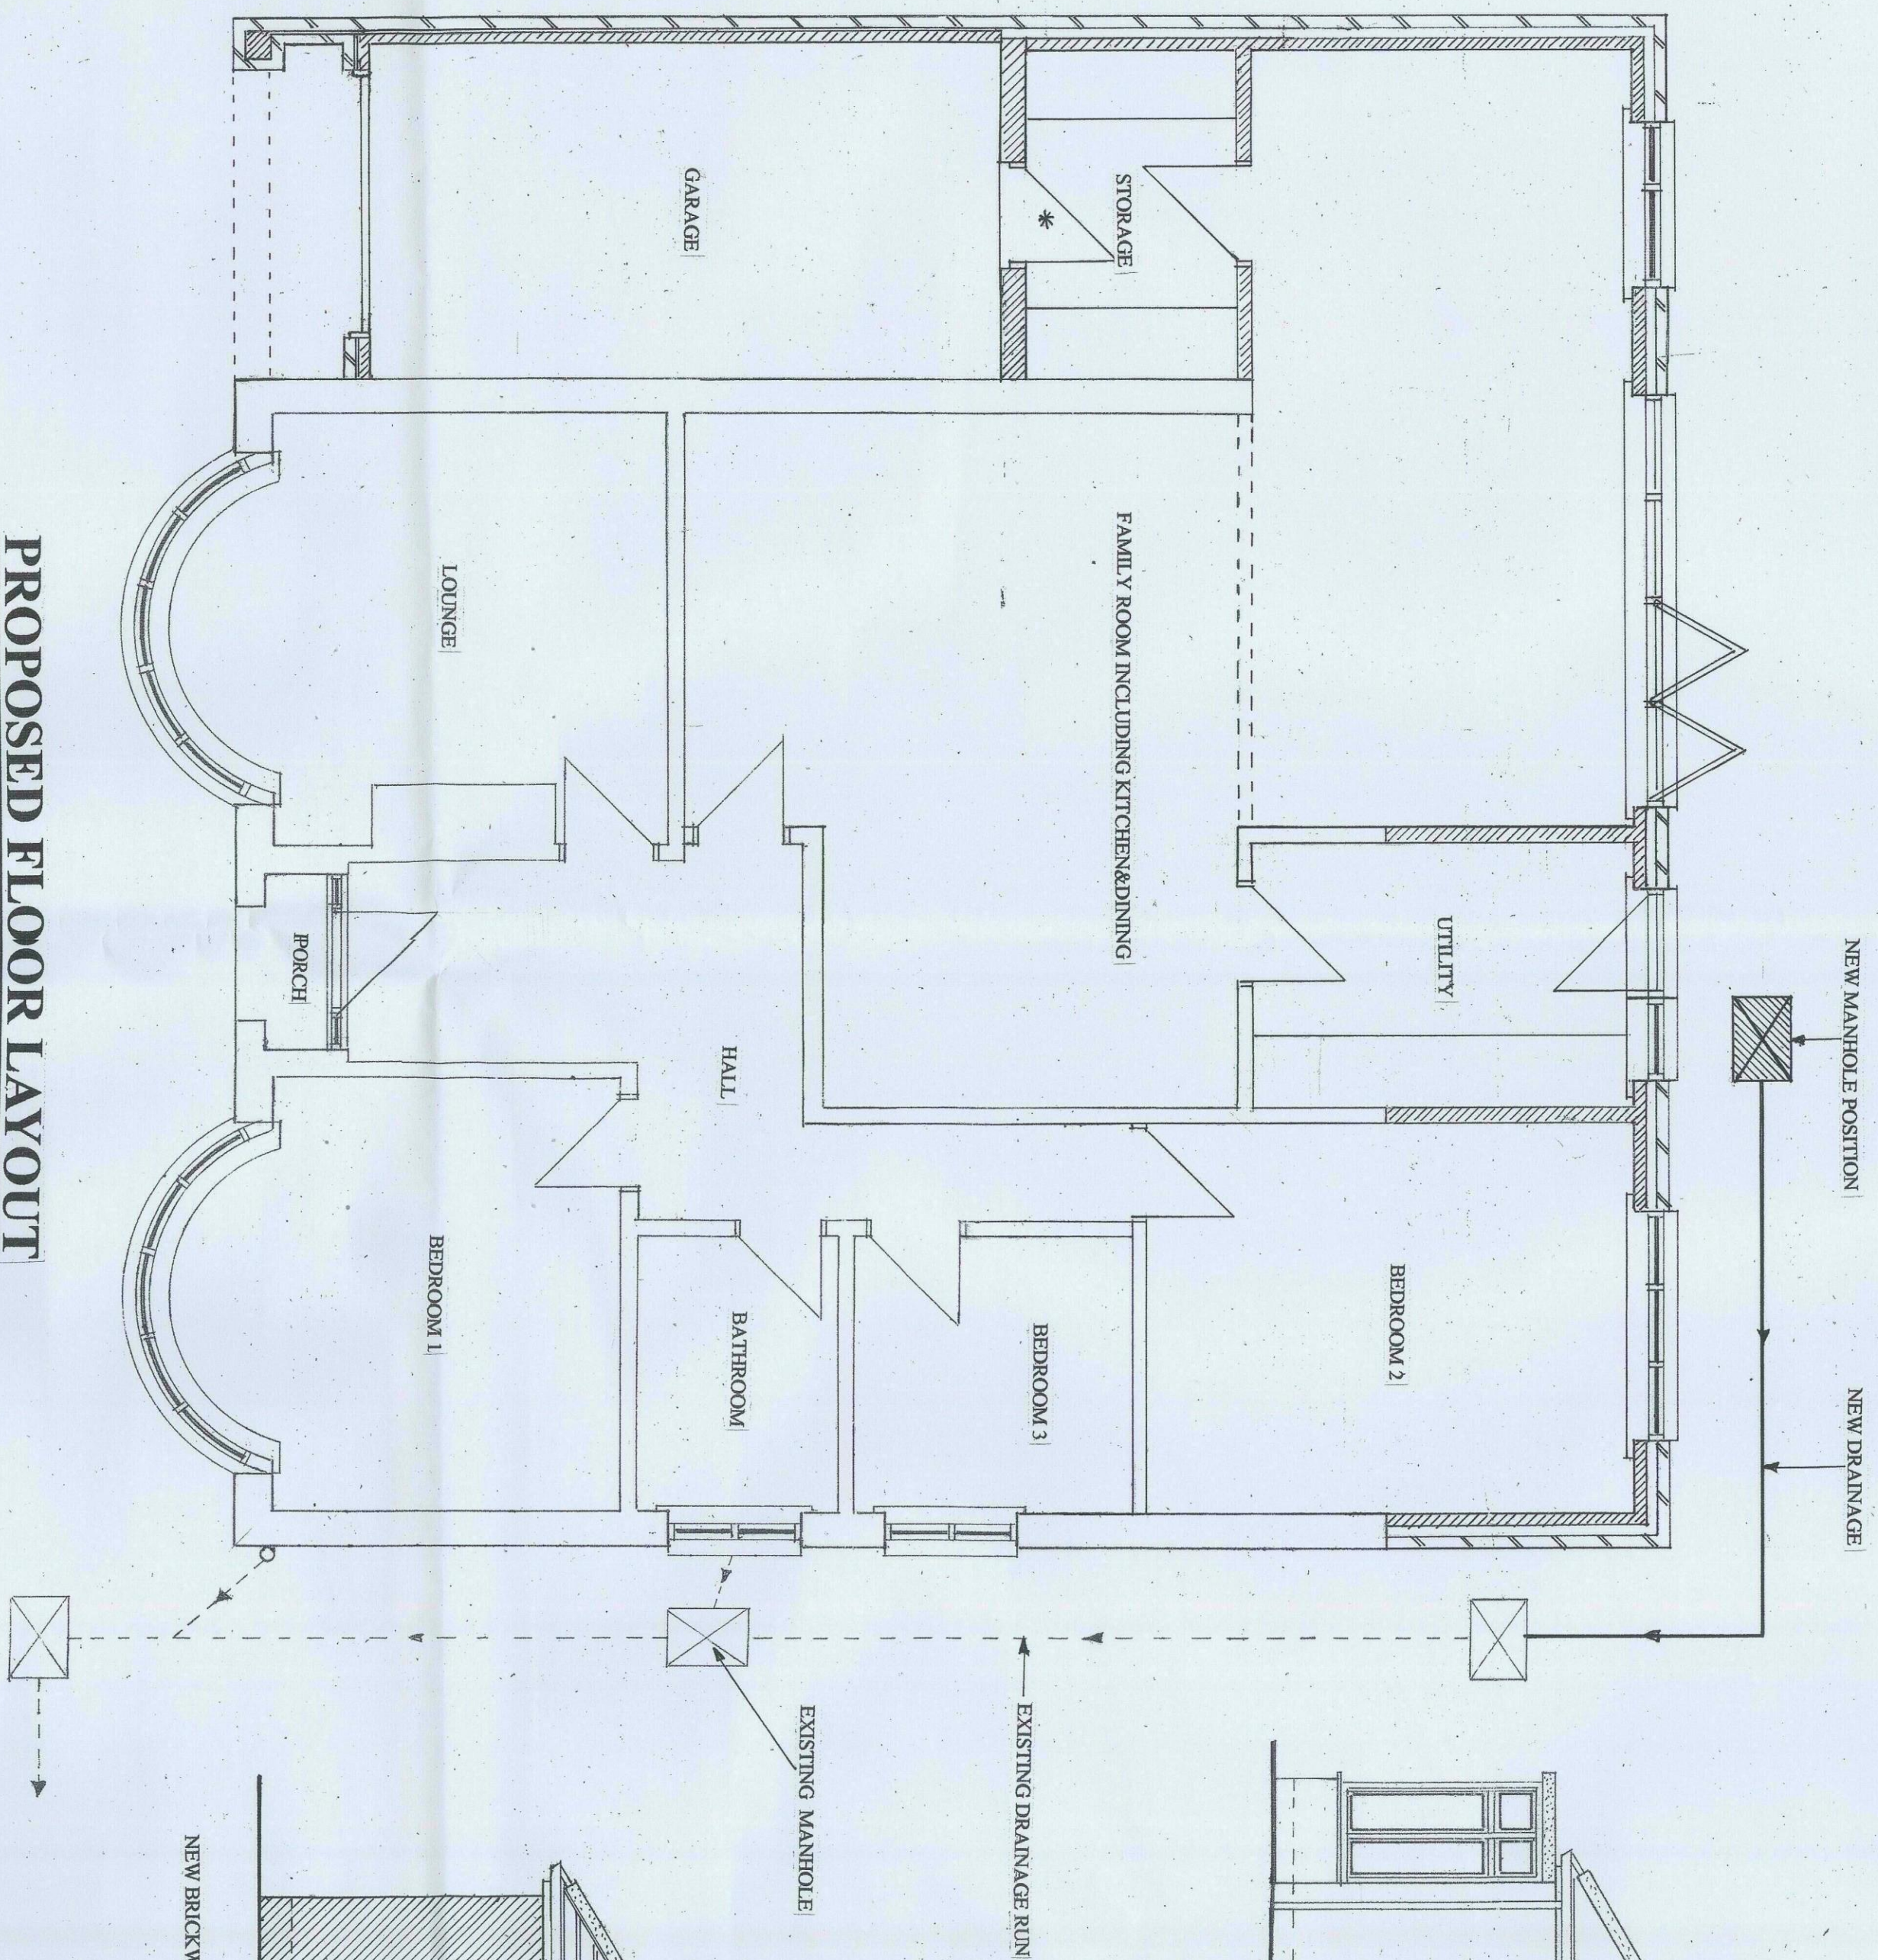


PROPOSED FLOOR LAYOUT


SCALE 1:50

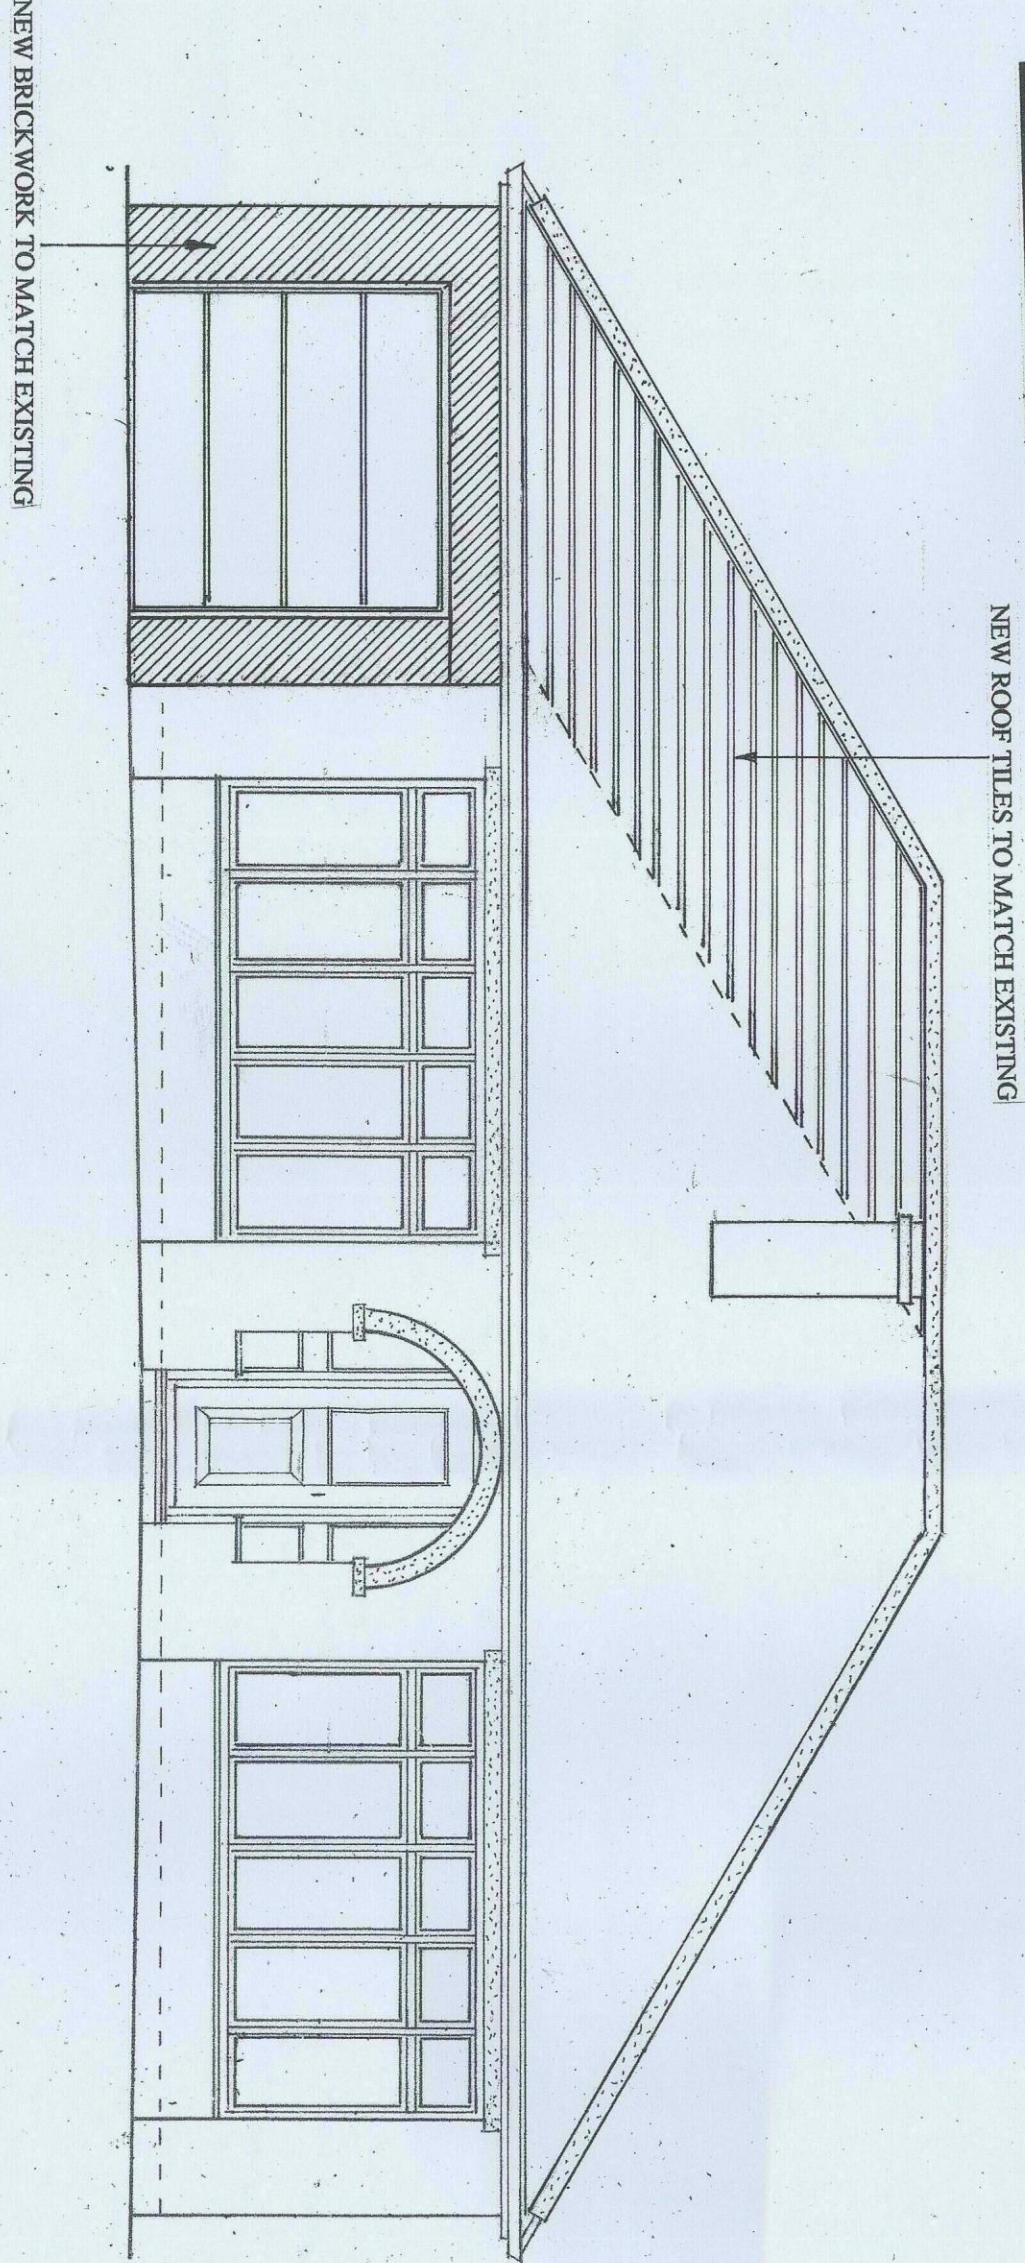

PROPOSED FRONT ELEVATION

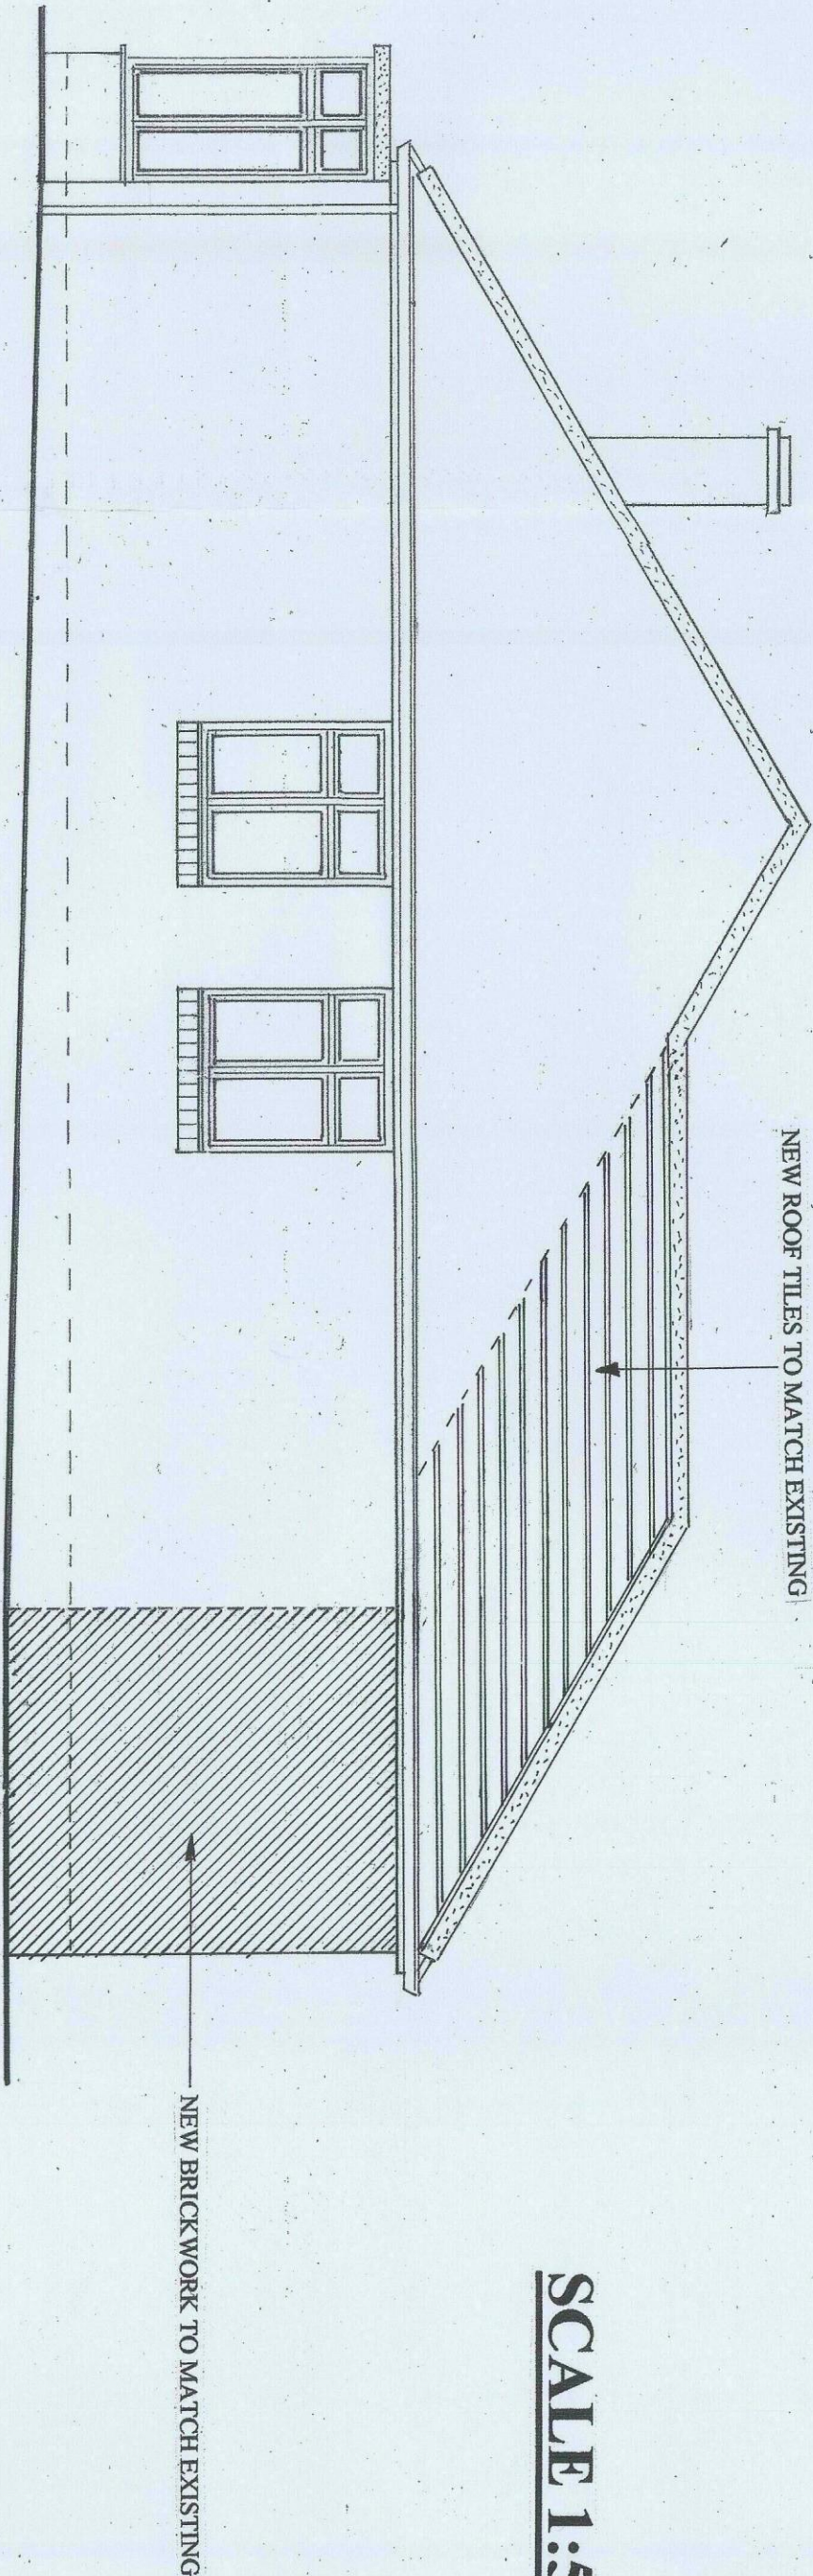


PROPOSED SIDE ELEVATION A

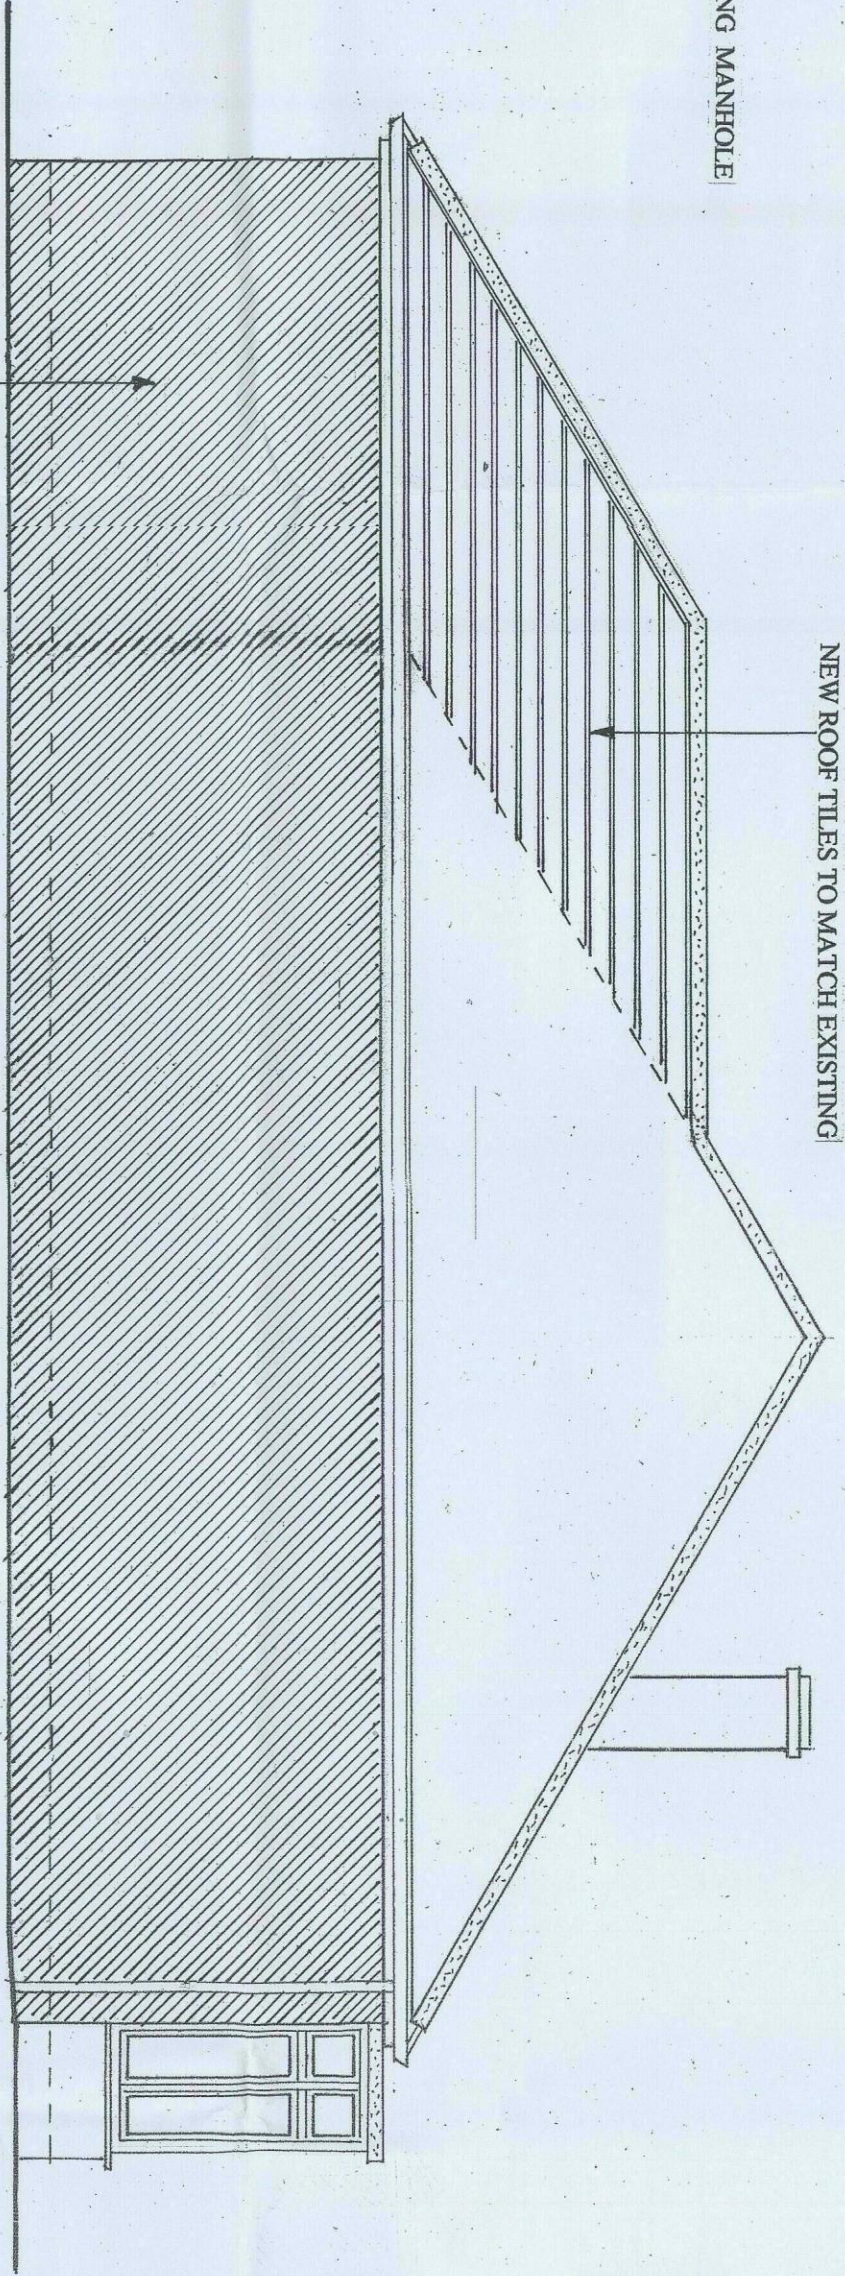


PROPOSED SIDE ELEVATION B

SCALE 1:50

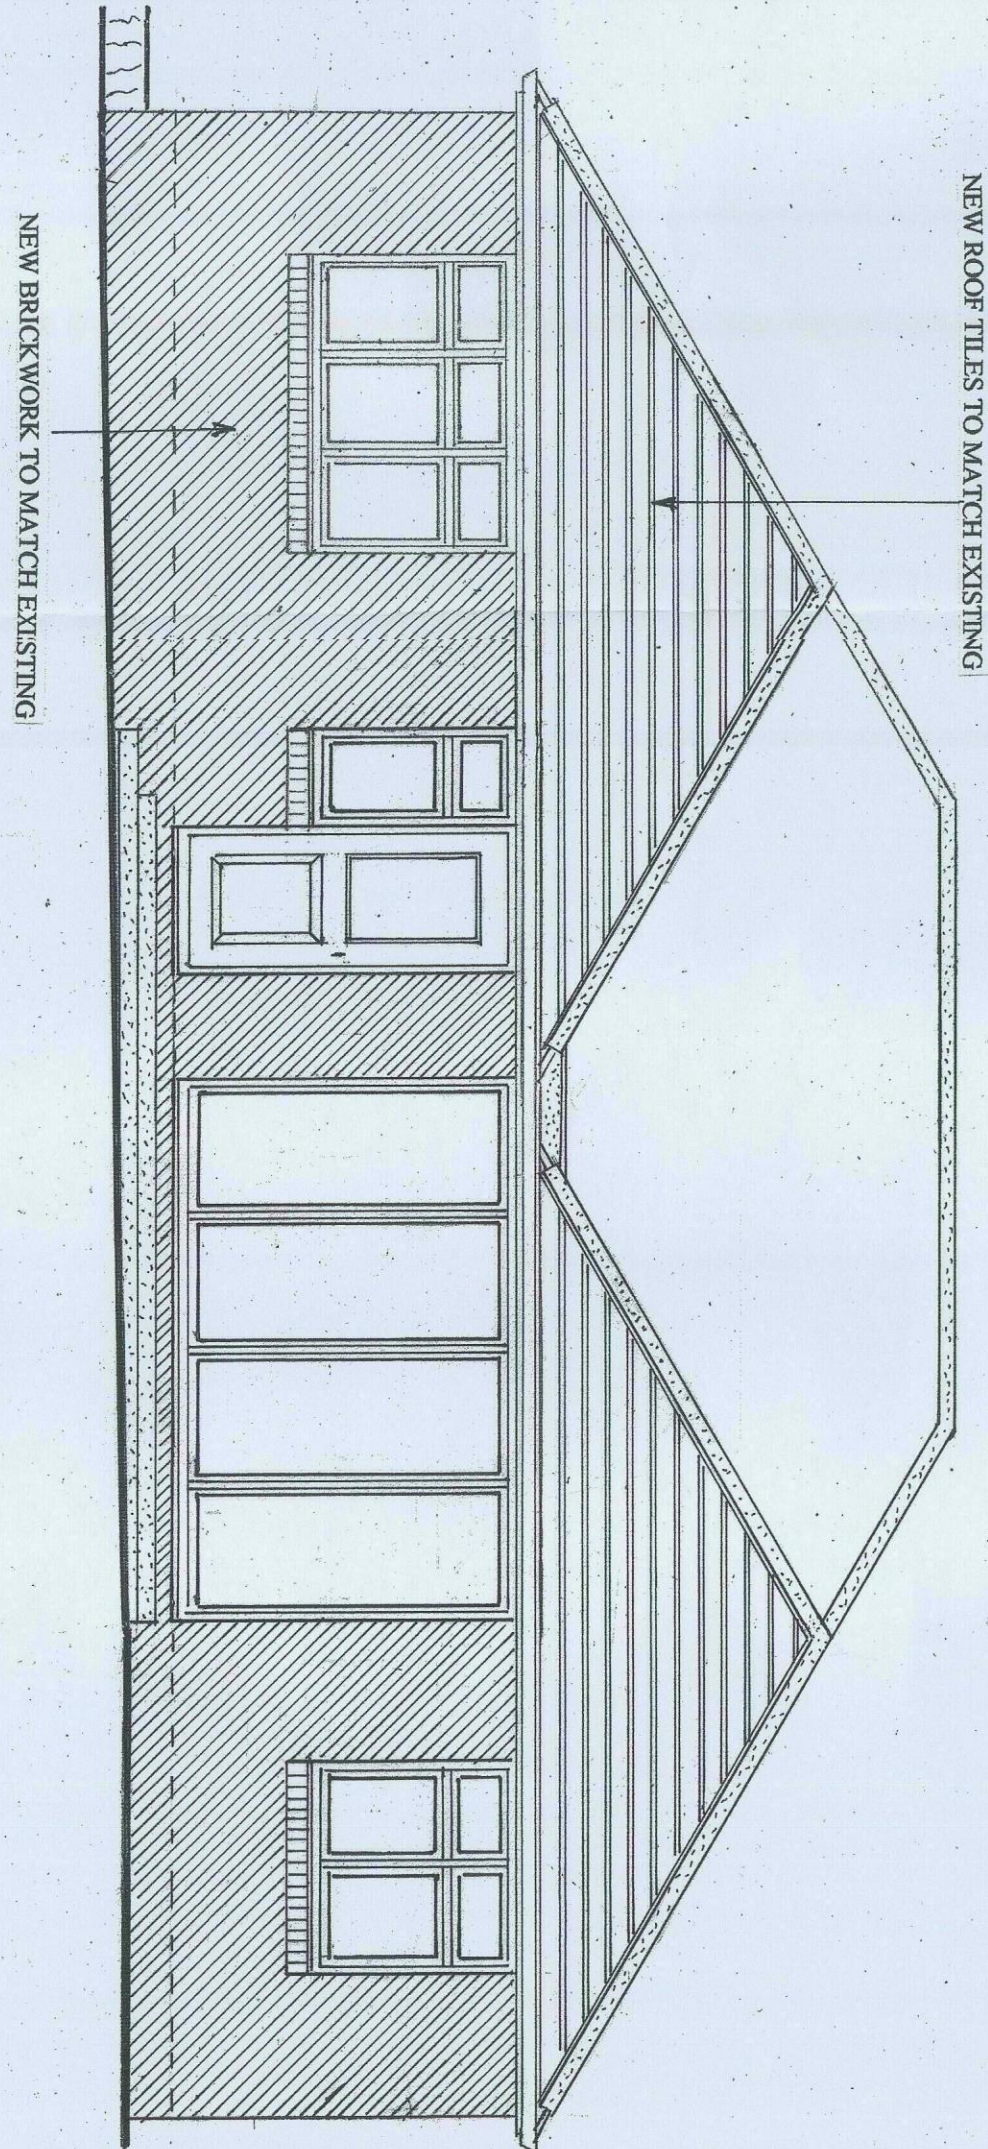

PROPOSED REAR ELEVATION

SCALE 1:50

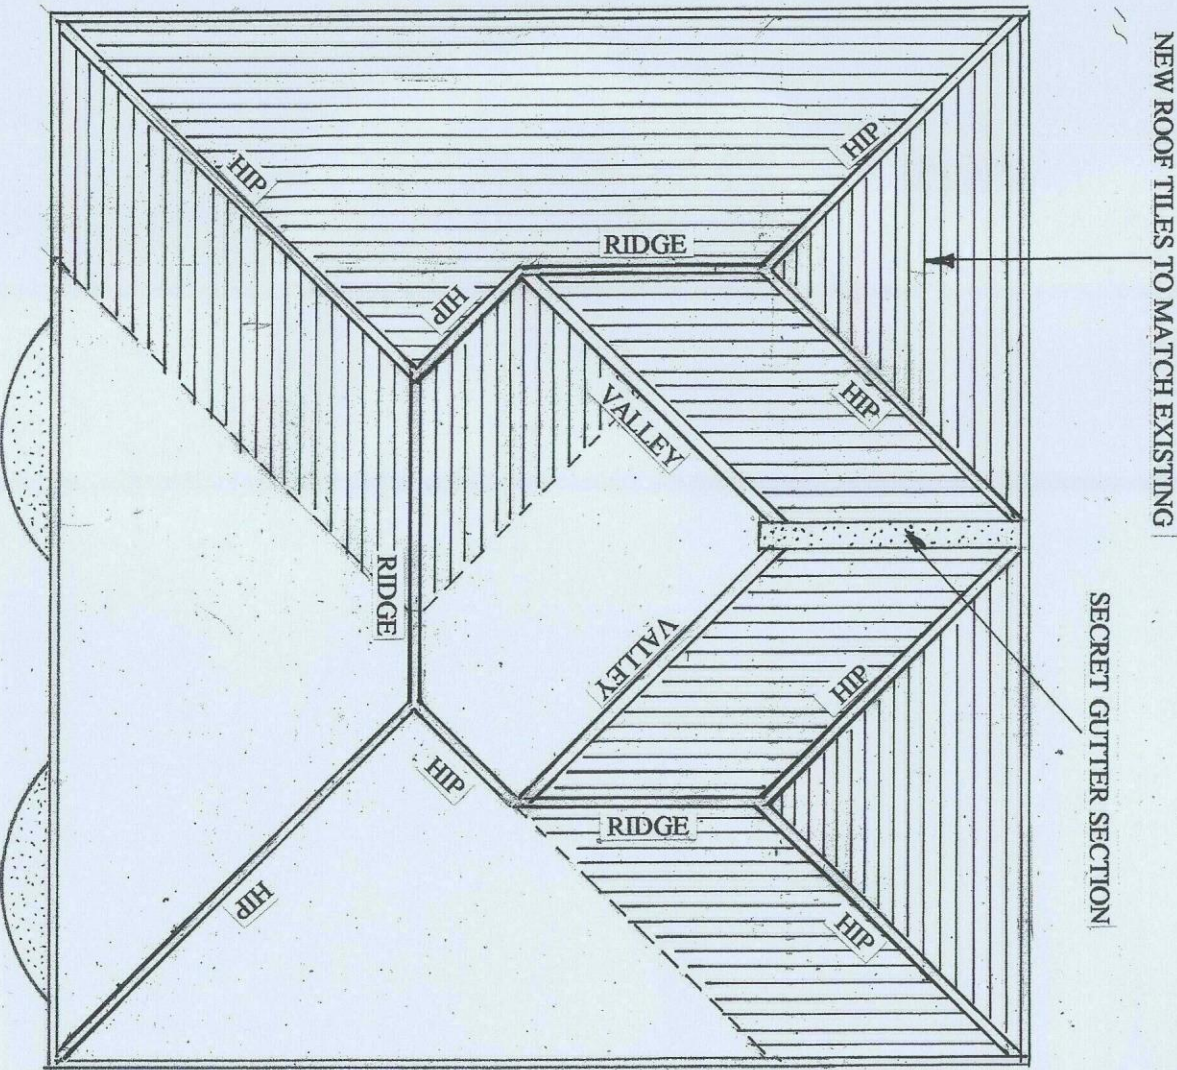

PROPOSED ROOF LAYOUT



SCALE 1:100



OAKFIELD WALK


PROPOSED SINGLE STOREY EXTENSION

BLOCK PLAN
SCALE 1:250

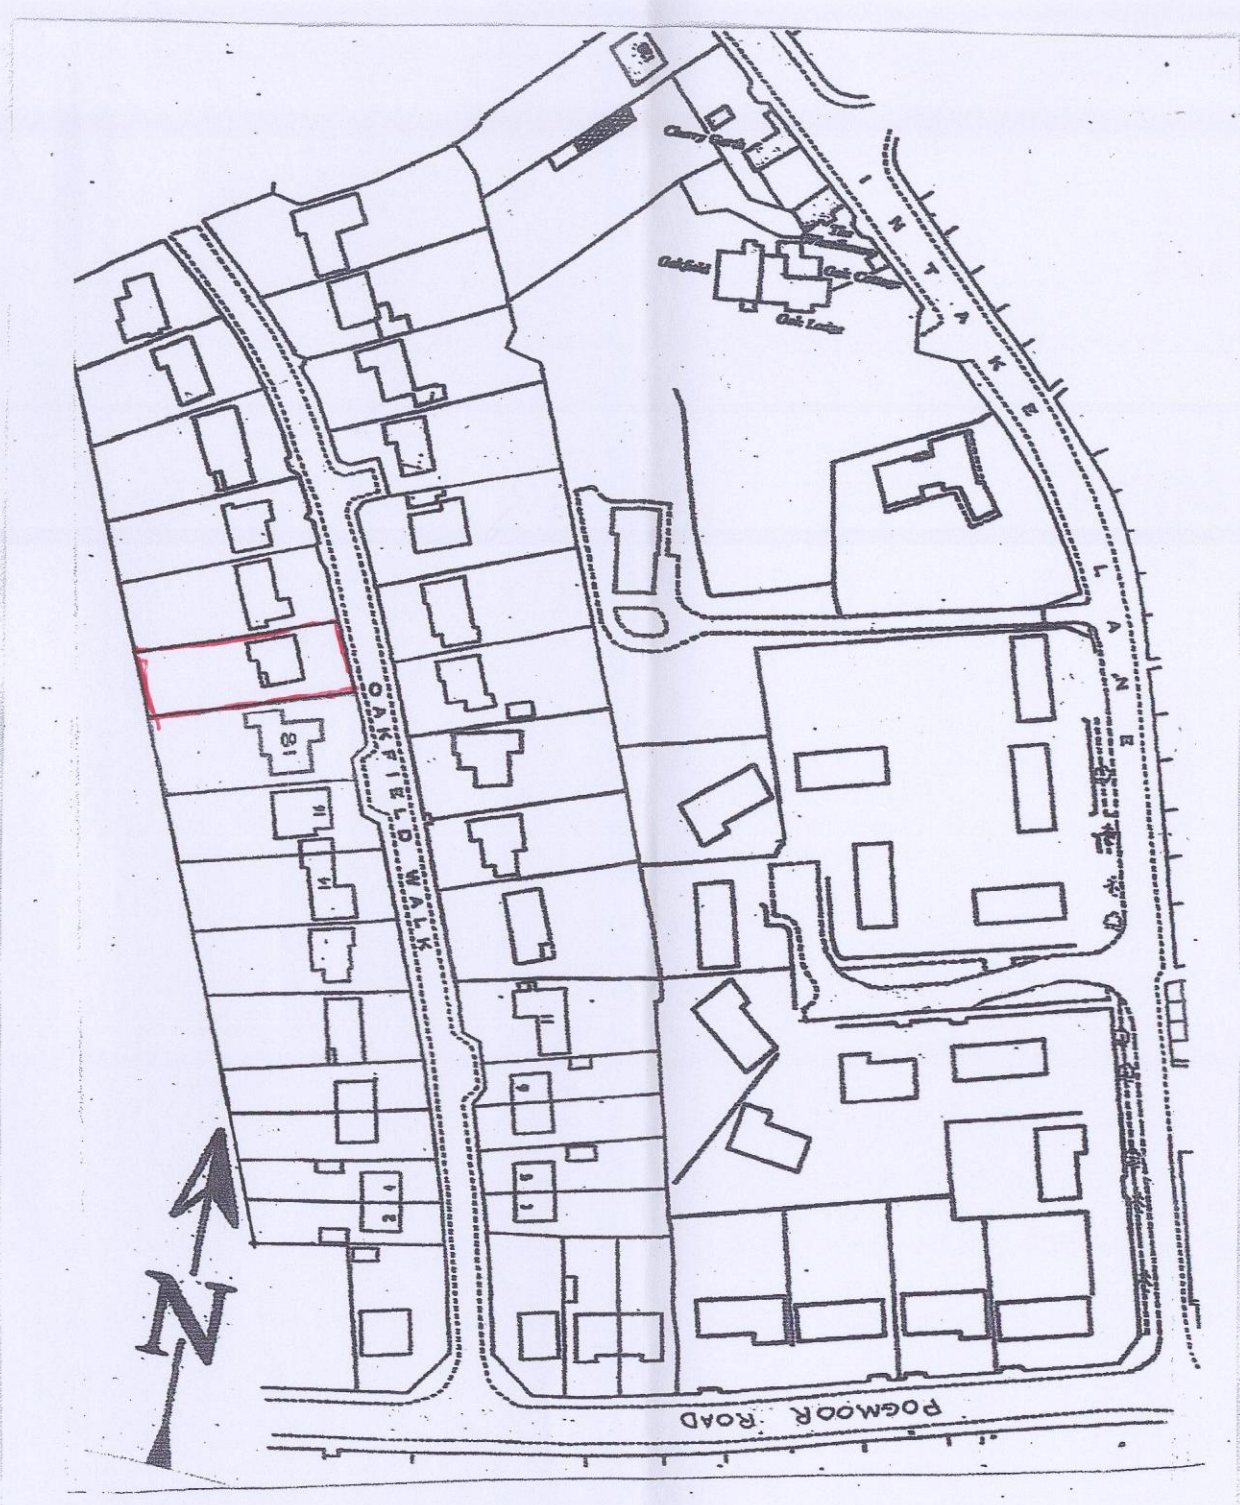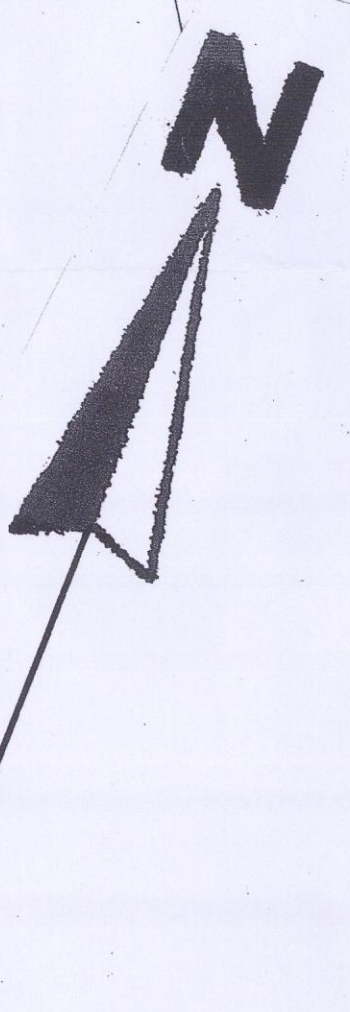


LOCATION PLAN
SCALE 1:1250

SCALE 1:50

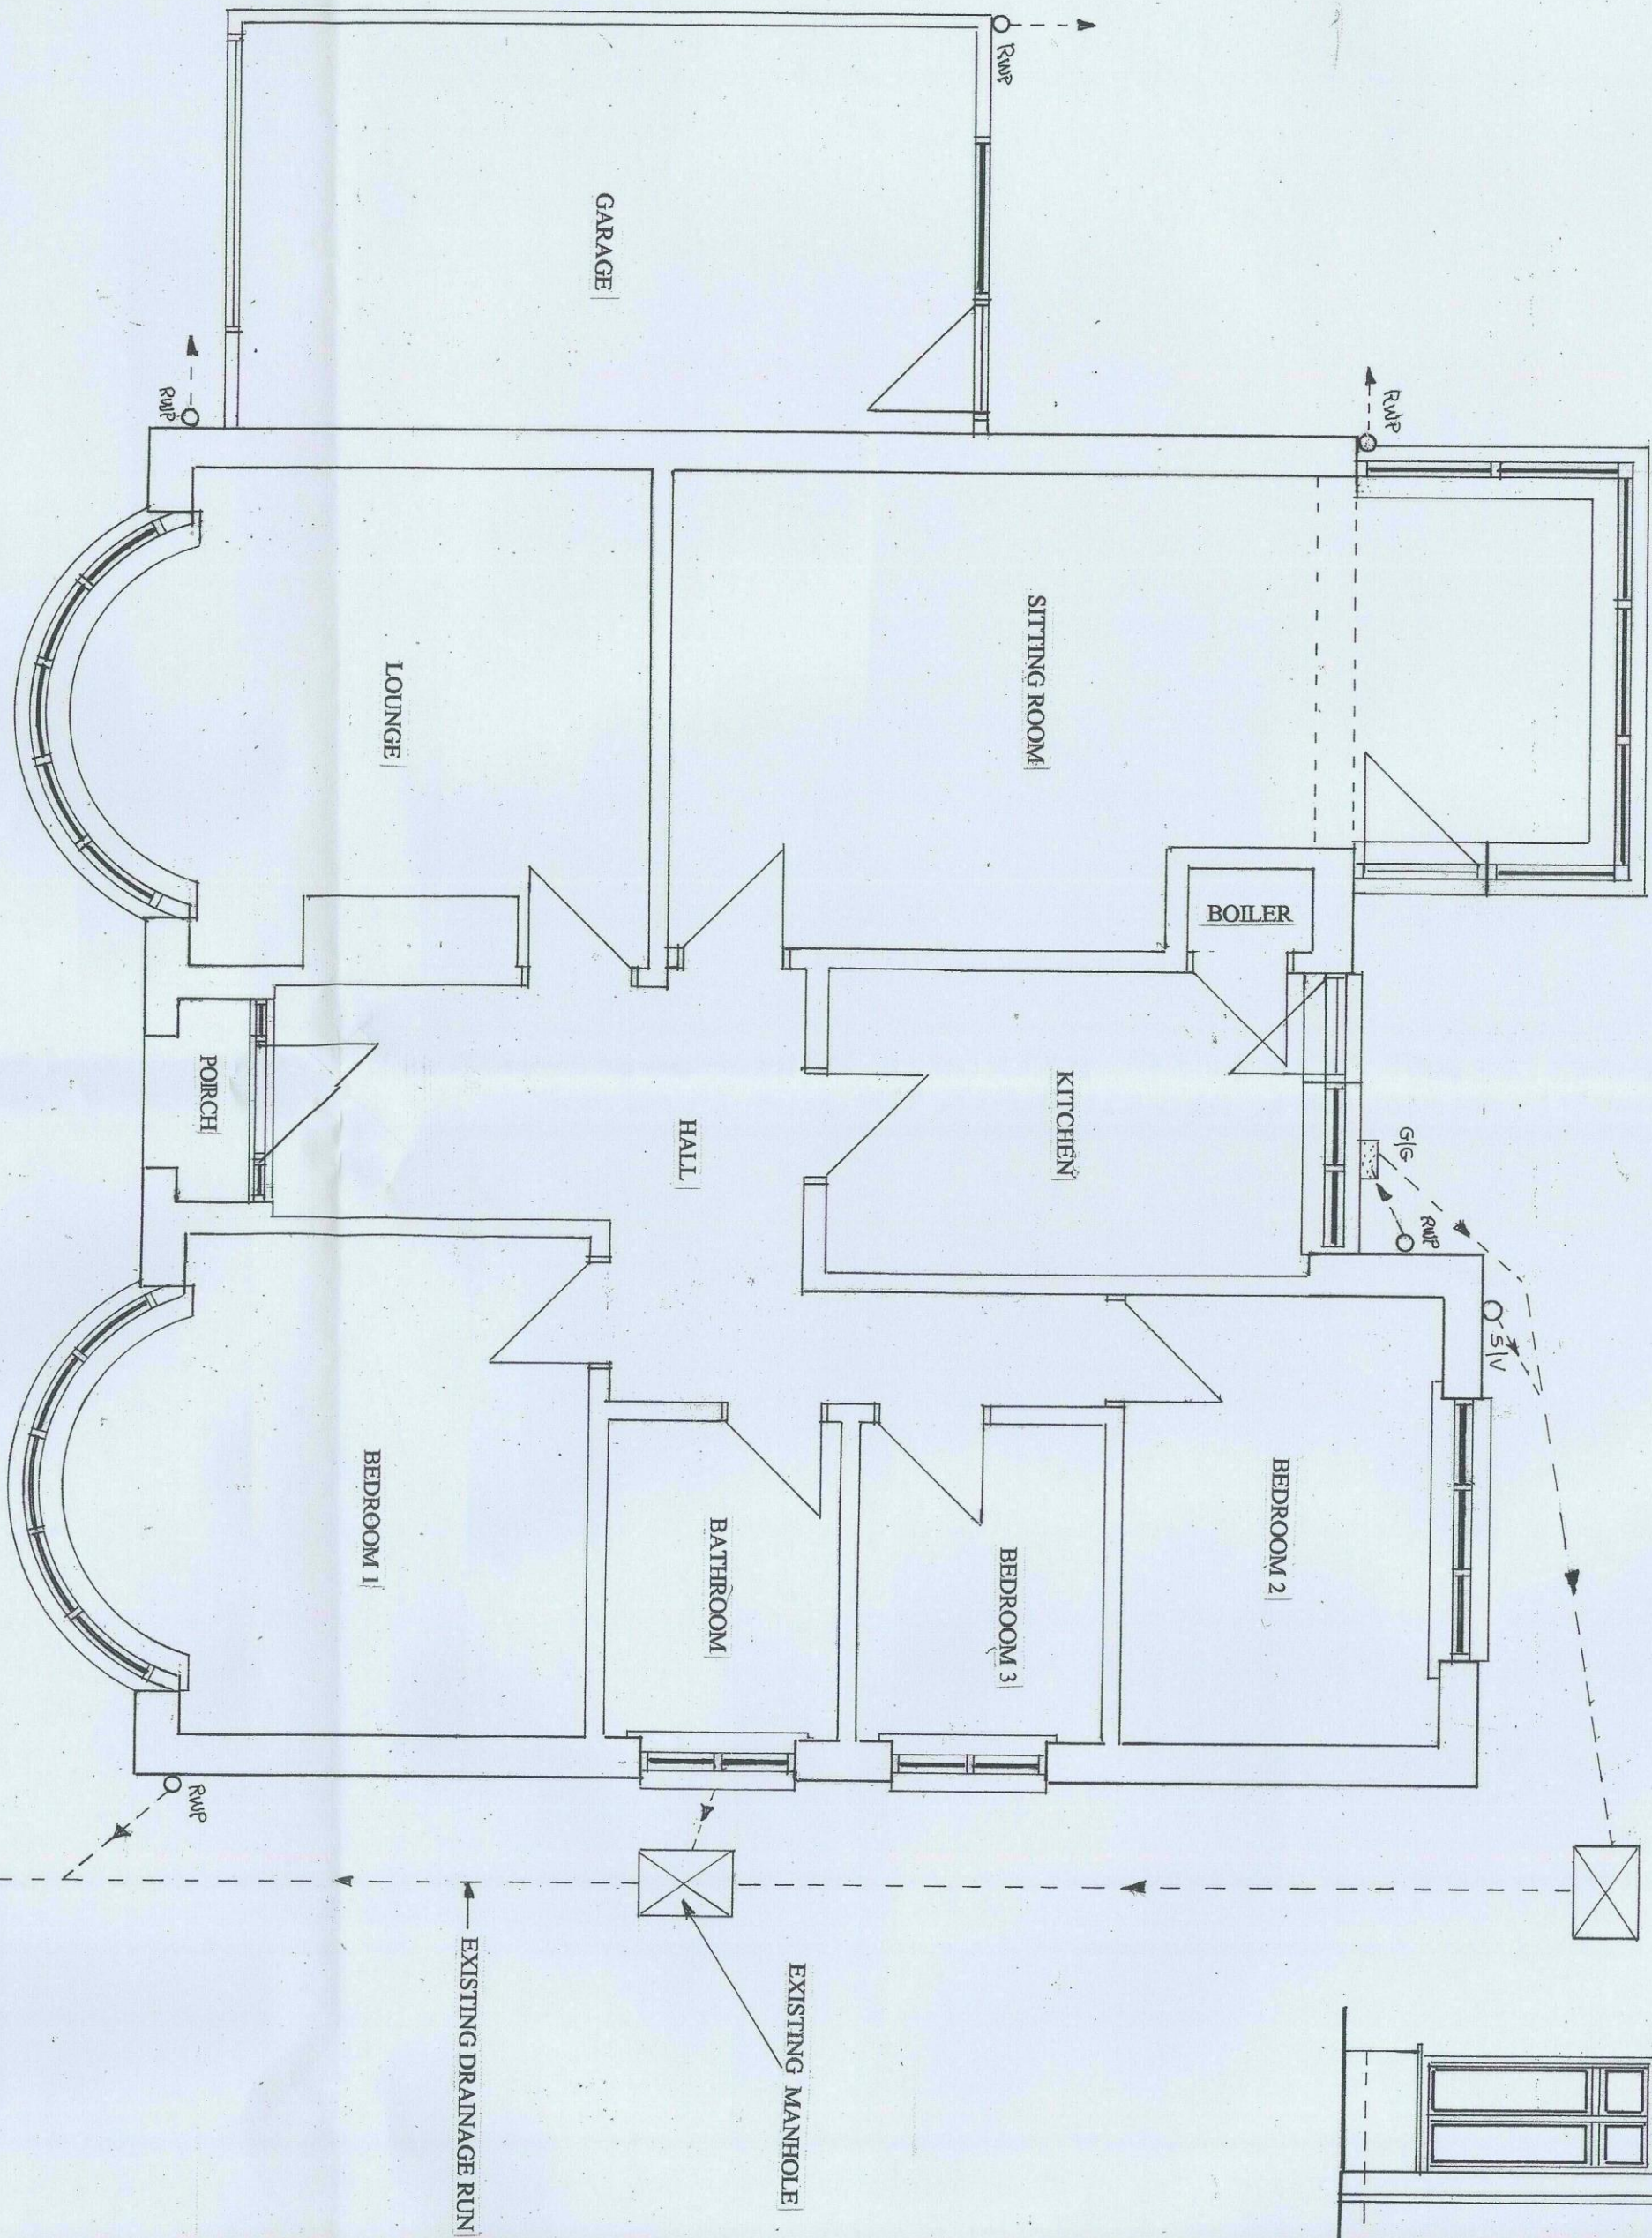


EXISTING FLOOR LAYOUT

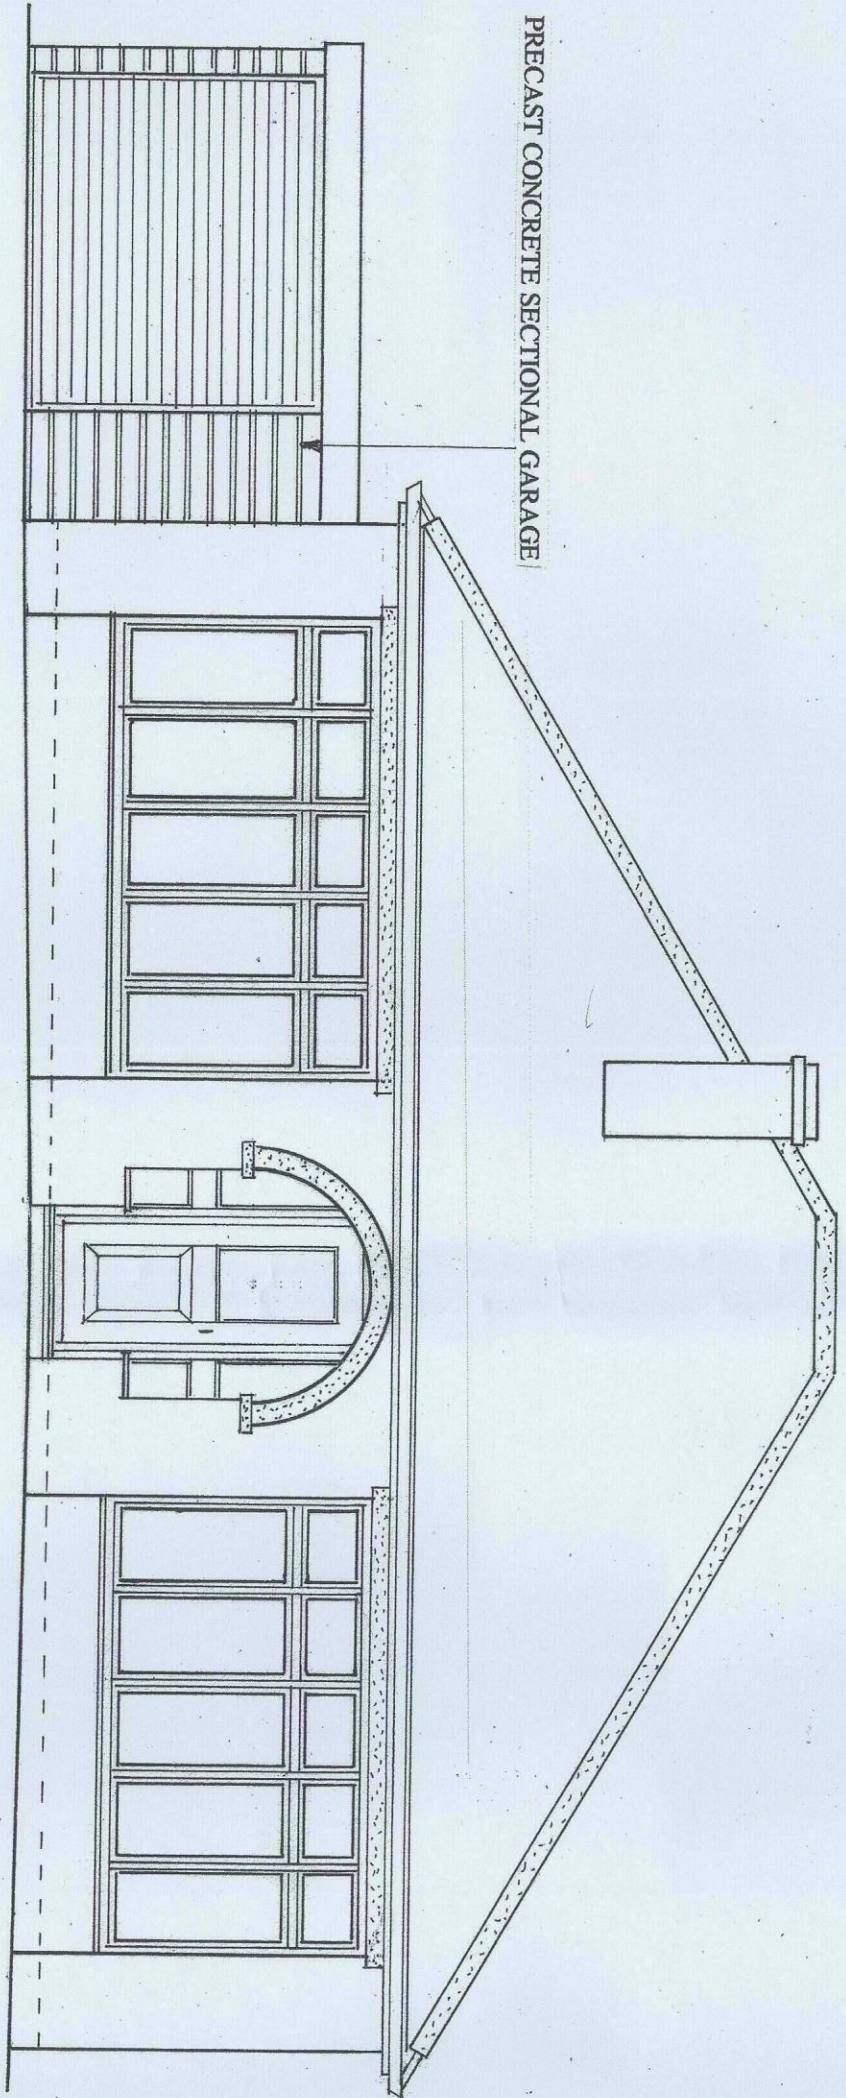


SCALE 1:50

EXISTING FRONT ELEVATION

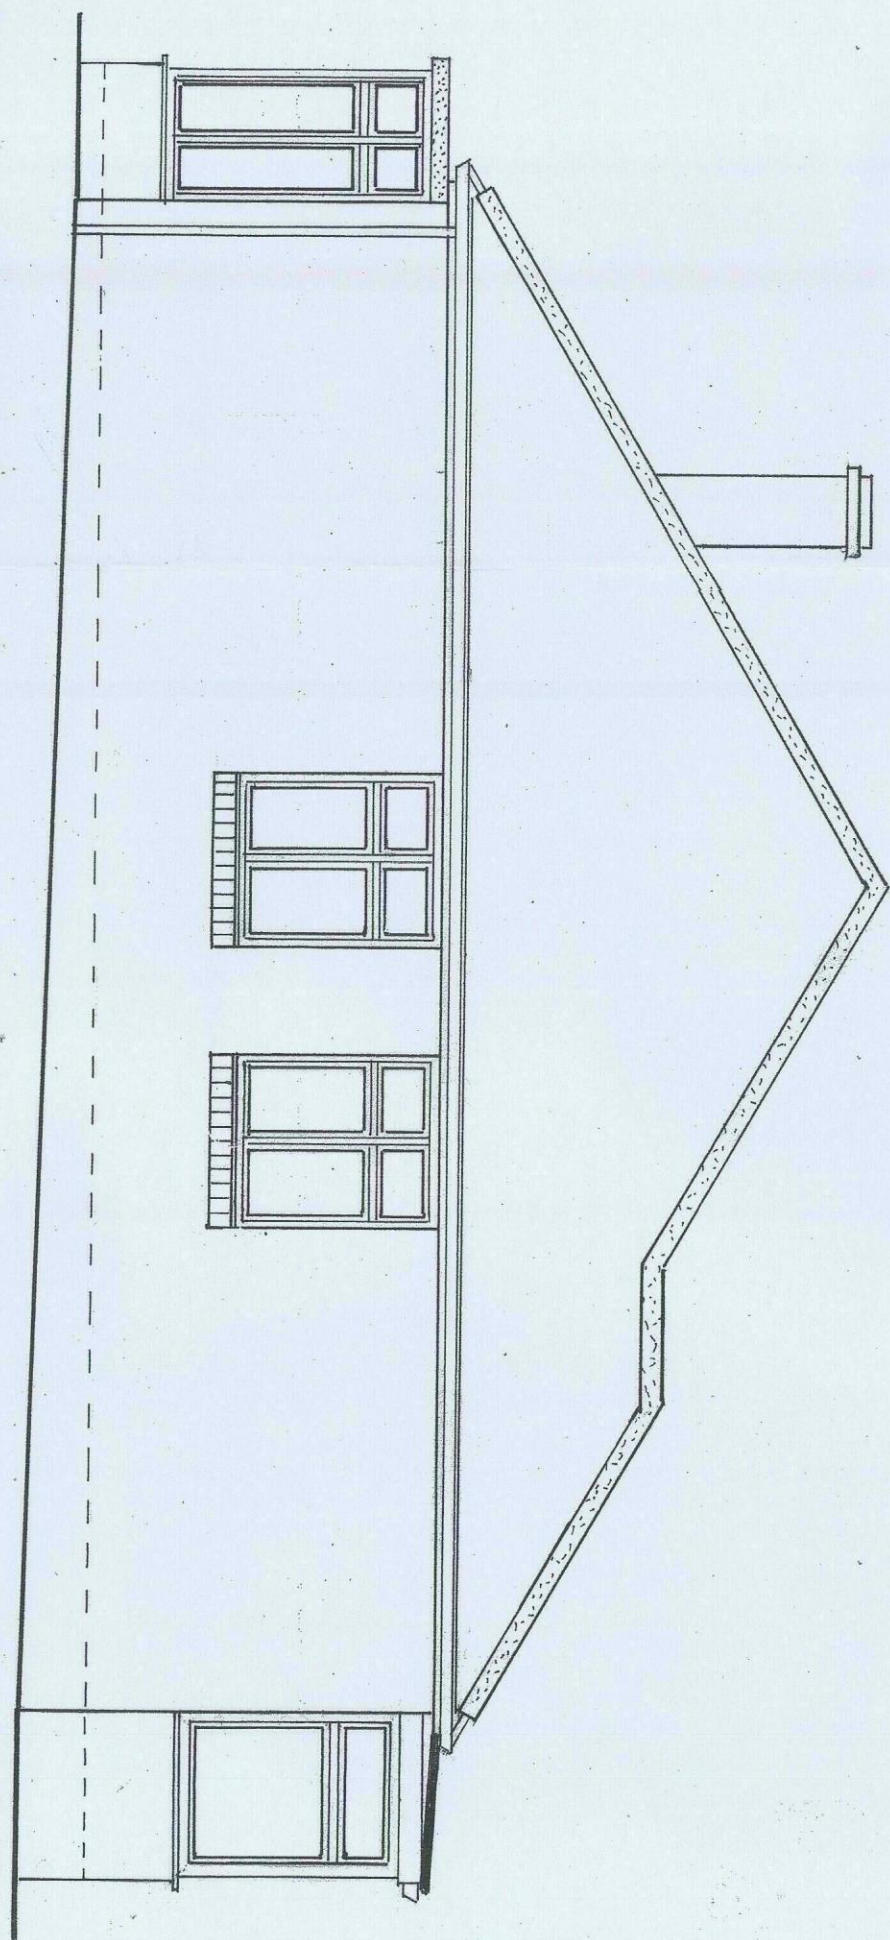


SCALE 1:50

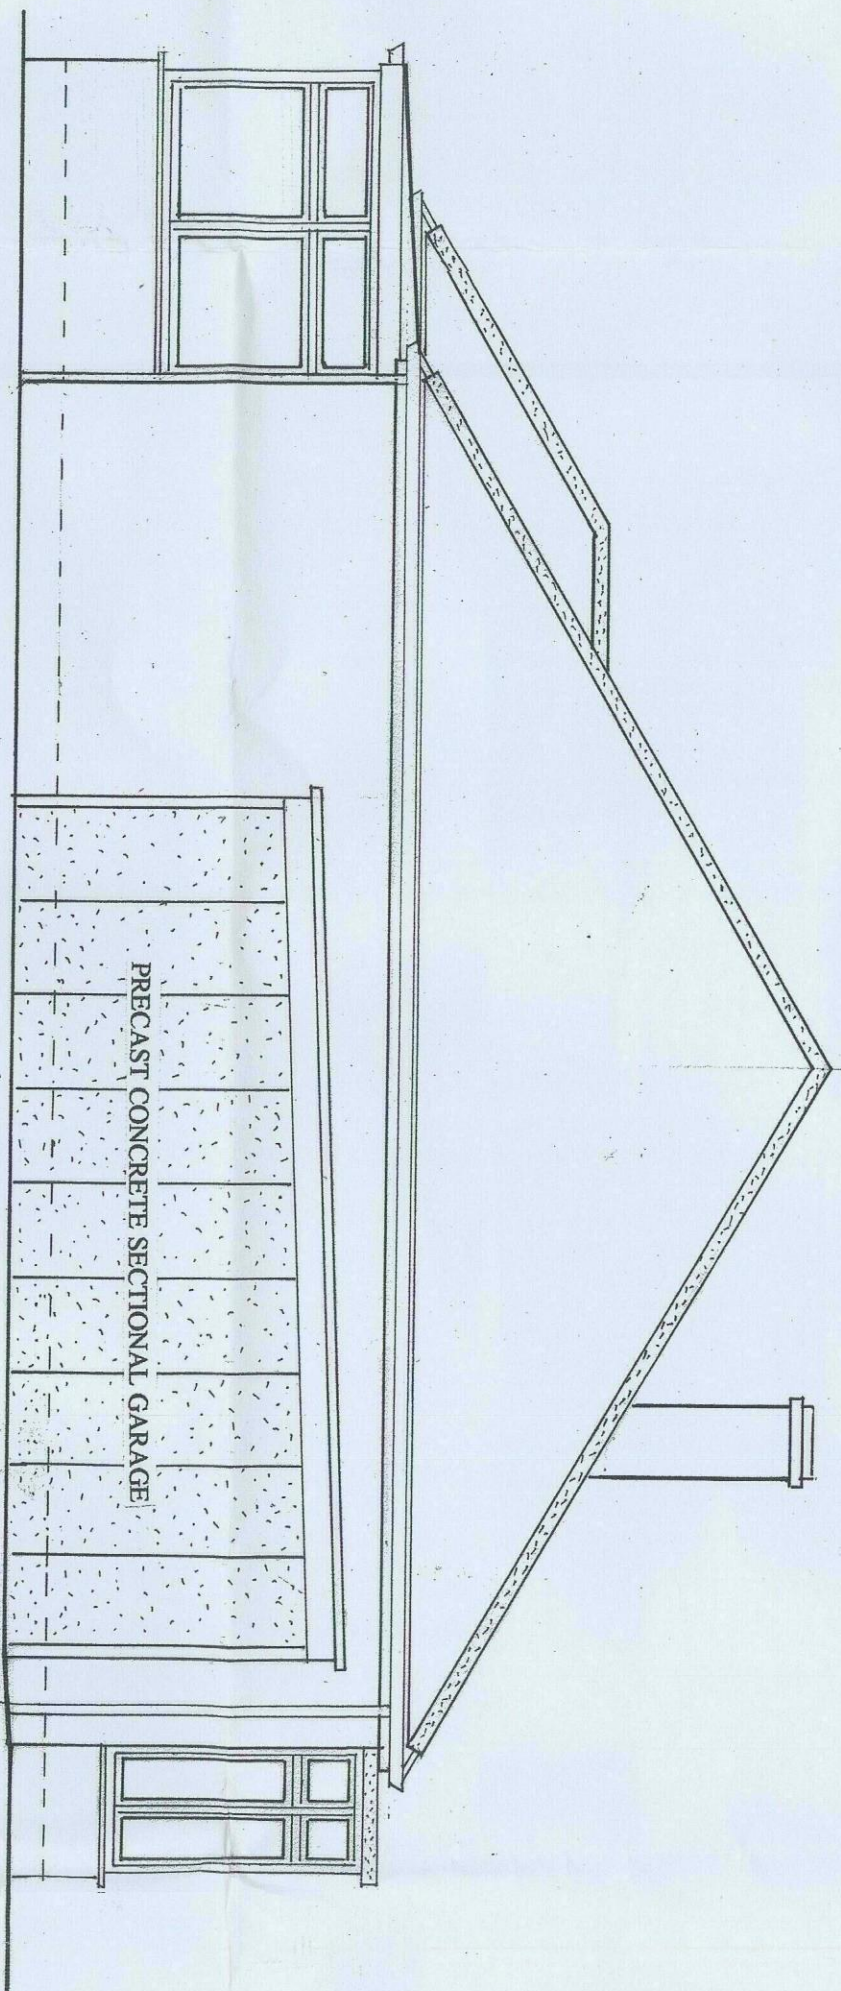


EXISTING SIDE ELEVATION B

SCALE 1:50

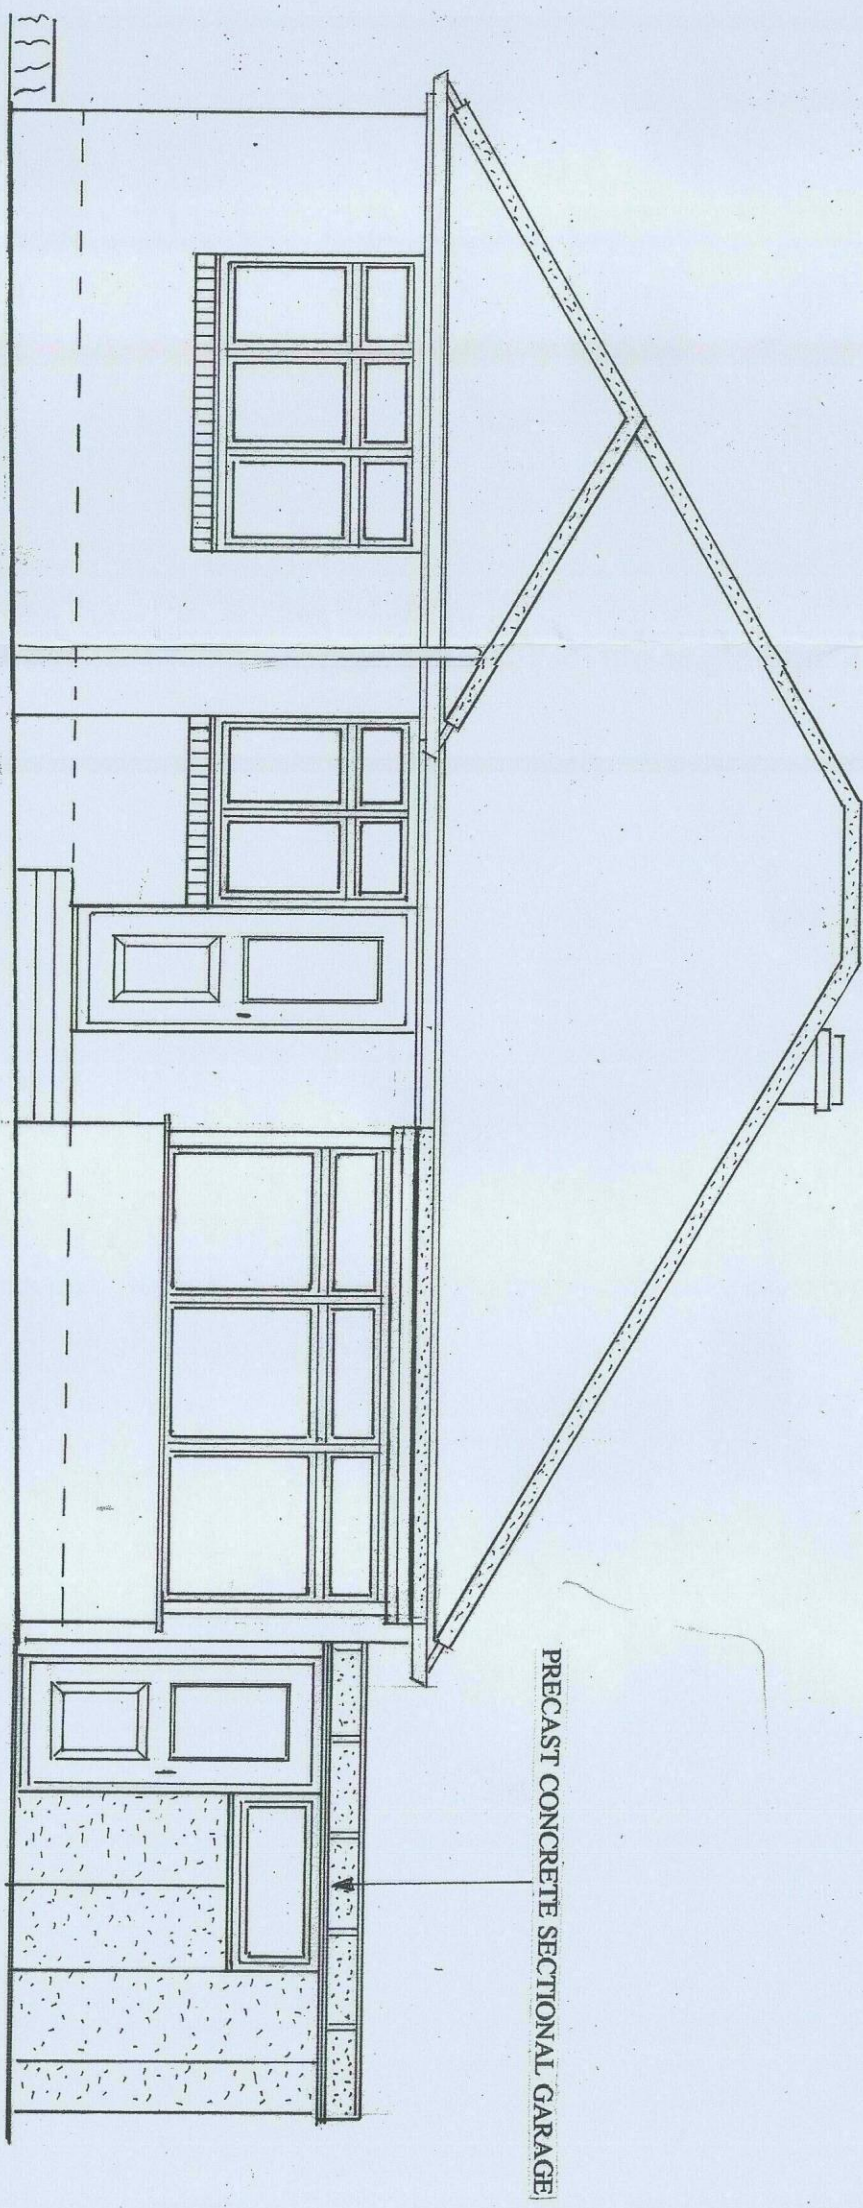

SCALE 1:50

EXISTING REAR ELEVATION

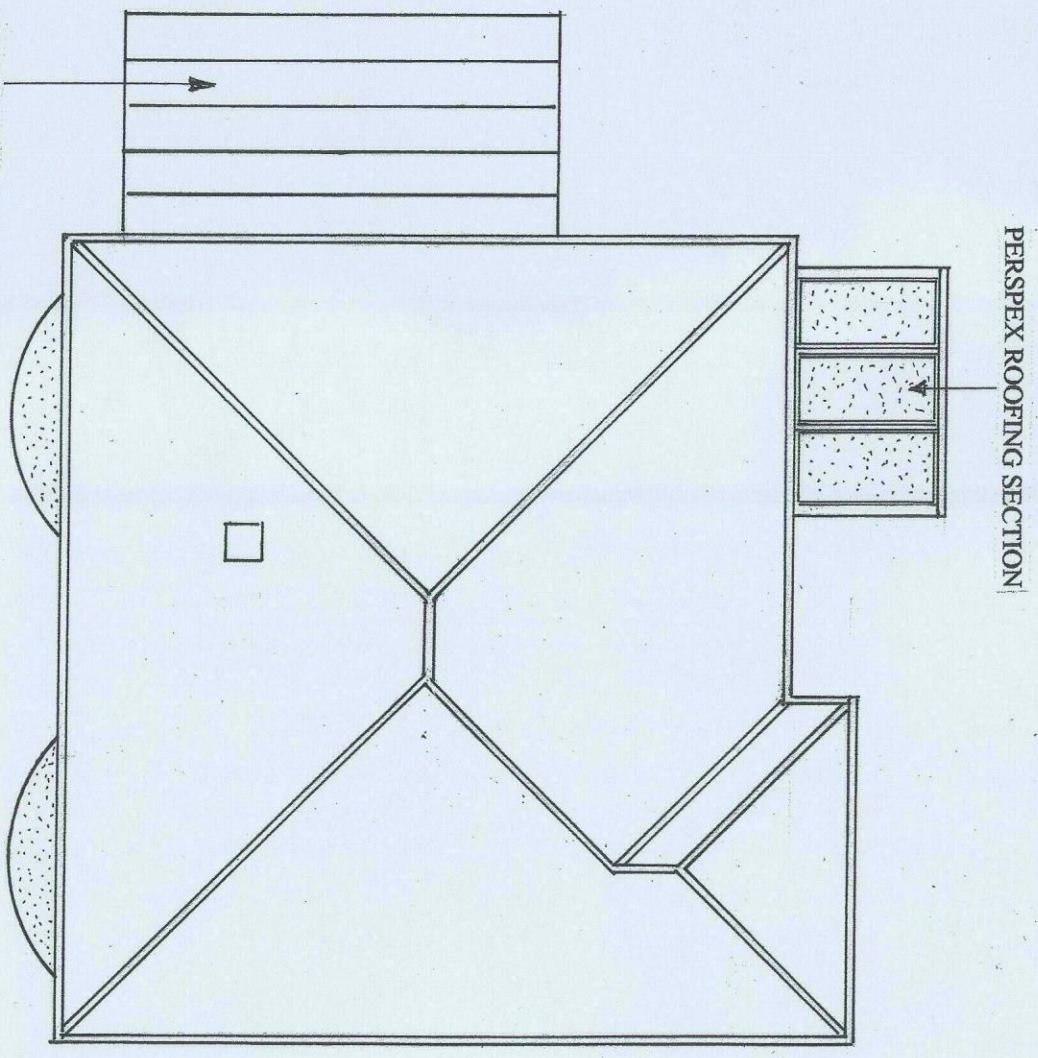

SCALE 1:100

EXISTING ROOF LAYOUT