


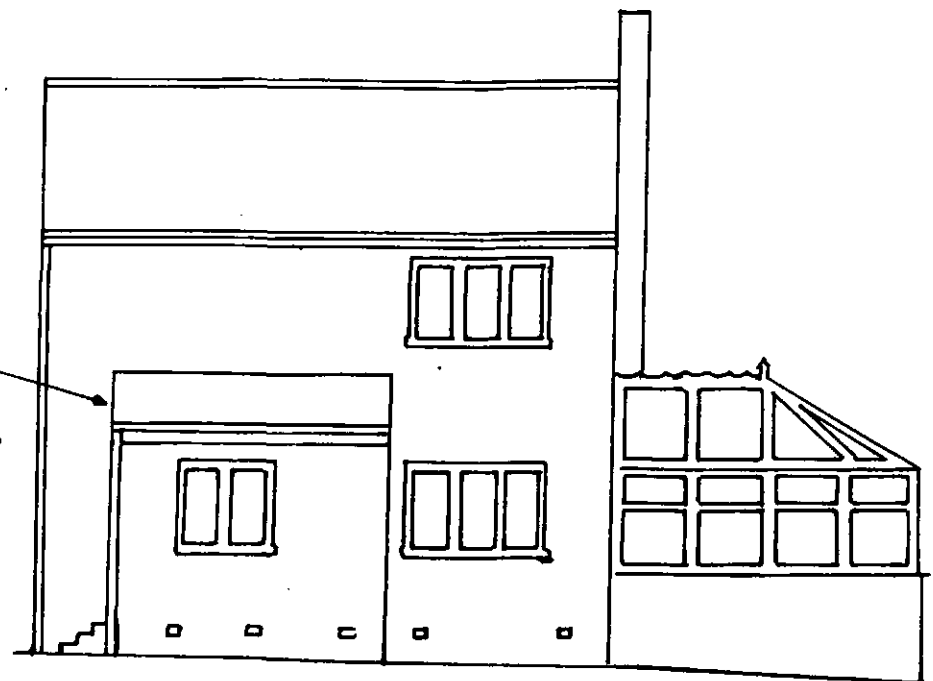


EXISTING WEST (SIDE)
ELEVATION


EXISTING
PORCH
TO BE
DEMOLISHED




EXISTING SOUTH (FRONT)
ELEVATION

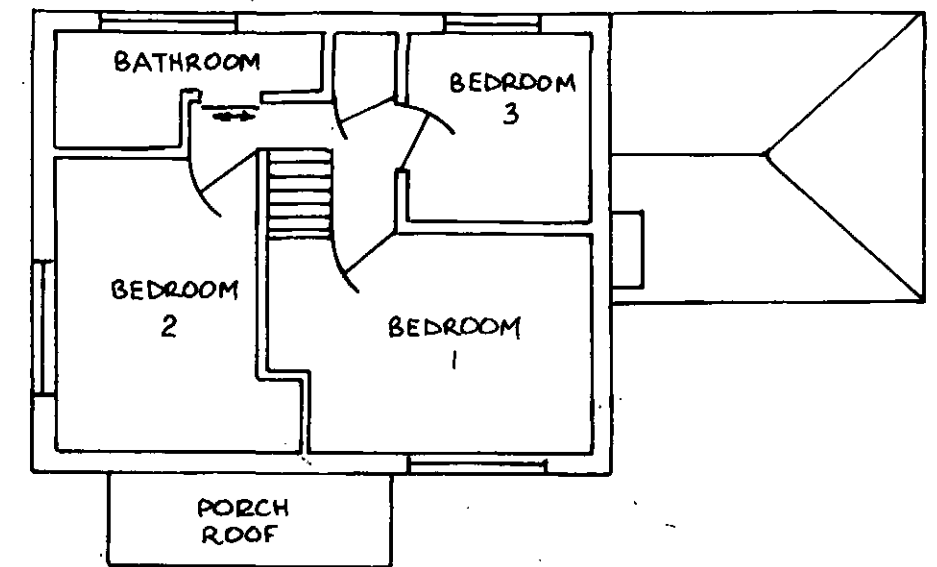


EXISTING FIRST
FLOOR PLAN

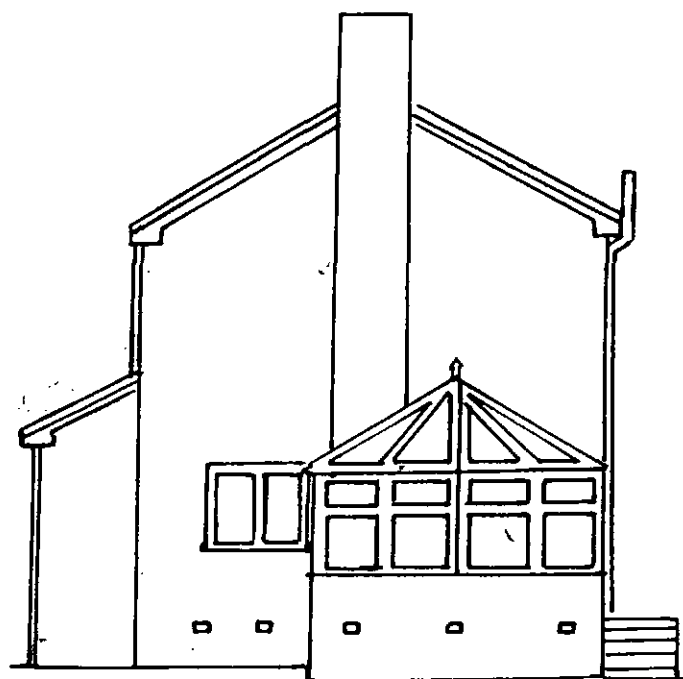

EXISTING EAST ELEVATION

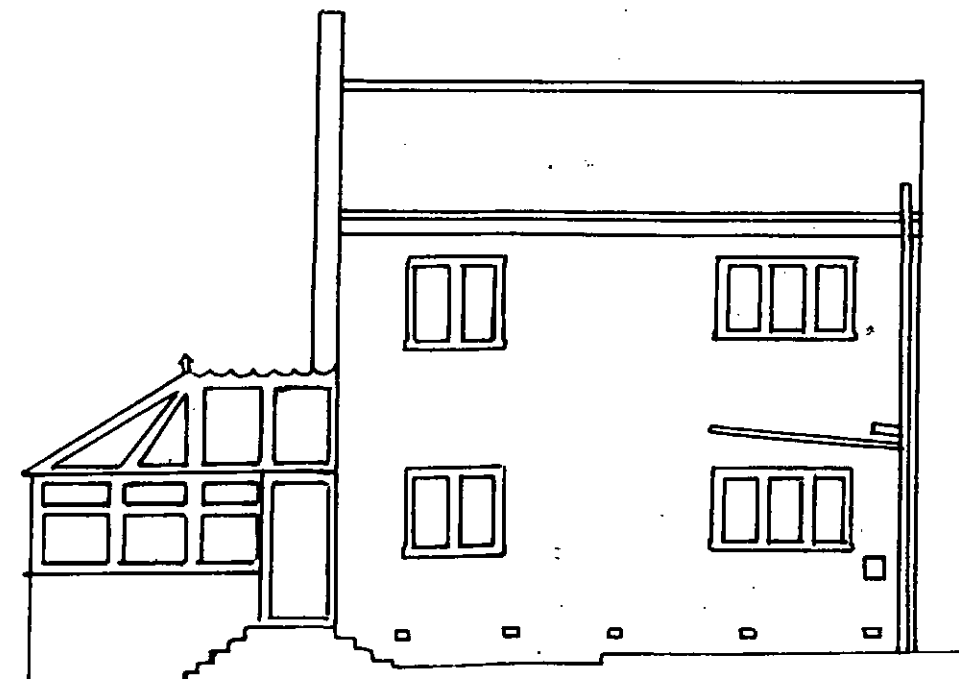

EXISTING NORTH (BACK)
ELEVATION

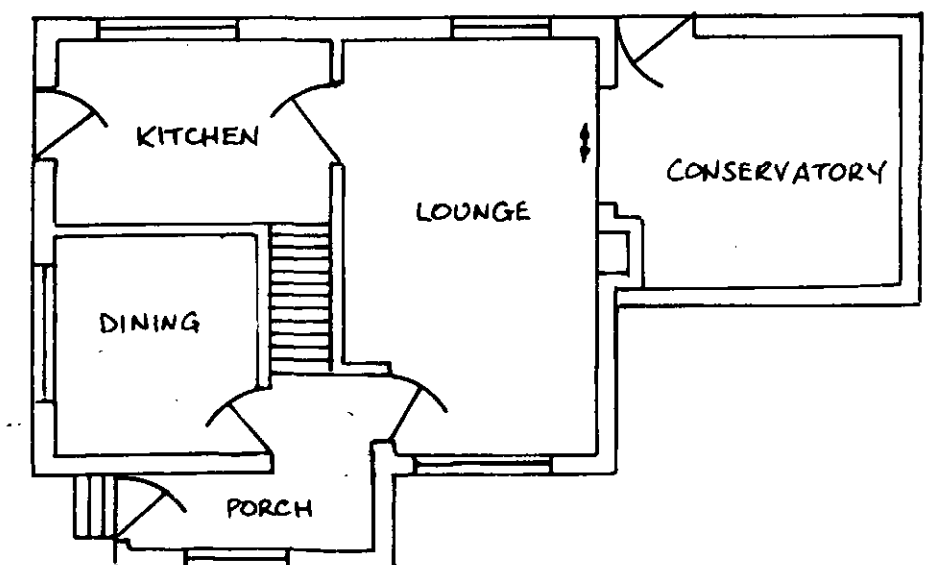

EXISTING GROUND FLOOR PLAN


No.	DESCRIPTION	CHK'D	APP'D	DATE
1				
2				
PROVISION OF SHOWER ROOM AND LOUNGE EXTENSION
FOR MR & MRS C.P. SMITH, 2 CARR LANE, TANKERSLEY S75 3BE


DRAWN	TRACED	CHECKED	APPROVED	DATE	SCALE
BA				24.12.09	1:100

DRAWING No 1 of 4

P. Smith 15/2/2010

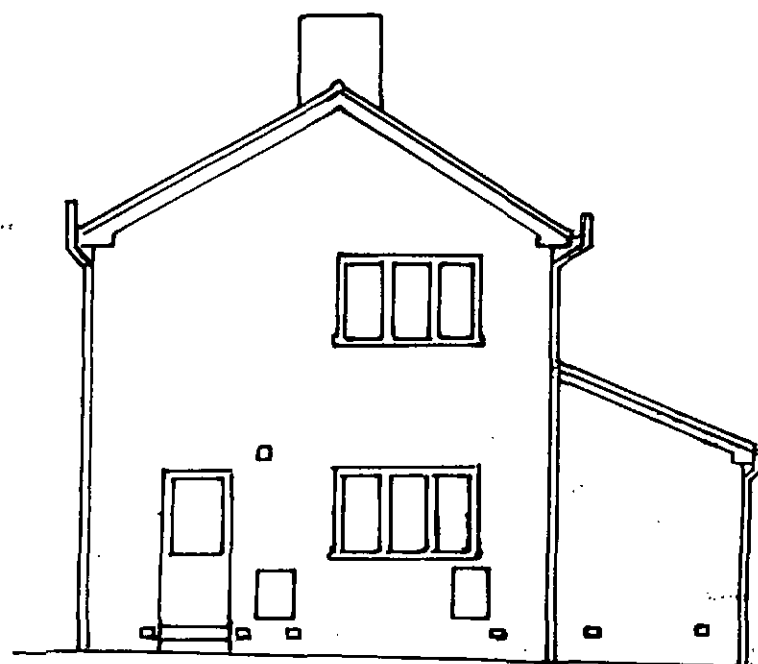


PROPOSED WEST (SIDE)
ELEVATION

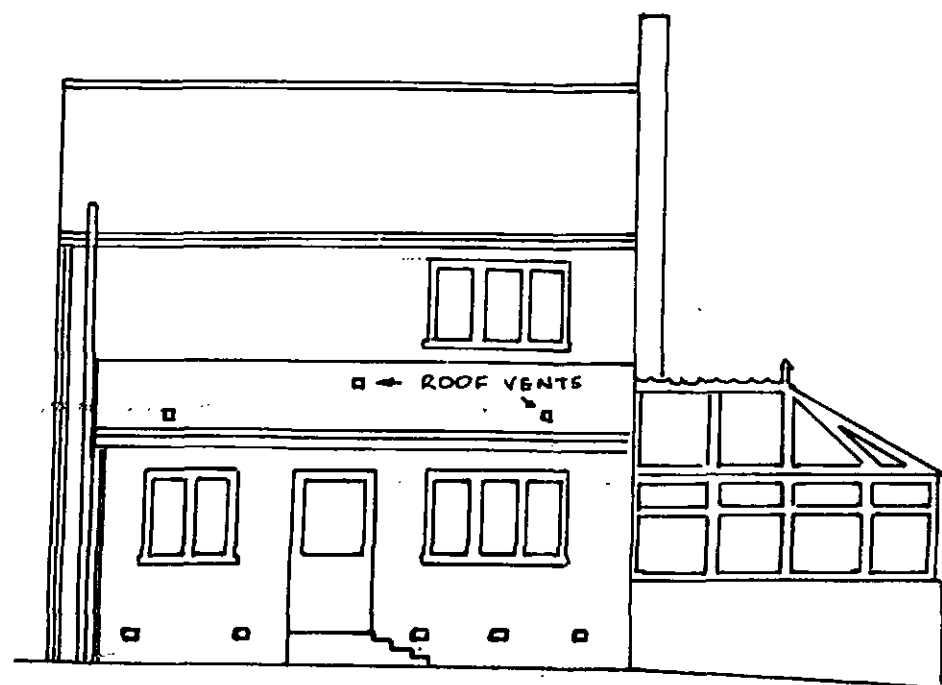


PROPOSED SOUTH (FRONT)
ELEVATION


PROPOSED FIRST FLOOR
PLAN AS EXISTING BUT
WITH EXTENSION ROOF
AREA ENLARGED

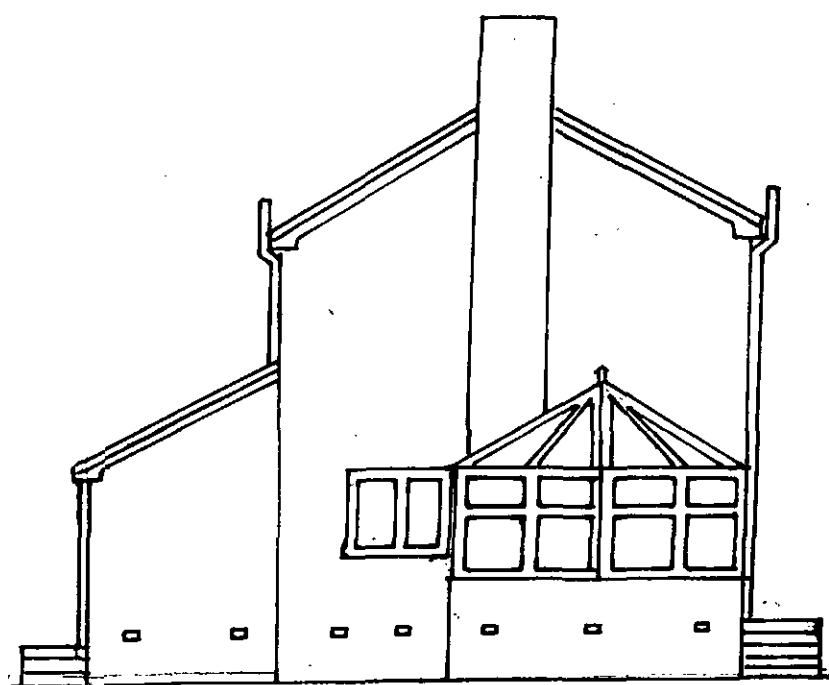

PROPOSED EAST (SIDE)
ELEVATION

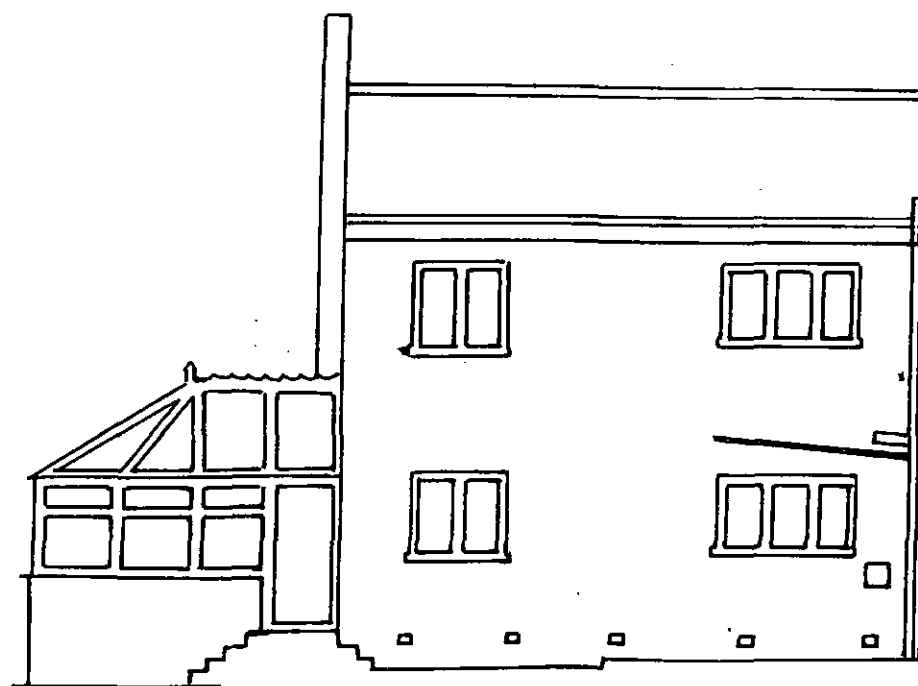

PROPOSED NORTH (BACK)
ELEVATION

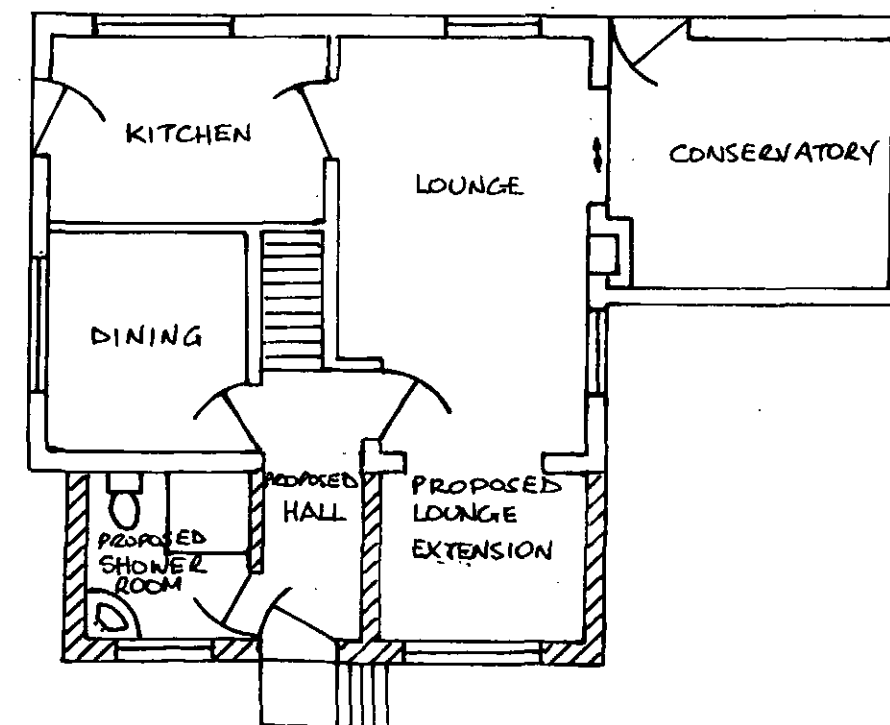

No.	DESCRIPTION	CHK'D	APP'D	DATE

PROVISION OF SHOWER ROOM AND LOUNGE EXTENSION
FOR MR & MRS C.P. SMITH, 2 CARR LANE, TANKERSLEY S75 3BE


DRAWN	TRACED	CHECKED	APPROVED	DATE	SCALE
BA				24.12.09	1:100

DRAWING No 2 of 4


P. Smith 15/2/2010

LINTEL SCHEDULE

'A' & 'B' KEYSTONE P/K 90 OR SIMILAR
 LINTELS LENGTH = CLEAR SPAN + 150 mm EACH END

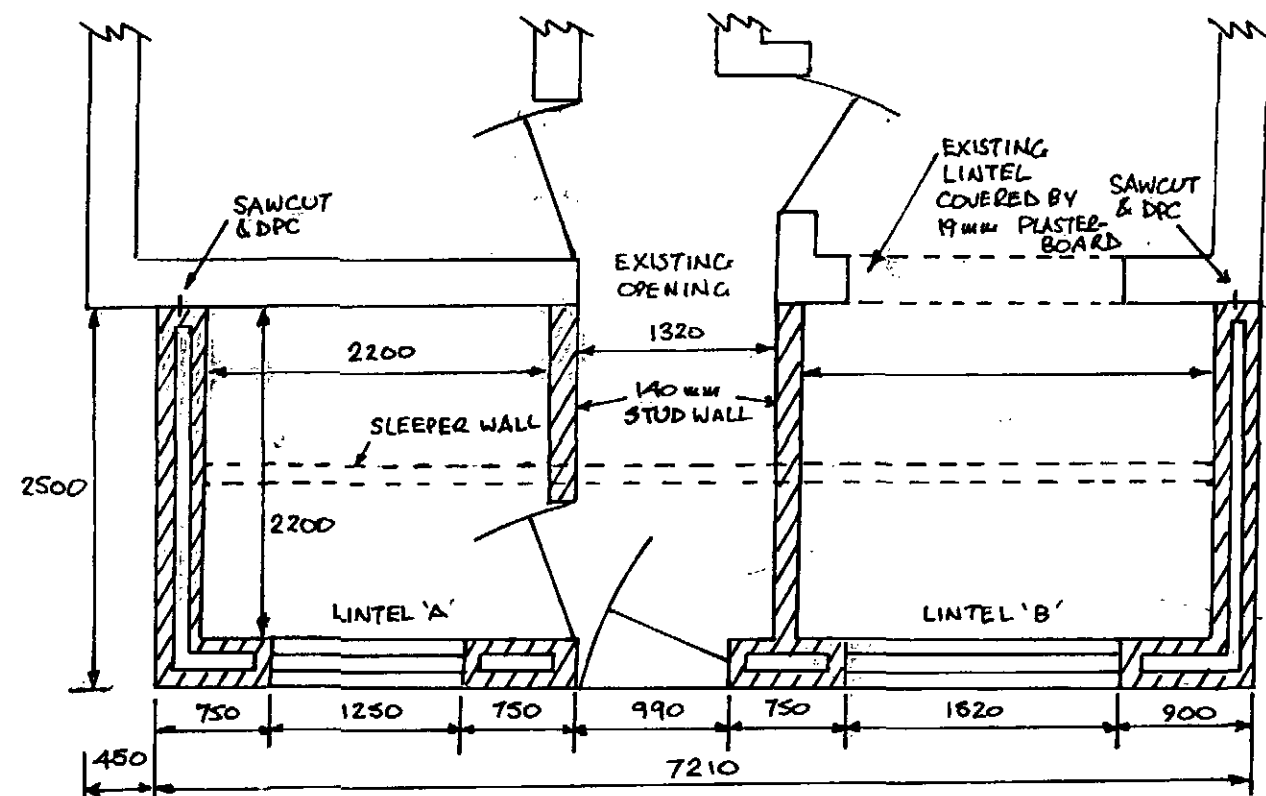

PROPOSED PLAN
 SCALE 1:50

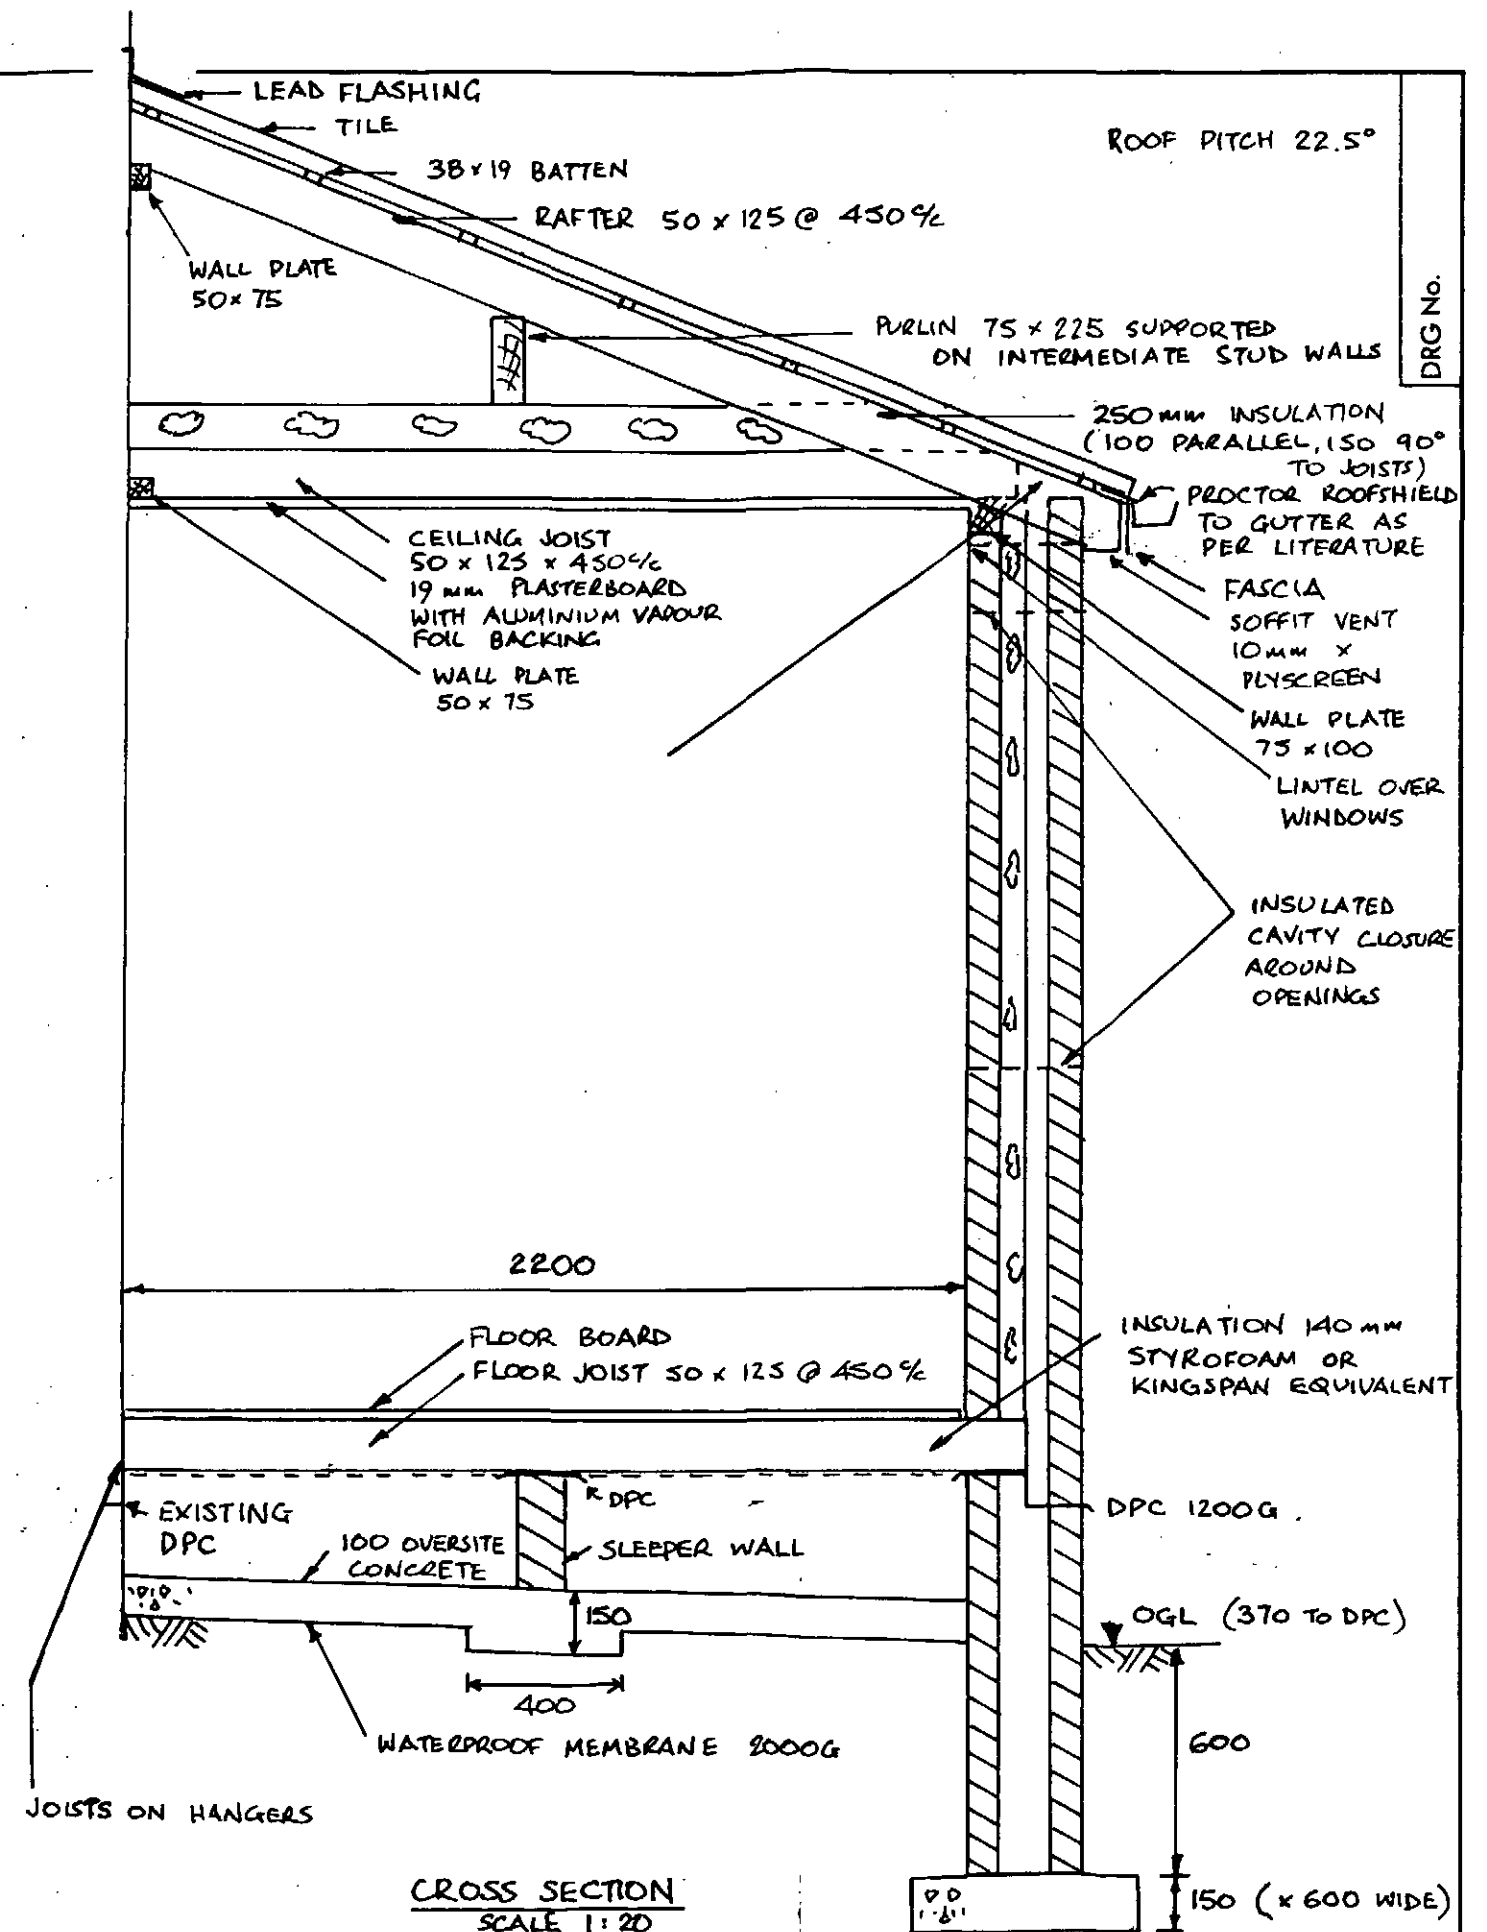

CROSS SECTION
 SCALE 1:20

PROVISION OF SHOWER ROOM AND LOUNGE EXTENSION

FOR MR & MRS C.P. SMITH, 2 CARR LANE, TANKERSLEY S75 3BE

Drawn	Traced	Checked	Approved	Date	Scale
BA				24.12.09	1:20 1:50


DRAWING No 3 of 4

f. Smith 15/2/2010


No.	DESCRIPTION	CHK'D	APP'D	DATE
1	REVISIONS			

LINTEL SCHEDULE

'A' & 'B' KEYSTONE P/K 90 OR SIMILAR
 LINTELS LENGTH = CLEAR SPAN + 150 mm EACH END

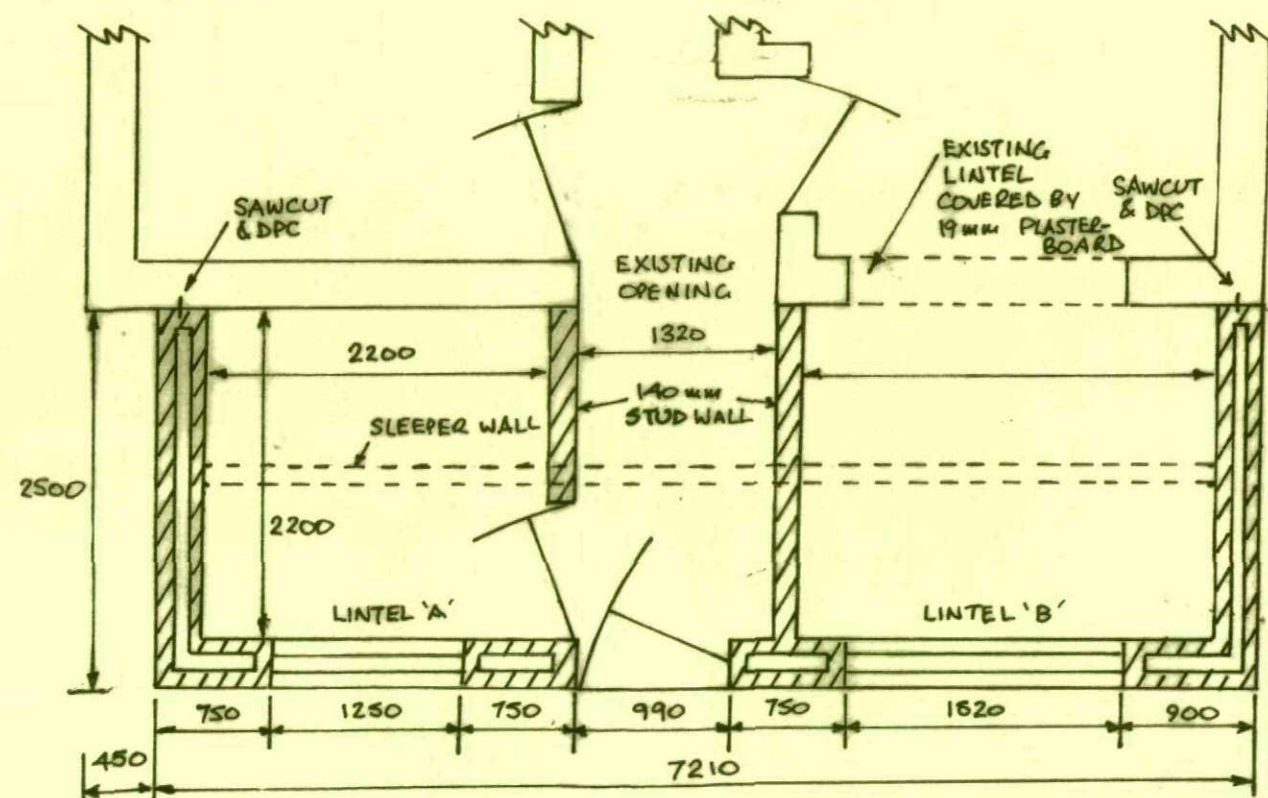

PROPOSED PLAN
 SCALE 1:50

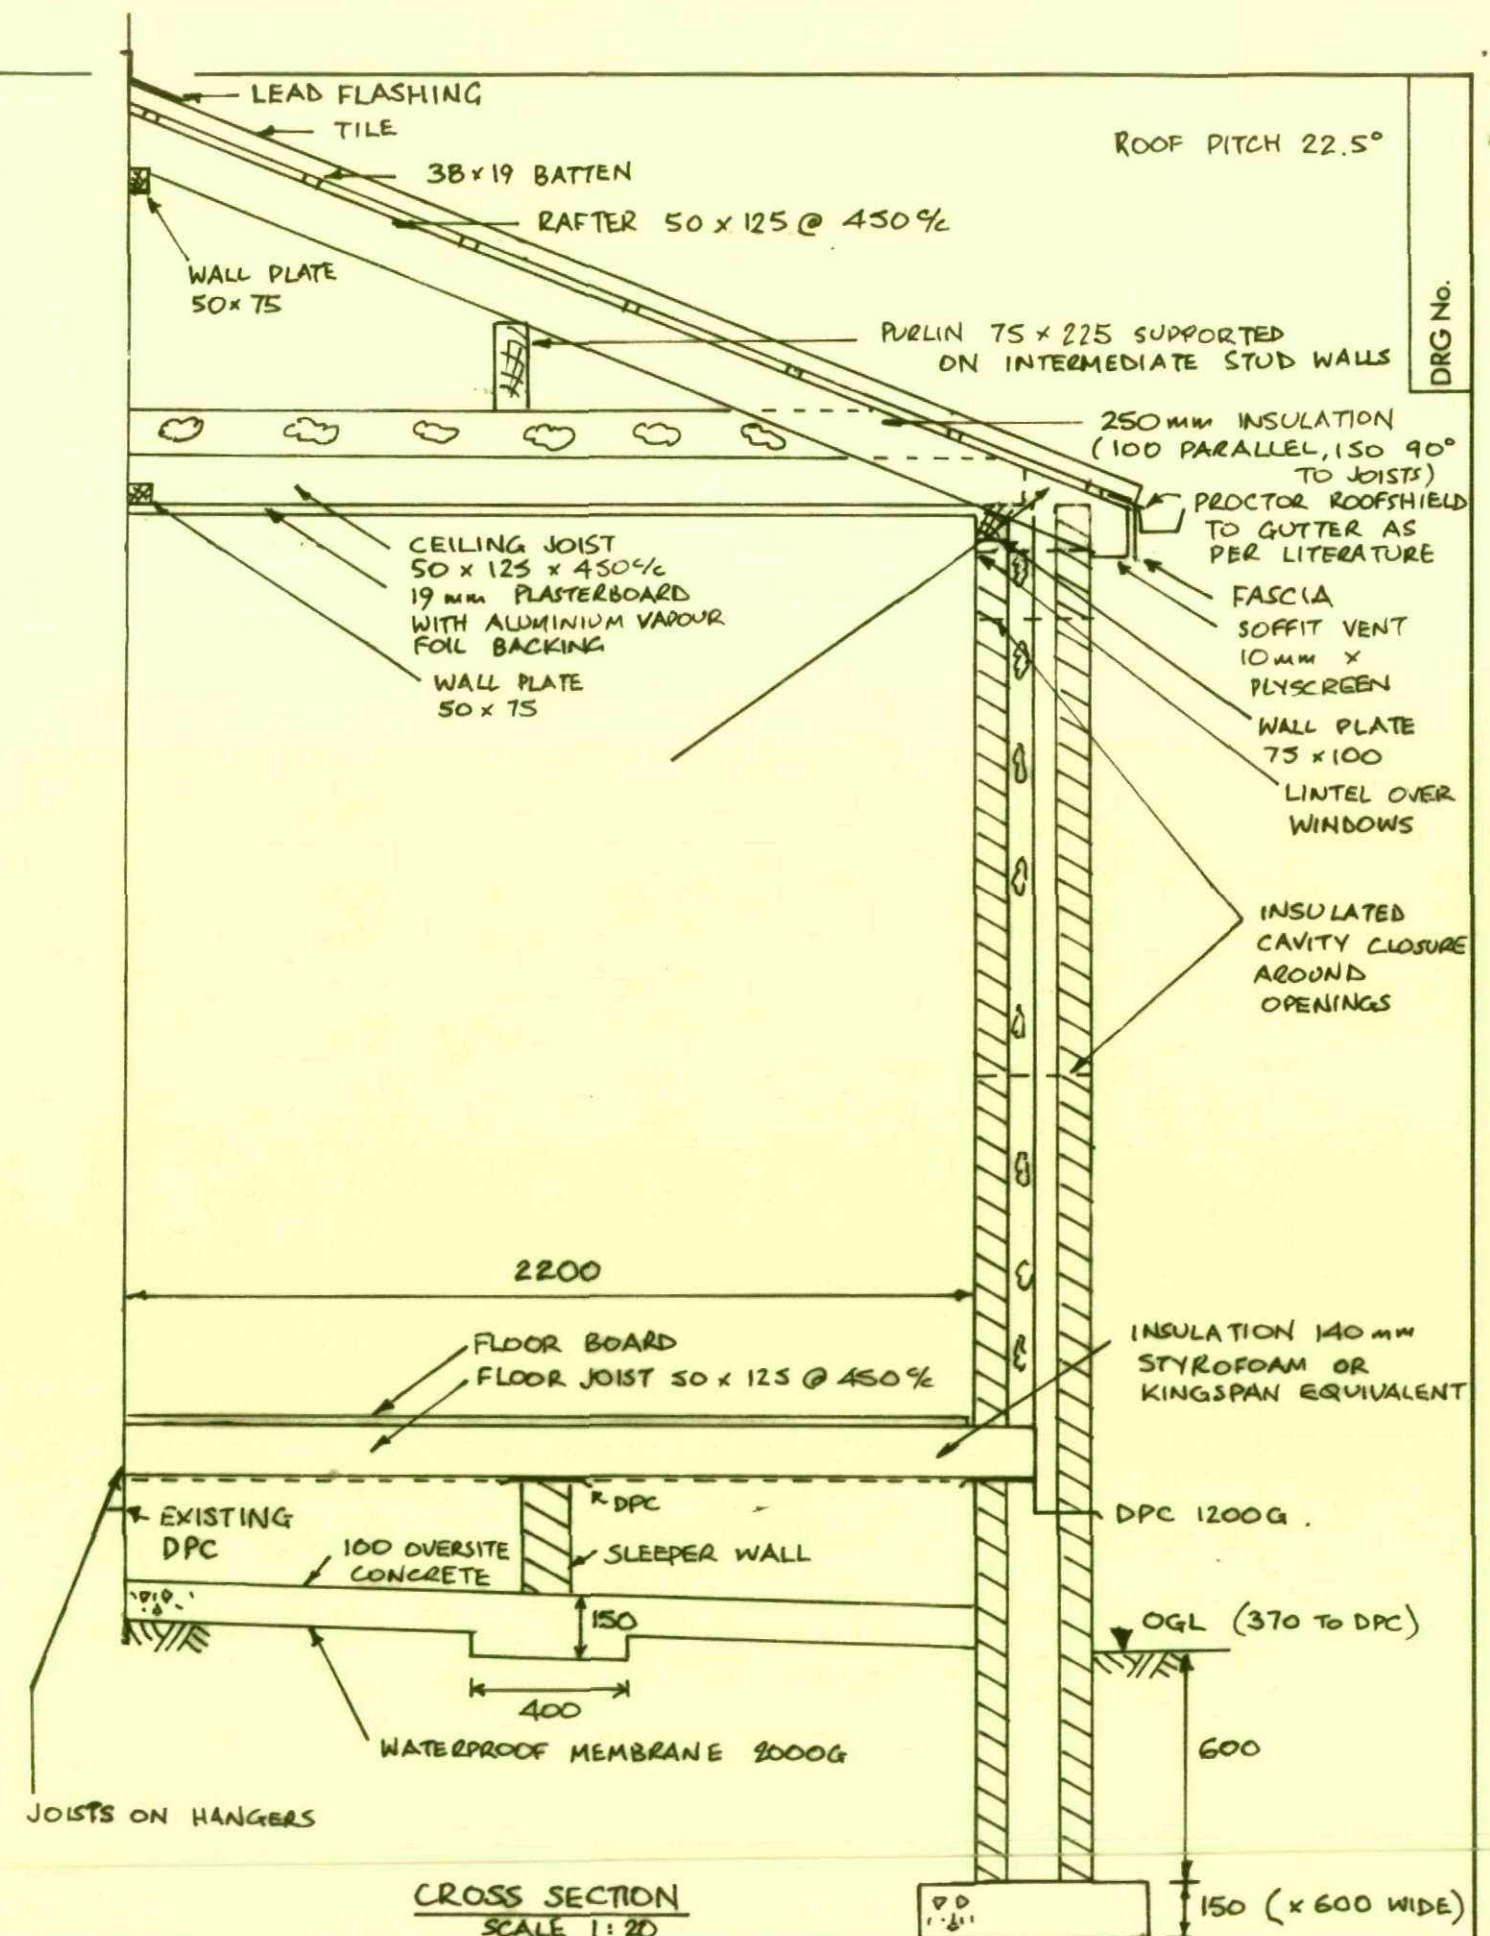

CROSS SECTION
 SCALE 1:20

PROVISION OF SHOWER ROOM AND LOUNGE EXTENSION

FOR MR & MRS C.P. SMITH, 2 CARR LANE, TANKERSLEY S75 3BE

DRAWN	TRACED	CHECKED	APPROVED	DATE	SCALE
BA				24.12.09	1:20 1:50

DRAWING No 3 OF 4

No.	DESCRIPTION	CHK'D	APP'D	DATE
REVISIONS				

