




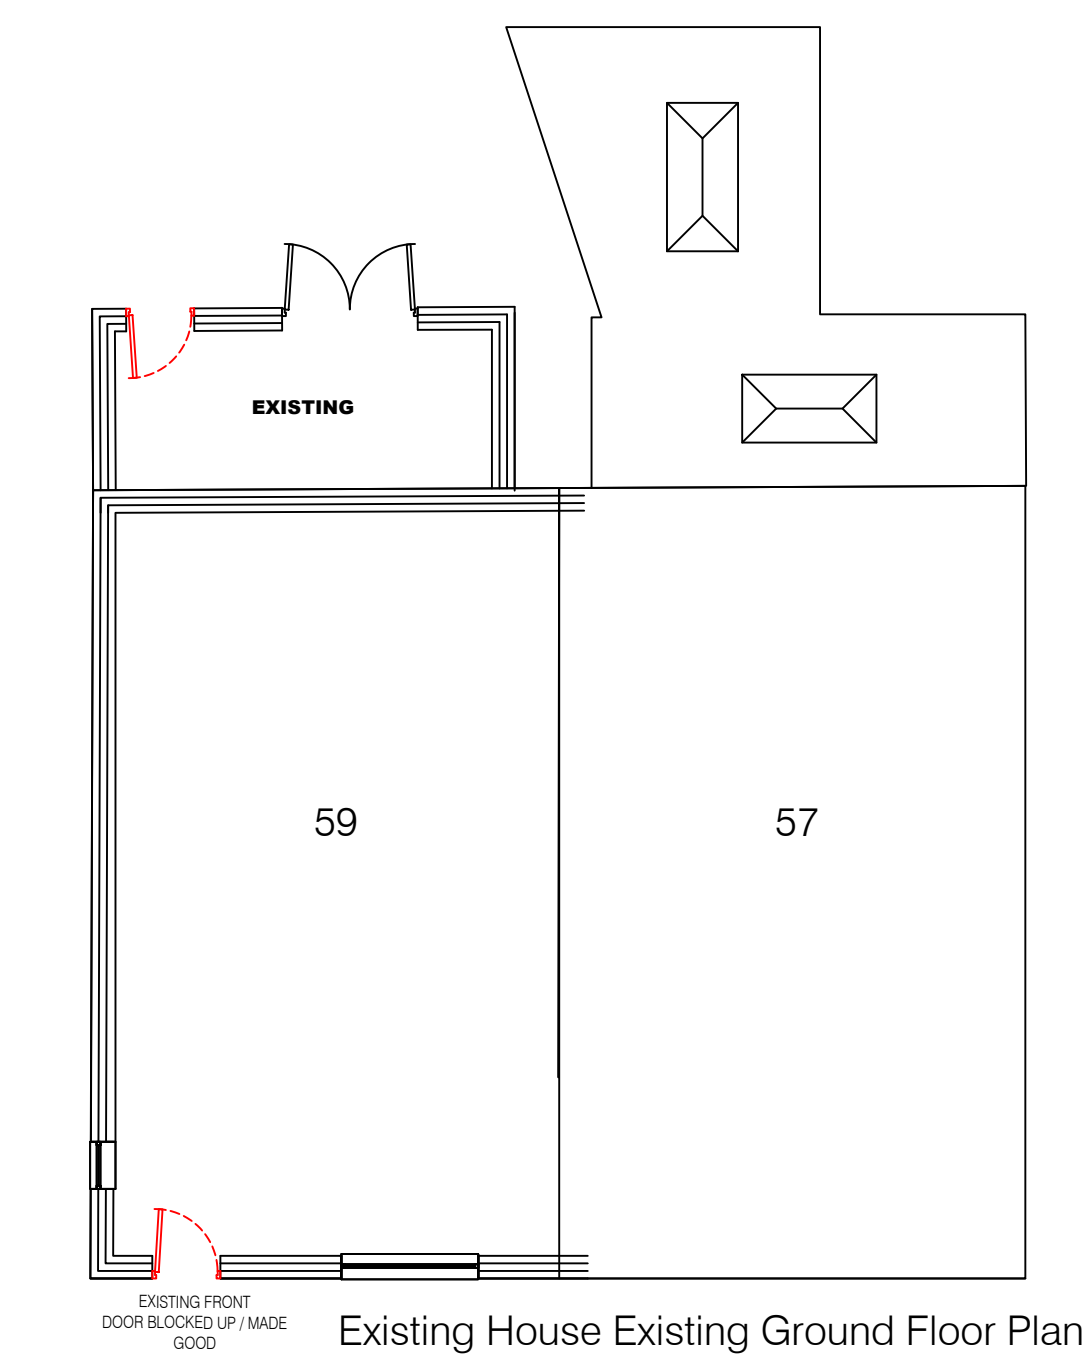

Existing House Existing Ground Floor Plan

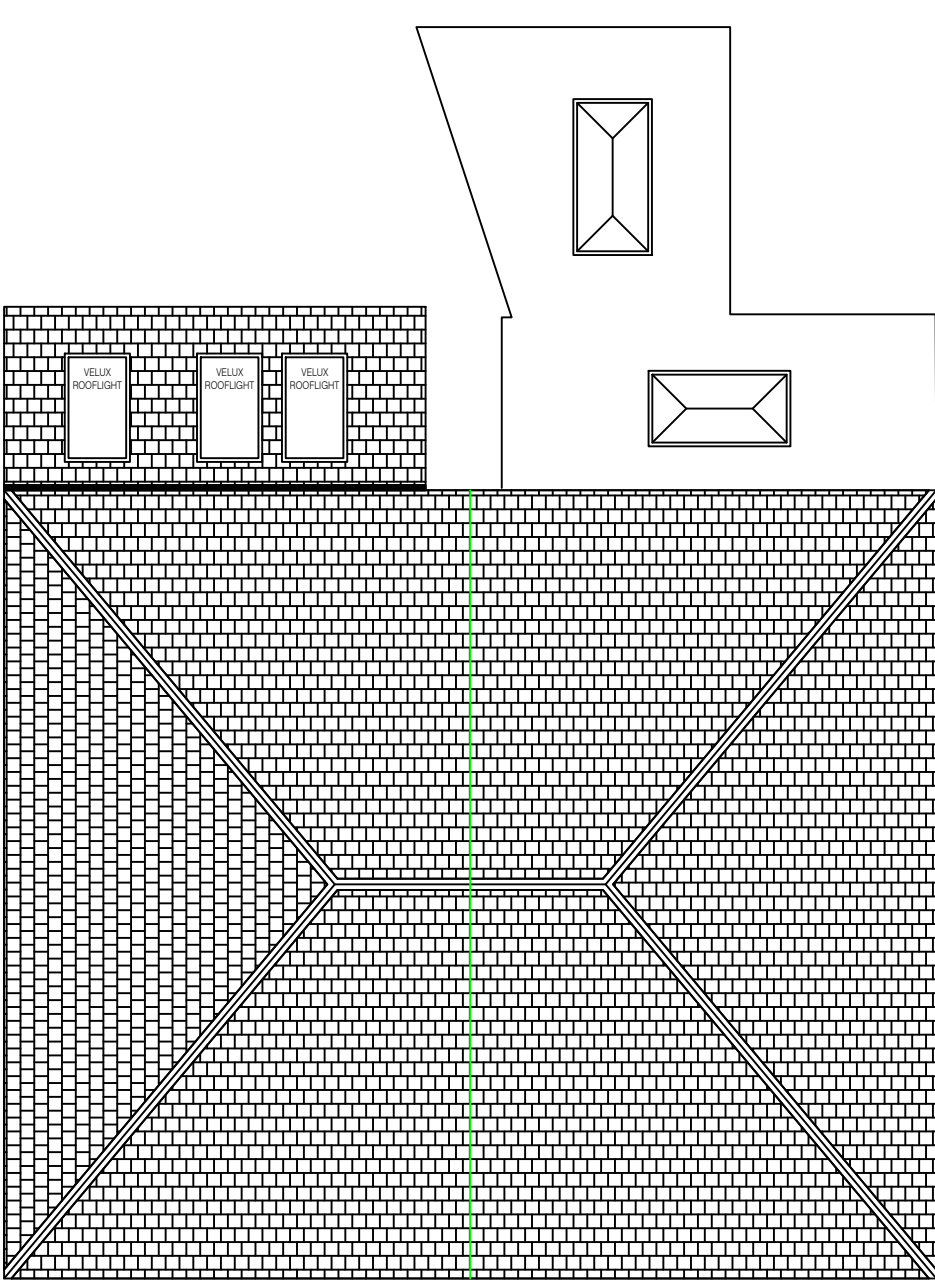

Existing House Existing Roof Plan

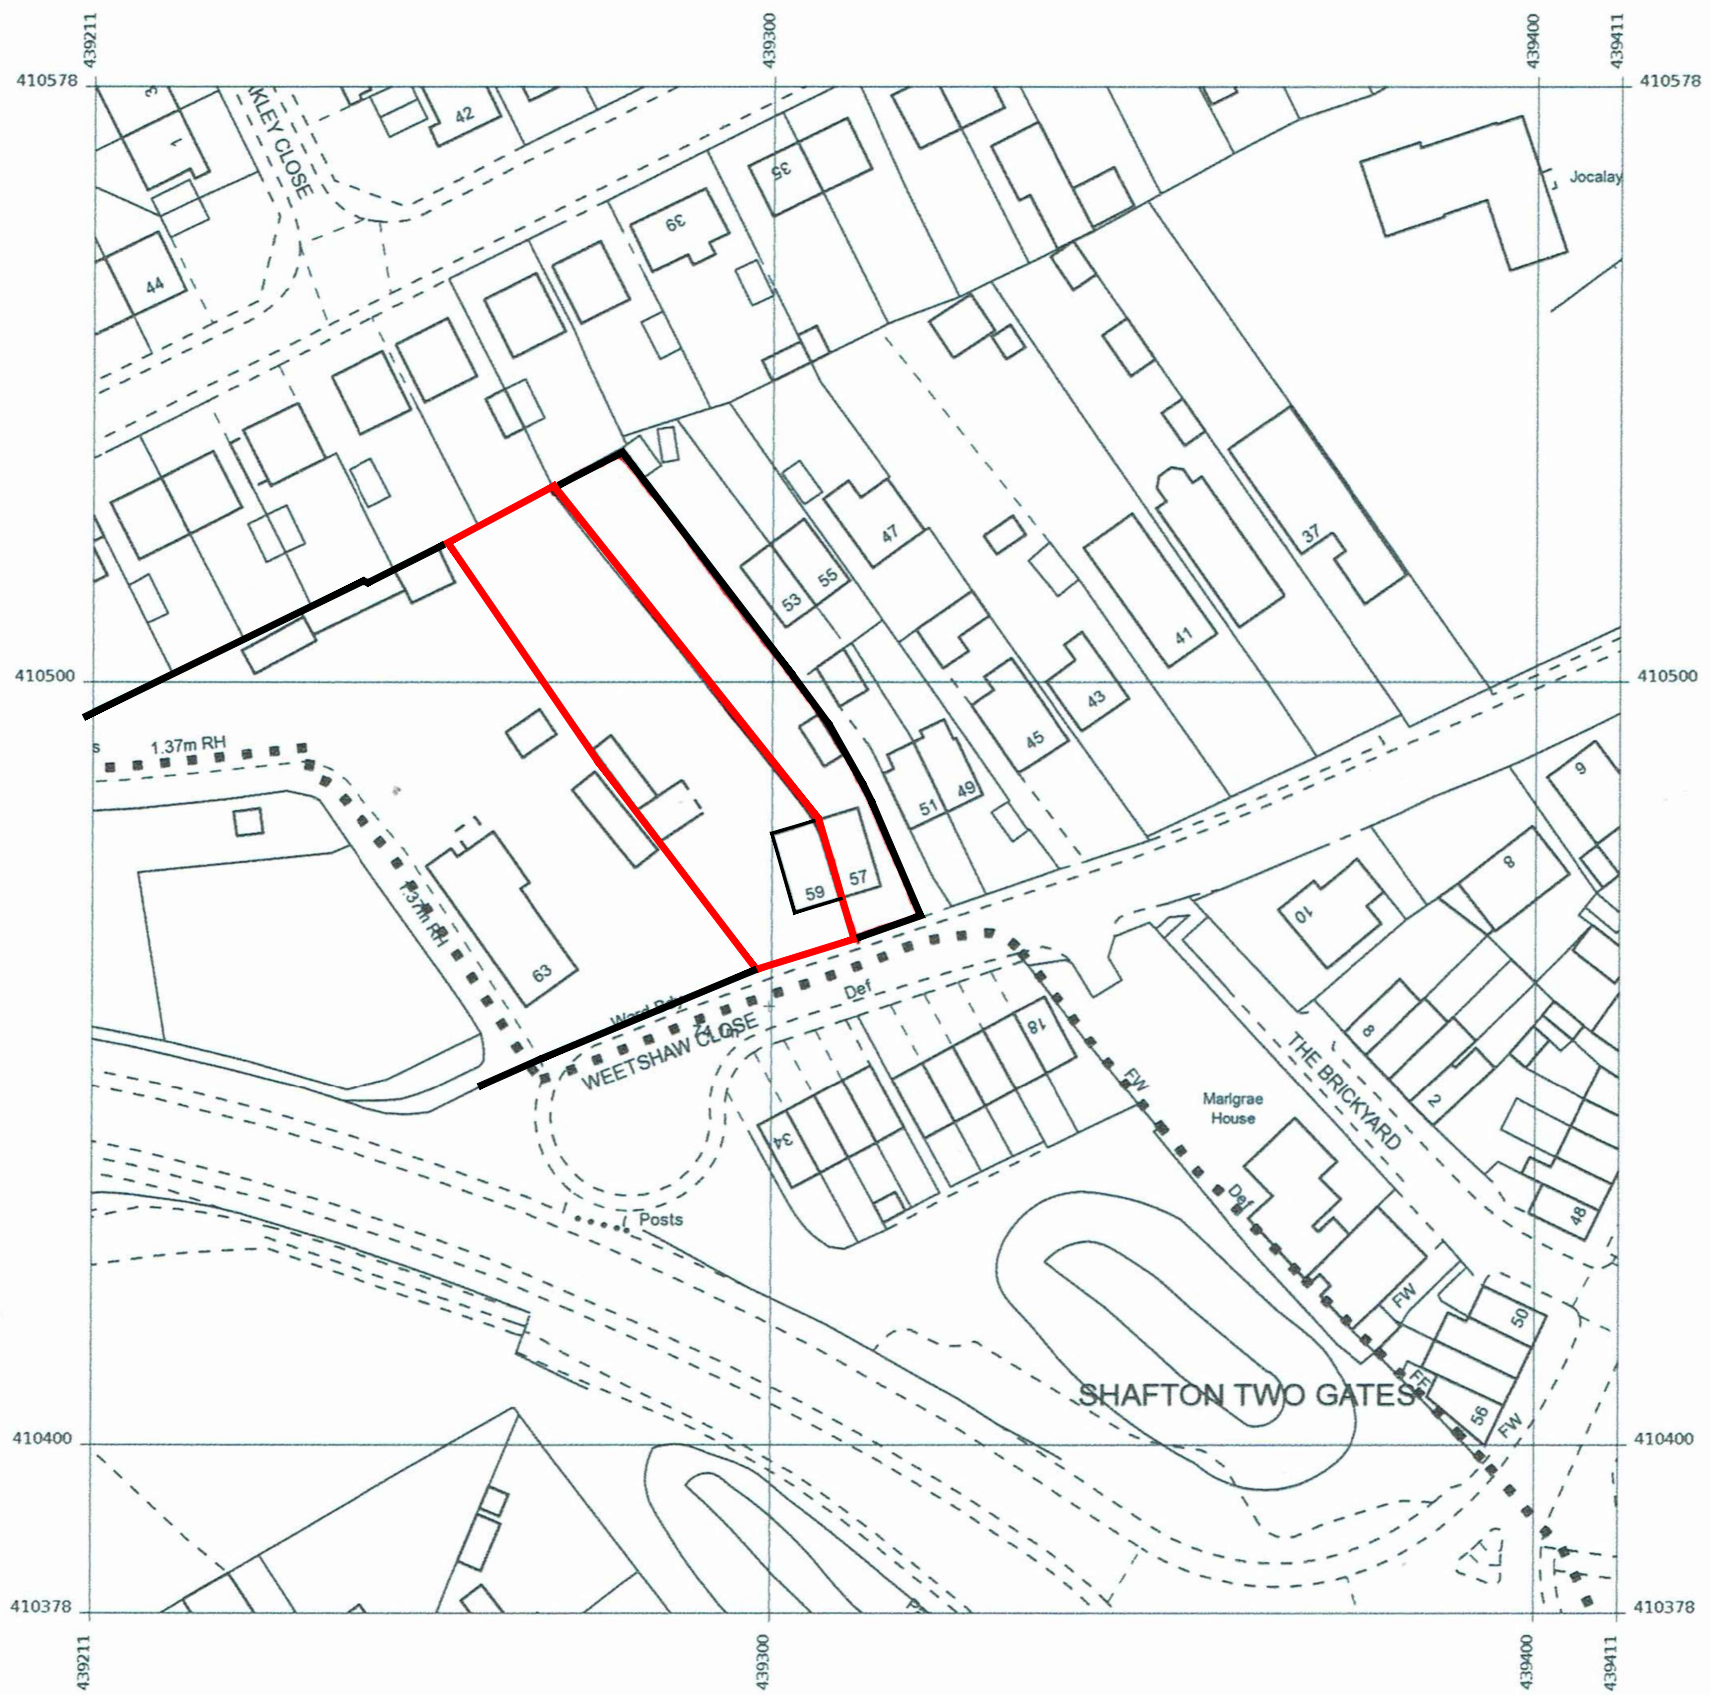


Site Location Plan @ 1:1000




Existing House Existing Front Elevation



Existing House Existing Rear Elevation

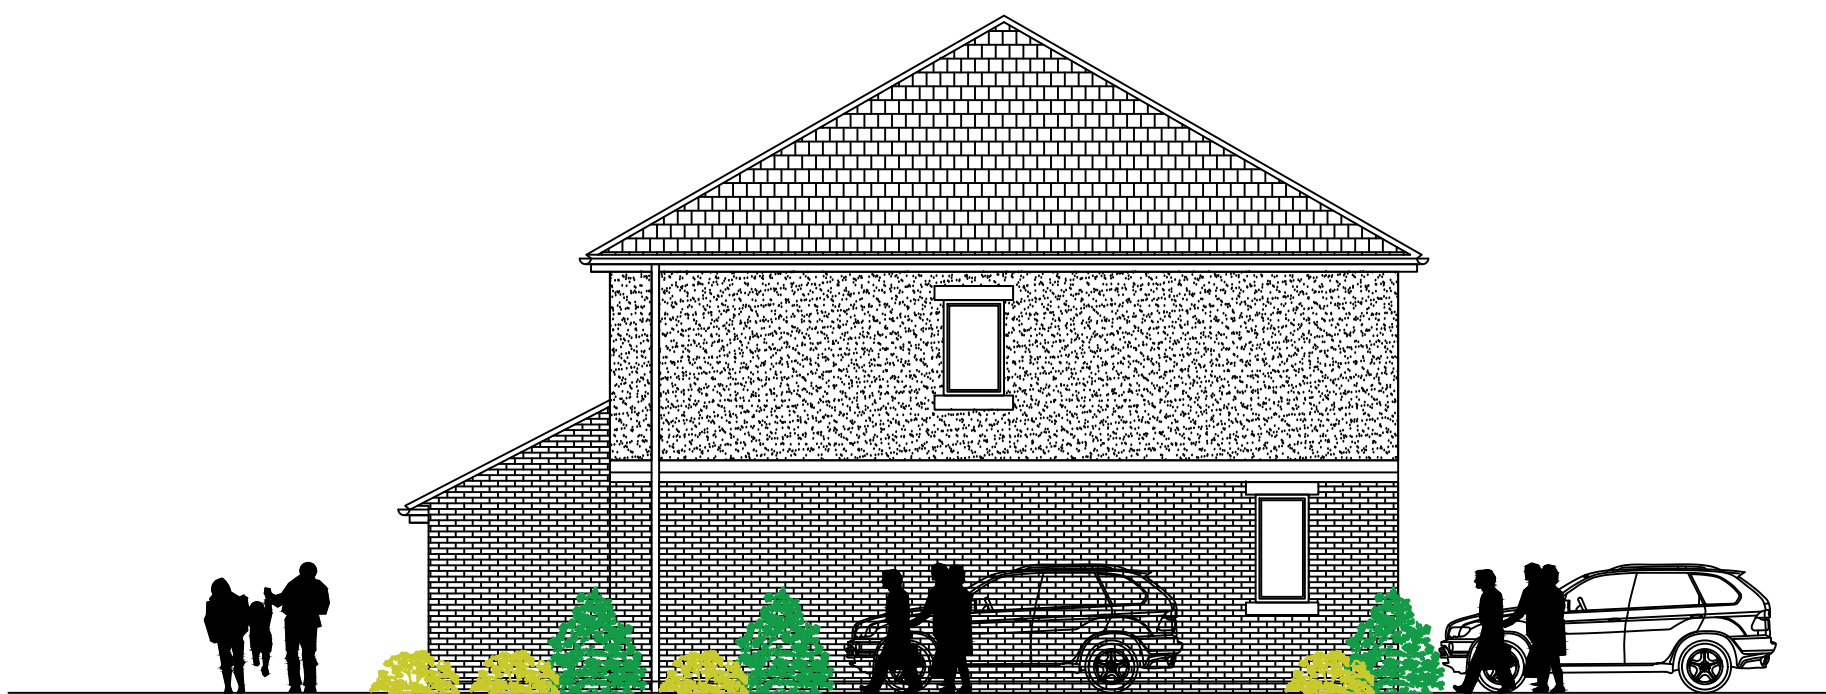

Existing House Existing Side Elevation

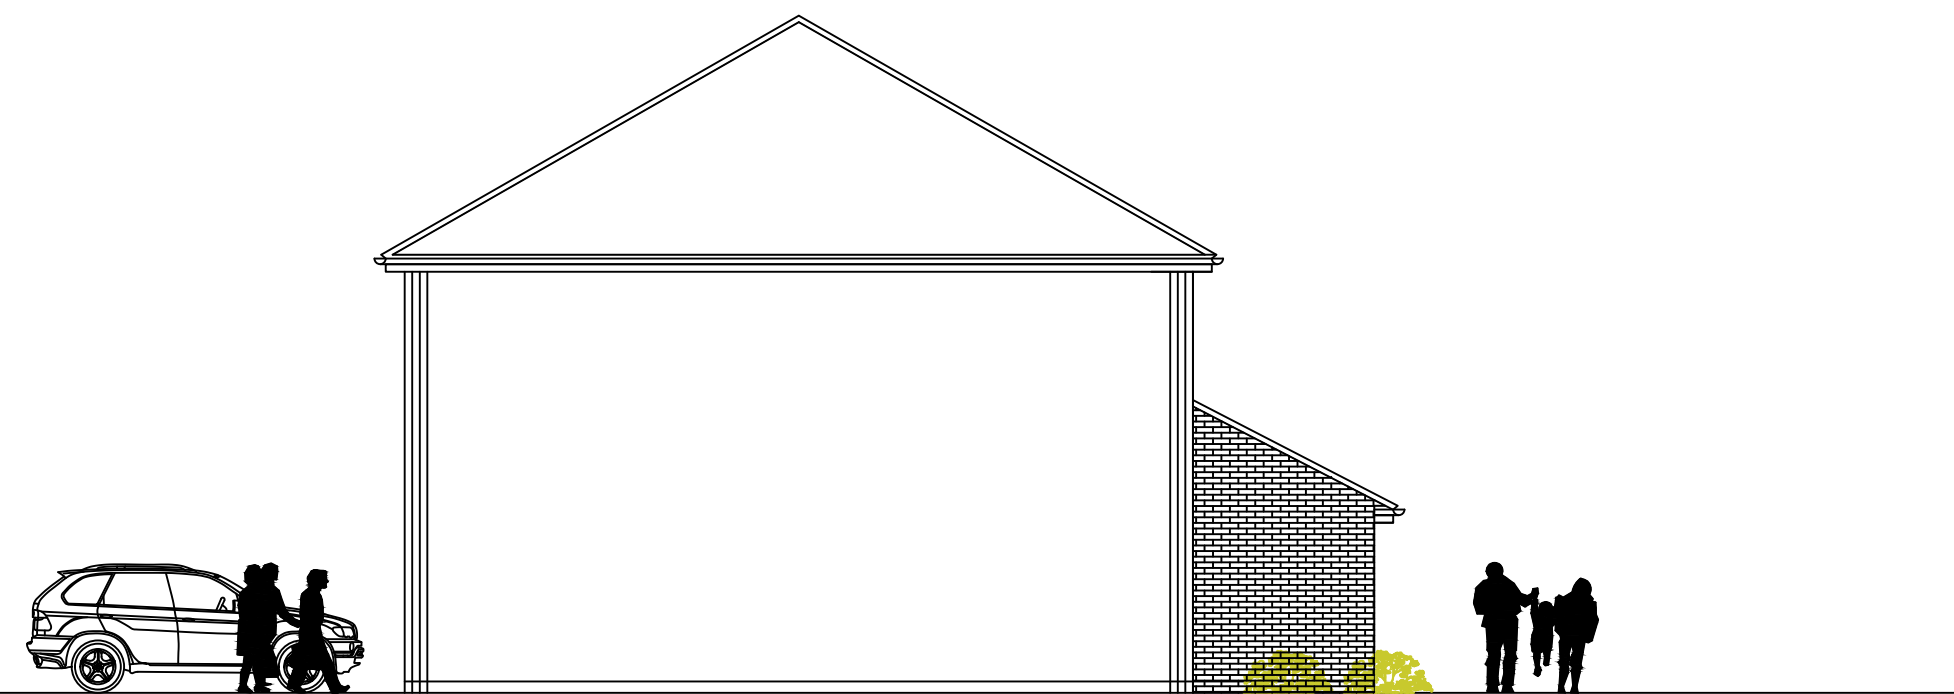

Existing House Existing Side Elevation / Section

■ Architectural design ■ Planning & Building Regulations ■ Landscape architecture ■ 3D Visualisation & model making			
CLIENT			
MR.&MRS.LEE.WATSON			
NEW.BUILD.HOME.&.GARAGE.WITH DETACHED.GARDEN.BUILDING			
DRAWING OF			
LAND.AT.59.WEETSHAW.CLOSE SHAFTON.BARNSELEY.S72.8PZ			
EXISTING.HOUSE.CHANGES EXISTING.ELEVATIONS.&.PLANS			
drawing no	rev	date	
DWG-005	A	MAY-23	
scale	drawn	checked by	checked date
1:100@.A1	SMT	LW	MAY-23