


Notes\_




## PLANNING

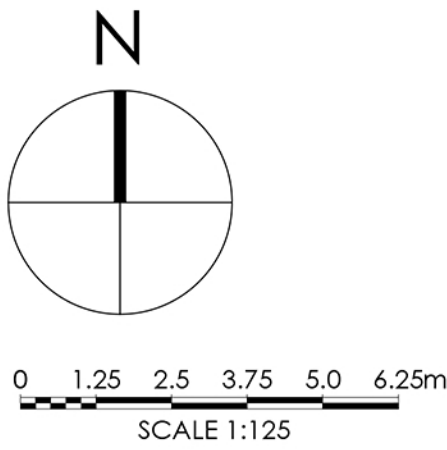

**Note:**  
Surrounding contextual buildings and information are based on received ordinance survey drawings and are shown for illustrative purposes only. assumed site boundary is subject to confirmation to legal confirmation

**Note:**  
Information is based on OS map and received information and is subject to full topographical survey. Assumed site boundary and site constraints subject to legal confirmation. All Legal easements and extent of existing underground services locations are subject to confirmation.

GROUND FLOOR PLAN\_  
AS PROPOSED\_  
SCALE 1:125

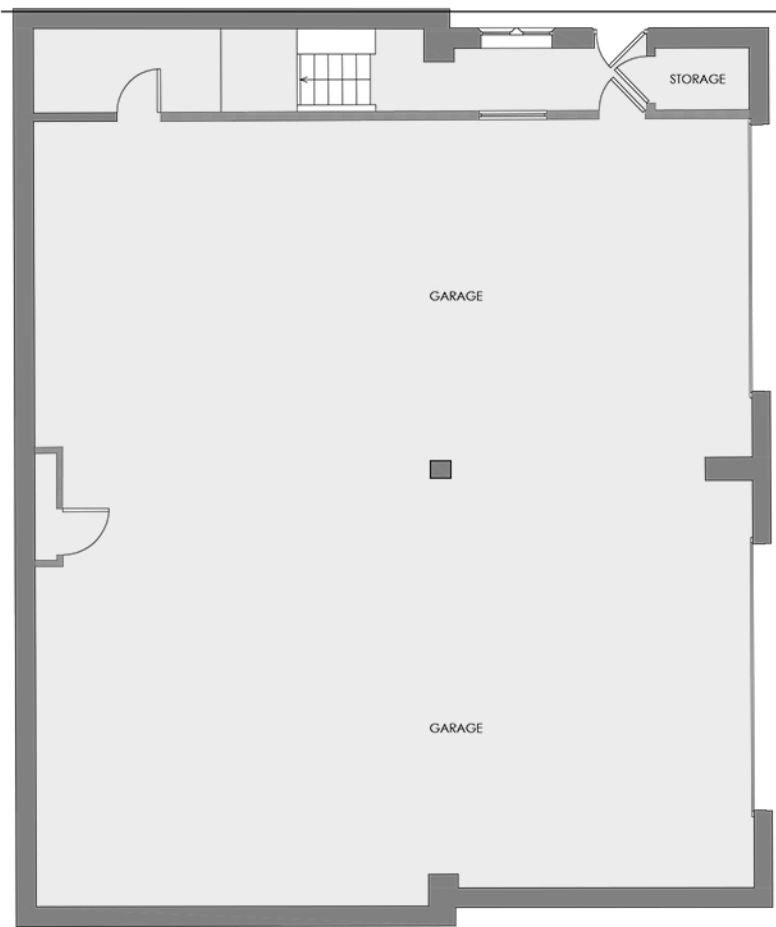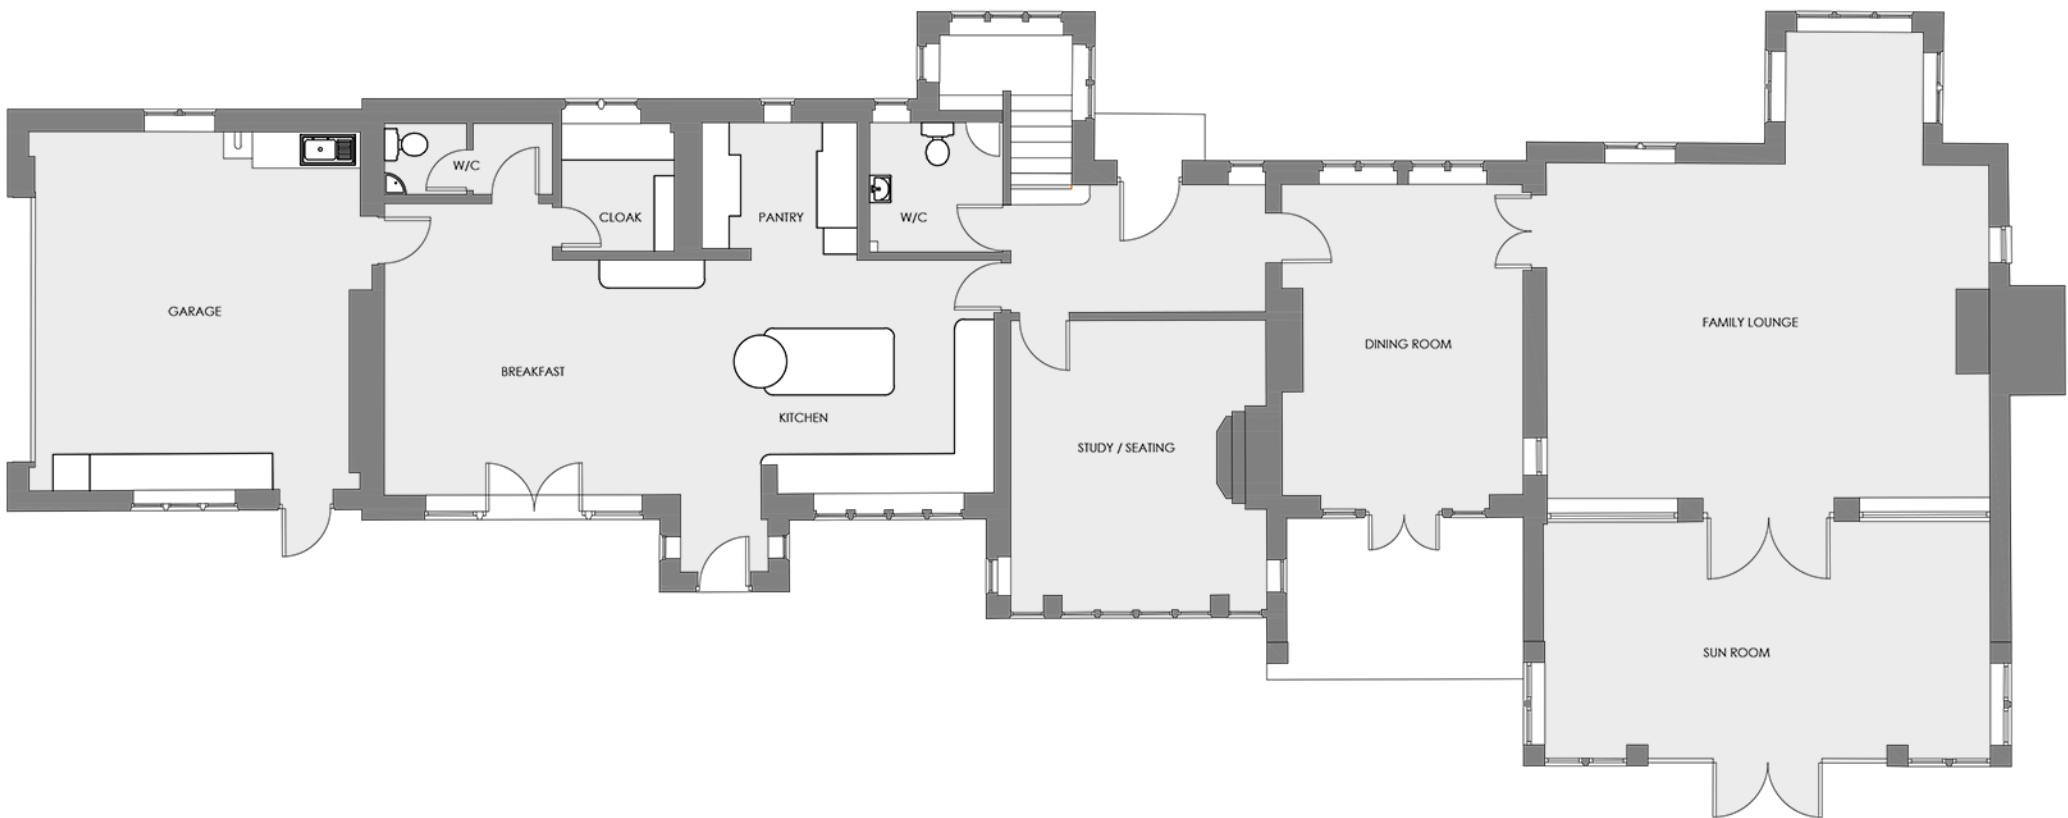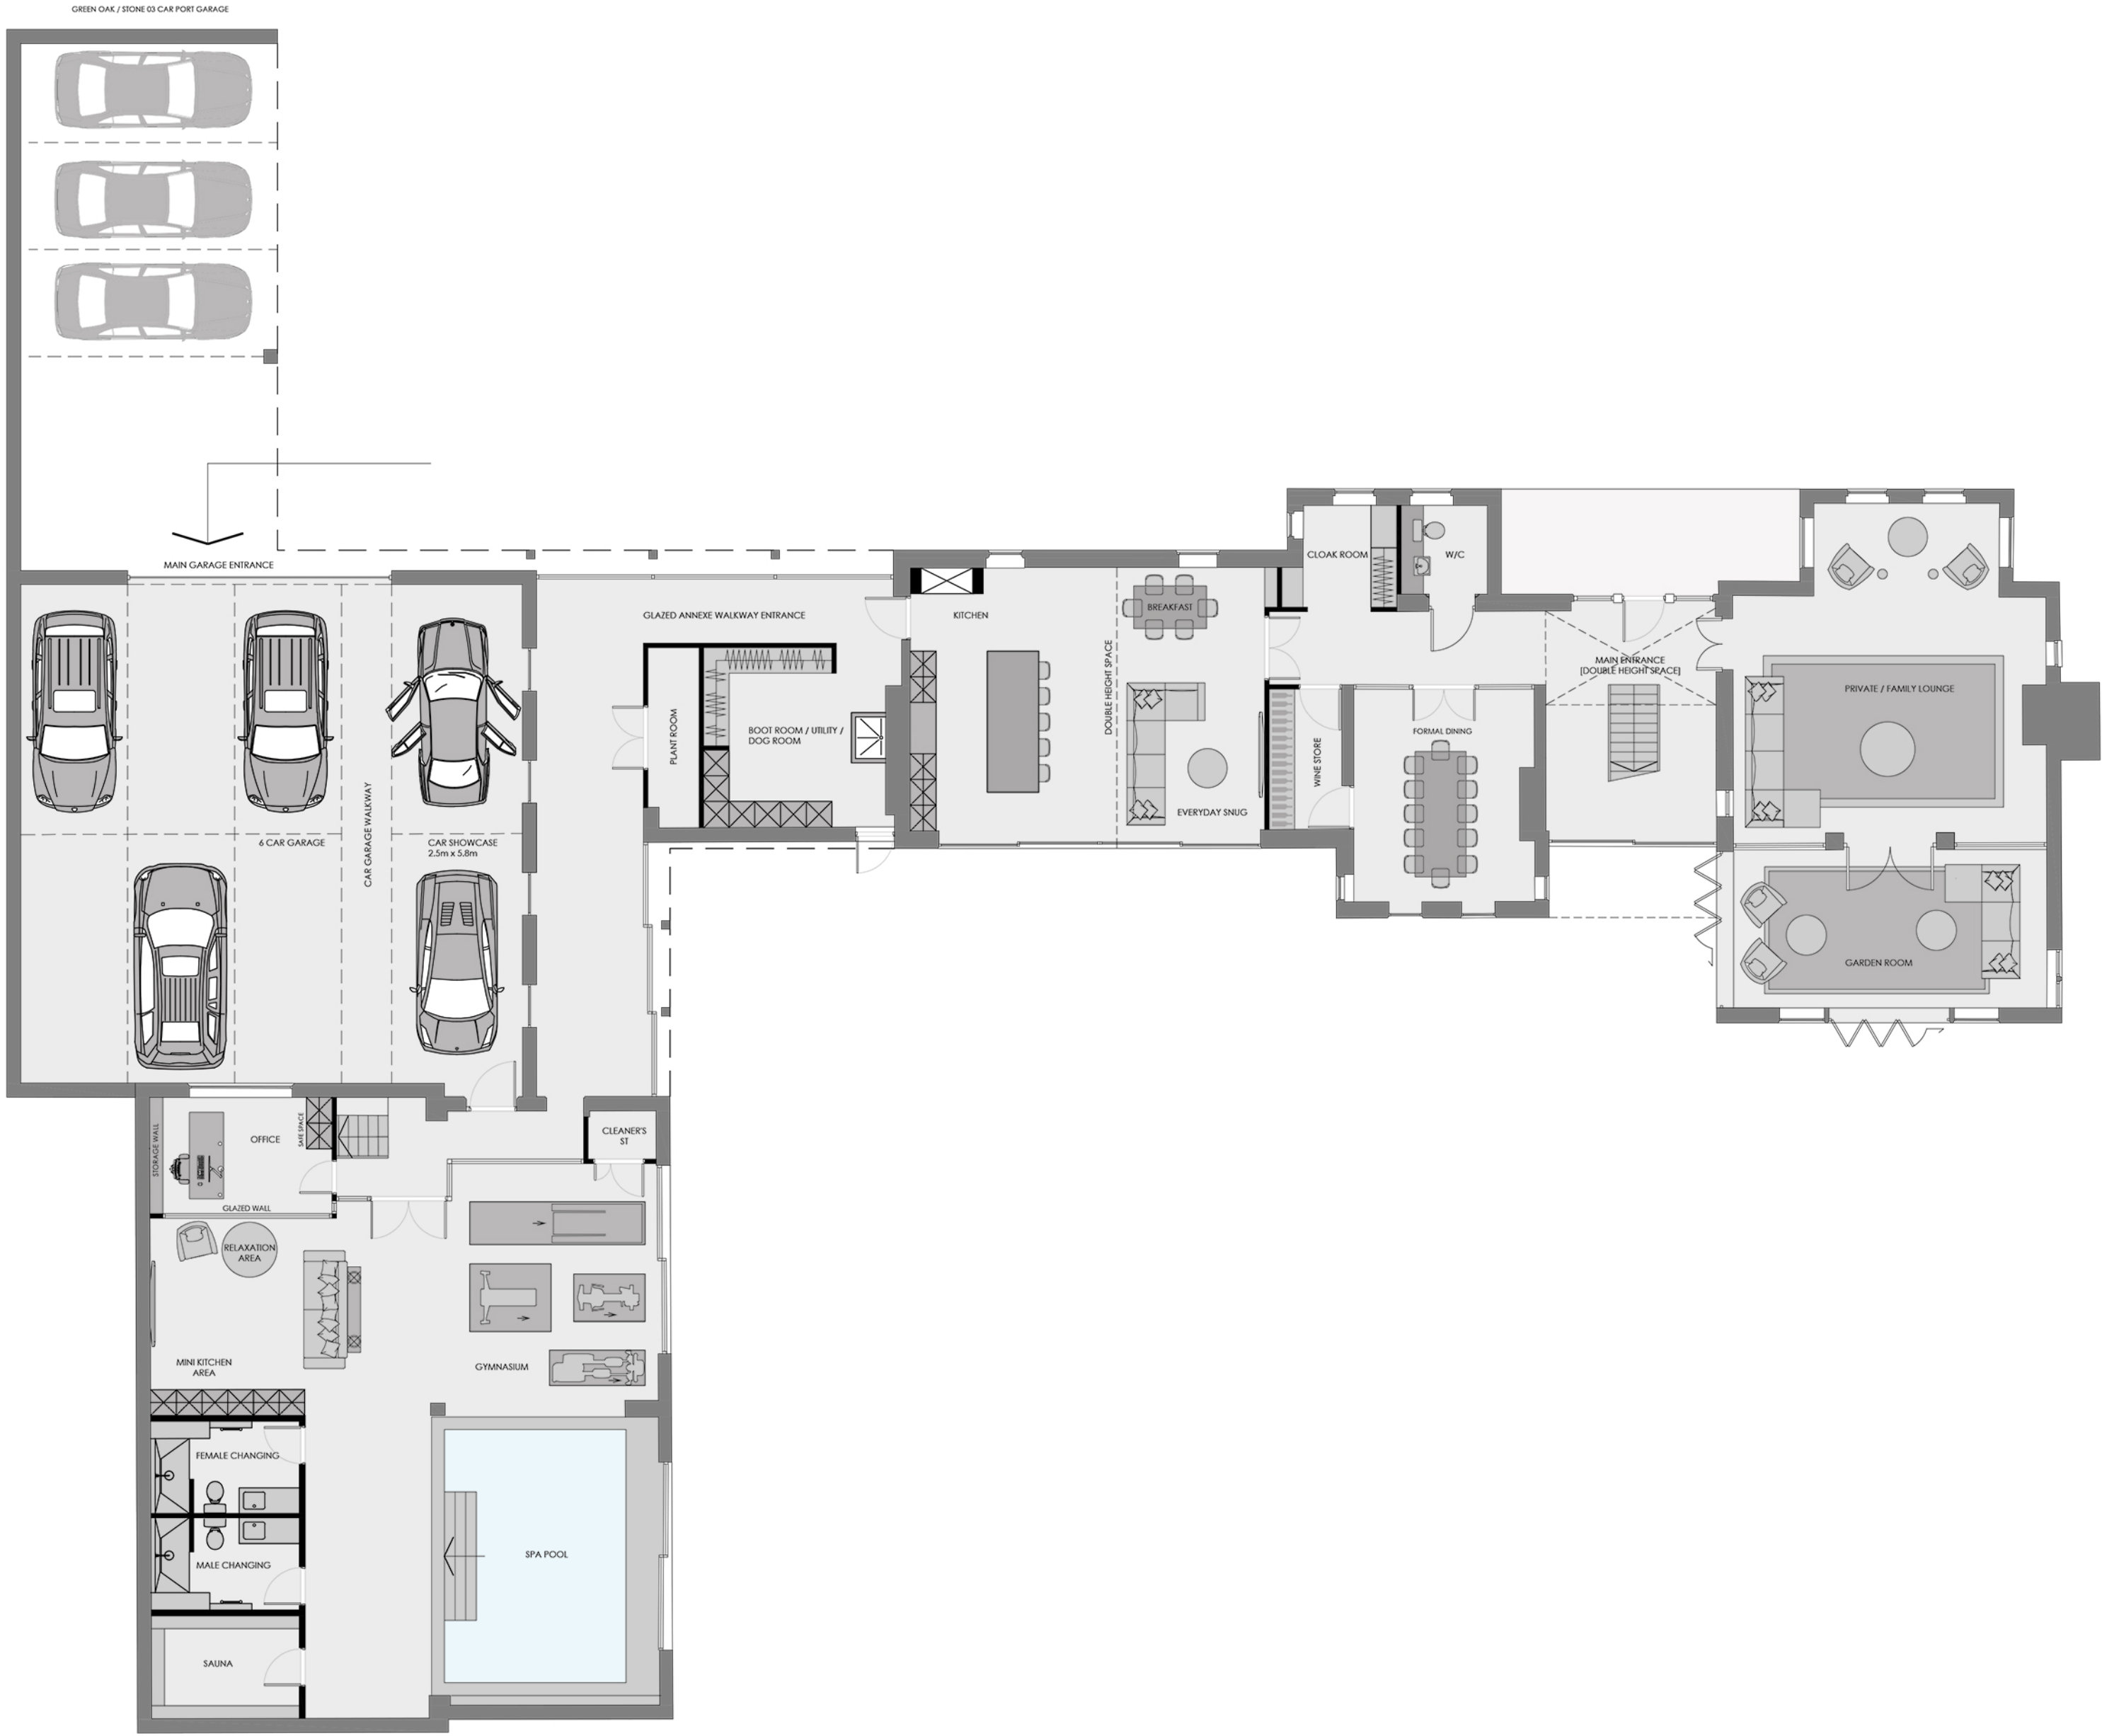

GROUND FLOOR PLAN\_  
AS EXISTING\_  
SCALE 1:125

|      |          |                            |     |        |
|------|----------|----------------------------|-----|--------|
| A    | 27/03/22 | Updated to client comments | Jal | Jal    |
| Rev_ | Date_    | Amendments_                | By_ | App'd_ |

# Eight\_

# OneTwo

## Architects

Tel\_ +44 [0]7761 570735  
Email\_ mail@eightonetwo.co.uk  
www.eightonetwo.co.uk  
Studio A5\_Brooke's Mill\_Armitage Bridge\_Huddersfield\_HD4 7NR

Drawing Status\_

PLANNING

Client\_

MR + MRS BENTLEY

Project\_

PROPOSED RE-DEVELOPMENT OF WOODLEY\_ CAWTHORNE

Drawing Title\_

AS EXISTING + AS PROPOSED GROUND FLOOR PLANS

Drawing Scale\_

1:125

Drawn By\_

SD

Checked By\_

Jal

Paper Size\_

A1

Drawn Date\_

September 21

Checked Date\_

March 2022

Drawing Number\_

21\_812 100 A