



STEPHEN WELCER. m.c.i.a.t.
Architectural Technician and Surveyor .
217, Wakefield Road.
Normanton.
Wakefield.
WF6 1BP.
West Yorkshire.

Tel. 01924 890012.
Mob. 07989 964611.
e-mail. stevewelcer@btinternet.com.

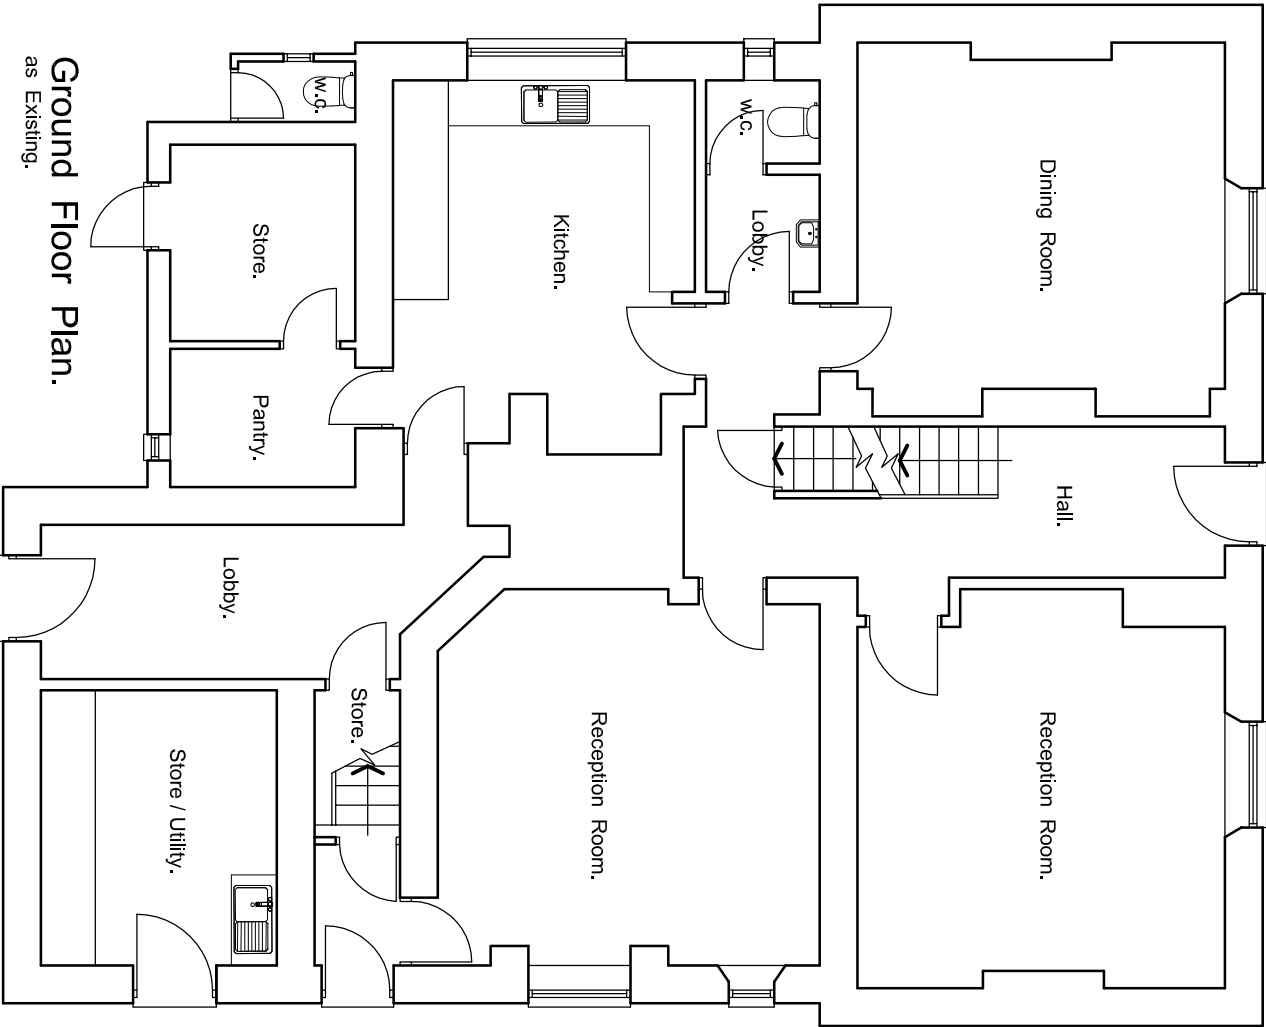

Ground Floor Plan.
as Existing.

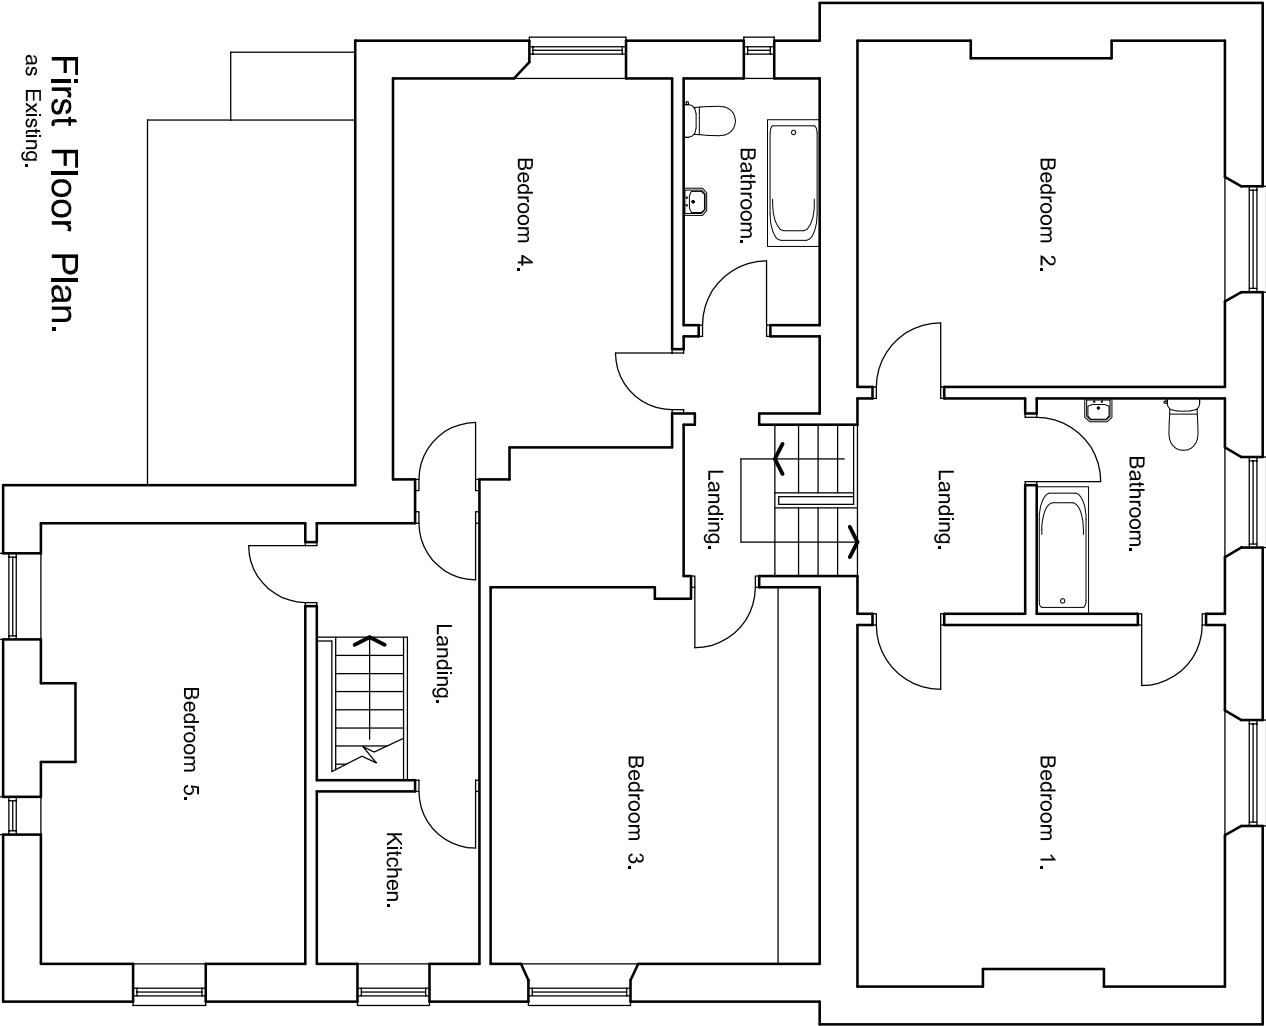

First Floor Plan.
as Existing.

Property Address MOOR END. MOOREND LANE. SILKSTONE COMMON. BARNSELY S75 4RA.	Project Title PROPOSED EXTENSIONS. MOOR END. SILKSTONE COMMON. BARNSELY. FOR MRS. C. SMITH.	Drawing Title FLOOR PLANS AS EXISTING.	Scale 1:100 @ A3.	
			Date FEB. 2016	
			Drawn by SW	Checked by -
			Drawing no. 2016-23-01	Revision -