



Bondfield Crescent Barnsley

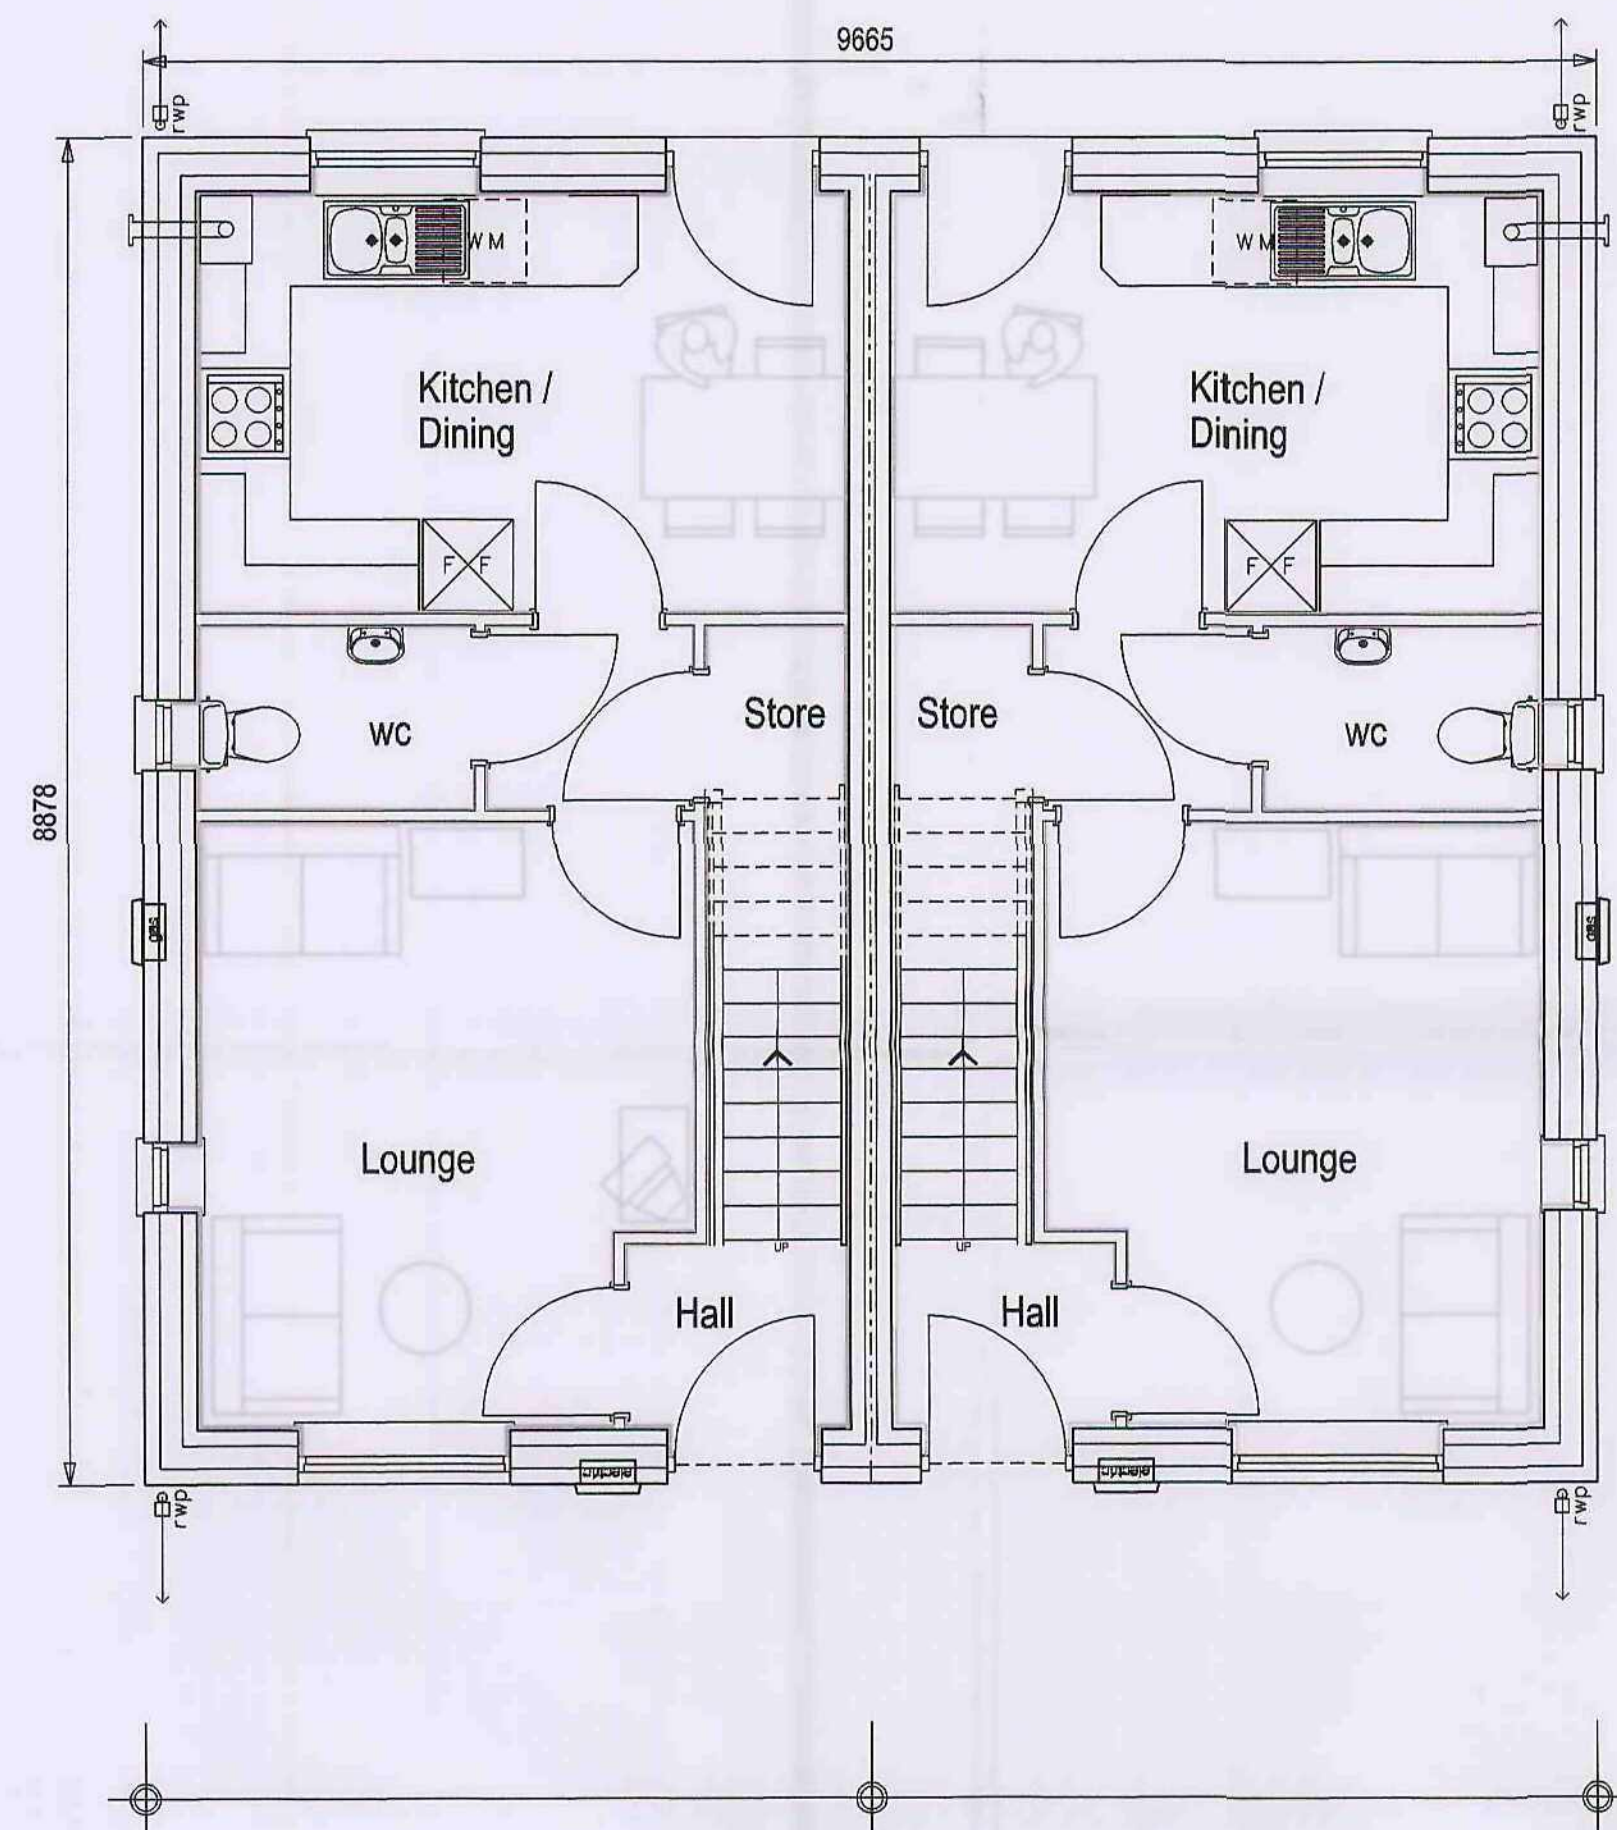

Ground Floor Plan - 1:50
34.71m²(35.48m²)

Total Floor Area = 69.42m²(70.99m²)

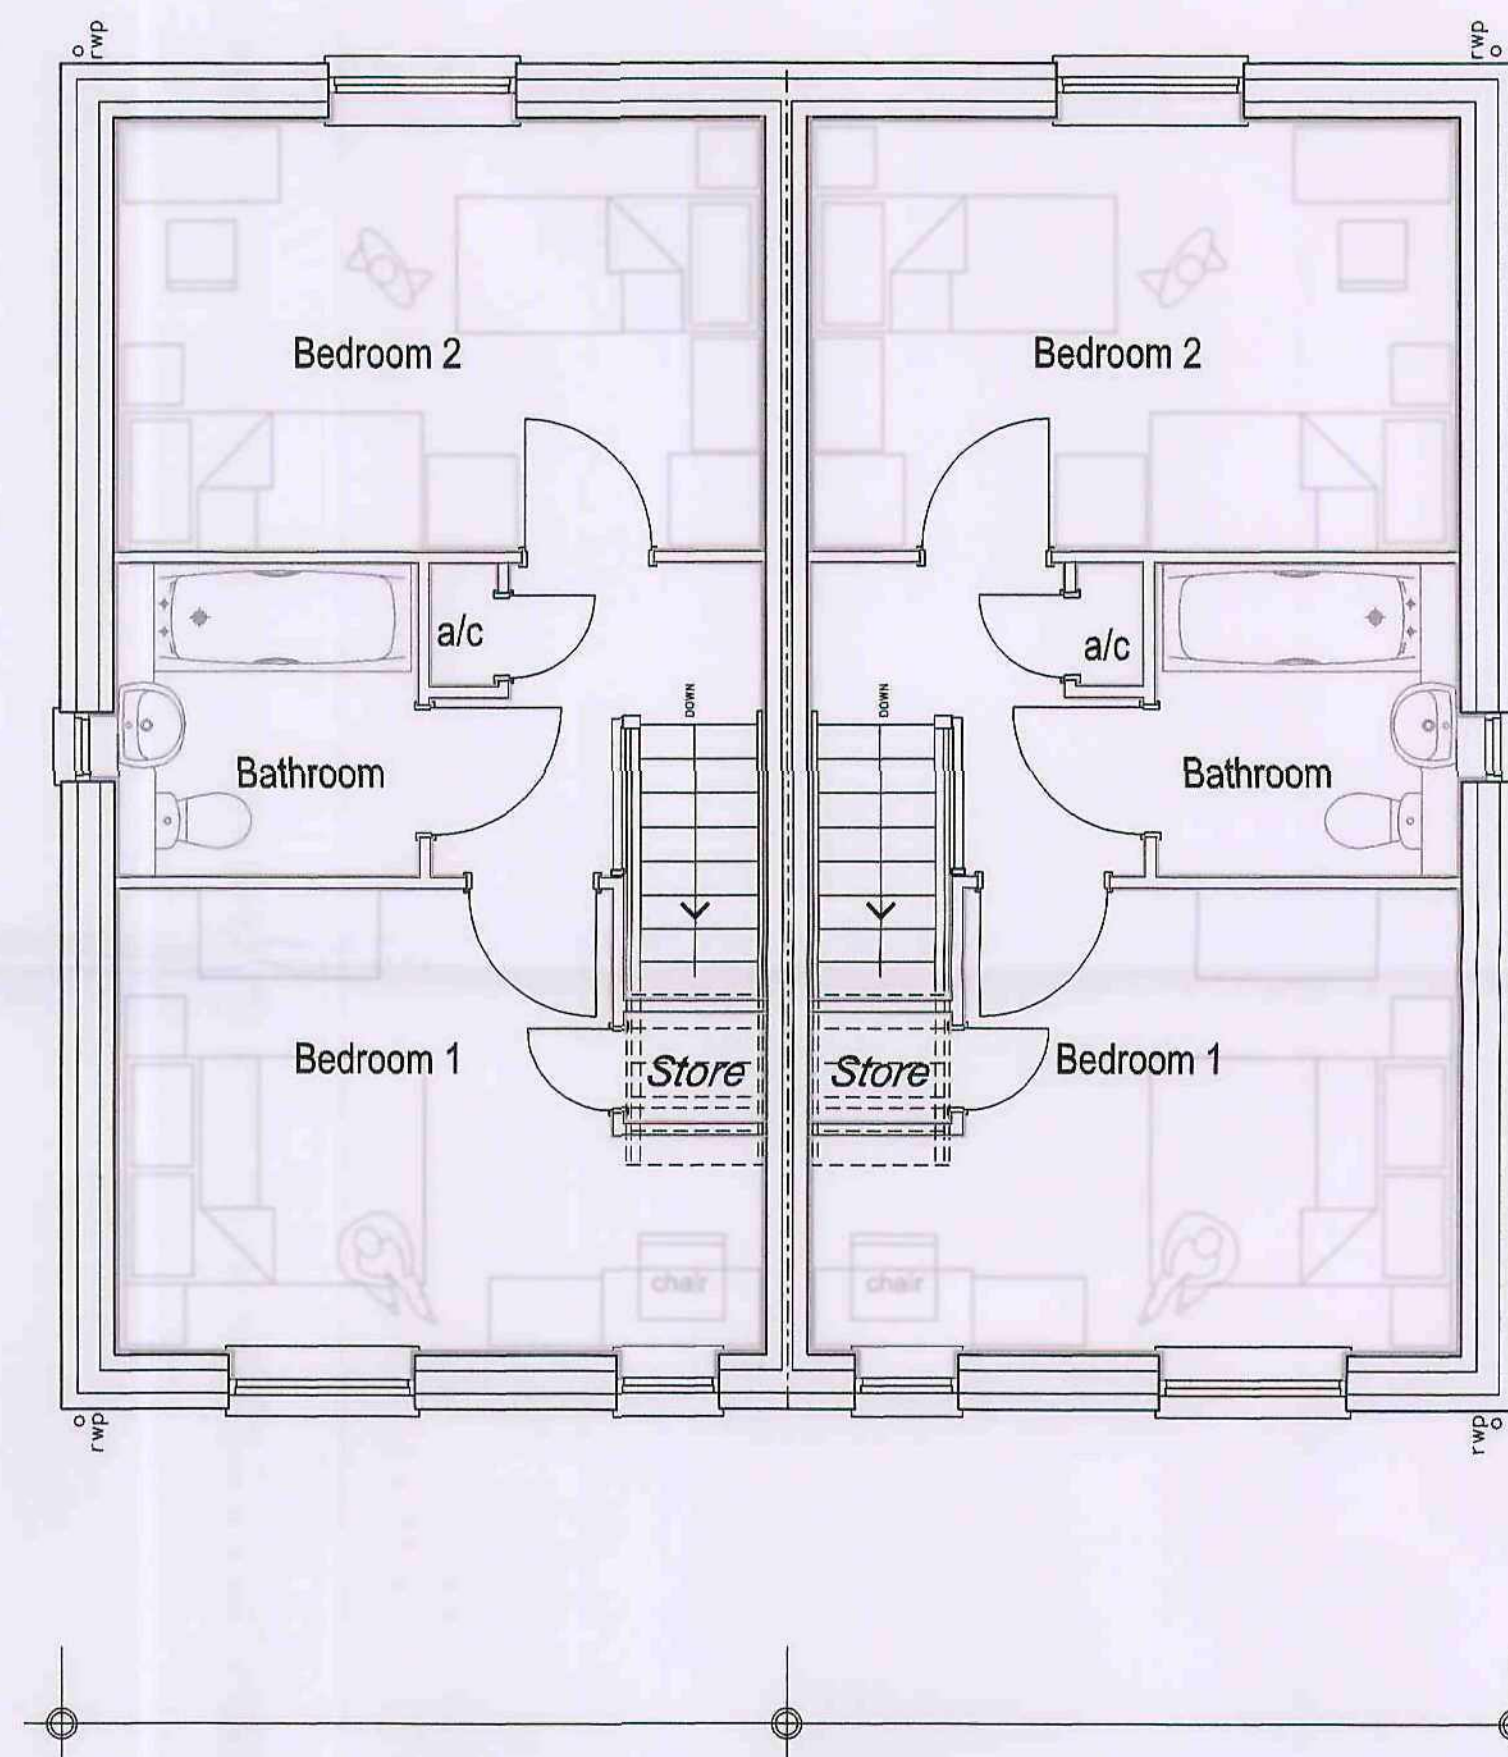

First Floor Plan - 1:50
34.71m²(35.48m²)

Site C



Rev. B - 28 01 11
Kitchen Window Altered
Rev. A - 03 12 10
Consultation issue
revisions

A.A. DESIGN LTD
architects surveyors
interior designers

UNIT 2
SHEFFIELD
TELEPHONE 0114 2589571
E - Mail architects@aadesign.co.uk

AIZLEWOOD ROAD
S8 0YX
FAX 0114 2500689

**Bondfield Crescent,
Housing Development
Barnsley
for
Chevin Housing Association**

**FLOOR PLAN & ELEVATIONS
Plots C14 & C15
(Type H2.1)**

DATE **Sept. '10** SCALE **1:50**

DRAWING No. **10003/P/11 B**