


The Contractor is responsible for checking dimensions and any discrepancy to be verified with the Architects before proceeding.
Figured dimensions to be worked to only.
DO NOT SCALE

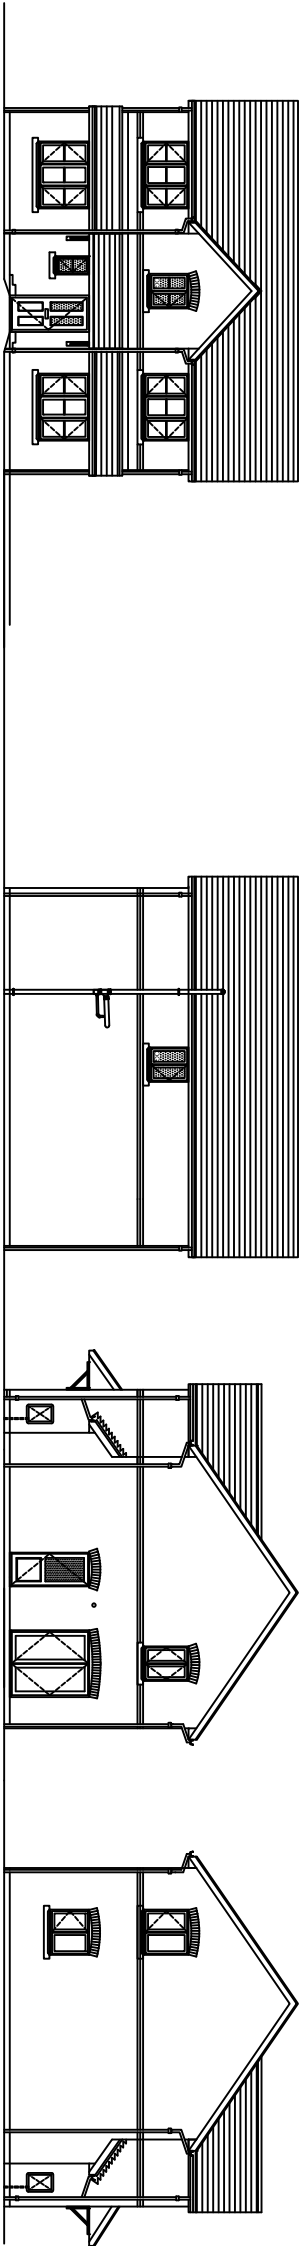


FRONT
ELEVATIONS
Scale 1:200


REAR

SIDE

SIDE

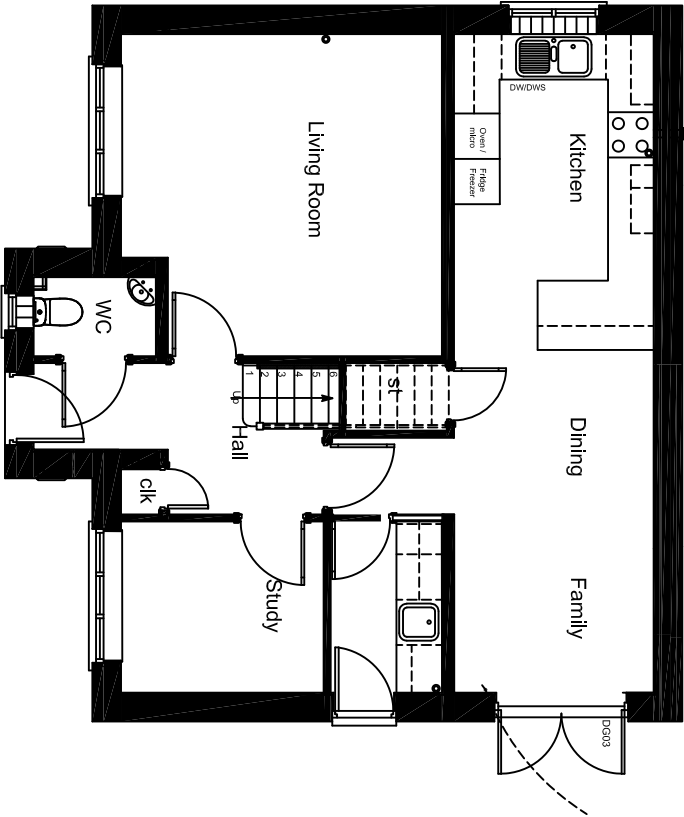

GROUND FLOOR PLAN
Scale 1:100

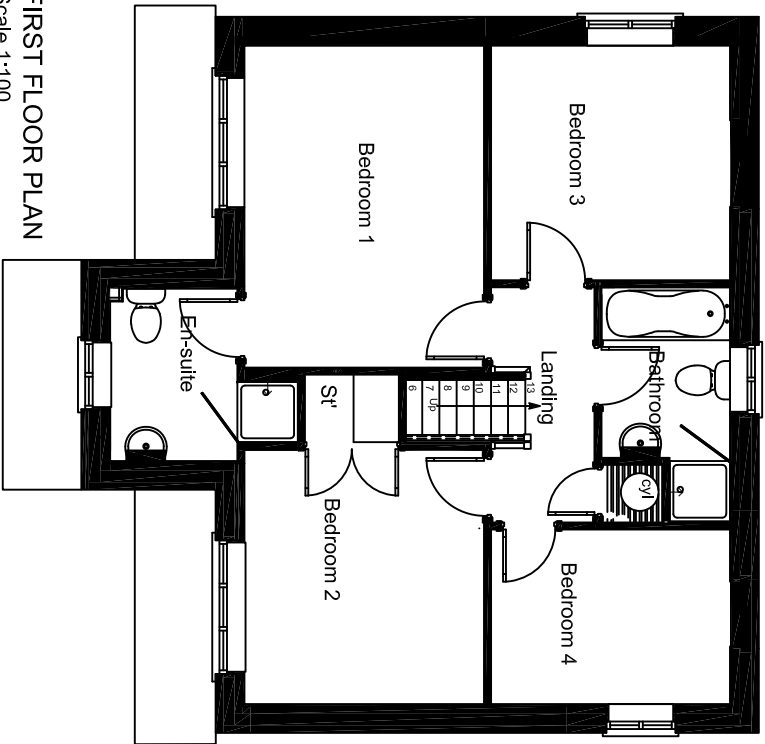

FIRST FLOOR PLAN
Scale 1:100

Rev	Date	By	Description	CHK'd
1111			The Hollin - Planning Drawing Gabled roof without Conservatory	
scale	size	db	cb	date
1:100/200	A3	KEH		23/05/16
drawing no.	HOLL-B-P-02(2016/2013)			rev
				-

JONES
HOMES

JONES HOMES
EMERSON HOUSE, HEYES LANE, ALDERLEY EDGE, CHESHIRE, SK9 7LP
Tel: (01625) 588400 Fax: (01625) 588270