


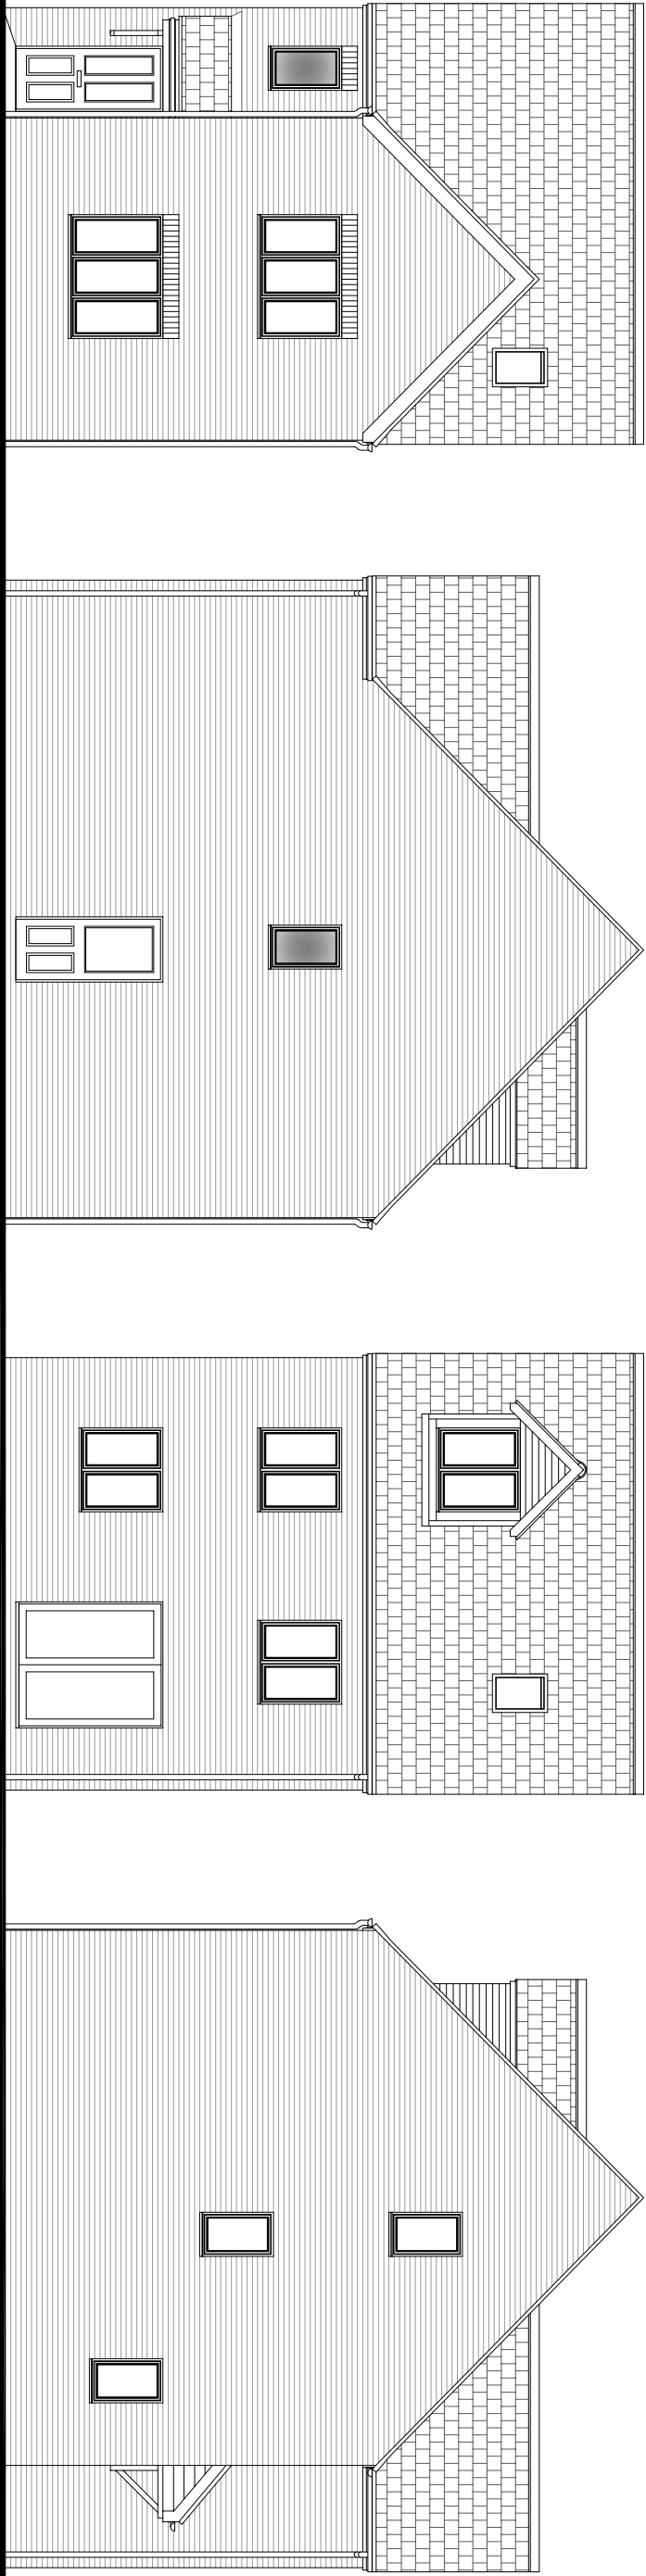


Front Elevation


Side Elevation

Rear Elevation


Side Elevation

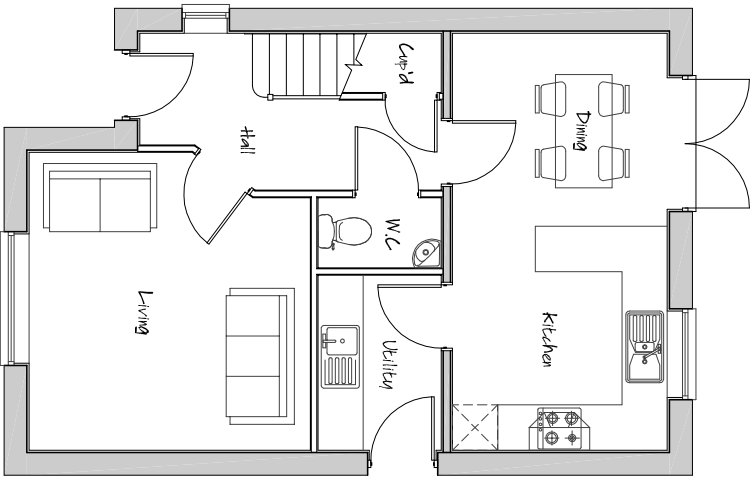

Ground Floor Layout

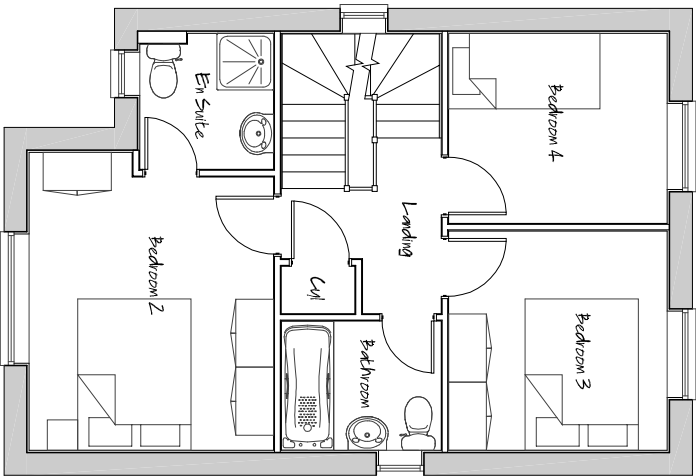

First Floor Layout

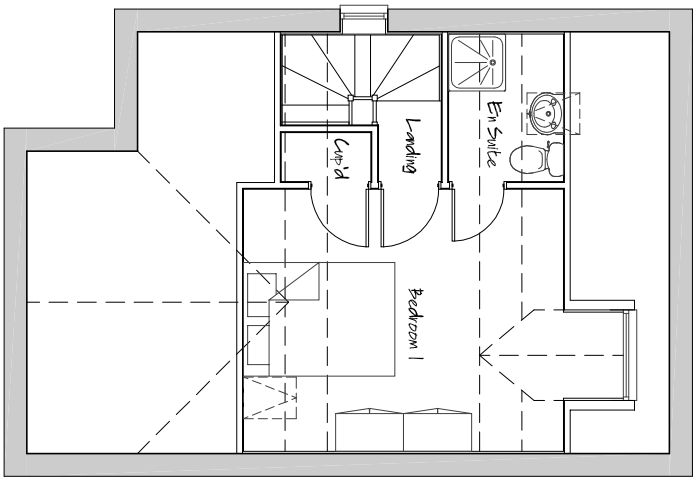

Second Floor Layout

PLOTS 45, 49, 68, 98, 131 & 135 – PLANNING DRAWING

■ architectural design

■ town planning

■ landscape architecture

John R Paley Associates

CLIENT

PERSIMMON WEST YORKSHIRE

PROJECT

RESIDENTIAL DEVELOPMENT
UPPER SHEFFIELD ROAD
BARNESLEY

DRAWING OF
PLOTS 45, 49, 68, 98, 131 & 135
PLOT SPECIFIC PLANNING DRAWING

MARKETING NAME

drawing no

P09:4234:120

rev

0

date

JULY 10

scale @ A2

1:100

drawn

RAN

check

CAH

date

JULY 10

1 Red Hall Crescent
Paragon Business Village
Wakefield
WF1 2DF

t-01924 383322
f-01924 384382
e-info@jrpassoc.co.uk