



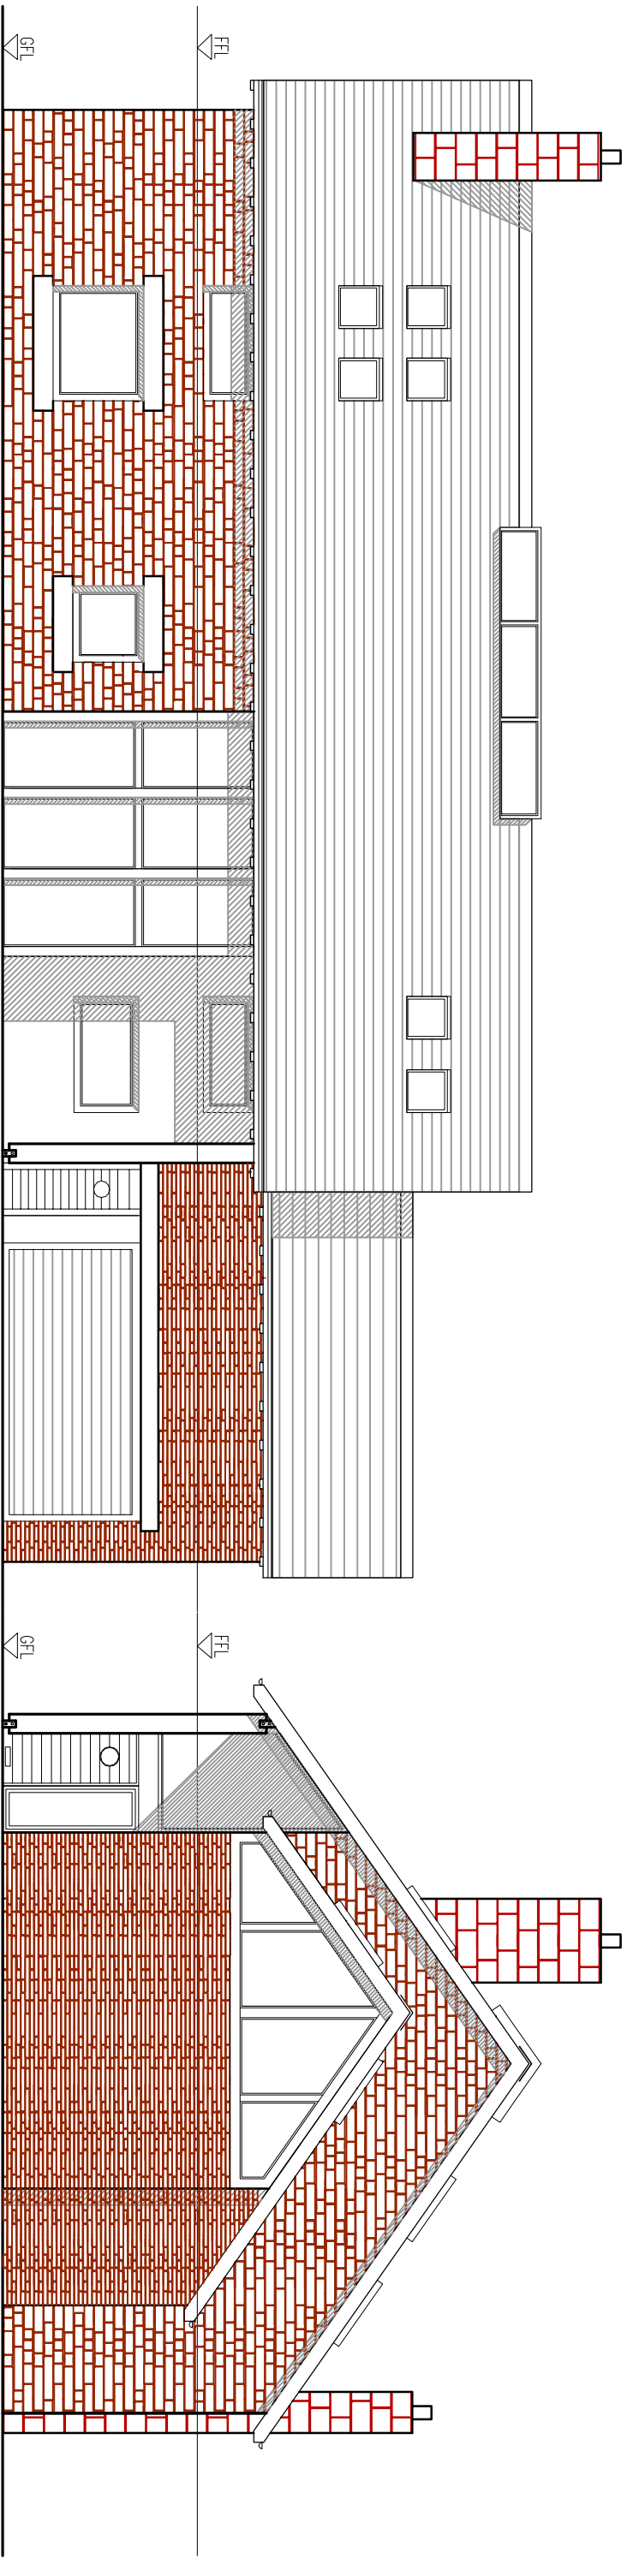

FRONT ELEVATION

SCALE 1:100

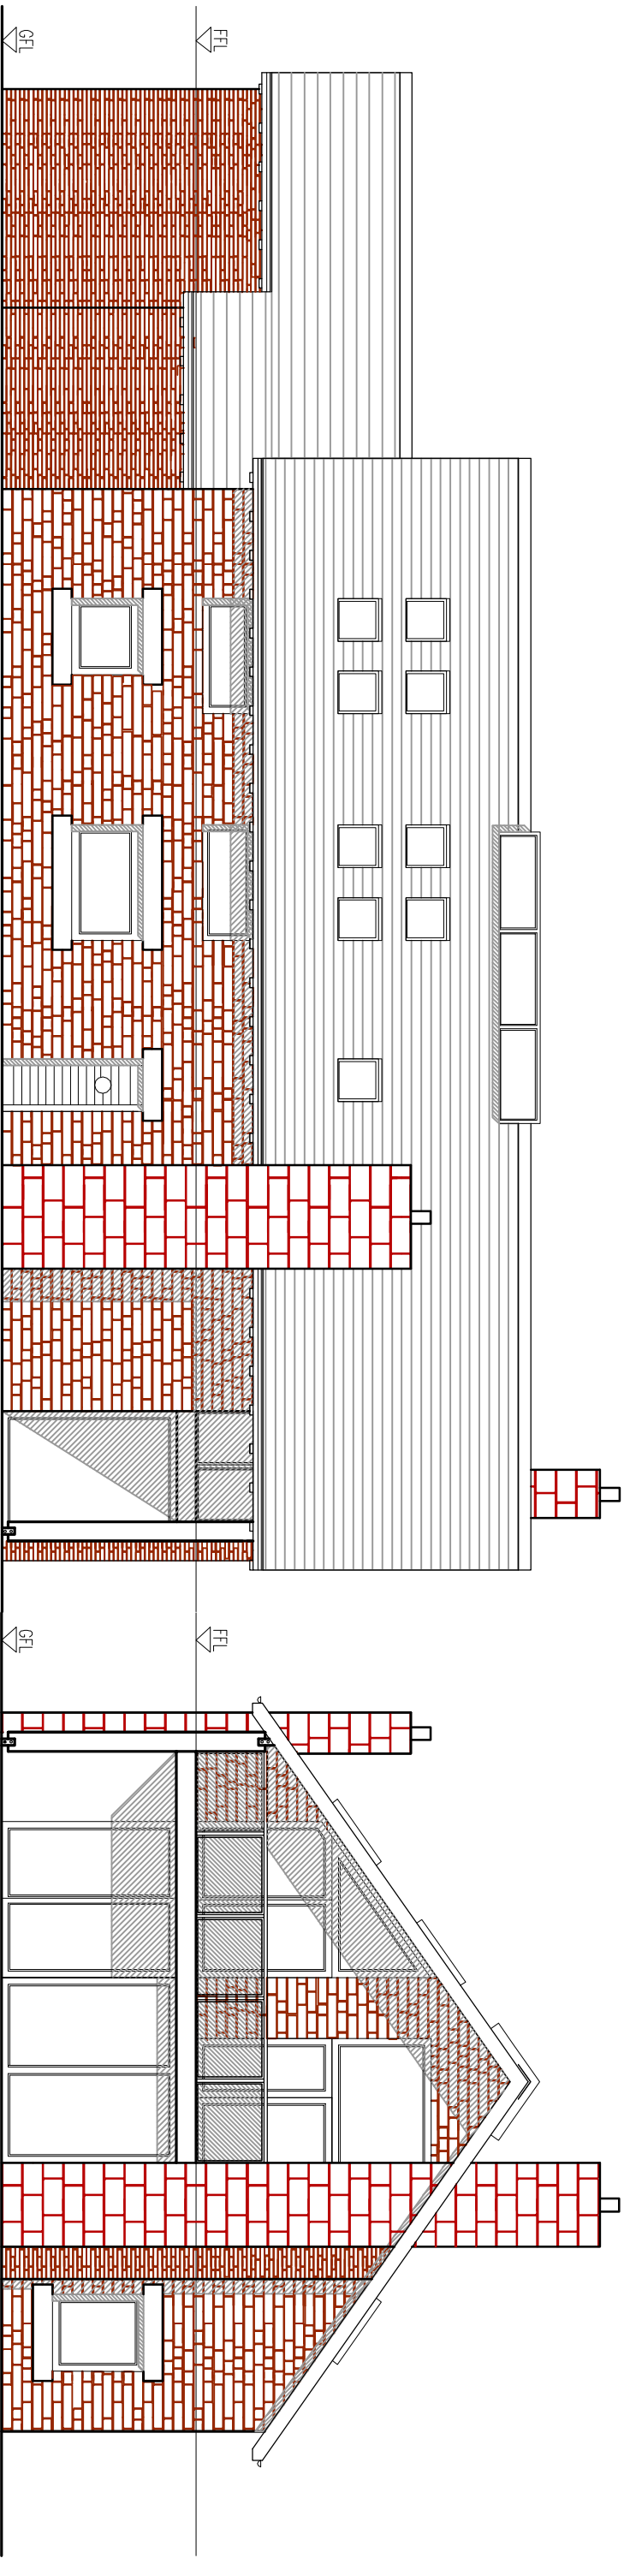

REAR ELEVATION

SCALE 1:100

SIDE ELEVATION

SCALE 1:100

REV. A

INTERNAL ALTERATIONS

03 03 10



Coda Studios Ltd
Hope Works, 25 Monray St, Sheffield, S3 8EL
t:0870 990 3095 f: 0870 990 3096
e:information@codastudios.co.uk

Client	BEN WAINRIGHT
Job	AYTON WOOD/ CRANEMOOR
Title	ELEVATIONS
Dwg. No.	1357-005-P2

© COPYRIGHT EXISTS ON THE DESIGNS AND INFORMATION SHOWN ON THIS DRAWING. The Contractor must verify all dimensions on site before making shop drawings or commencing work of any kind. No dimensions to be scaled from this drawing. Architect to be notified of any discrepancies in dimensions immediately.