




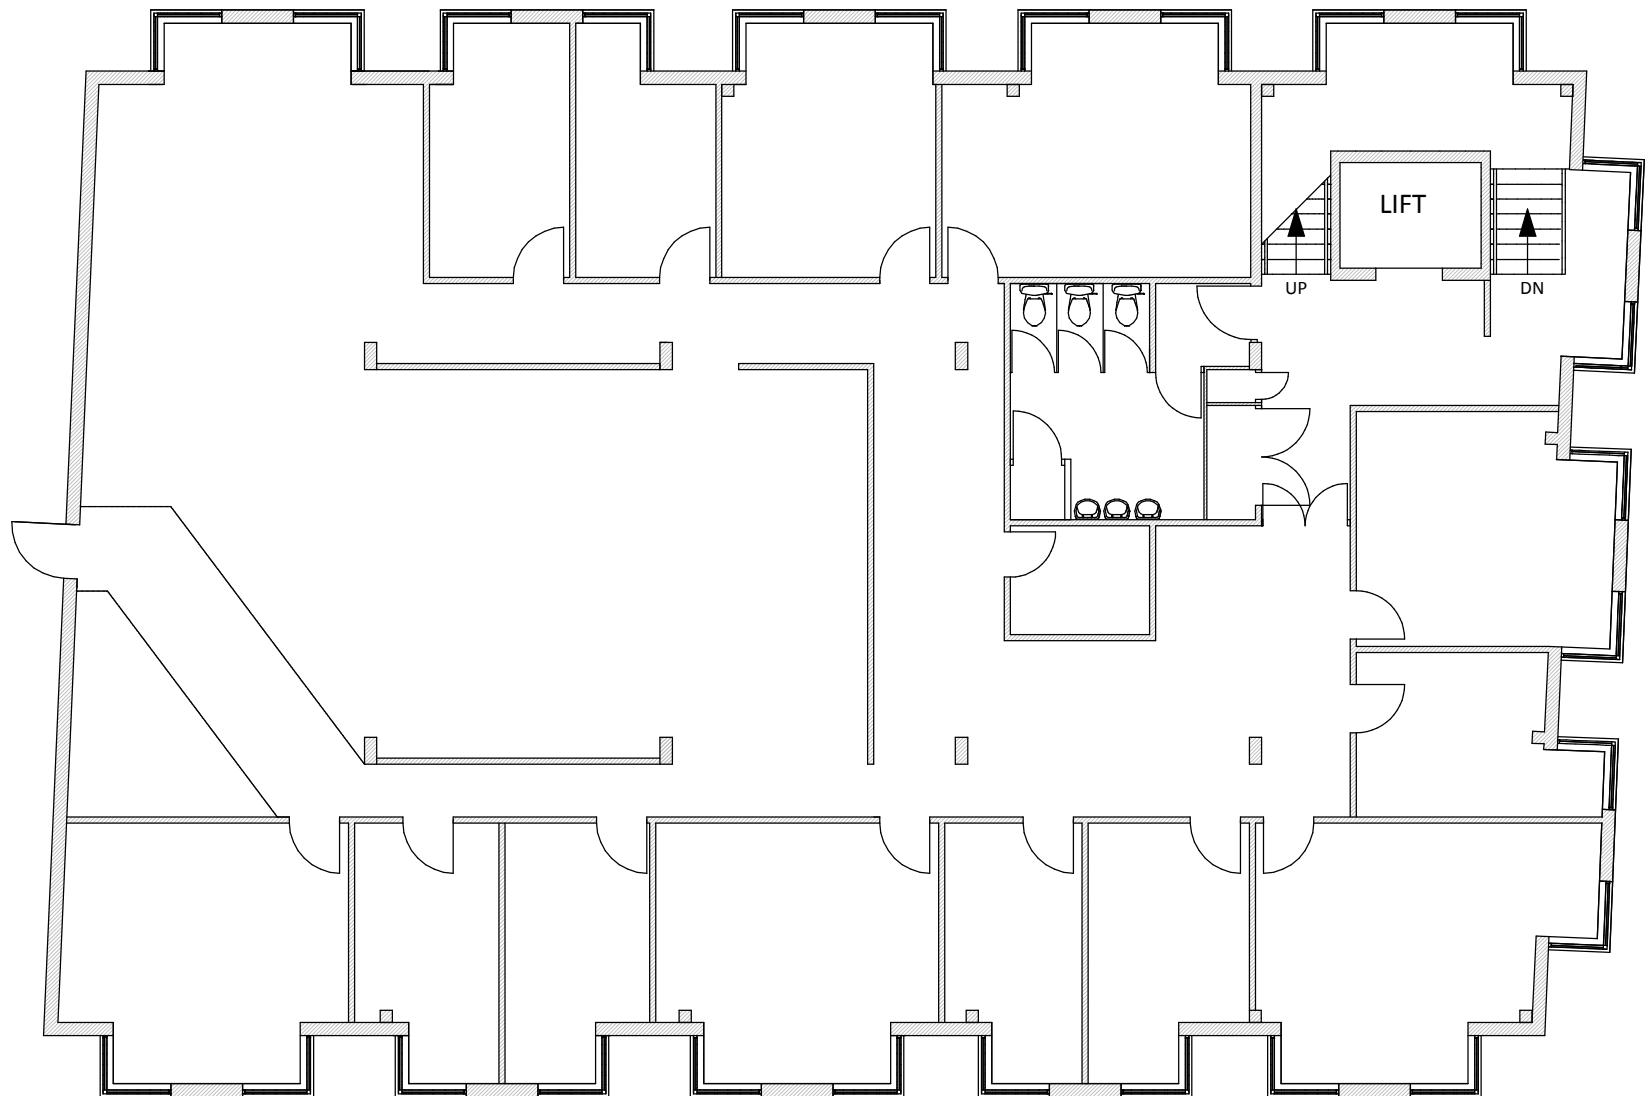


EXISTING FIRST FLOOR

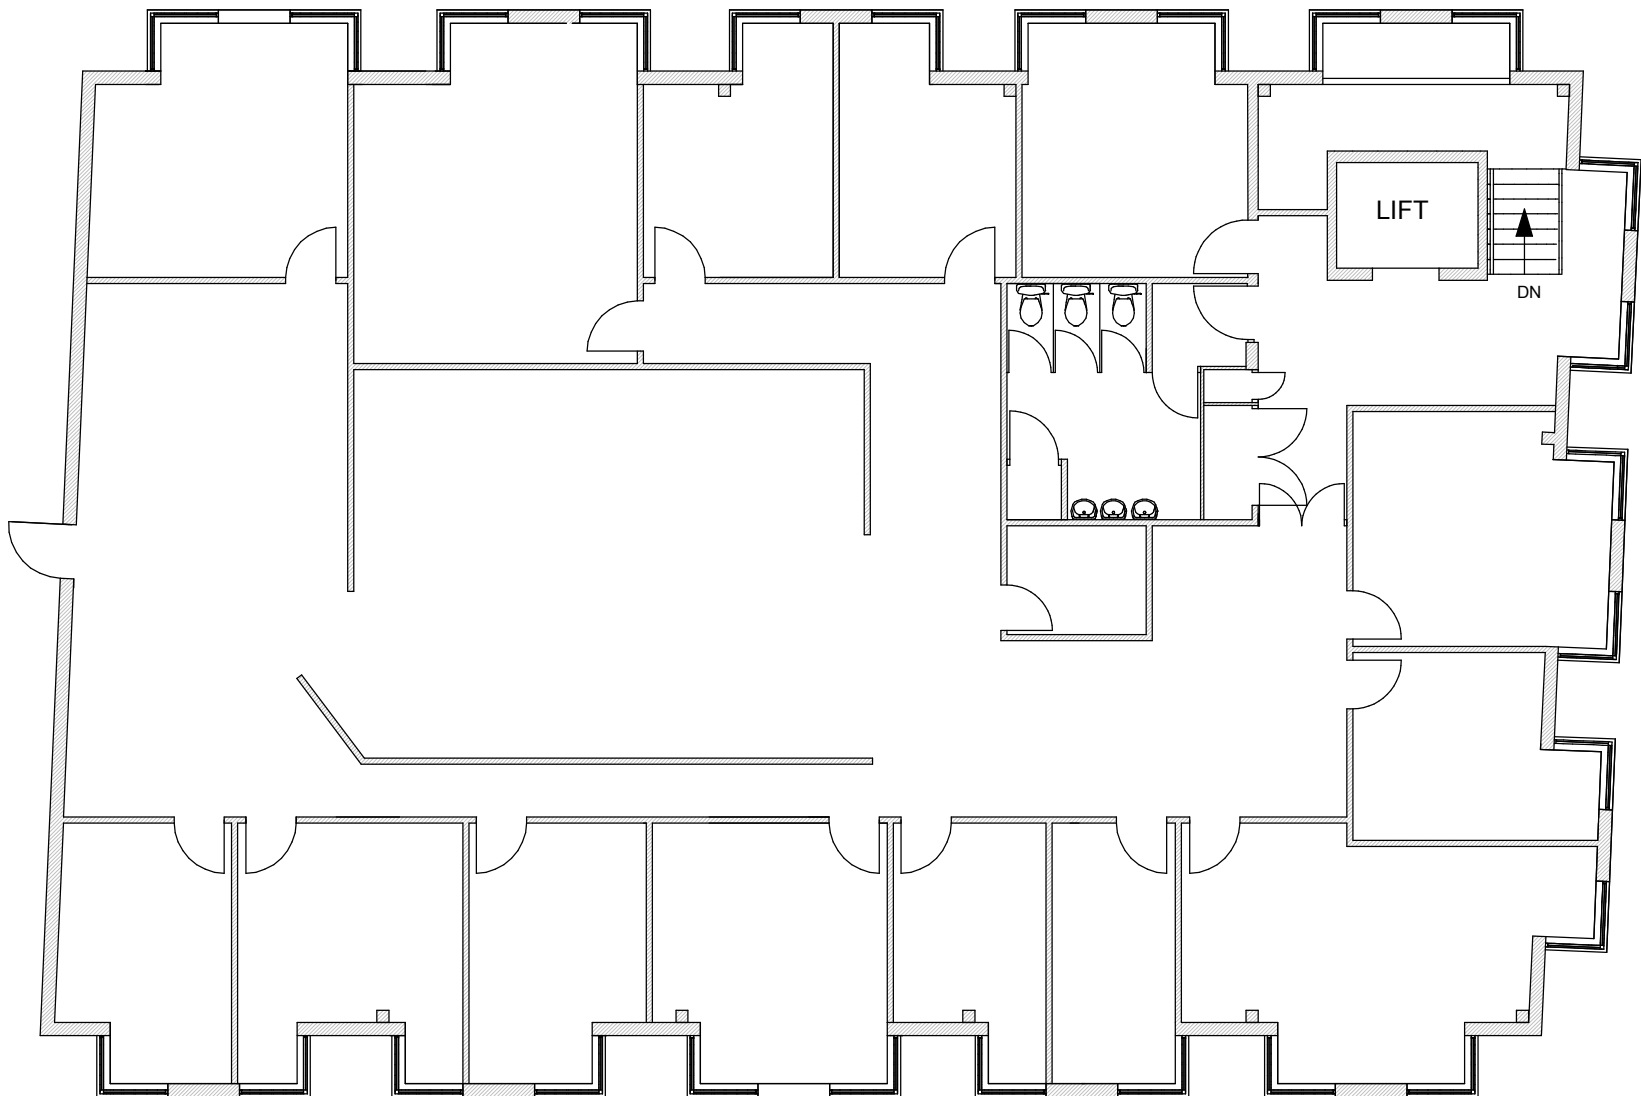


EXISTING FOURTH FLOOR

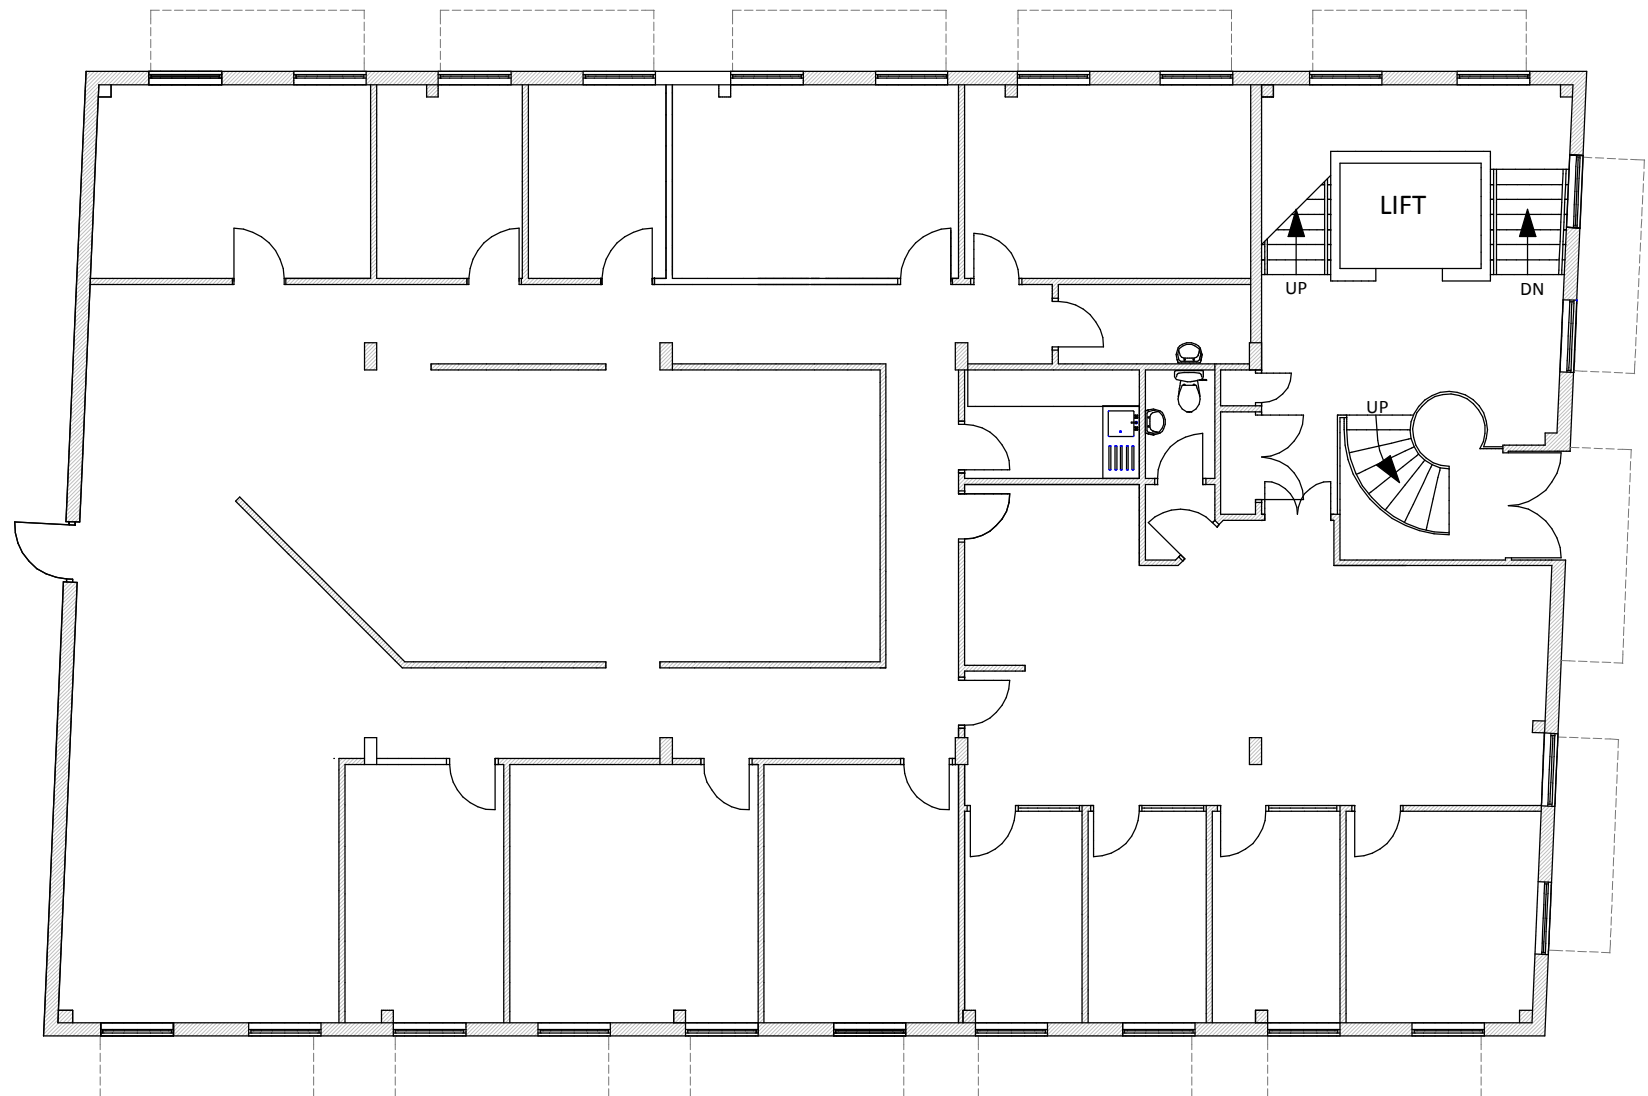


EXISTING GROUND FLOOR

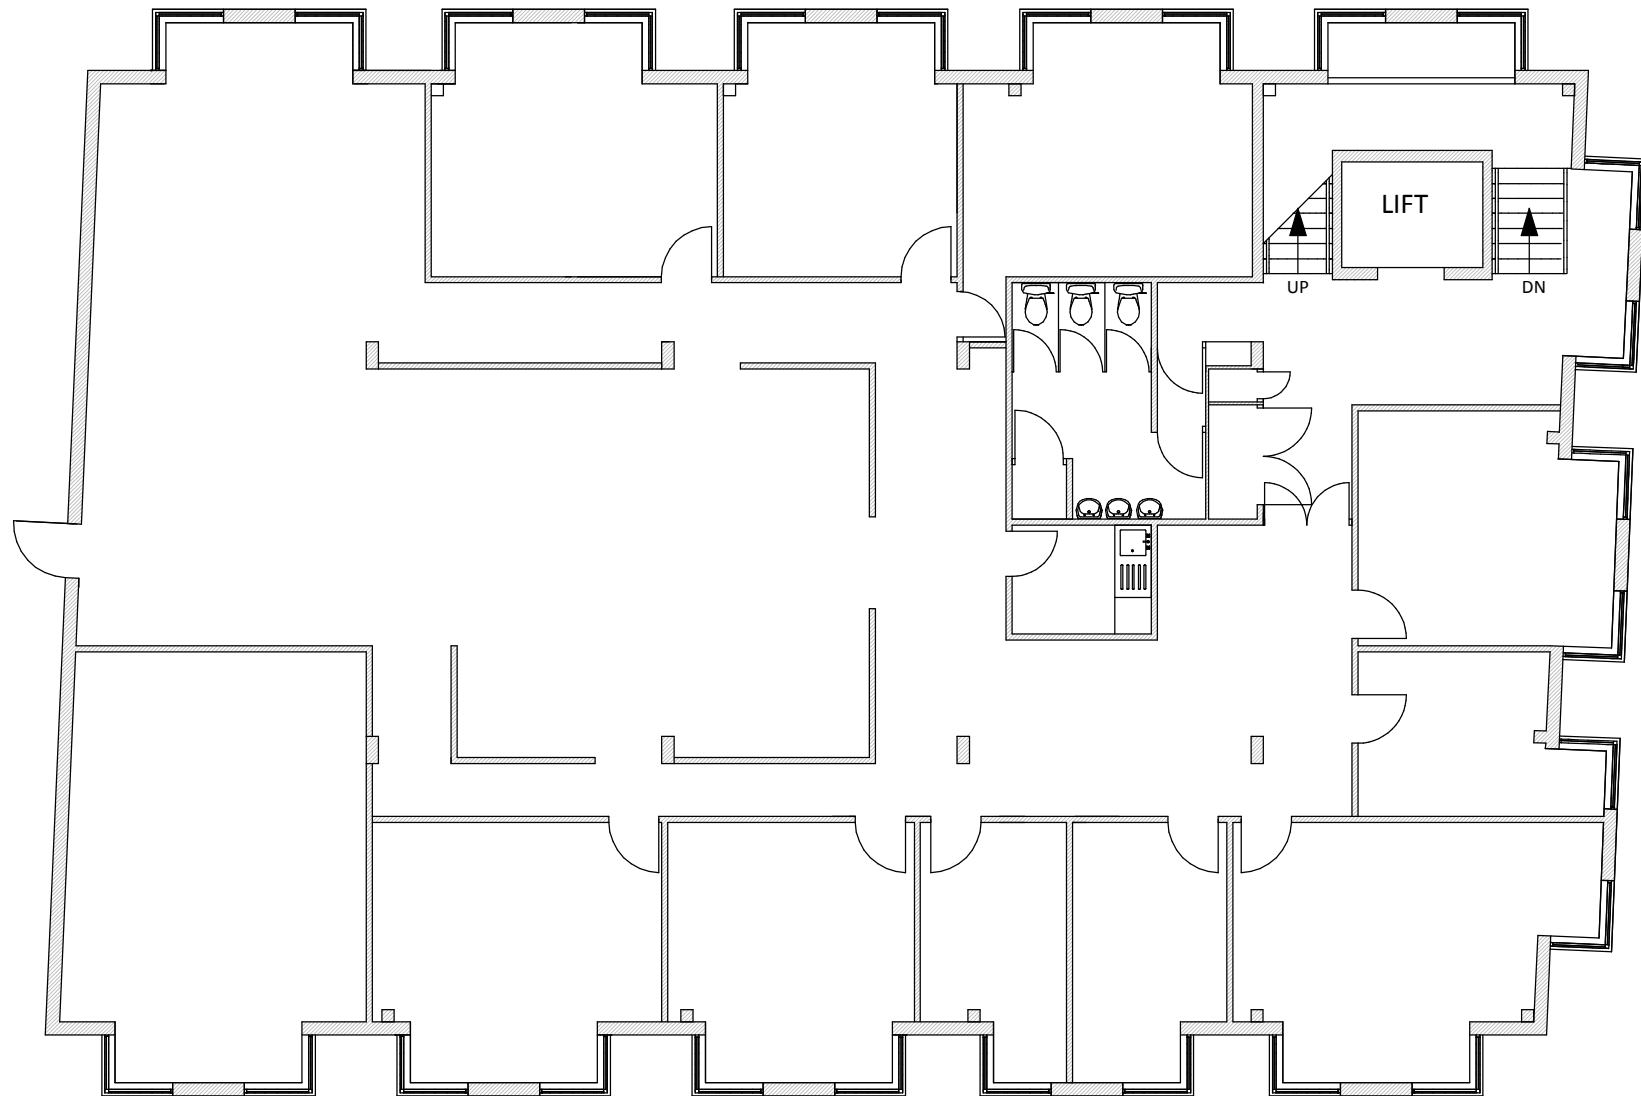

EXISTING THIRD FLOOR

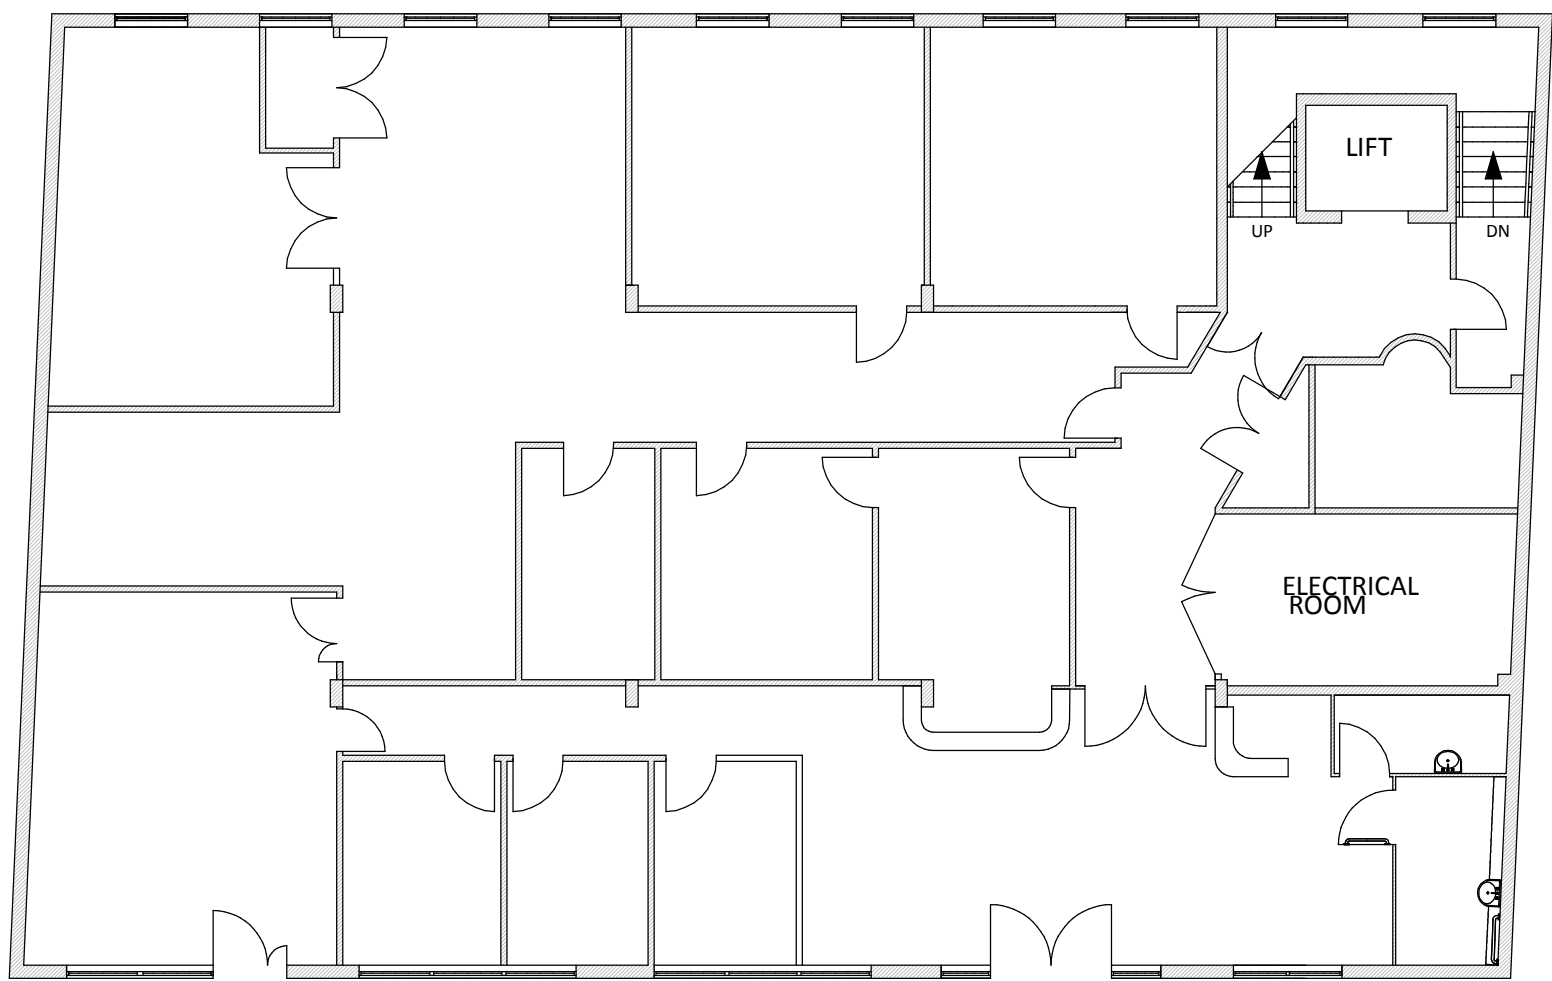

EXISTING LOWER GROUND FLOOR

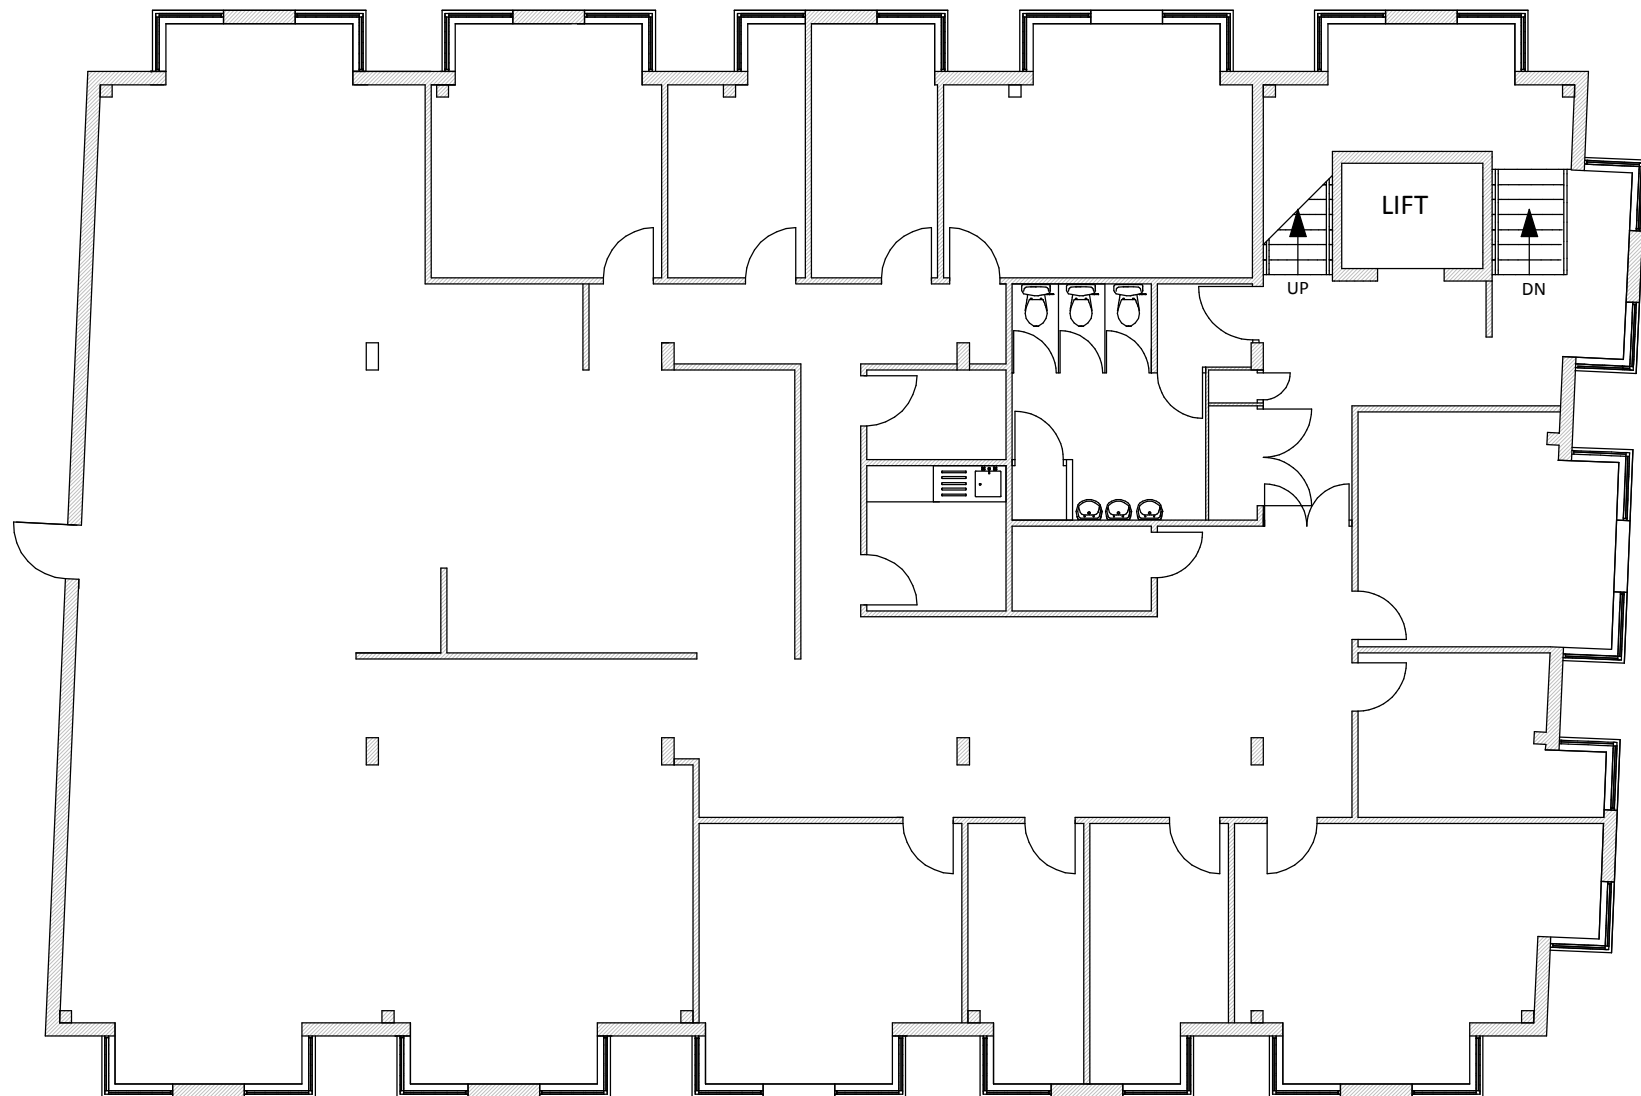

EXISTING SECOND FLOOR

COPYRIGHT RESERVED ©

THIS DRAWING IS COPYRIGHT AND THE INTELLECTUAL PROPERTY OF LOROC ARCHITECTS. THIS DRAWING MAY NOT BE REPRODUCED IN WHOLE OR IN PART WITHOUT WRITTEN AUTHORITY.

DO NOT SCALE

NO DIMENSIONS TO BE SCALED FROM THIS DRAWING. ALL DIMENSIONS TO BE CHECKED ON SITE PRIOR TO COMMENCEMENT OF WORKS AND ANY DISCREPANCIES REPORTED TO THE ARCHITECT / ENGINEER / CONTRACTOR. ALL INFORMATION ON THIS DRAWING IS SUBJECT TO A FULL AND COMPREHENSIVE TOPOGRAPHICAL SURVEY AND CONFIRMATION OF RELEVANT TITLE.

ADDITIONAL NOTES

ALL WORK TO BE CARRIED OUT IN ACCORDANCE WITH THE BUILDING REGULATIONS AND THE REQUIREMENTS OF THE LOCAL AUTHORITY

| REV | DESCRIPTION | DRWN | CHKD | DATE |
|-----|-------------|------|------|------|
|     |             |      |      |      |



CLIENT  
PROSPECT ESTATES LIMITED

PROJECT  
REGENT HOUSE  
REGENT STREET  
BARNSELEY

TITLE  
GENERAL ARRANGEMENT  
Planning  
Existing Floor Plans

|       |            |      |          |
|-------|------------|------|----------|
| SCALE | 1:125 @ A1 | DATE | May 2015 |
|-------|------------|------|----------|

|             |             |          |   |
|-------------|-------------|----------|---|
| DRAWING NO. | 1433-101(P) | REVISION | - |
|-------------|-------------|----------|---|

|          |    |            |  |
|----------|----|------------|--|
| DRAWN BY | IR | CHECKED BY |  |
|----------|----|------------|--|

PURPOSE OF ISSUE

|          |                       |               |                                  |              |                       |
|----------|-----------------------|---------------|----------------------------------|--------------|-----------------------|
| PLANNING | <input type="radio"/> | BUILDING REGS | <input type="radio"/>            | TENDER       | <input type="radio"/> |
| APPROVAL | <input type="radio"/> | COMMENT       | <input checked="" type="radio"/> | CONSTRUCTION | <input type="radio"/> |

LOROC ARCHITECTS  
WHITEHALL WATERFRONT  
2 RIVERSIDE WAY LEEDS LS1 4EH  
T: 0113 233 7755 F: 0113 243 4806 W: www.loroc.co.uk

ADDITIONAL COMMENTS DENOTED ON DWG AREA AS (CDM)

CDM 2007

PERCEIVED SIGNIFICANT RESIDUAL RISKS THAT ARE EITHER / OR ANY COMBINATION OF THE FOLLOWING :  
NOT OBVIOUS ■ UNUSUAL ■ DIFFICULT TO MANAGE

AREA

CONSTRUCTION

USE

MAINTENANCE

DECOMMISSION