


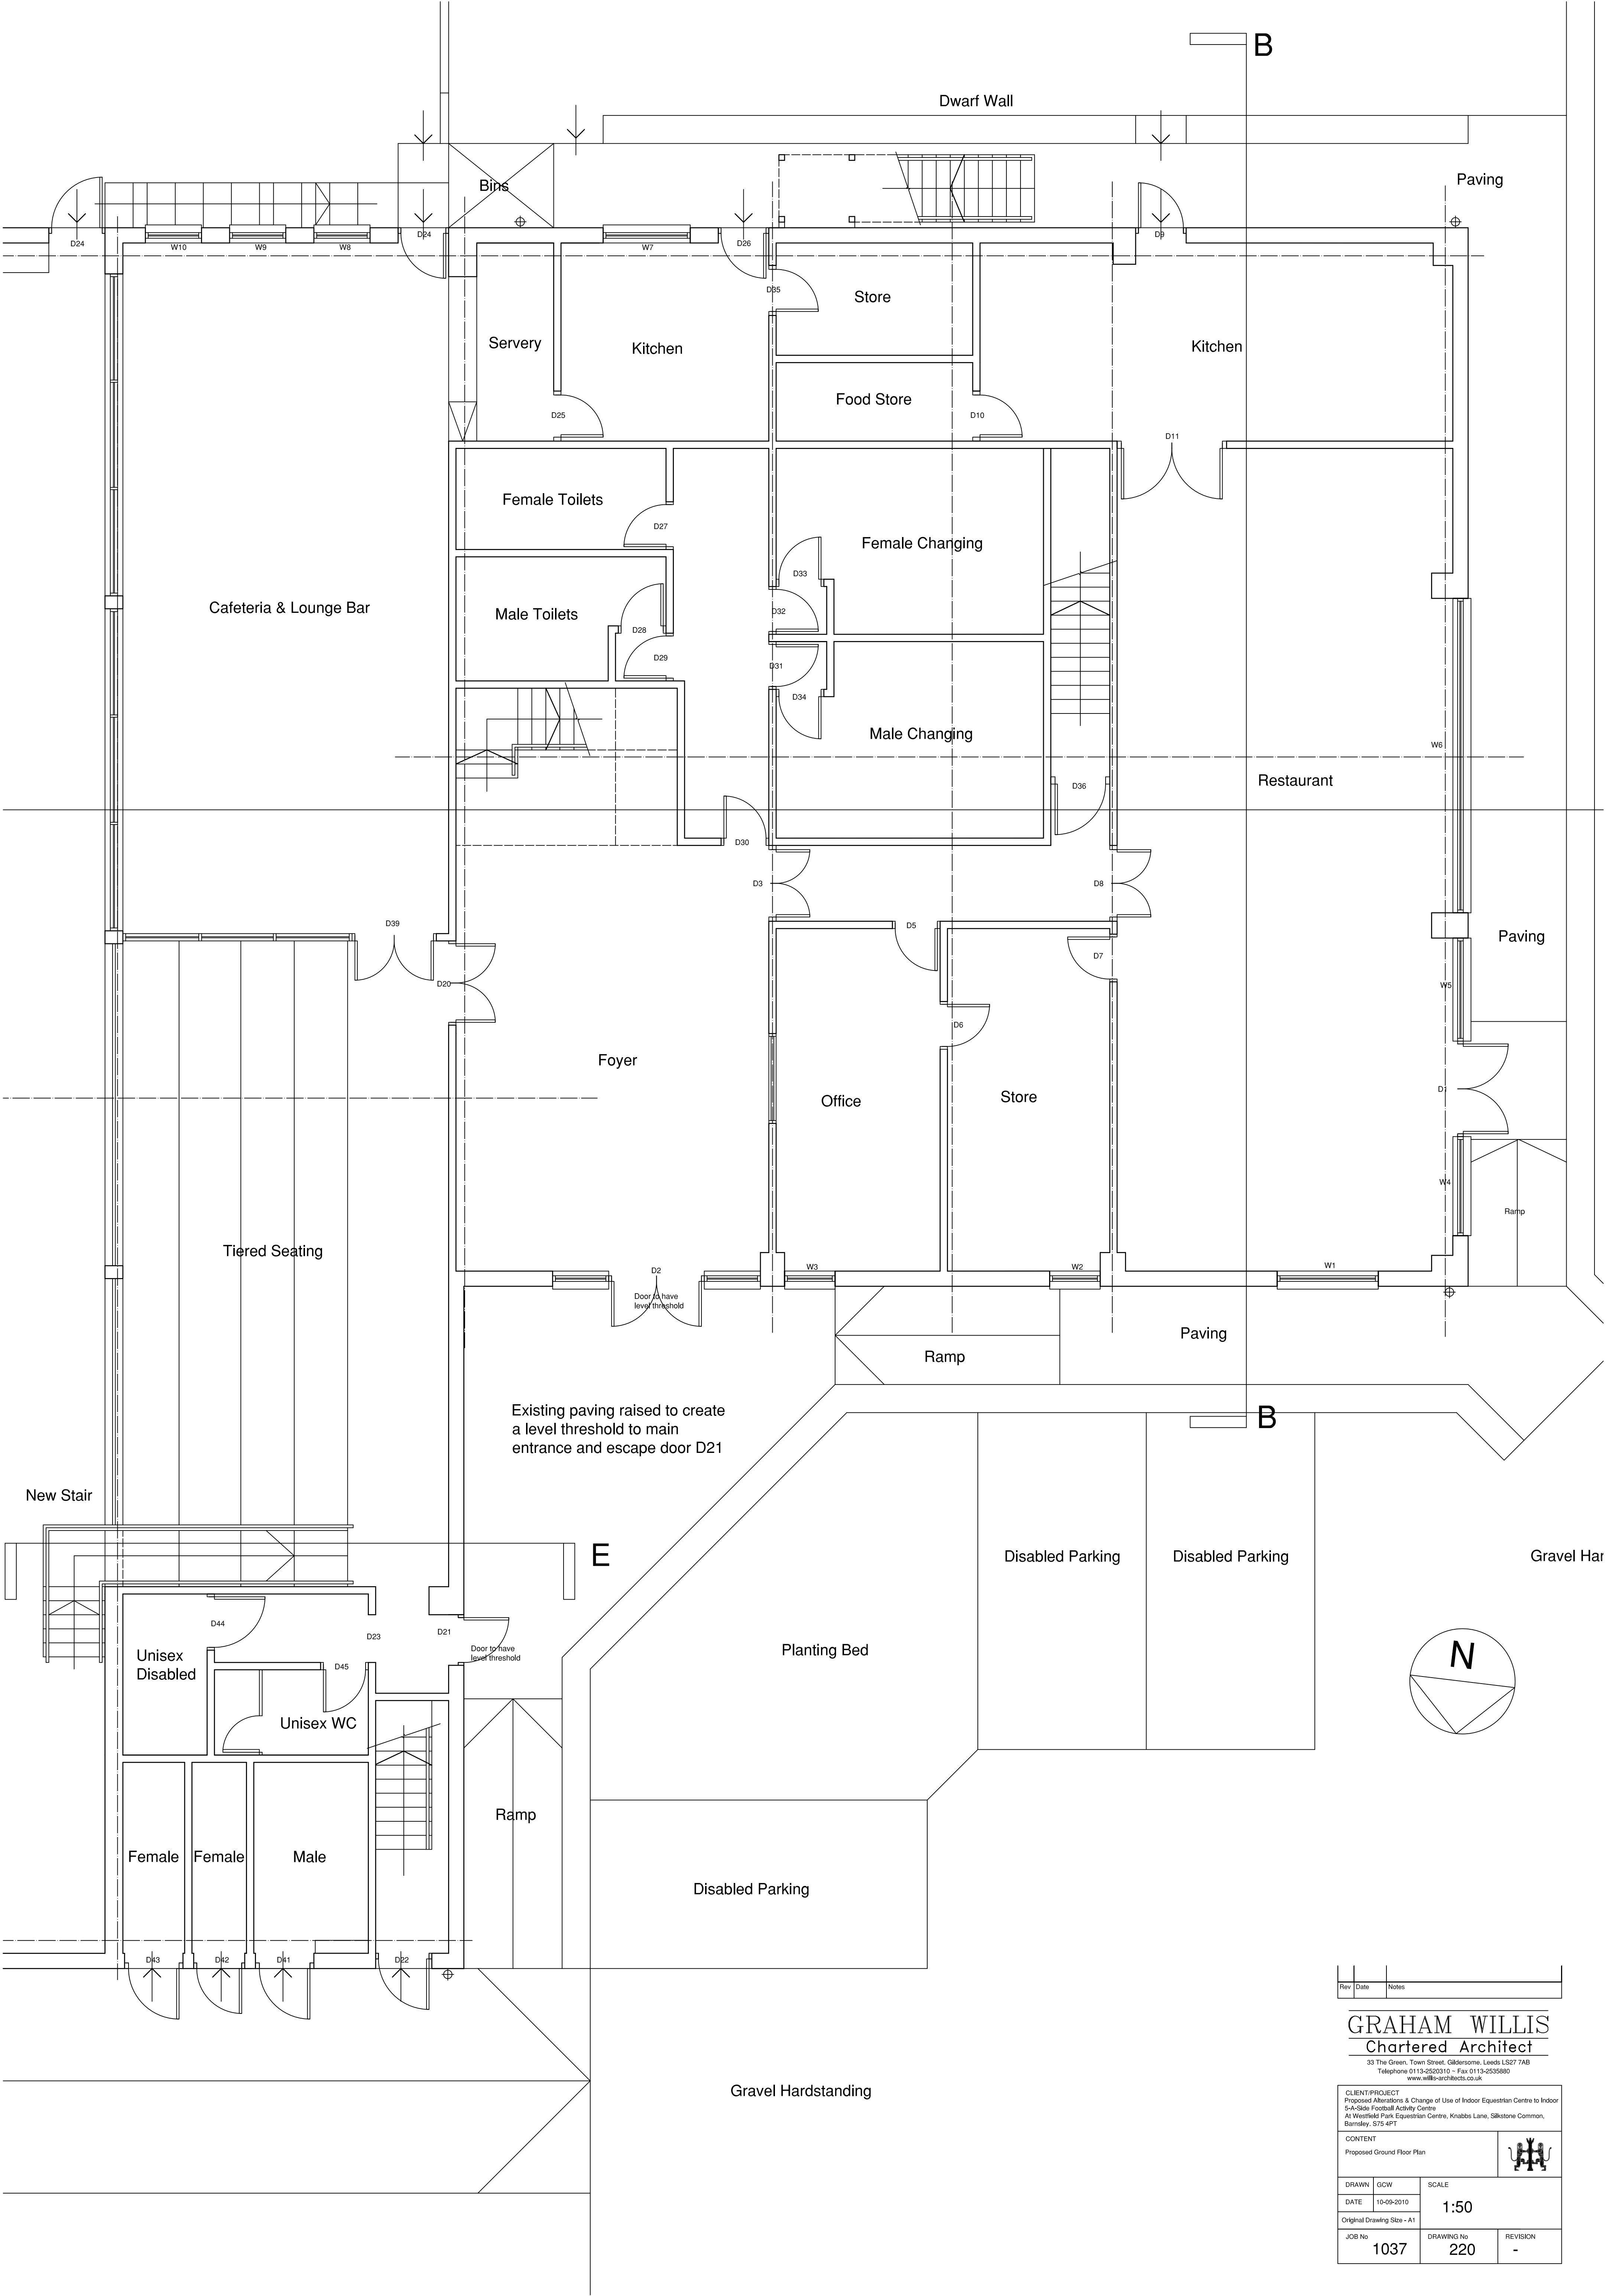

Rev	Date	Notes

GRAHAM WILLIS
Chartered Architect

33 The Green, Town Street, Gillsboro, Leeds LS27 7AB
Telephone 0113-2520310 - Fax 0113-2535880
www.willis-architects.co.uk

CLIENT/PROJECT
Proposed Alterations & Change of Use of Indoor Equestrian Centre to Indoor 5-A-Side Football Activity Centre
At Westfield Park Equestrian Centre, Knabbs Lane, Silkstone Common, Barnsley, S75 4PT

CONTENT
Proposed Ground Floor Plan

DRAWN | GCW

DATE | 10-09-2010

JOB No | 1037

SCALE
1:50

DRAWING No | 220

REVISION
-