



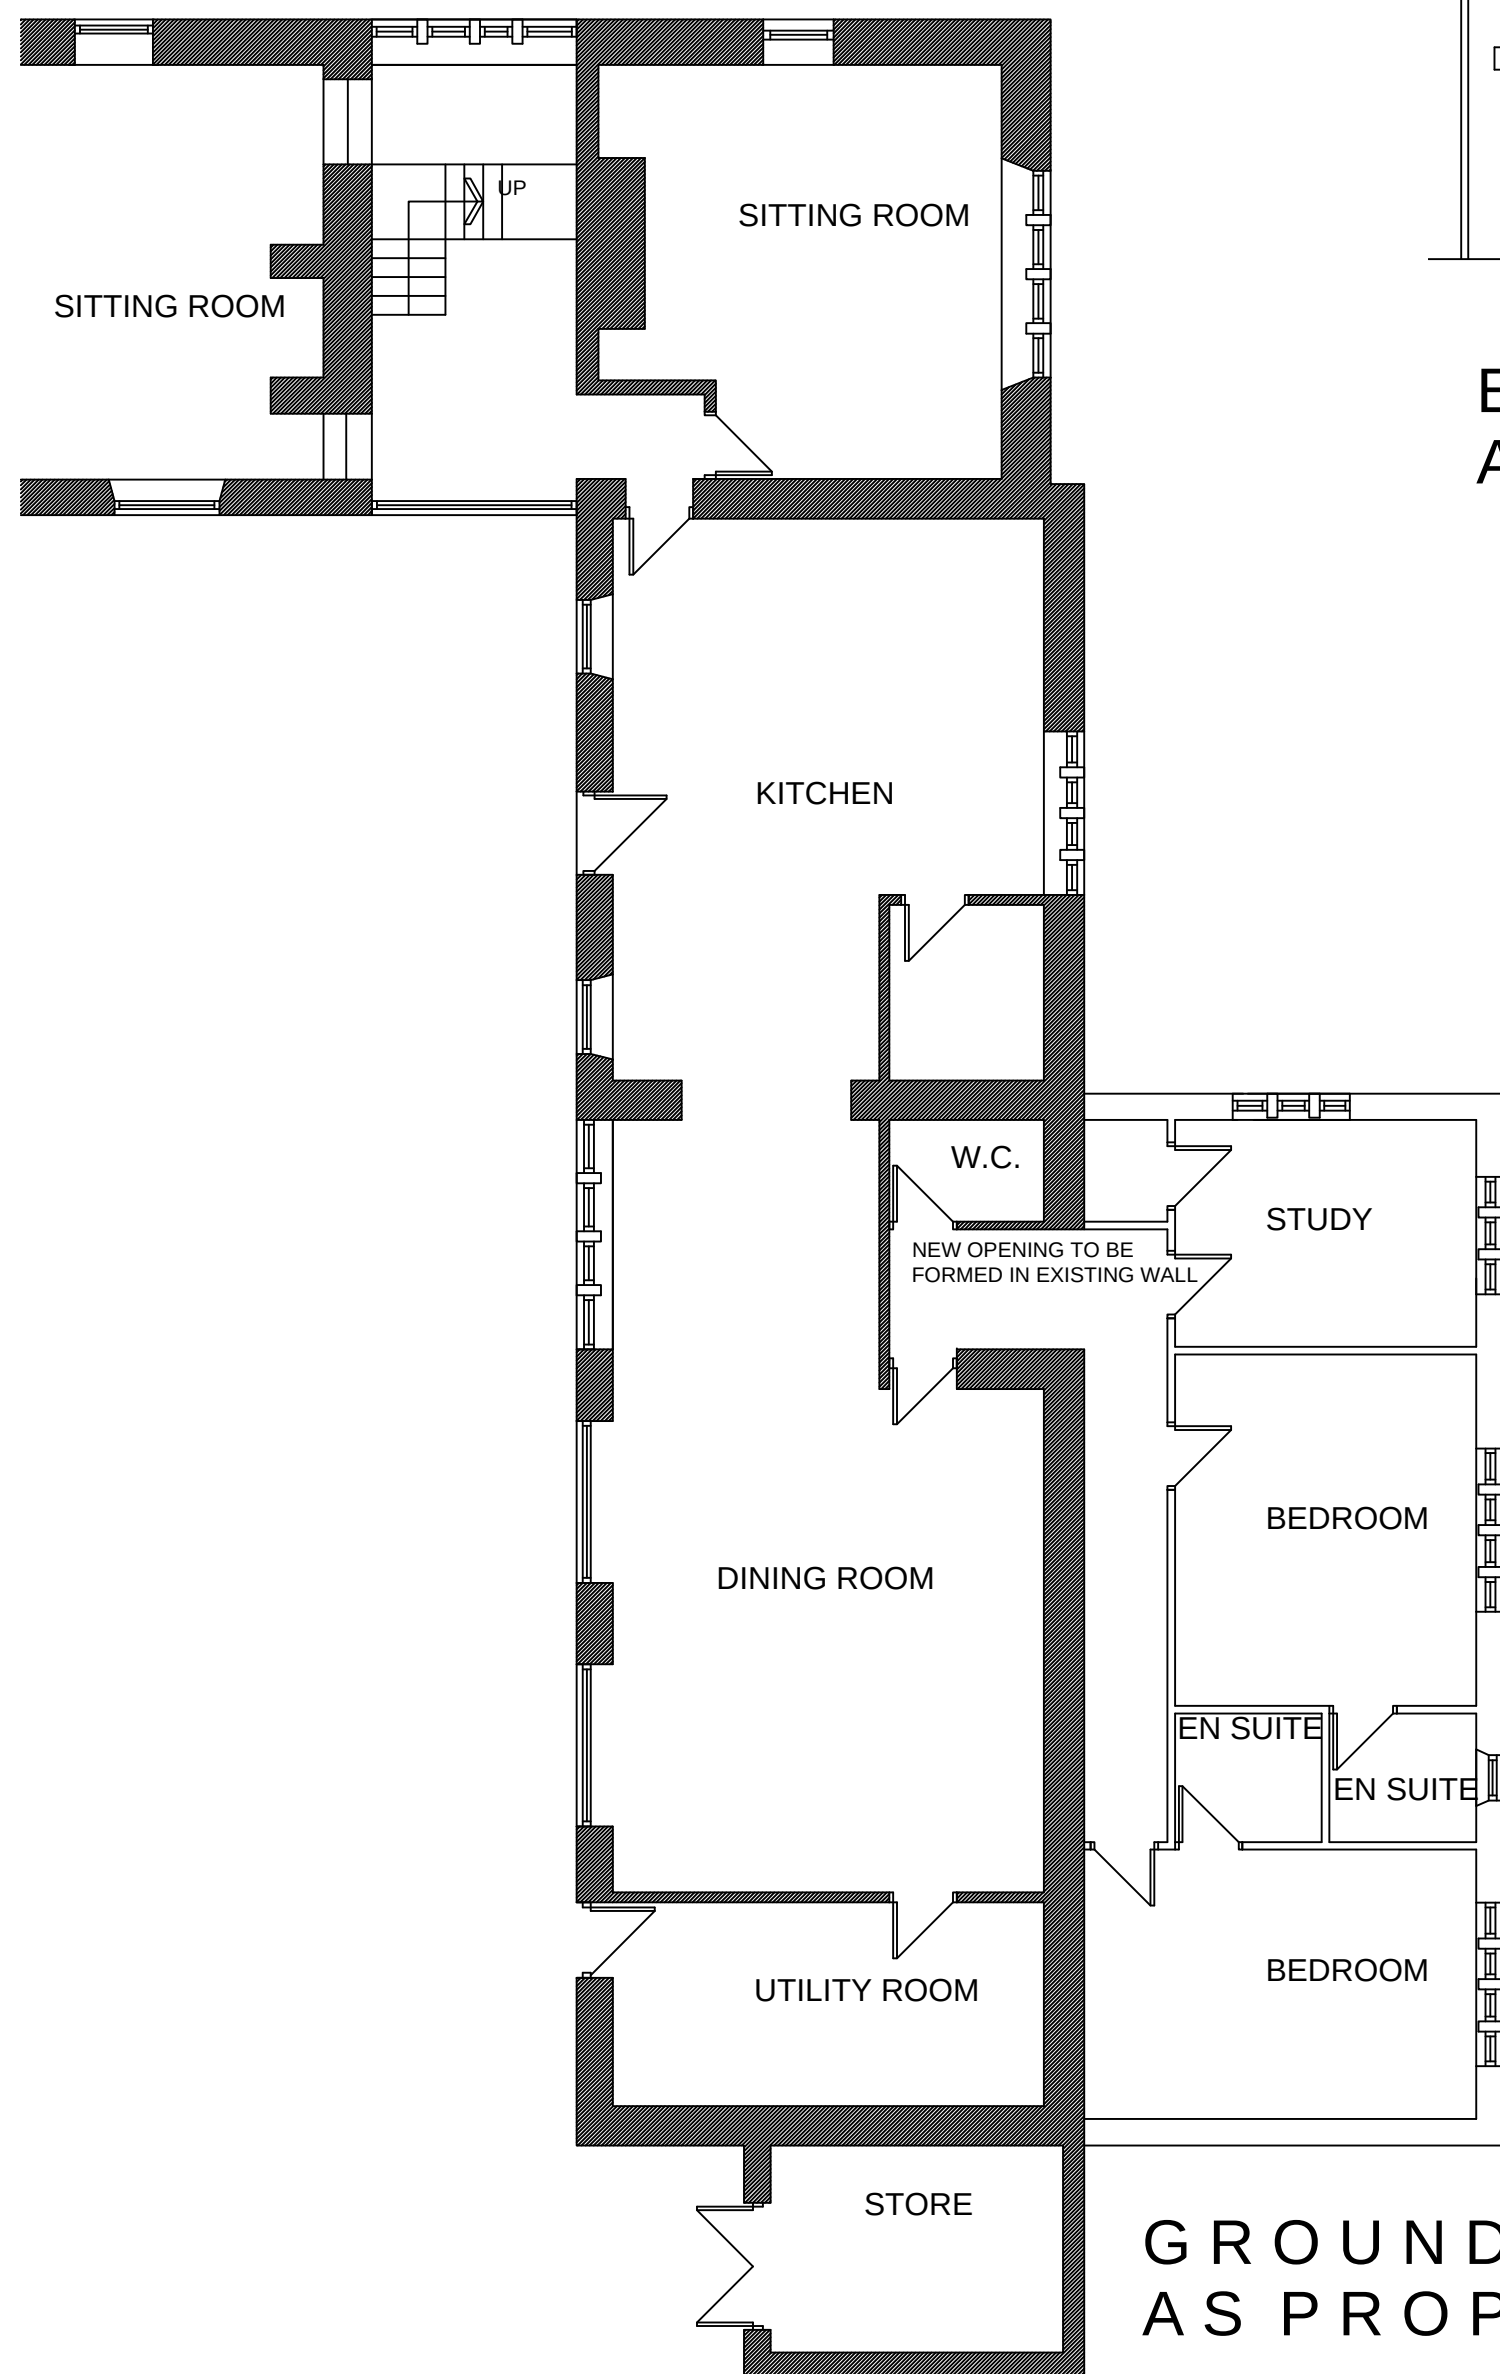

GROUND FLOOR PLAN
AS PROPOSED

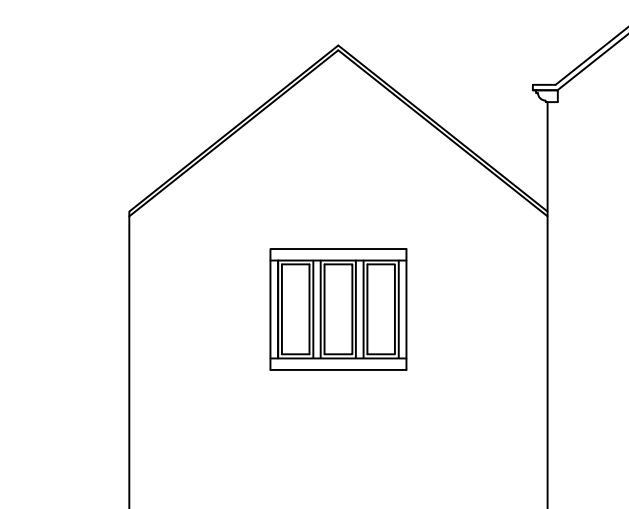

EAST ELEVATION
AS PROPOSED



WEST ELEVATION
AS PROPOSED



NORTH ELEVATION
AS PROPOSED

			8 MORSTON BUSINESS PARK, WHALEY ROAD, BARUGH GREEN, BARNLEY, S75 1HQ			Phone: 01226 208482 Fax: 01226 283030 Email: info@whiteaguspartnership.co.uk Web: www.whiteaguspartnership.co.uk		
ARCHITECTURAL SERVICES AND SURVEYORS			Project. PROPOSED EXTENSION AT ROGER ROYD FARM, WHINMOOR LANE SILKSTONE, BARNLEY. S75 4NL			Client. MR J. LOGAN		
Drawing Title. PLANS AND ELEVATIONS AS PROPOSED			Date. MAY 2014		Scale. 1:100 @ A2		Ref. 14-010	
Date			Suffix		Dwg. No. 03		Rev.	
Date			Suffix		Description		Date	