



Key Plan
Scale 1:100

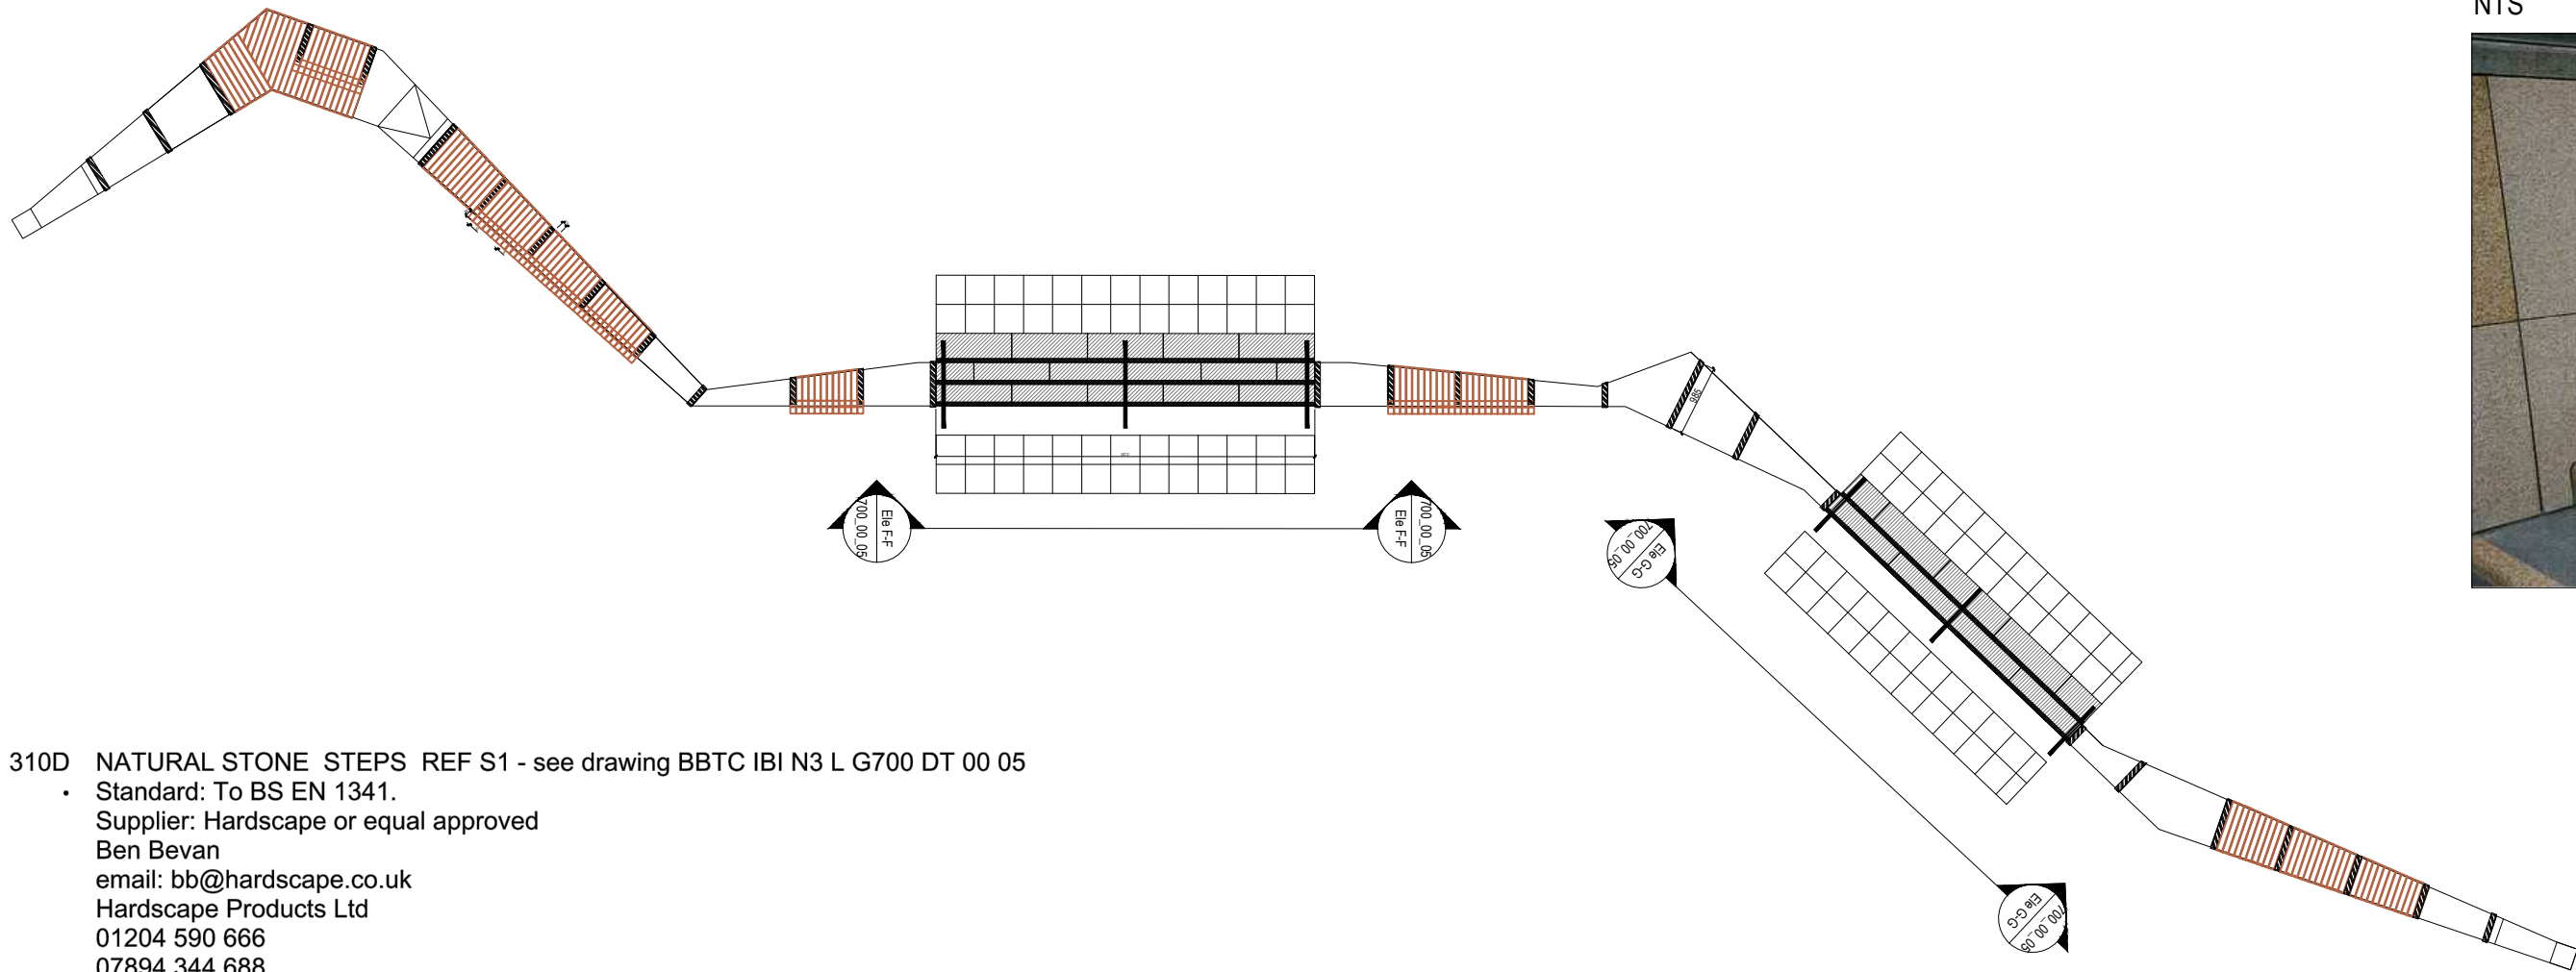


310D NATURAL STONE STEPS REF S1 - see drawing BBTC_IBI_N3_L_G700_DT_00_05

- Standard: To BS EN 1341.
Supplier: Hardscape or equal approved
Ben Bevan
email: bb@hardscape.co.uk
Hardscape Products Ltd
01204 590 666
07894 344 688.
 - Product reference: Solid granite step units - Mid Grey (Kobra) Granite with 55mm Magma contrasting strip to nosing.
 - Quarry: approved stone supplier to confirm.
- Petrographical description/ stone type: approved stone supplier to confirm.
- Finish: flamed.
- Sizes: See drawing BBTC_IBI_N3_L_G700_DT_00_05 Elevation F-F:
 - Bottom Step: 400mm (w) x 230mm (D) x 1035mm (L)
 - Middle & Top Step: 400mm (W) x 140mm (D) x 1035mm (L)
See drawing BBTC_IBI_N3_L_G700_DT_00_05 Elevation G-G:
 - Bottom Step: 400mm (w) x 230mm (D) x 1144mm (L) - Top Step: 400mm x 140mm (D) x 1144mm (L) .
 - Plan dimension deviation class: to be confirmed by approved stone supplier .
 - Diagonal deviation class: to be confirmed by approved stone supplier .
 - Thickness deviation class: to be confirmed by approved stone supplier .
- Arrises: to be confirmed by approved stone supplier .
- Breaking strength: to be confirmed by approved stone supplier .
- Slip resistance: to be confirmed by approved stone supplier .
- Skid resistance: to be confirmed by approved stone supplier .
- Surface treatment: to be confirmed by approved stone supplier .


Typical Section - S1 Step Type 1
Scale 1:20

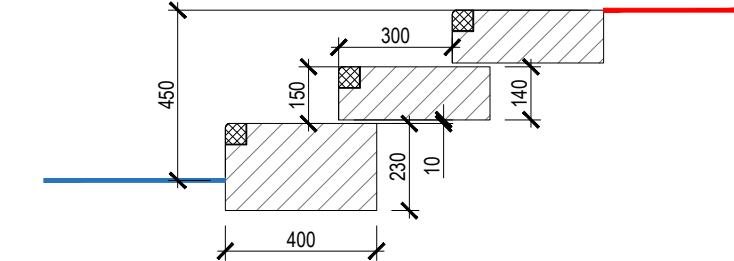


Typical Section through step unit
Scale 1:5

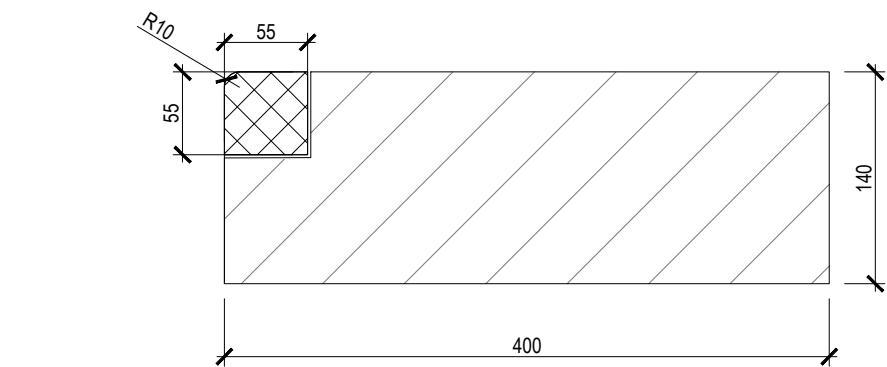

Front Elevation F-F - S1 Step Type 1
Scale 1:20

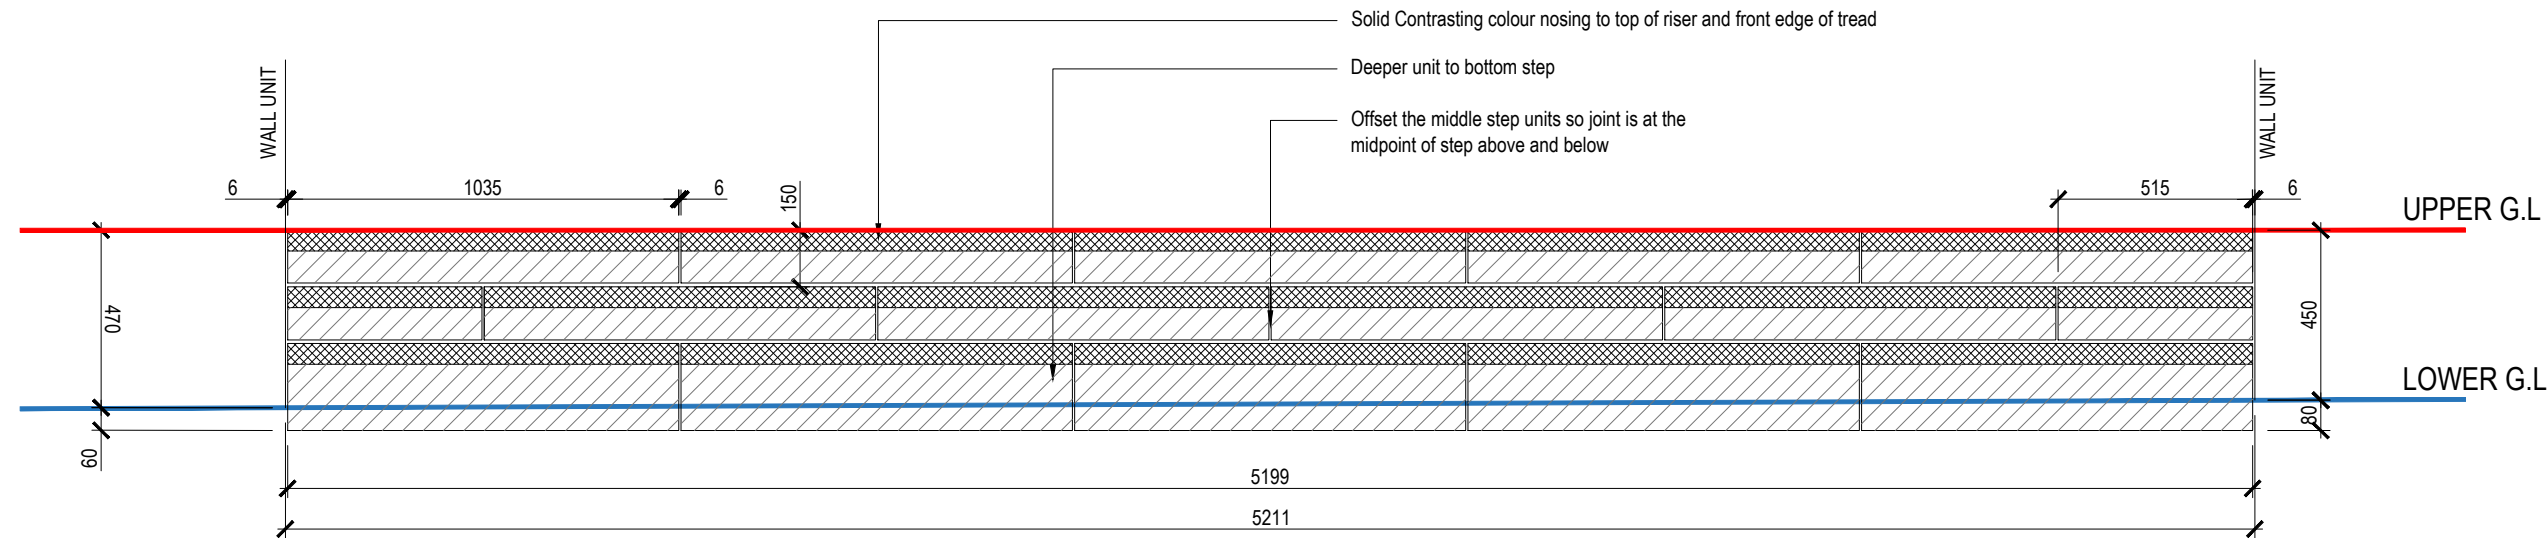

Front Elevation G-G - S1 Step Type 1
Scale 1:20

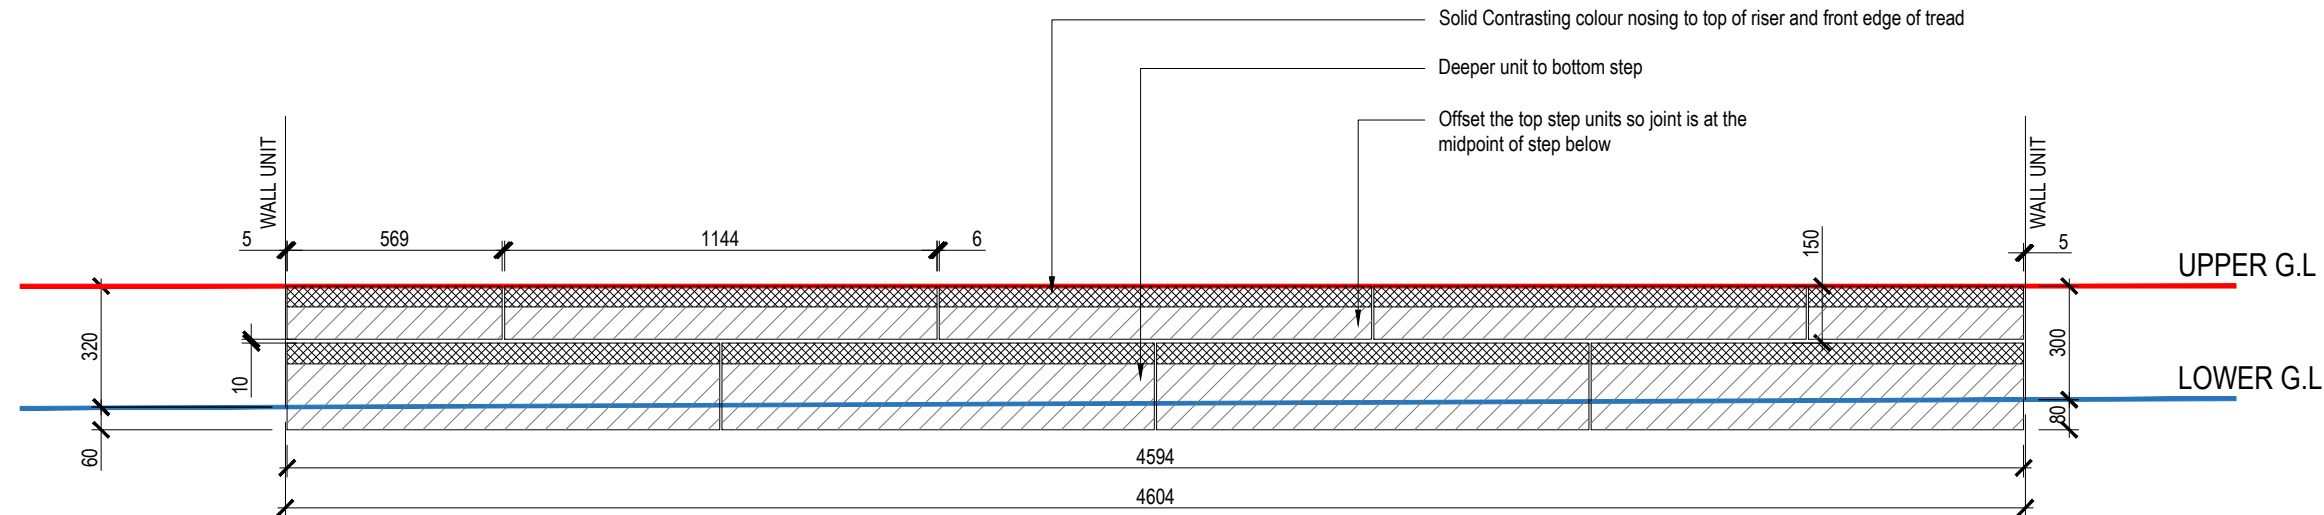

Note
All below ground and jointing details
to be as per engineers drawings.

Illustrative Example Image - For Reference

NTS




Notes:

- This drawing is copyright.
- Do not scale dimensions from this drawing.
- This drawing is to be read in conjunction with all other relevant drawings.
- All discrepancies on this drawing are to be reported to the architect.
- Do not modify any element of this drawing.
- Use drawing only for purpose(s) issued.

North Sign / Key Plan

The following external model files are included within this drawing:

 [illegible]

**Intelligence
Buildings
Infrastructure**

www.ibigroup.com

Project
BARNSELY PUBLIC REALM

Drawing Title
CHEAPSIDE TYPICAL STEP DETAIL

Job Number 51184	Drawing Originated Date 10/05/2018	PAS 1192 Status Code -
Scale@A2 1:20	Purpose CONSTRUCTION	

Drawing Number	Revision
BBTC_IBI_N3_L_G700_DT_00_05	A