

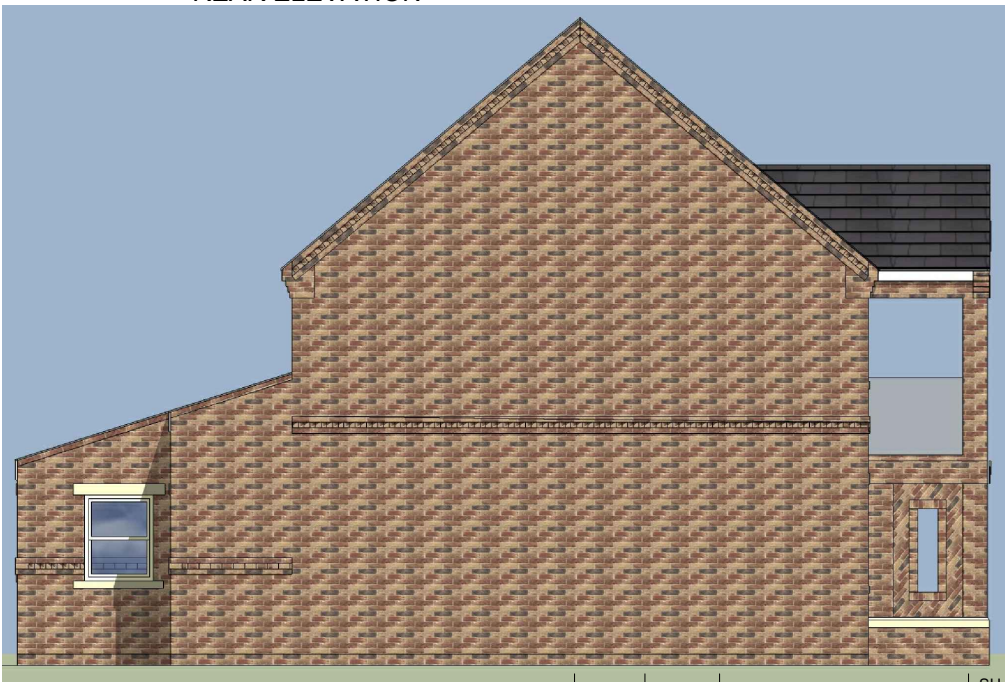


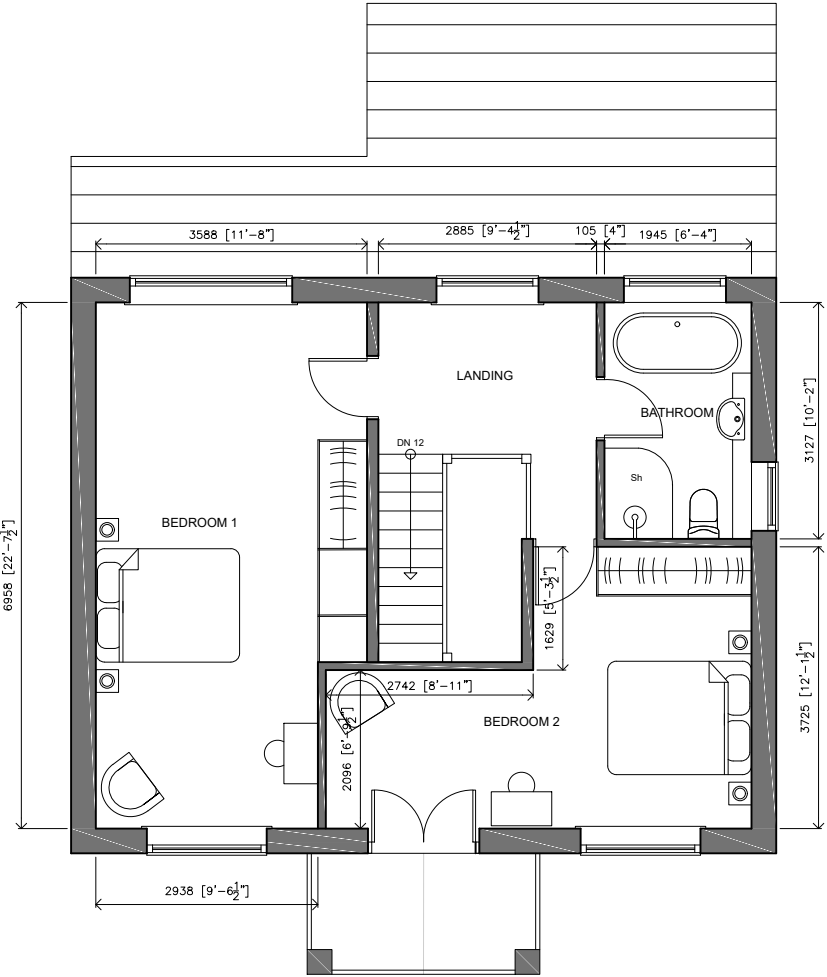

GROUND FLOOR PLAN

SIDE ELEVATION (R)

REAR ELEVATION

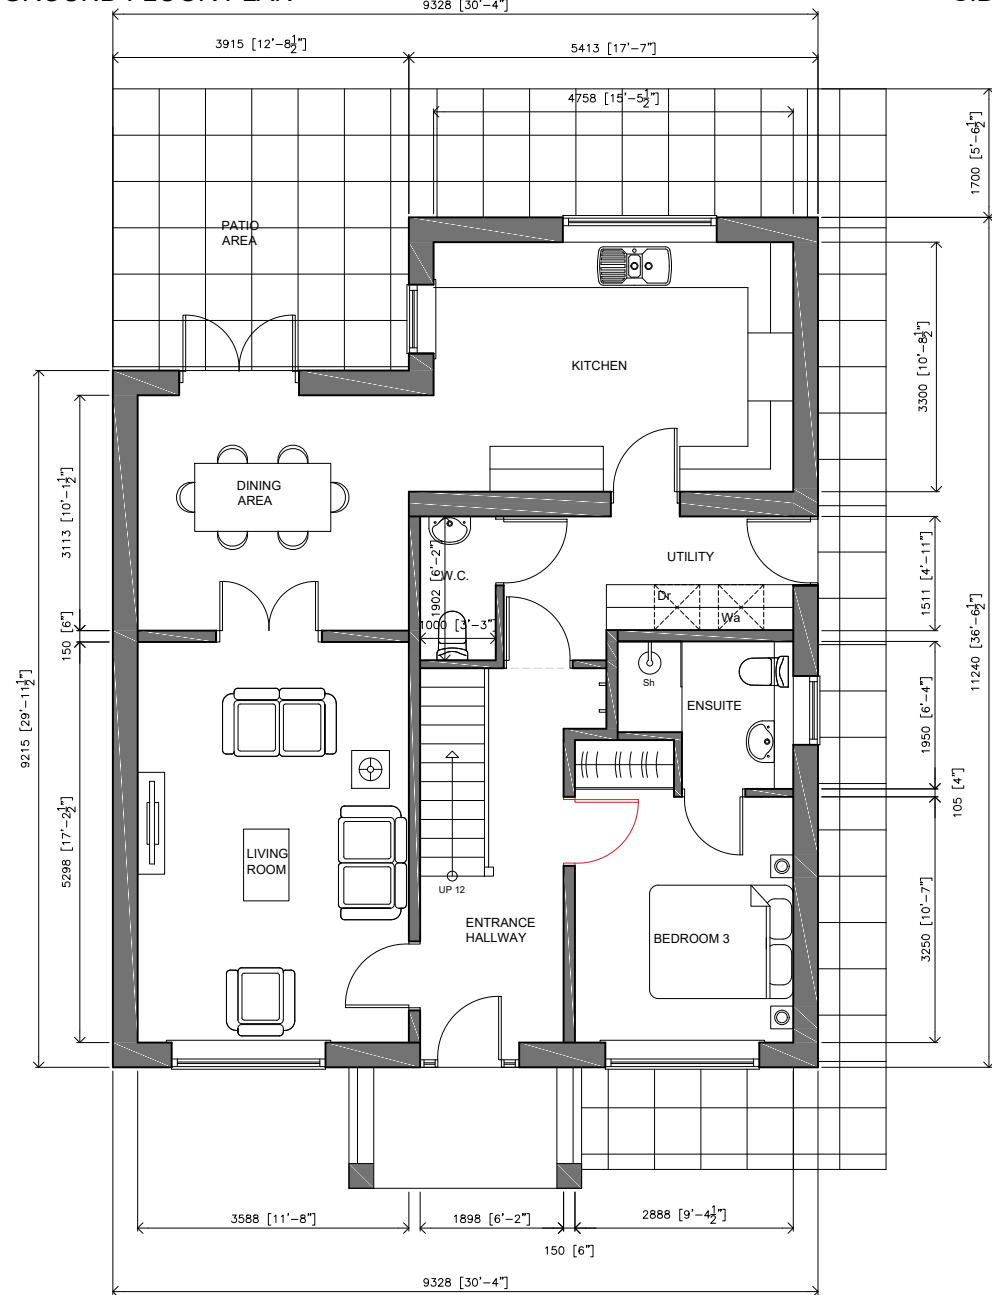

SIDE ELEVATION (L)

Notes:

WALLS:
Walls to be cavity constructed with Hampton Rural Blend facing bricks or similar (A close match to No 30 property).

ROOF:
Roof to grey Marley Modern Interlocking Tile or similar

WINDOWS & DOORS
New cream UPVC double glazed windows and french doors with Rosewood composite front door and glazed side panels.

GUTTERS & DOWNPIPES:
White uPVC fascia and soffits and gutters with square downpipes.

Rev:	Date:	Description:	By:
07762656187	05/04/2016	steven@drawit.biz	SH
15 Medway Close			
Barugh Green			
Barnsley			
S75 1NY			
Draw it			
Purpose: PLANNING			
Status: PROPOSED			
Dwg of: PLANS & ELEVATIONS			
Client: Mr S Cooper			
Site Address: Land off 30 Redland Grove, Staincross Barnsley, S75 6LZ			
Project: New 3 Bed Detached House with Double Garage			
Drawn by: SH	Date: 05/04/2016	Rev:	
Scale: 1:100	Dwg No: 1528_103		