

[REDACTED]

From: [REDACTED]
Sent: 23 November 2016 09:23
To: DevelopmentControl & DevelopmentManagement
Subject: Fwd: 29c Pitt street

Categories: Printed by Rachael

Hi Keiron really sorry for the delay but please find the attached drawings for our amended plans for 29c Pitt street S738AS

If you require anything else please contact me via this email or on [REDACTED]

[REDACTED]


Done 10 Right Side Elevation Existing

1 of 1

Right Side Elevation Existing




Right Side Elevation Proposed

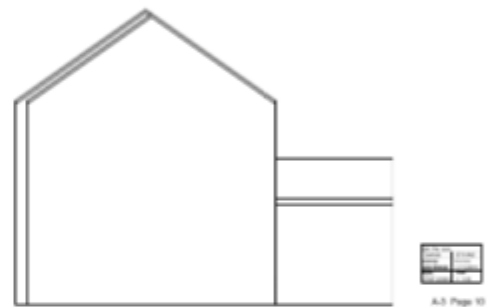


Done 9 Rear Elevation Existing and Proposed

1 of 1

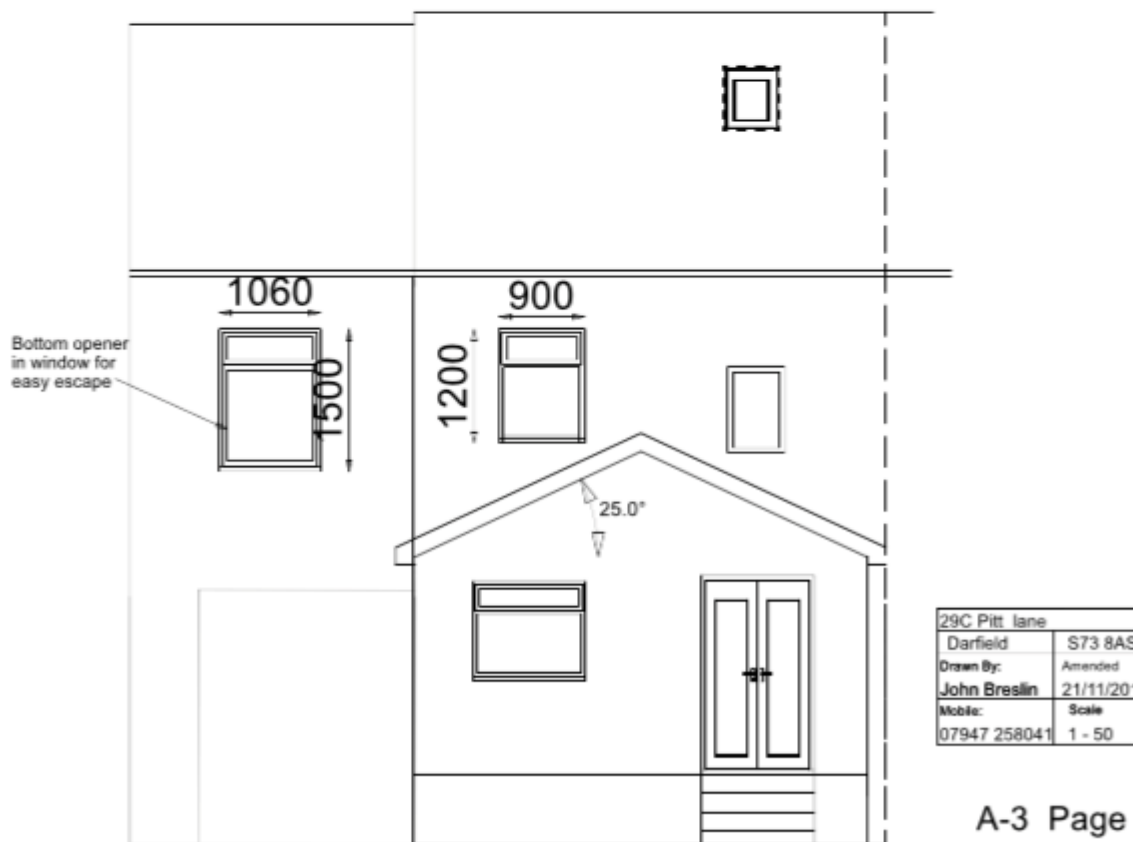
**Rear
Proposed**

Done 8 Front Elevation Existing and Pr

1 of 1

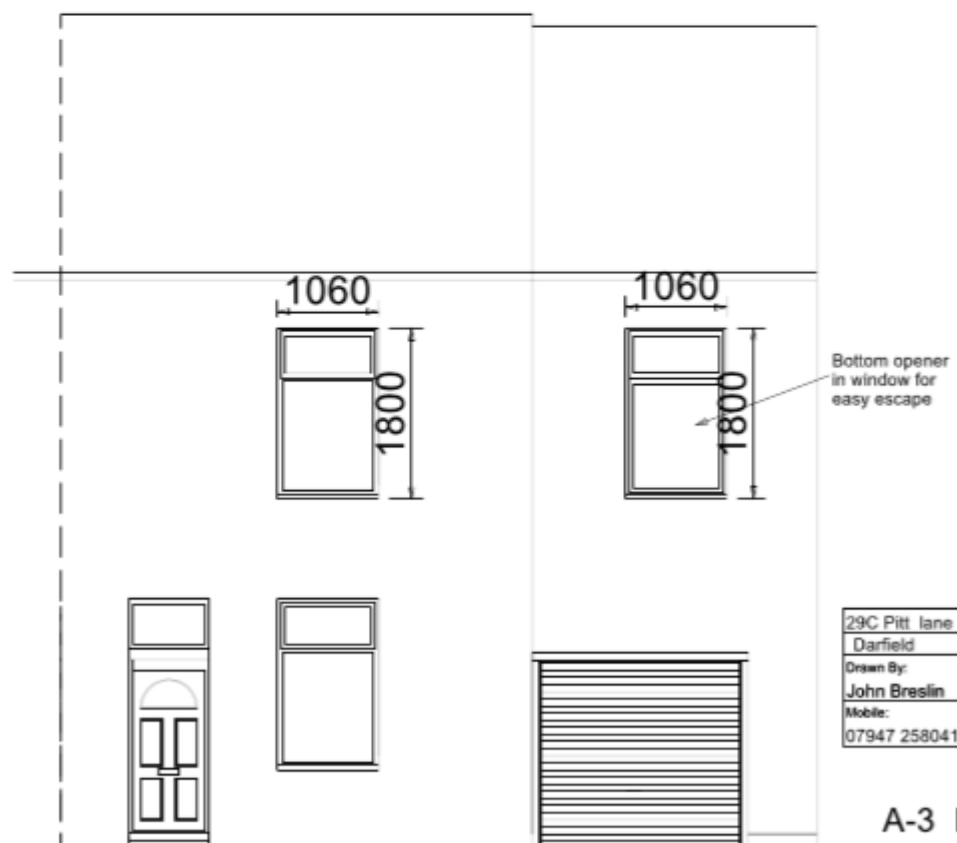Front Proposed


A-3 Page 8

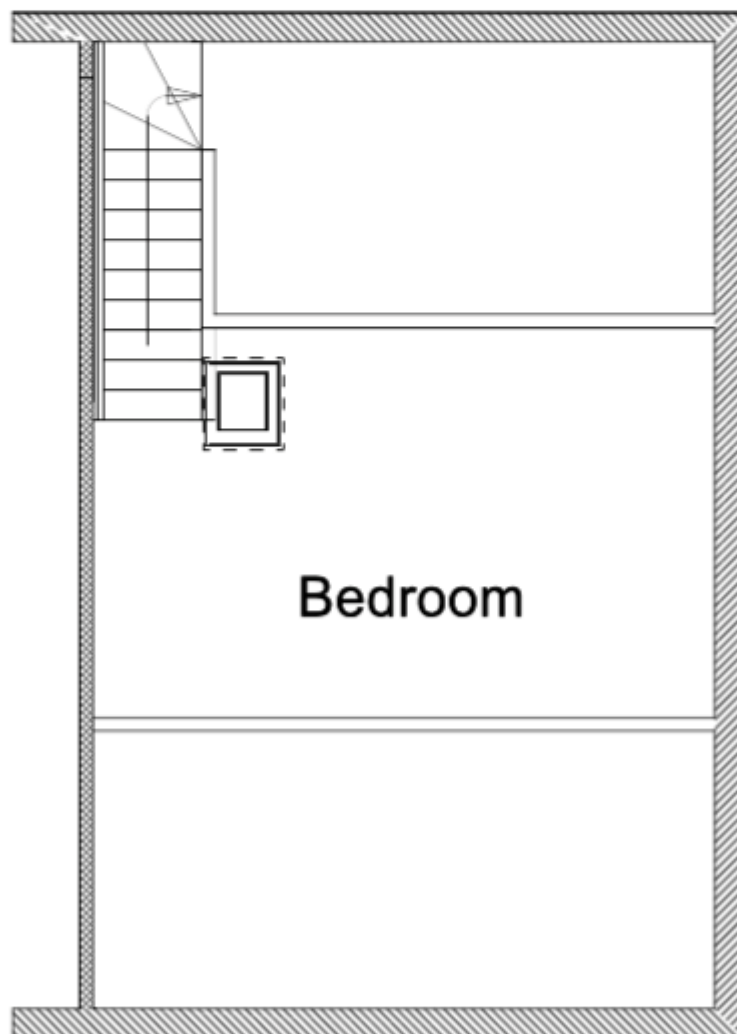Done 7 Second Floor Elevation Existing**Second Floor
Existing & Propsed**

29C Pitt lane	
Darfield	S73 8AS
Drawn By:	Date:
John Breslin	17/11/2016
Mobile:	Scale
07947 258041	1 - 50


A-4 Page 7

Done 6 First Floor Plan Proposed.pdf

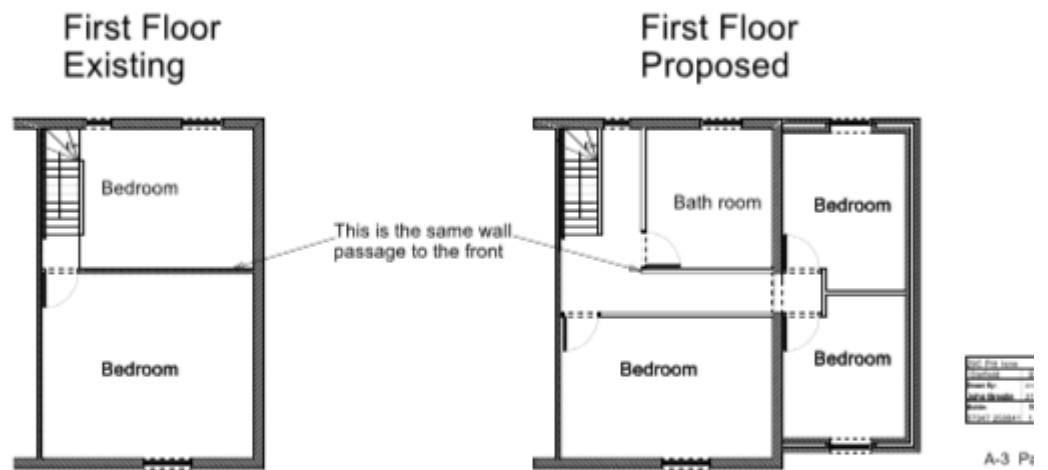

Done 4 Ground Floor Plan Proposed.pd

Ground Floor Proposed

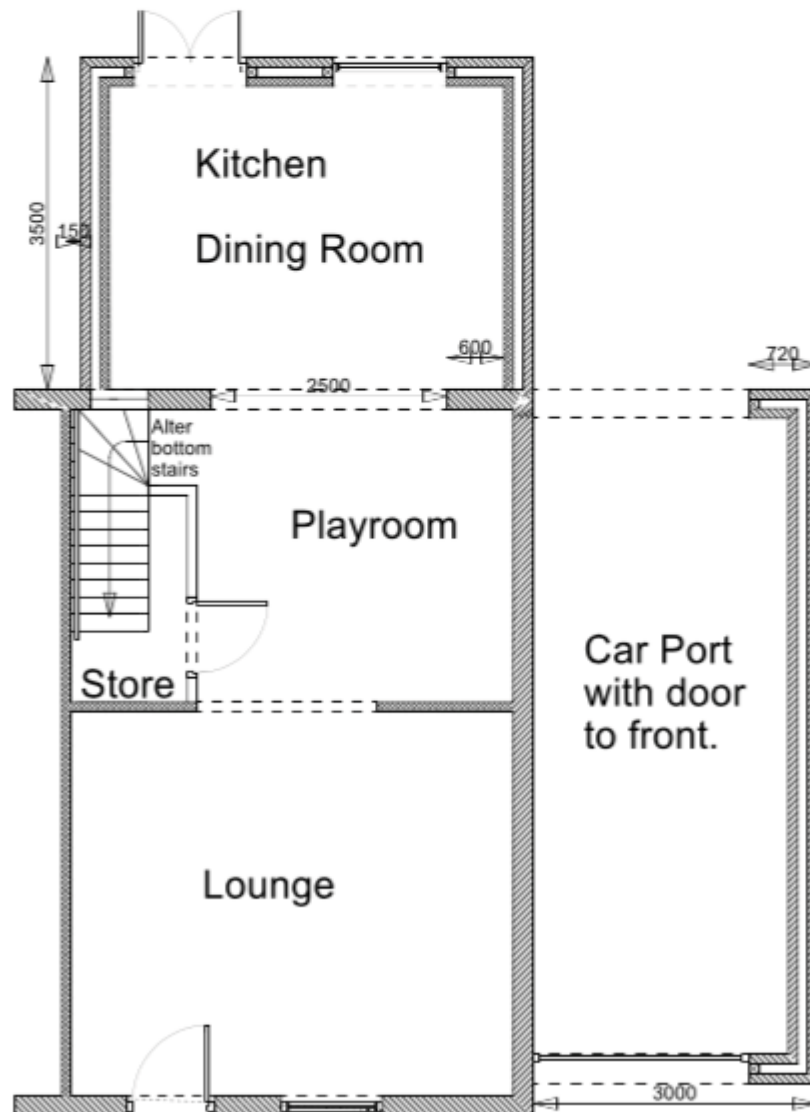


29C Pitt lane	
Darfield	S73 8AS
Drawn By:	Amended:
John Breslin	21/11/2016
Mobile:	Scale
07947 258041	1 - 50

A-3 Page 4

Done 3 Ground Floor Plan Existing.pdf


Ground Floor Existing

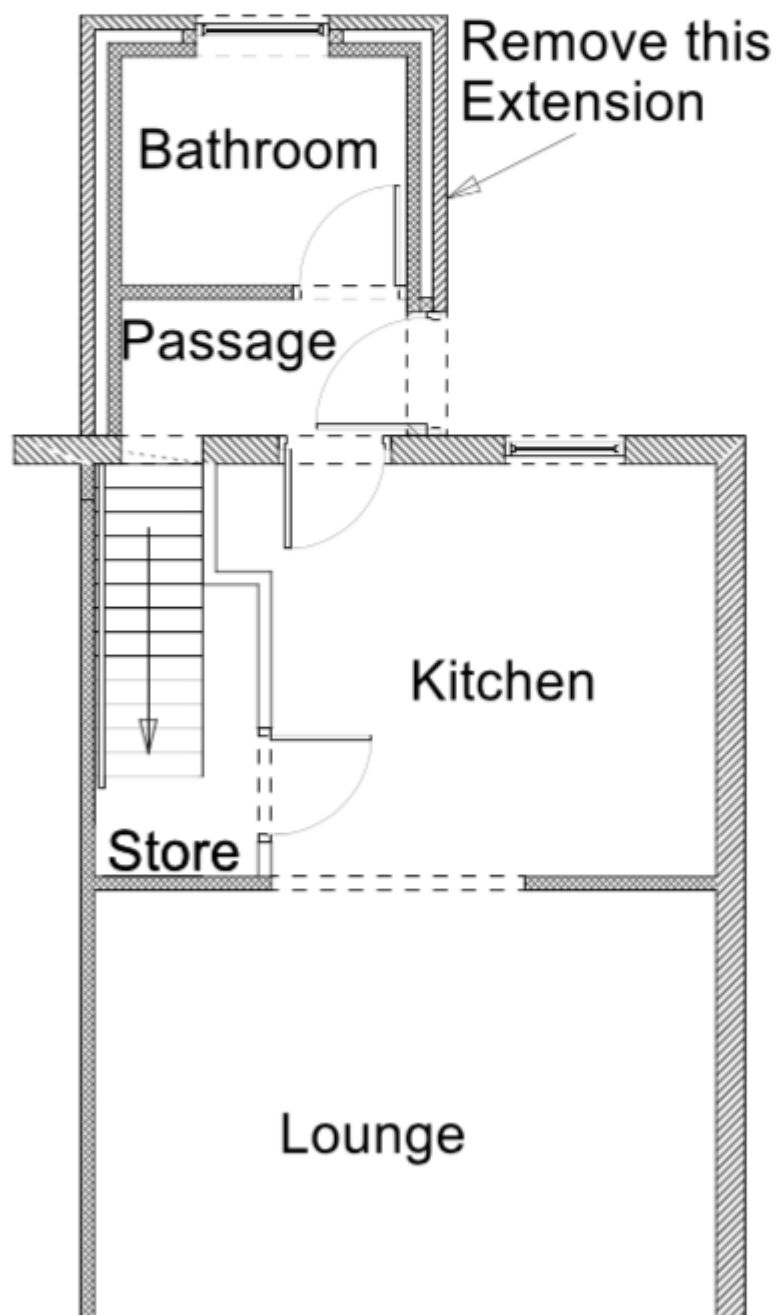

29C Pitt lane	
Darfield	S73 8AS
Drawn By:	Amende:
John Breslin	17/11/2016
Mobile:	Scale
07947 258041	1 - 50


Done

1 Block Plan Proposed.pdf


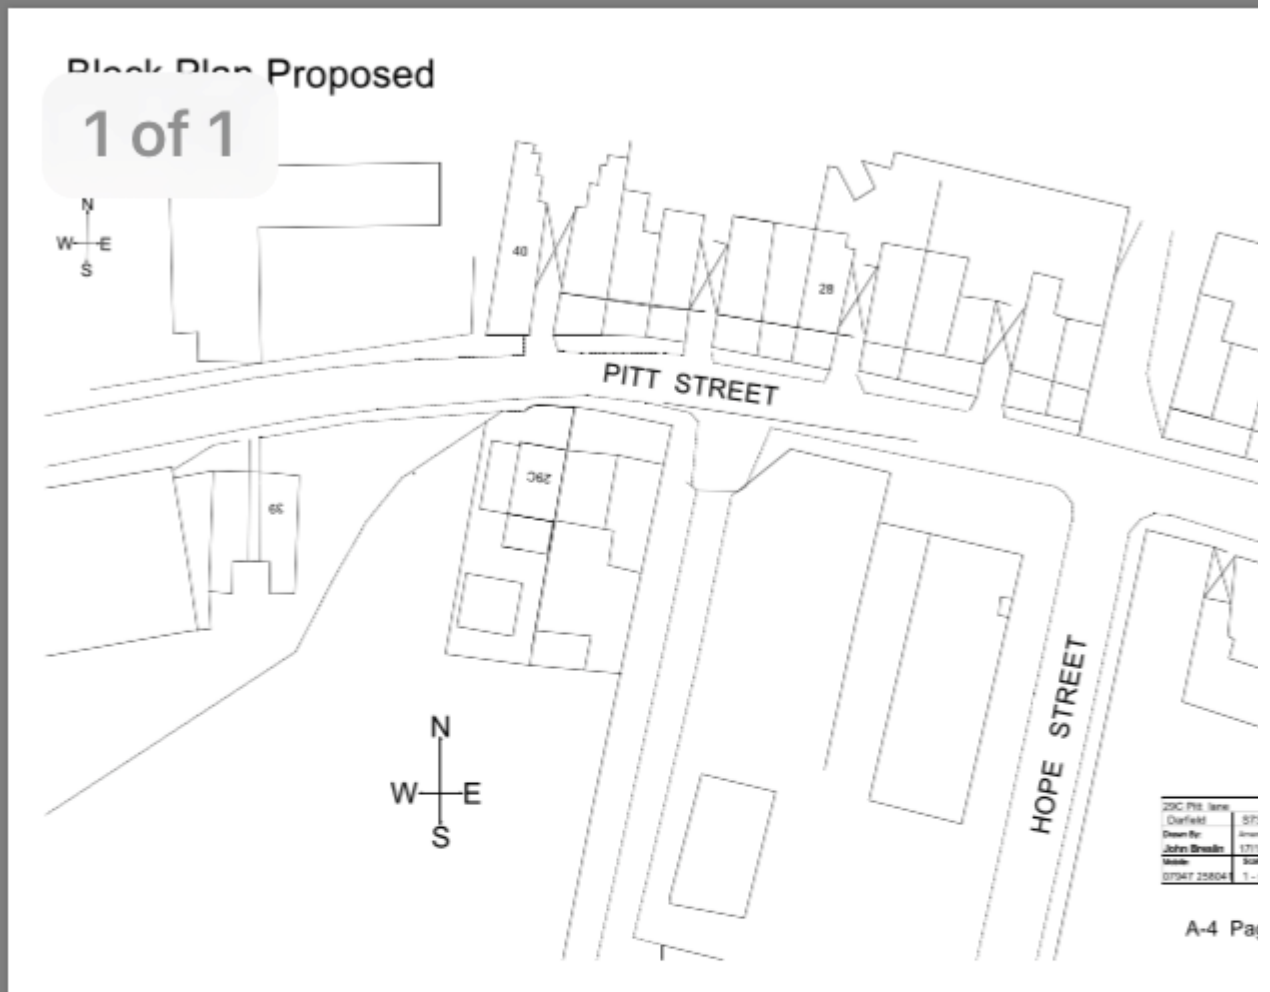


Done 2 Area Plan Existing and Proposed

Area Plan Existing

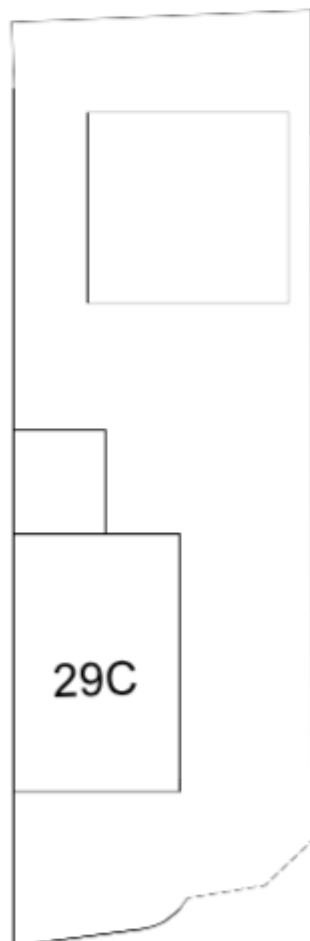

Area Plan Proposed

 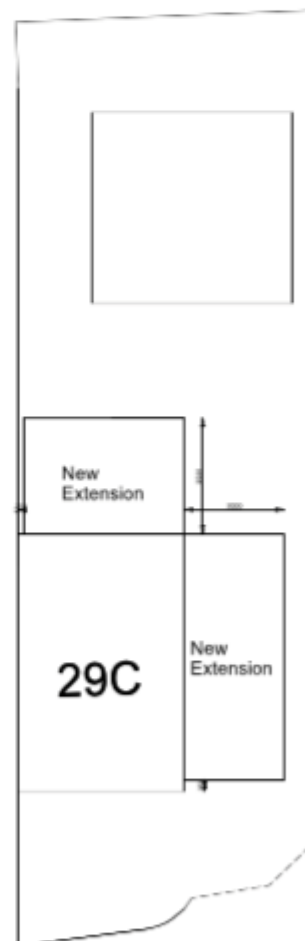


Notes
Drawings Proposed For:
New Double Extension to the Rear of the Property
As shown in the Following Drawings

29C P/B Area
Drawn By: J/S/S
Drawn By: John Breslin
Drawn By: 17/11/2016
Scale: 1 - 200

1 of 1

Roof plan showing the direction of the pitch of the roofs

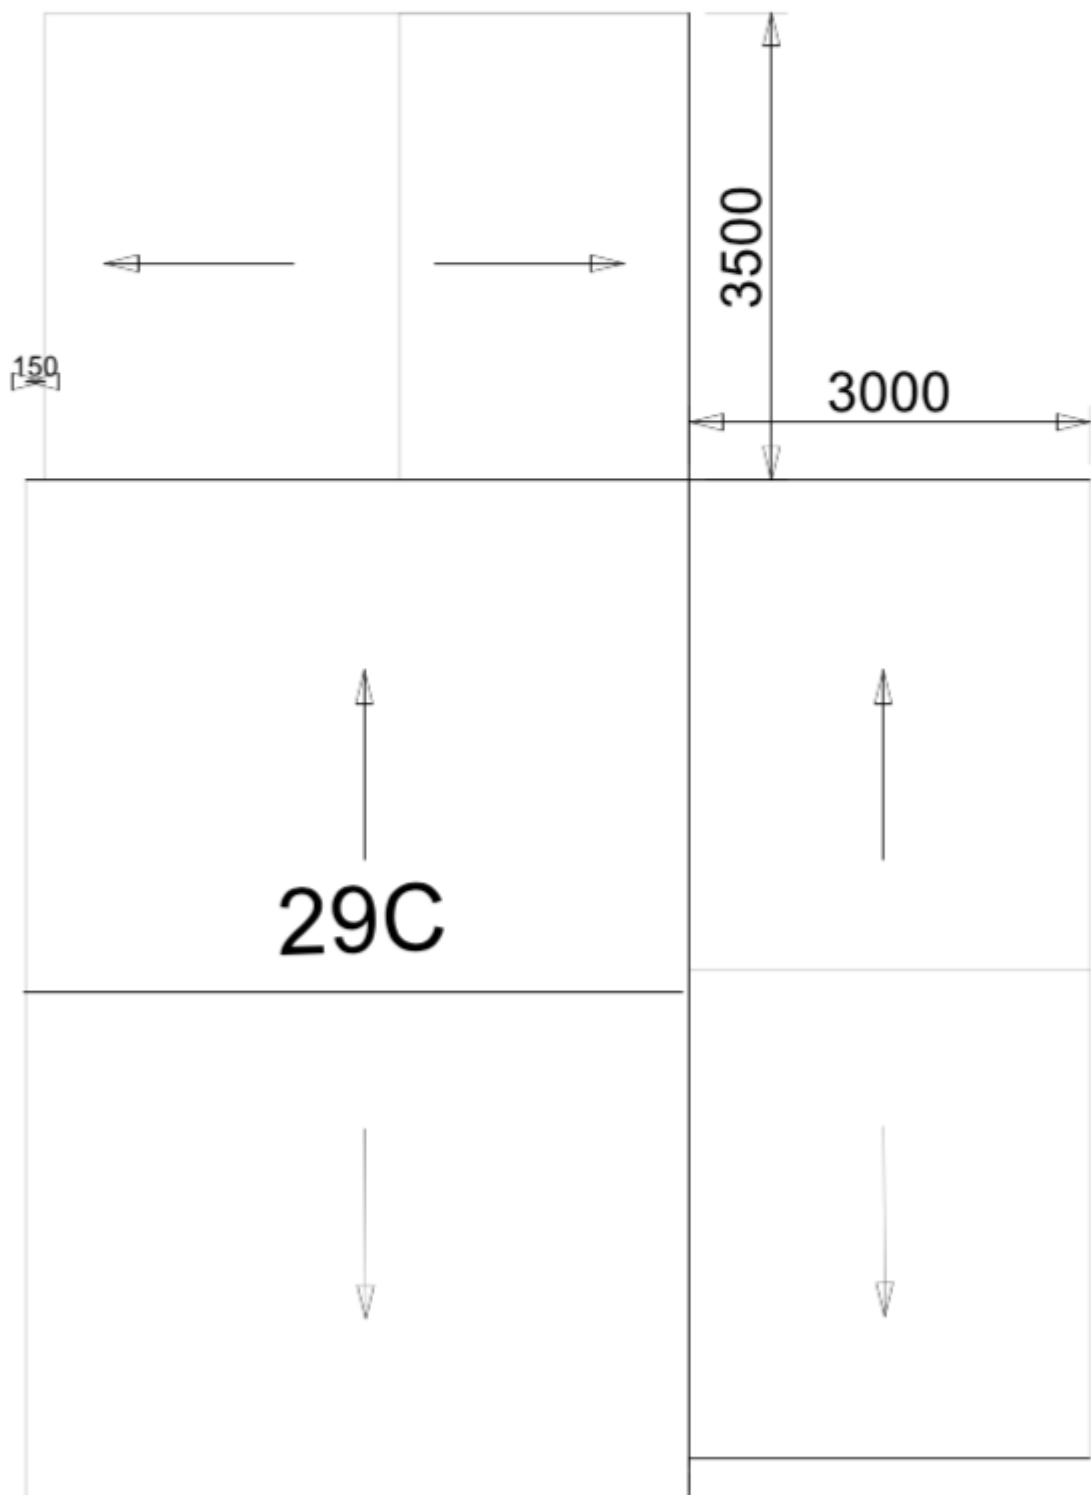

29C Pitt lane
Darfield
Drawn By:
John Breslin
Mobile:
07947 25804

A-4 F

1 of 1
Land Registry
Current title plan

Title number **SYK452918**
Ordnance Survey map reference **SE4004SE**
Scale **1:1250**
Administrative area **South Yorkshire : Barnsley**



© Crown Copyright. Produced by Land Registry. Reproduction in whole or in part is prohibited without the prior written permission of Ordnance Survey. Licence Number 100026118.



This is a copy of the title plan on 27 JUL 2016 at 12:18:54. This copy does not take account of any application made after that time even if still pending in the Land Registry when this copy was issued.

This copy is not an 'Official Copy' of the title plan. An official copy of the title plan is admissible in evidence in a court to the same extent as the original. A person is entitled to be indemnified by the registrar if he or she suffers loss by reason of a mistake in an official copy. If you want to obtain an official copy, the Land Registry web site explains how to do this.

The Land Registry endeavours to maintain high quality and scale accuracy of title plan images. The quality and accuracy of any print will depend on your printer, your computer and its print settings. This title plan shows the general position, not the exact line, of the boundaries. It may be subject to distortions in scale. Measurements scaled from this plan may not match measurements between the same points on the ground.



Enter a postcode or place name:

S73 8AS



Other topics for this area...

Landfill

Waste

Map legend

Click on a feature for details of that site

- ☒ Authorised Landfill
- ☐ Site boundary
- ☒ Historic landfill
- ☐ Site boundary
- ☒ Other national environmental organisations
- ☐ Natural Resources Wales Area of responsibility
- ☐ Scottish Environment Protection Agency Area of responsibility

Map of S73 8AS at scale 1:20,000

[Other maps](#)

[Data search](#)

[Text only version](#)



Customers in Wales - From 1 April 2013 Natural Resources Wales (NRW) has taken over the responsibilities of the Environment Agency in Wales.
© Environment Agency copyright and database rights 2016. © Ordnance Survey Crown copyright. All rights reserved. Environment Agency, 100120380.
Contains Royal Mail data © Royal Mail copyright and database right 2016.
This service is designed to inform members of the public; in line with our [terms and conditions](#). For business or commercial use, please contact us.

Tell me more about waste and landfill:

Waste regulation

We regulate waste management through a system of licences. Find out how to get the correct licence [here](#), get data on waste and find out if there are any rules applying to household waste.

Waste facts and figures

The UK produces about 220 million tonnes of controlled wastes per year. Find out about waste incineration, hazardous waste, recycling and landfill.

creating a better place

Follow us: [YouTube](#) [Twitter](#) [Flickr](#) [Facebook](#)

Author: Environment Agency | websitesupport@environment-agency.gov.uk
Last updated: 9th June 2016

[Privacy policy](#) | [Terms and conditions](#) | [Contact us](#)
© Environment Agency 2016

