


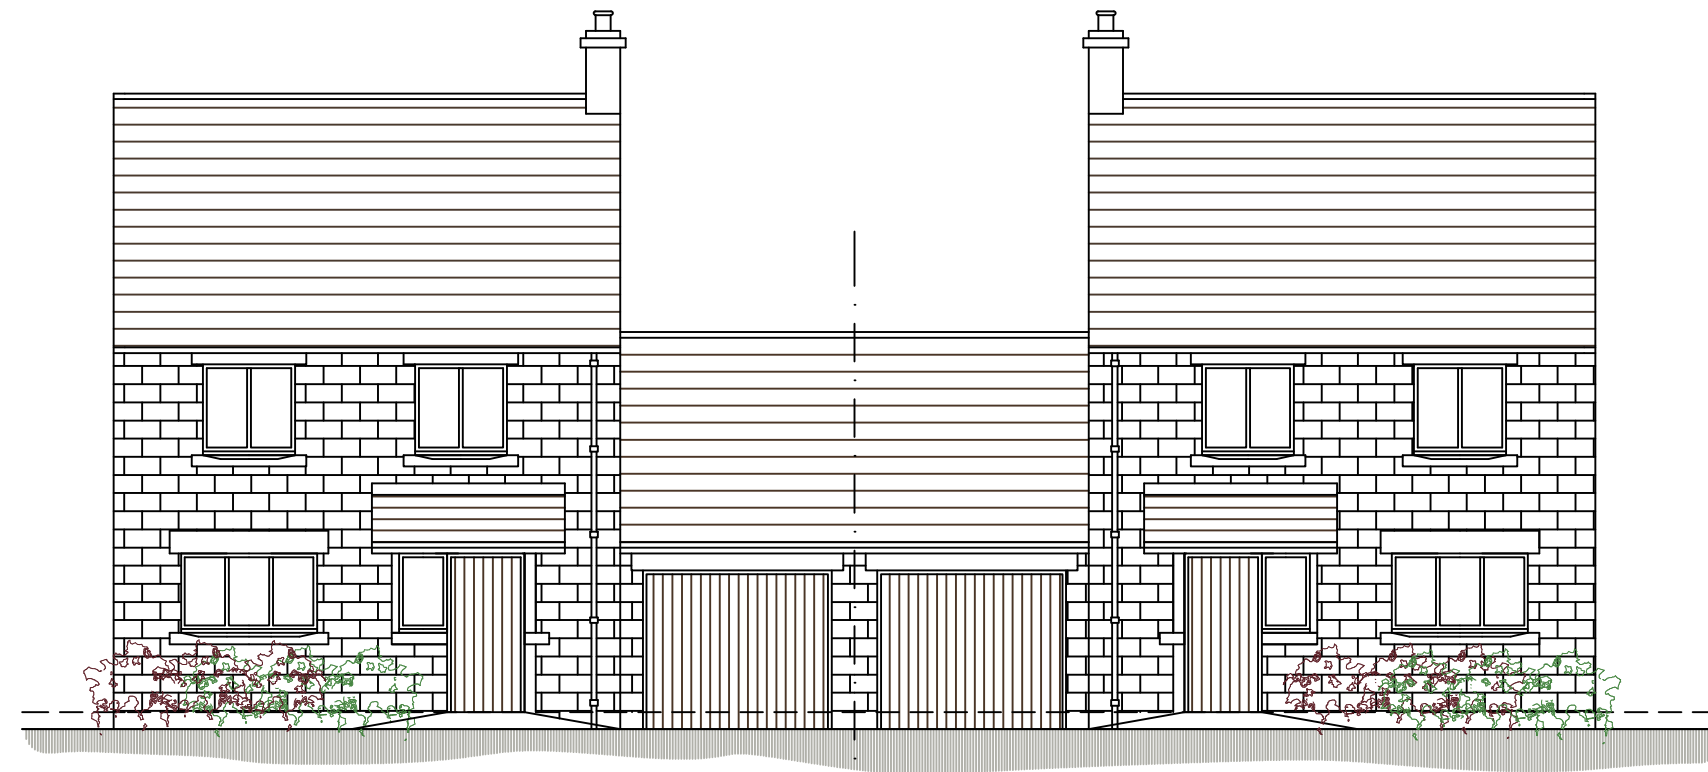


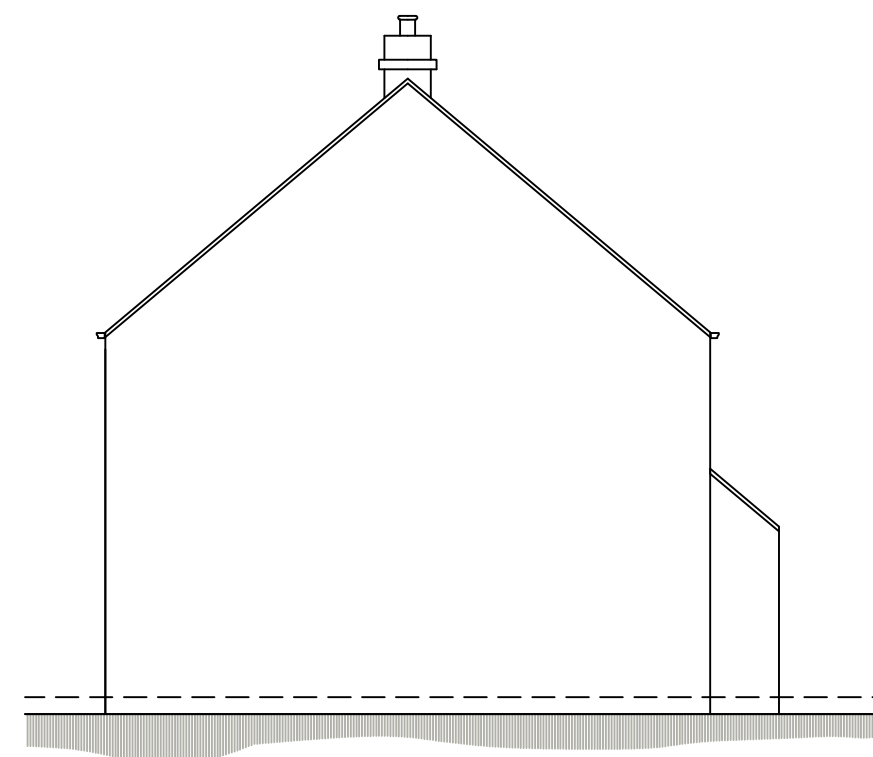


FRONT ELEVATION

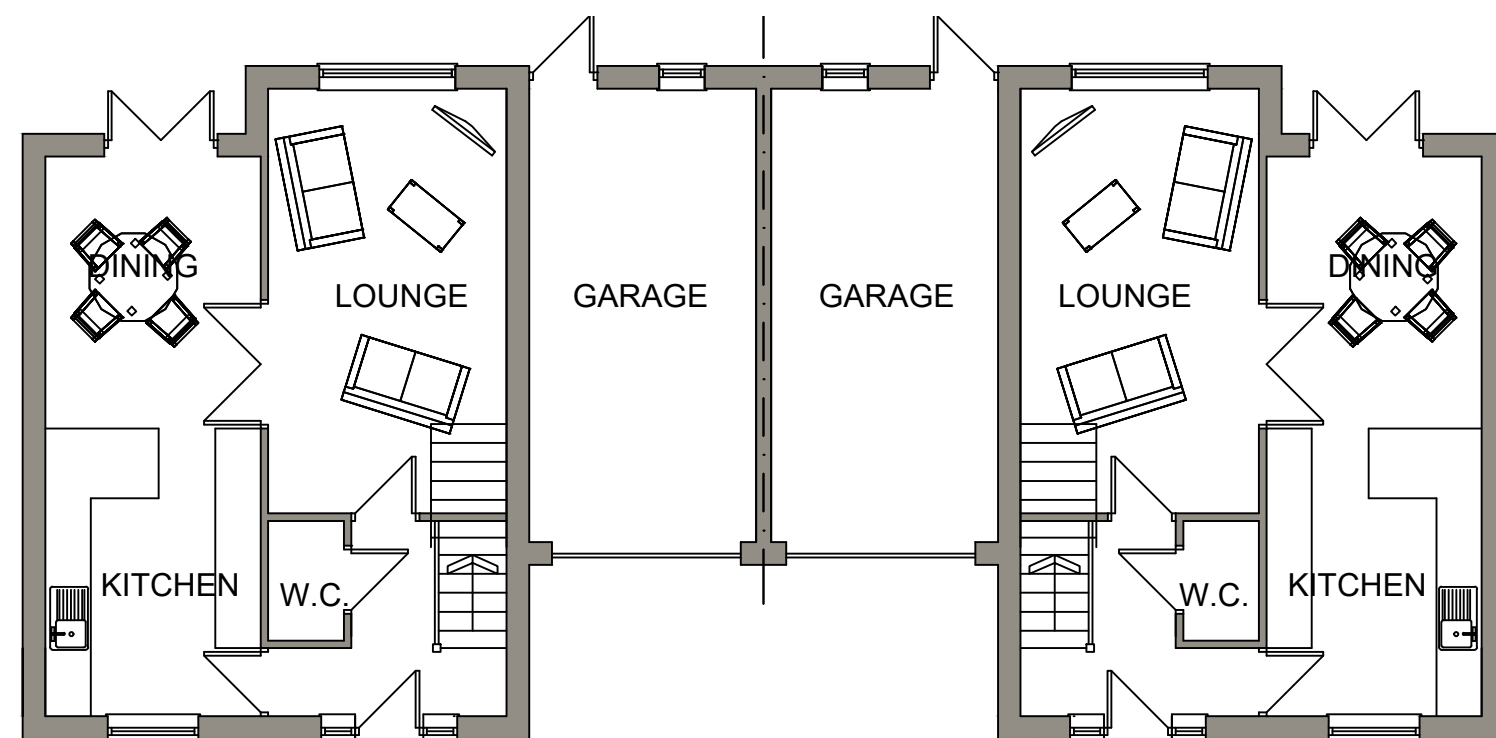

SIDE ELEVATION

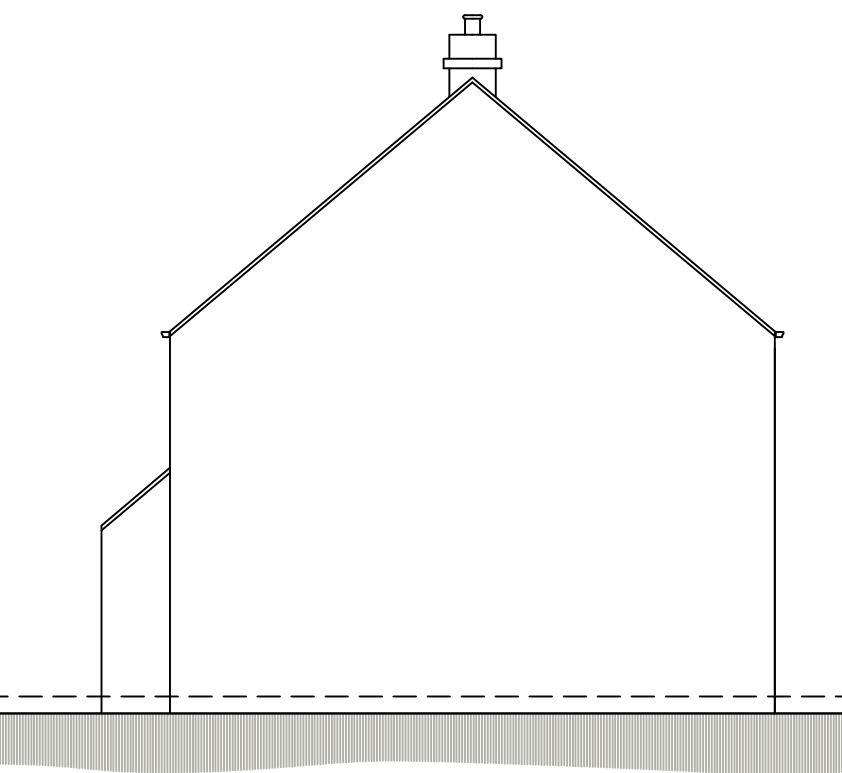

GROUND FLOOR PLAN

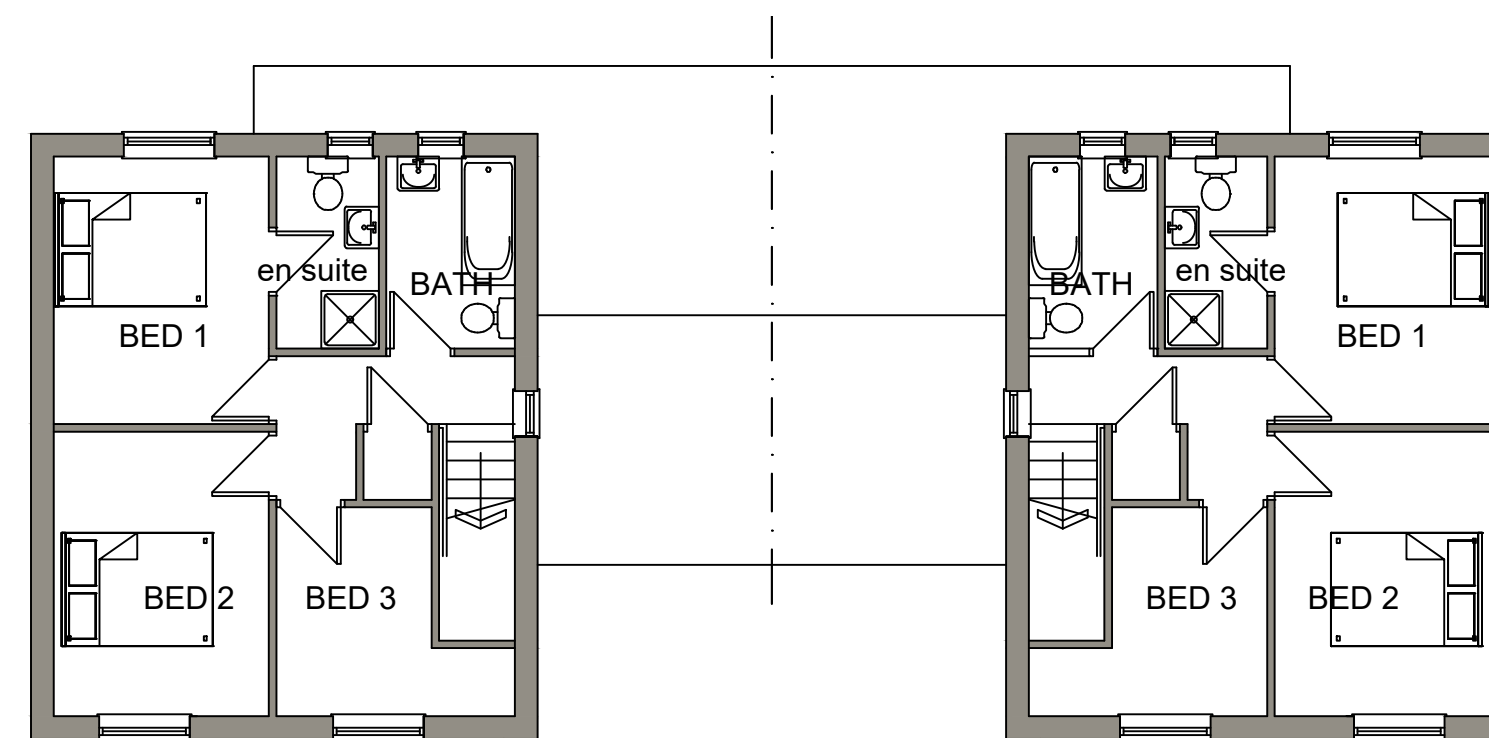

FIRST FLOOR PLAN

HOUSE TYPE D - P L O T 10 & 11

			OFFICE ONE 34 VICTORIA ROAD BARNLEY, S70 2BU			Phone: 01226 208482 Email: info@whiteaguspartnership.co.uk Web: www.whiteaguspartnership.co.uk		
ARCHITECTURAL SERVICES						Client. MR NOEL FERGUSON		
Project. RESIDENTIAL DEVELOPMENT AT STUD FARM, SPRING LANE CARLTON, BARNLEY						Date. FEB 2019		
Drawing Title. PLANS AND ELEVATIONS PLOTS 10 & 11 TYPE D						Scale. 1:100 @ A2		Ref. 14-148
						Dwg. No. 106		Rev.
Date			Suffix			Description		