


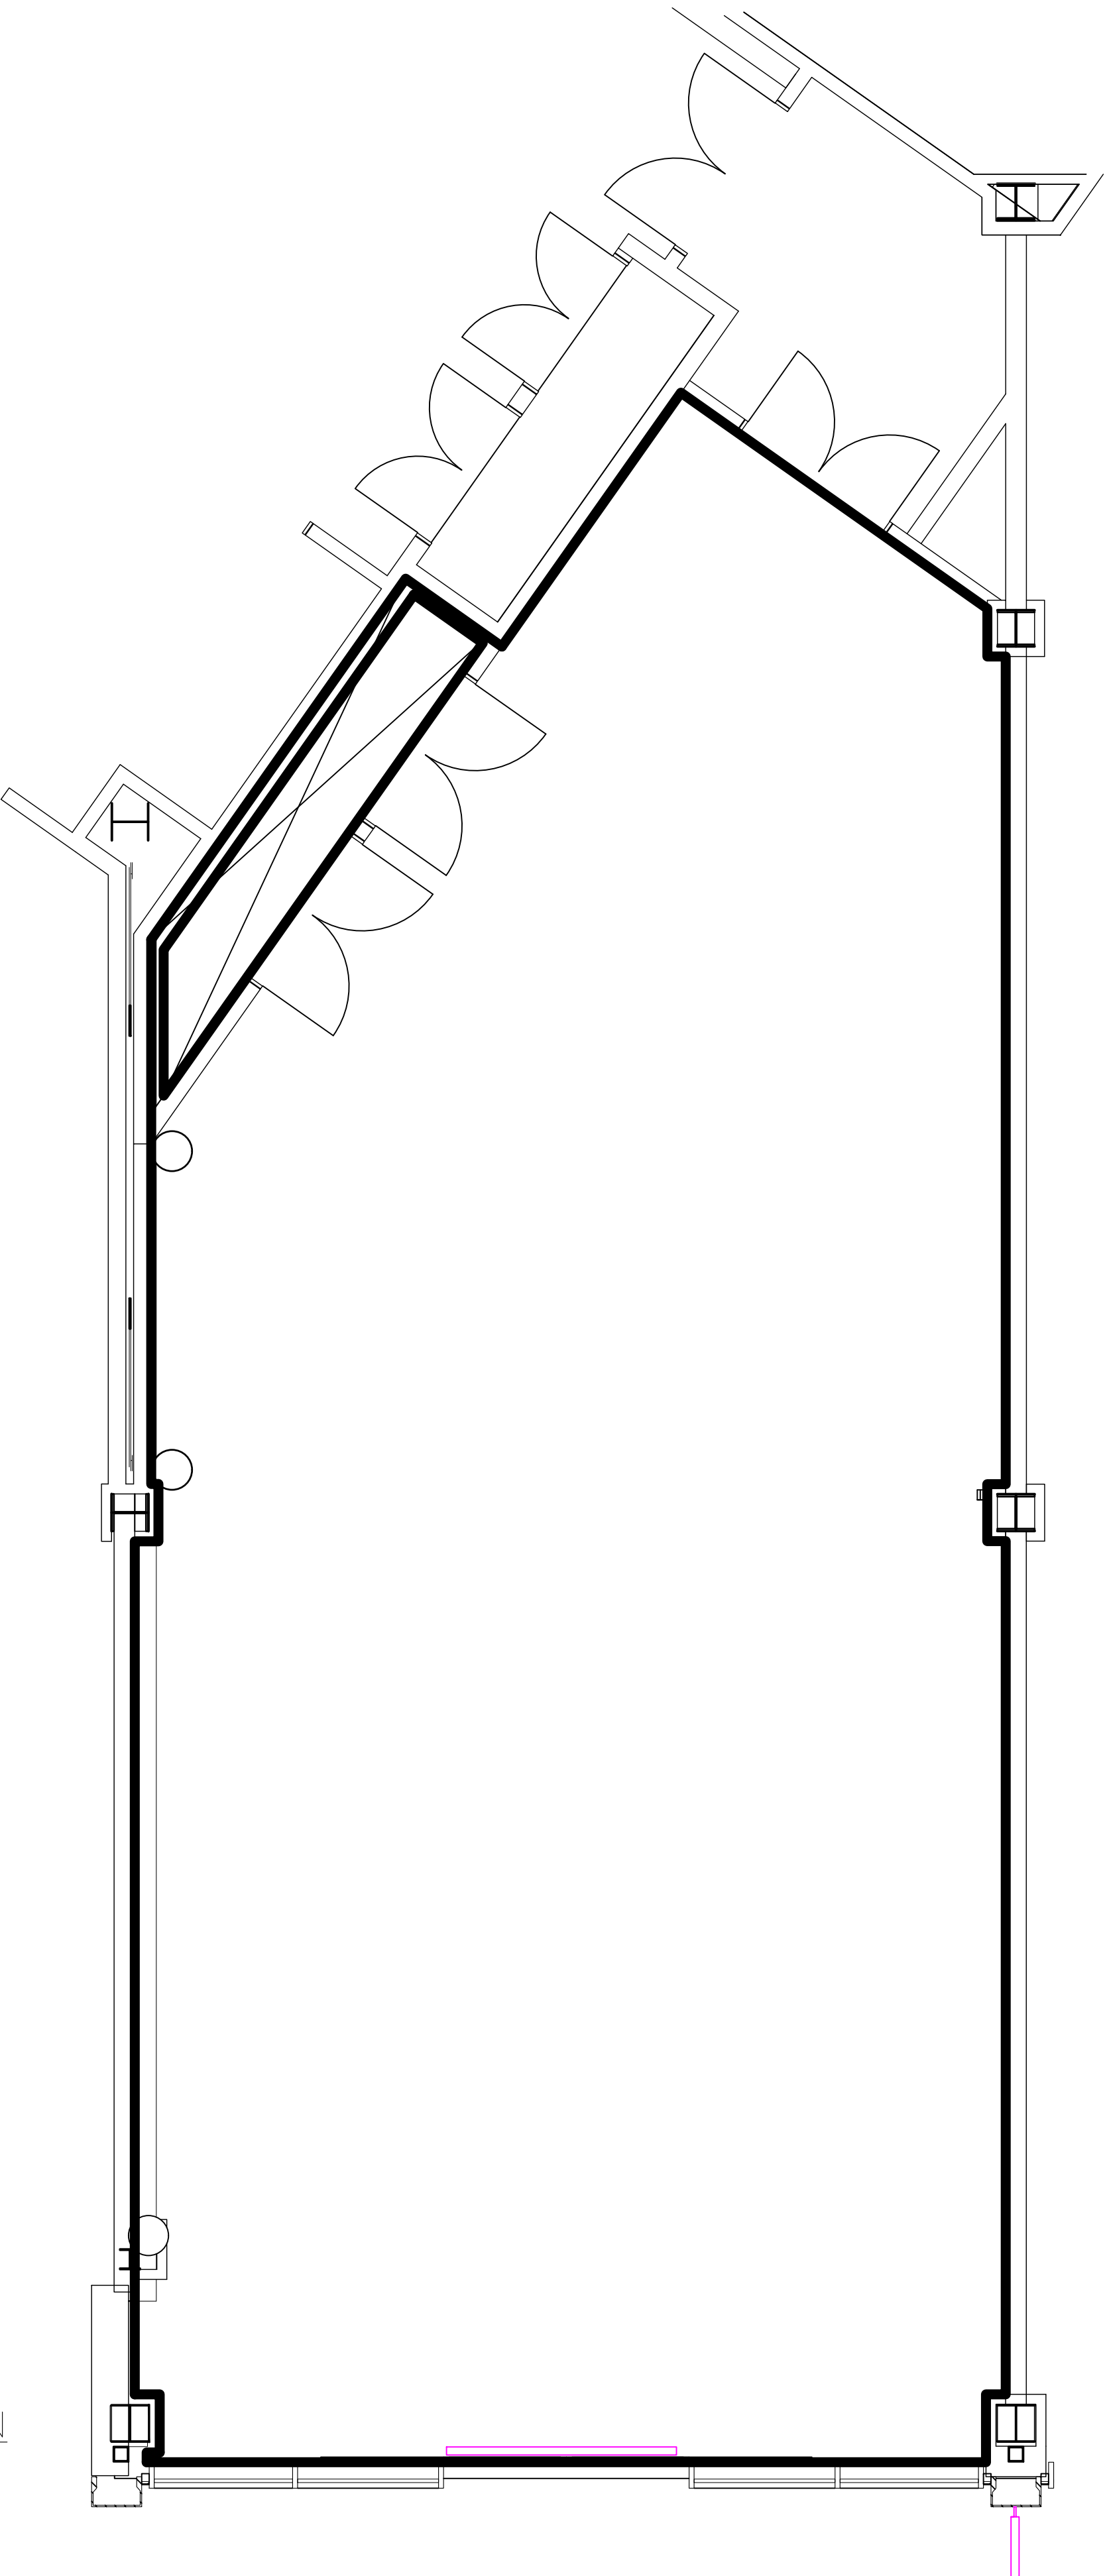

EXISTING FLOOR PLAN
SCALE 1:50

- Notes:
1. THE COPYRIGHT OF THIS DRAWING IS VESTED IN YouSpreadsheets AND IT MAY NOT BE REPRODUCED IN WHOLE OR PART OR USED FOR THE MANUFACTURE OF ANY ARTICLE WITHOUT THE EXPRESS PERMISSION OF THE COPYRIGHT HOLDERS.
 2. WORK TO FIGURED DIMENSIONS ONLY.
 3. THIS DRAWING IS TO BE READ IN CONJUNCTION WITH ALL RELEVANT ARCHITECTS, SERVICE ENGINEER'S AND YouSpreadsheets DRAWINGS AND SPECIFICATIONS.

REV:	DESCRIPTION:	BY:	DATE:
STATUS:			



www.3C-UK.com
07505825615
Penistone 1
Regent Court
St Marys Place
Penistone
S36 6DT

CLIENT:	DOLLYS DESSERTS Charlie & Janine
ARCHITECT:	3C GROUP PENISTON 1 PENISTON S36 6DT

SITE: UNIT 16A GLASS WORKS, BARNSELEY			
TITLE: EXISTING LAYOUT			
SCALE AT A1:	DATE: 31/01/22	DRAWN: AG	CHECKED: CC
DRAWING NO: DD/CS/003/01			REVISION: