



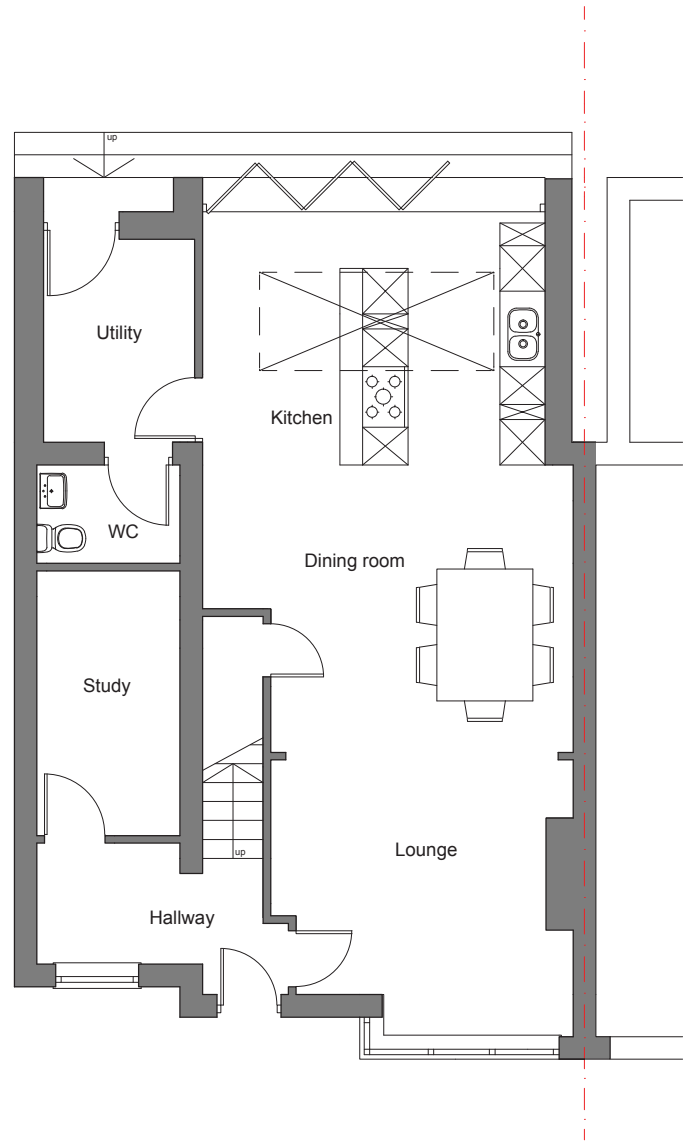

Proposed Ground Floor Layout 1:100

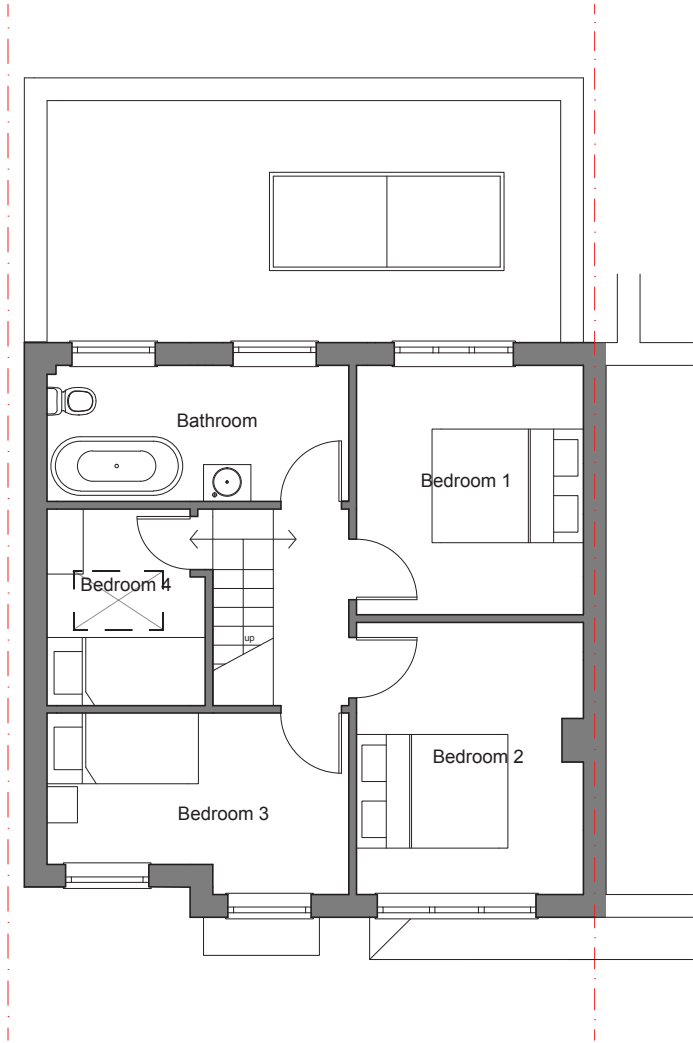

Proposed First Floor Layout 1:100

william&williams Architecture Interiors Landscapes 52 New North Road, Slaithwaite Huddersfield, HD7 5BW 07895278581 williamandwilliams@live.co.uk www.williamandwilliams.co.uk	
Client: Mr Mark Taylor	
Project Title: Proposed side and rear extensions at no 69 Wood Walk	
Drawing: Proposed Floor Plans	
Scale: 1:100 @ A3	Drawing No: PFP/01/13
Date Drawn: 14/08/2013	Drawn By: JH
Rev: -	Drawing Status: Planning