




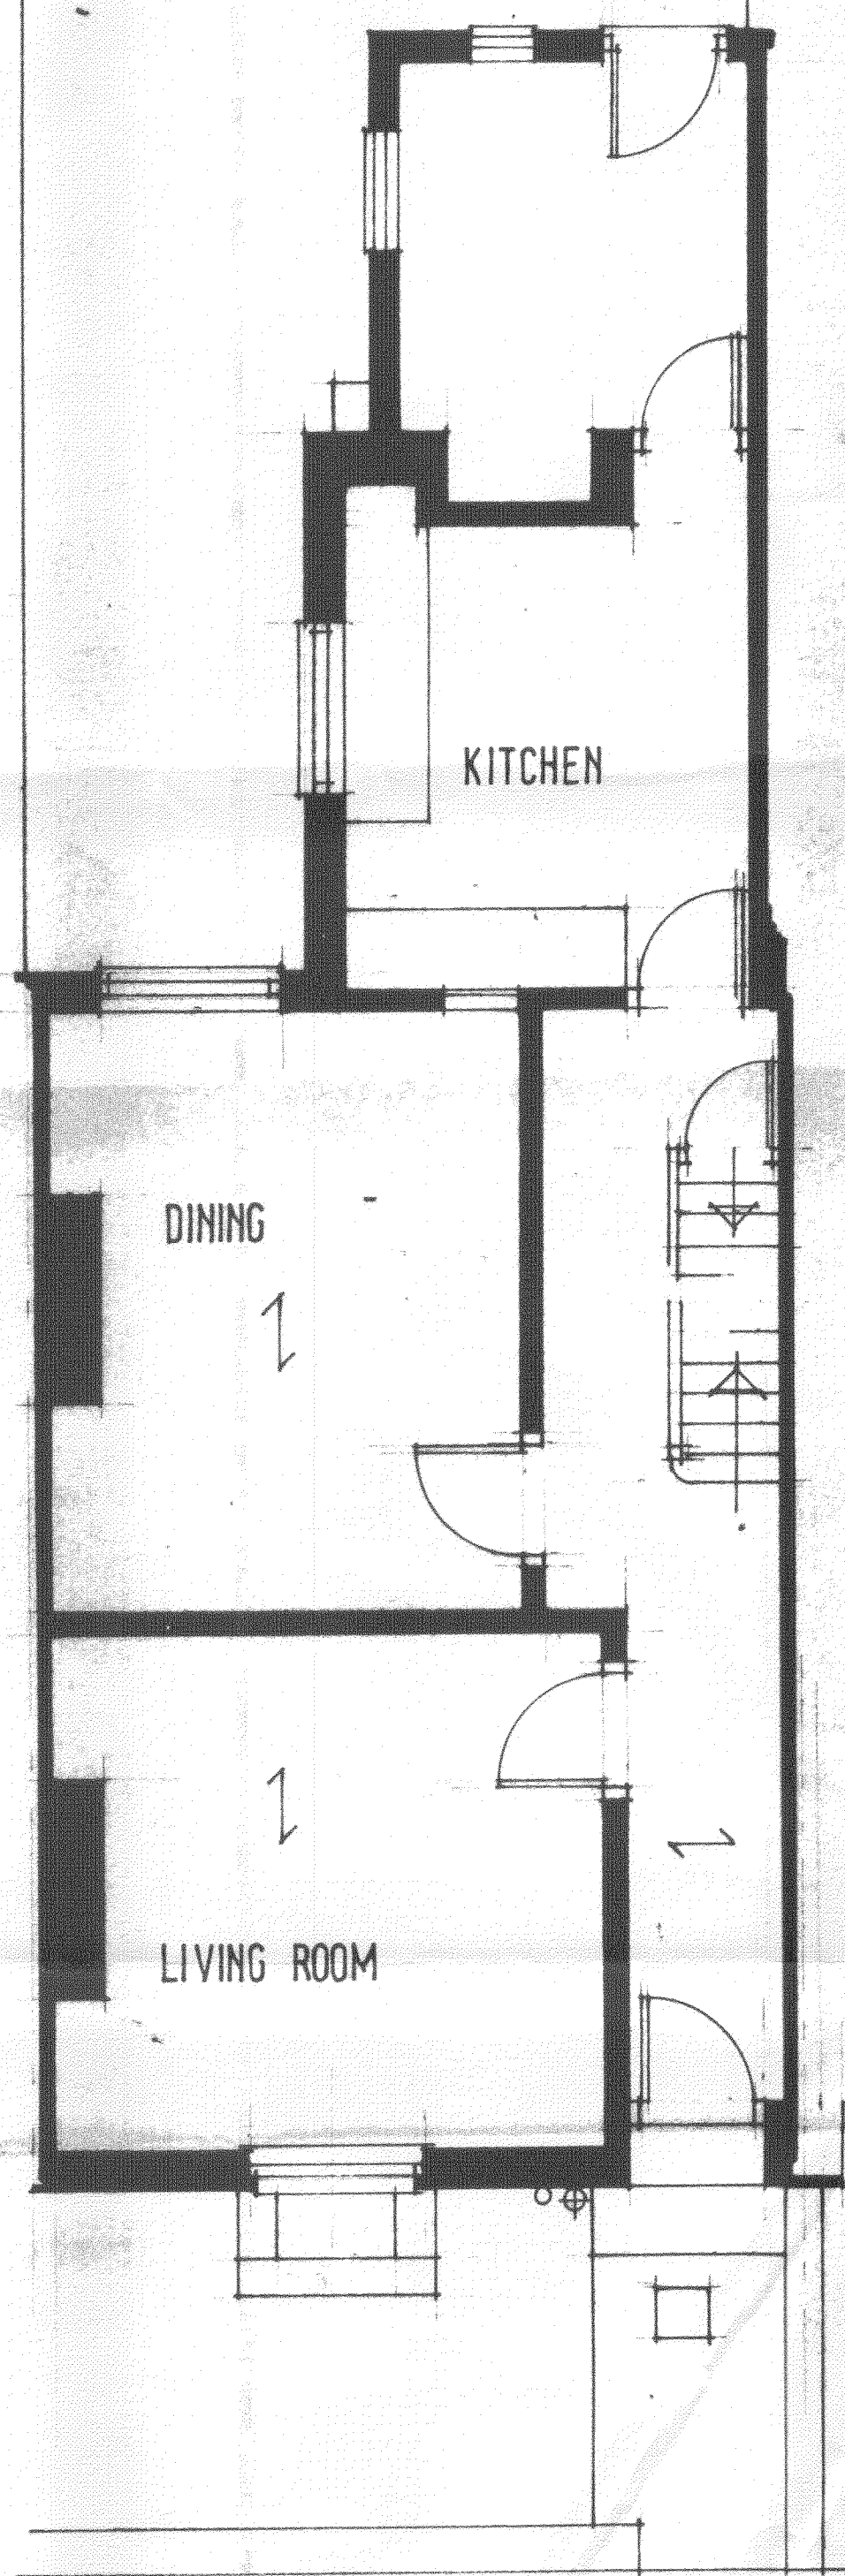


GROUND FLOOR PLAN

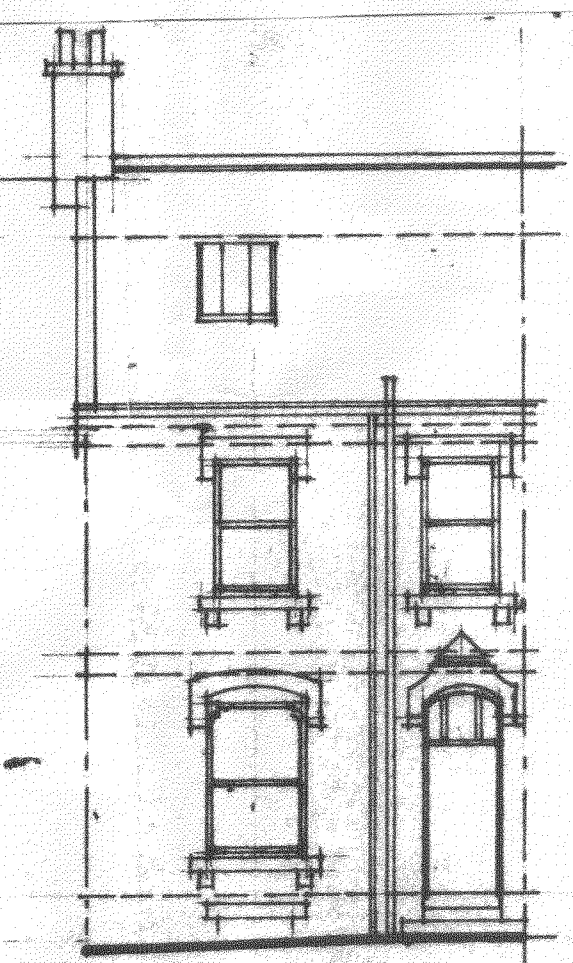


FRONT ELEVATION

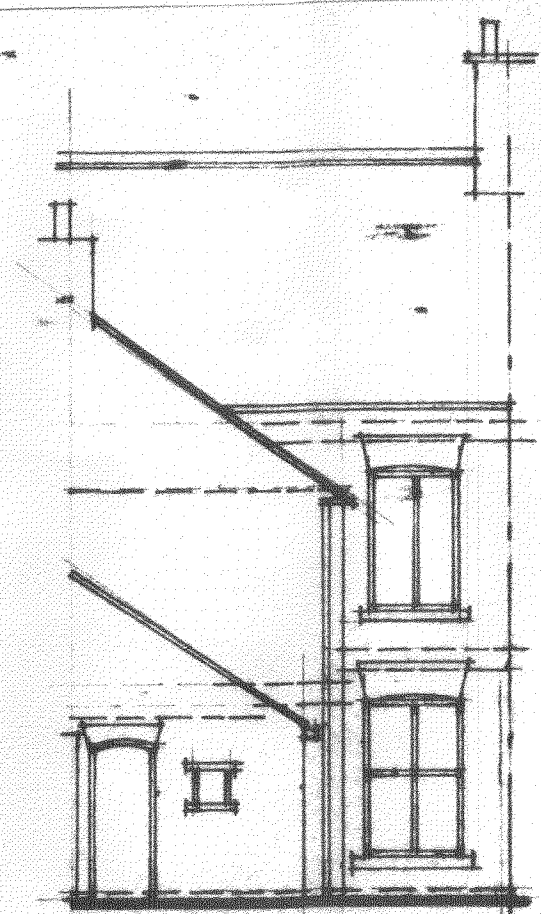


REAR

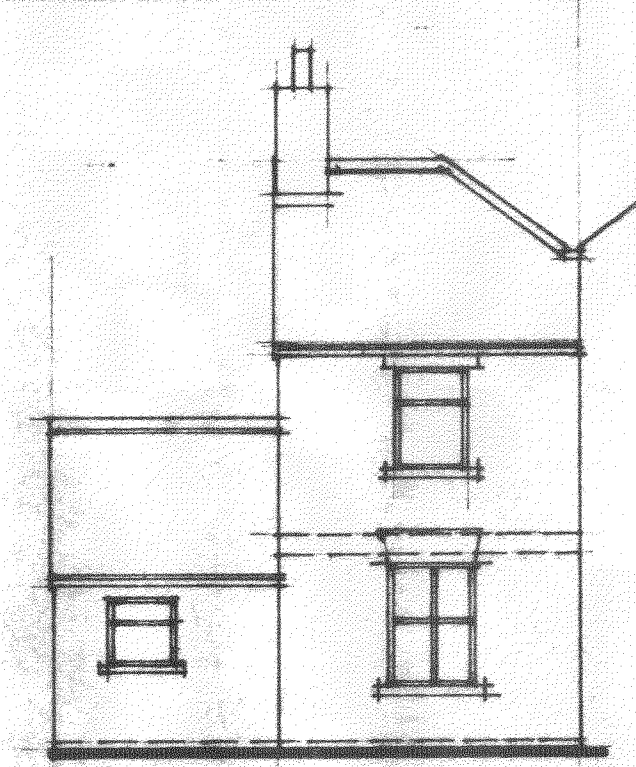


SIDE

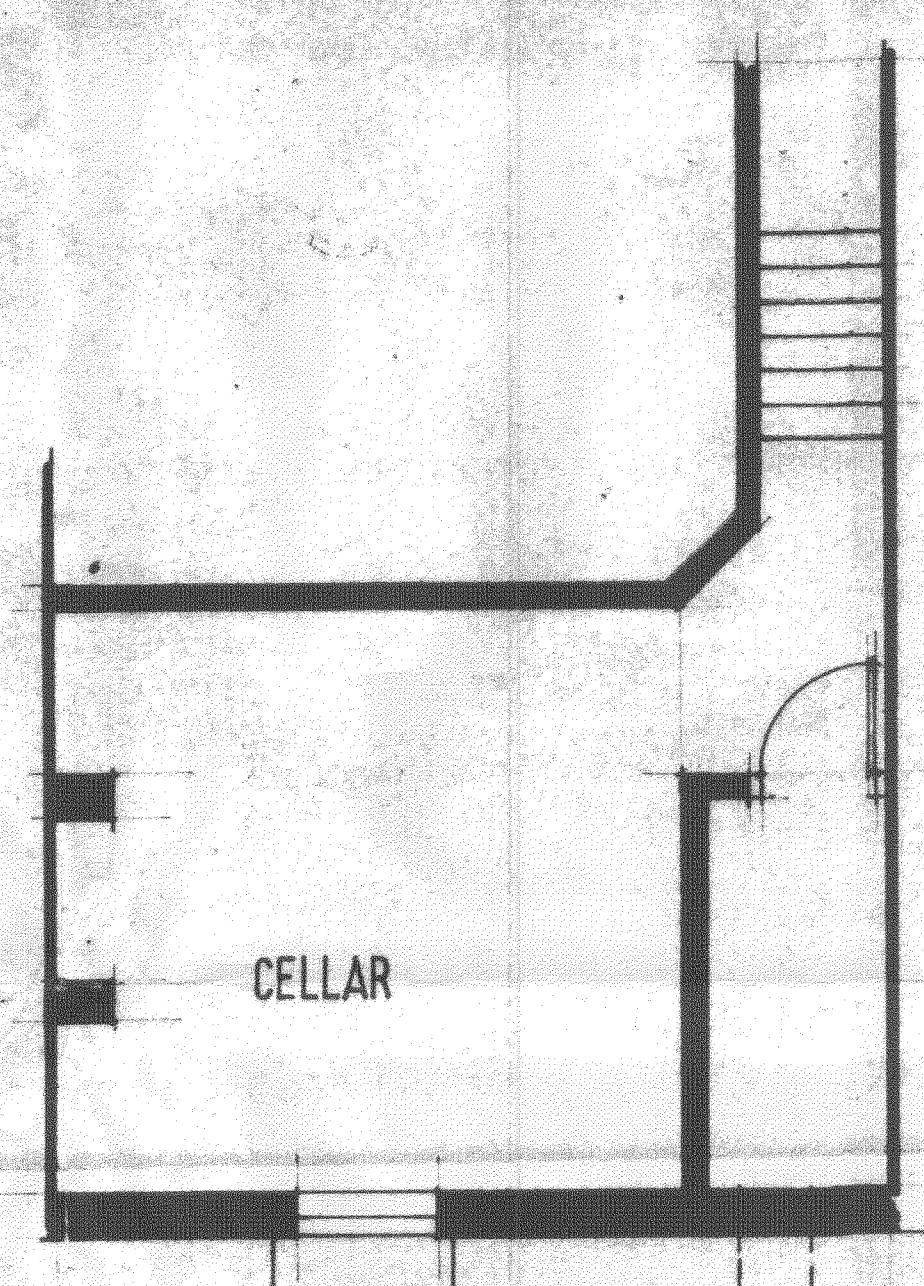


BASEMENT PLAN

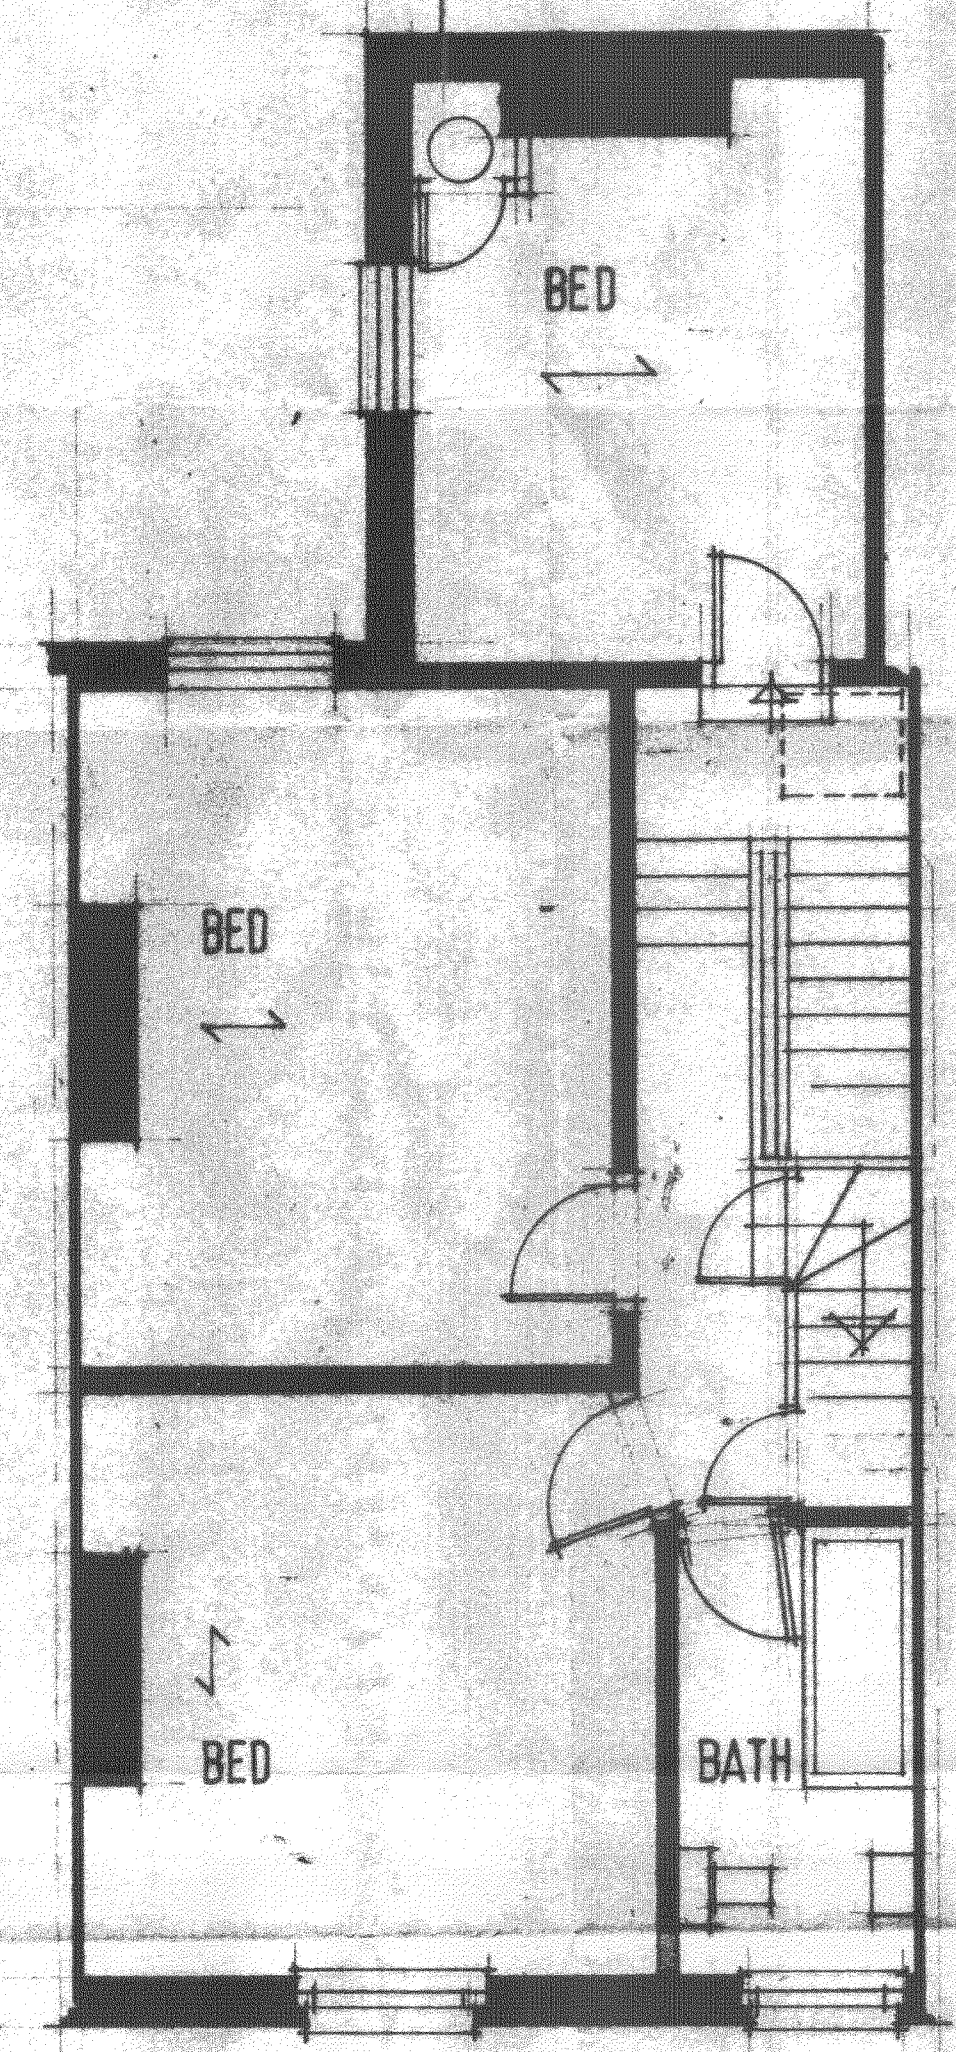


FIRST FLOOR PLAN

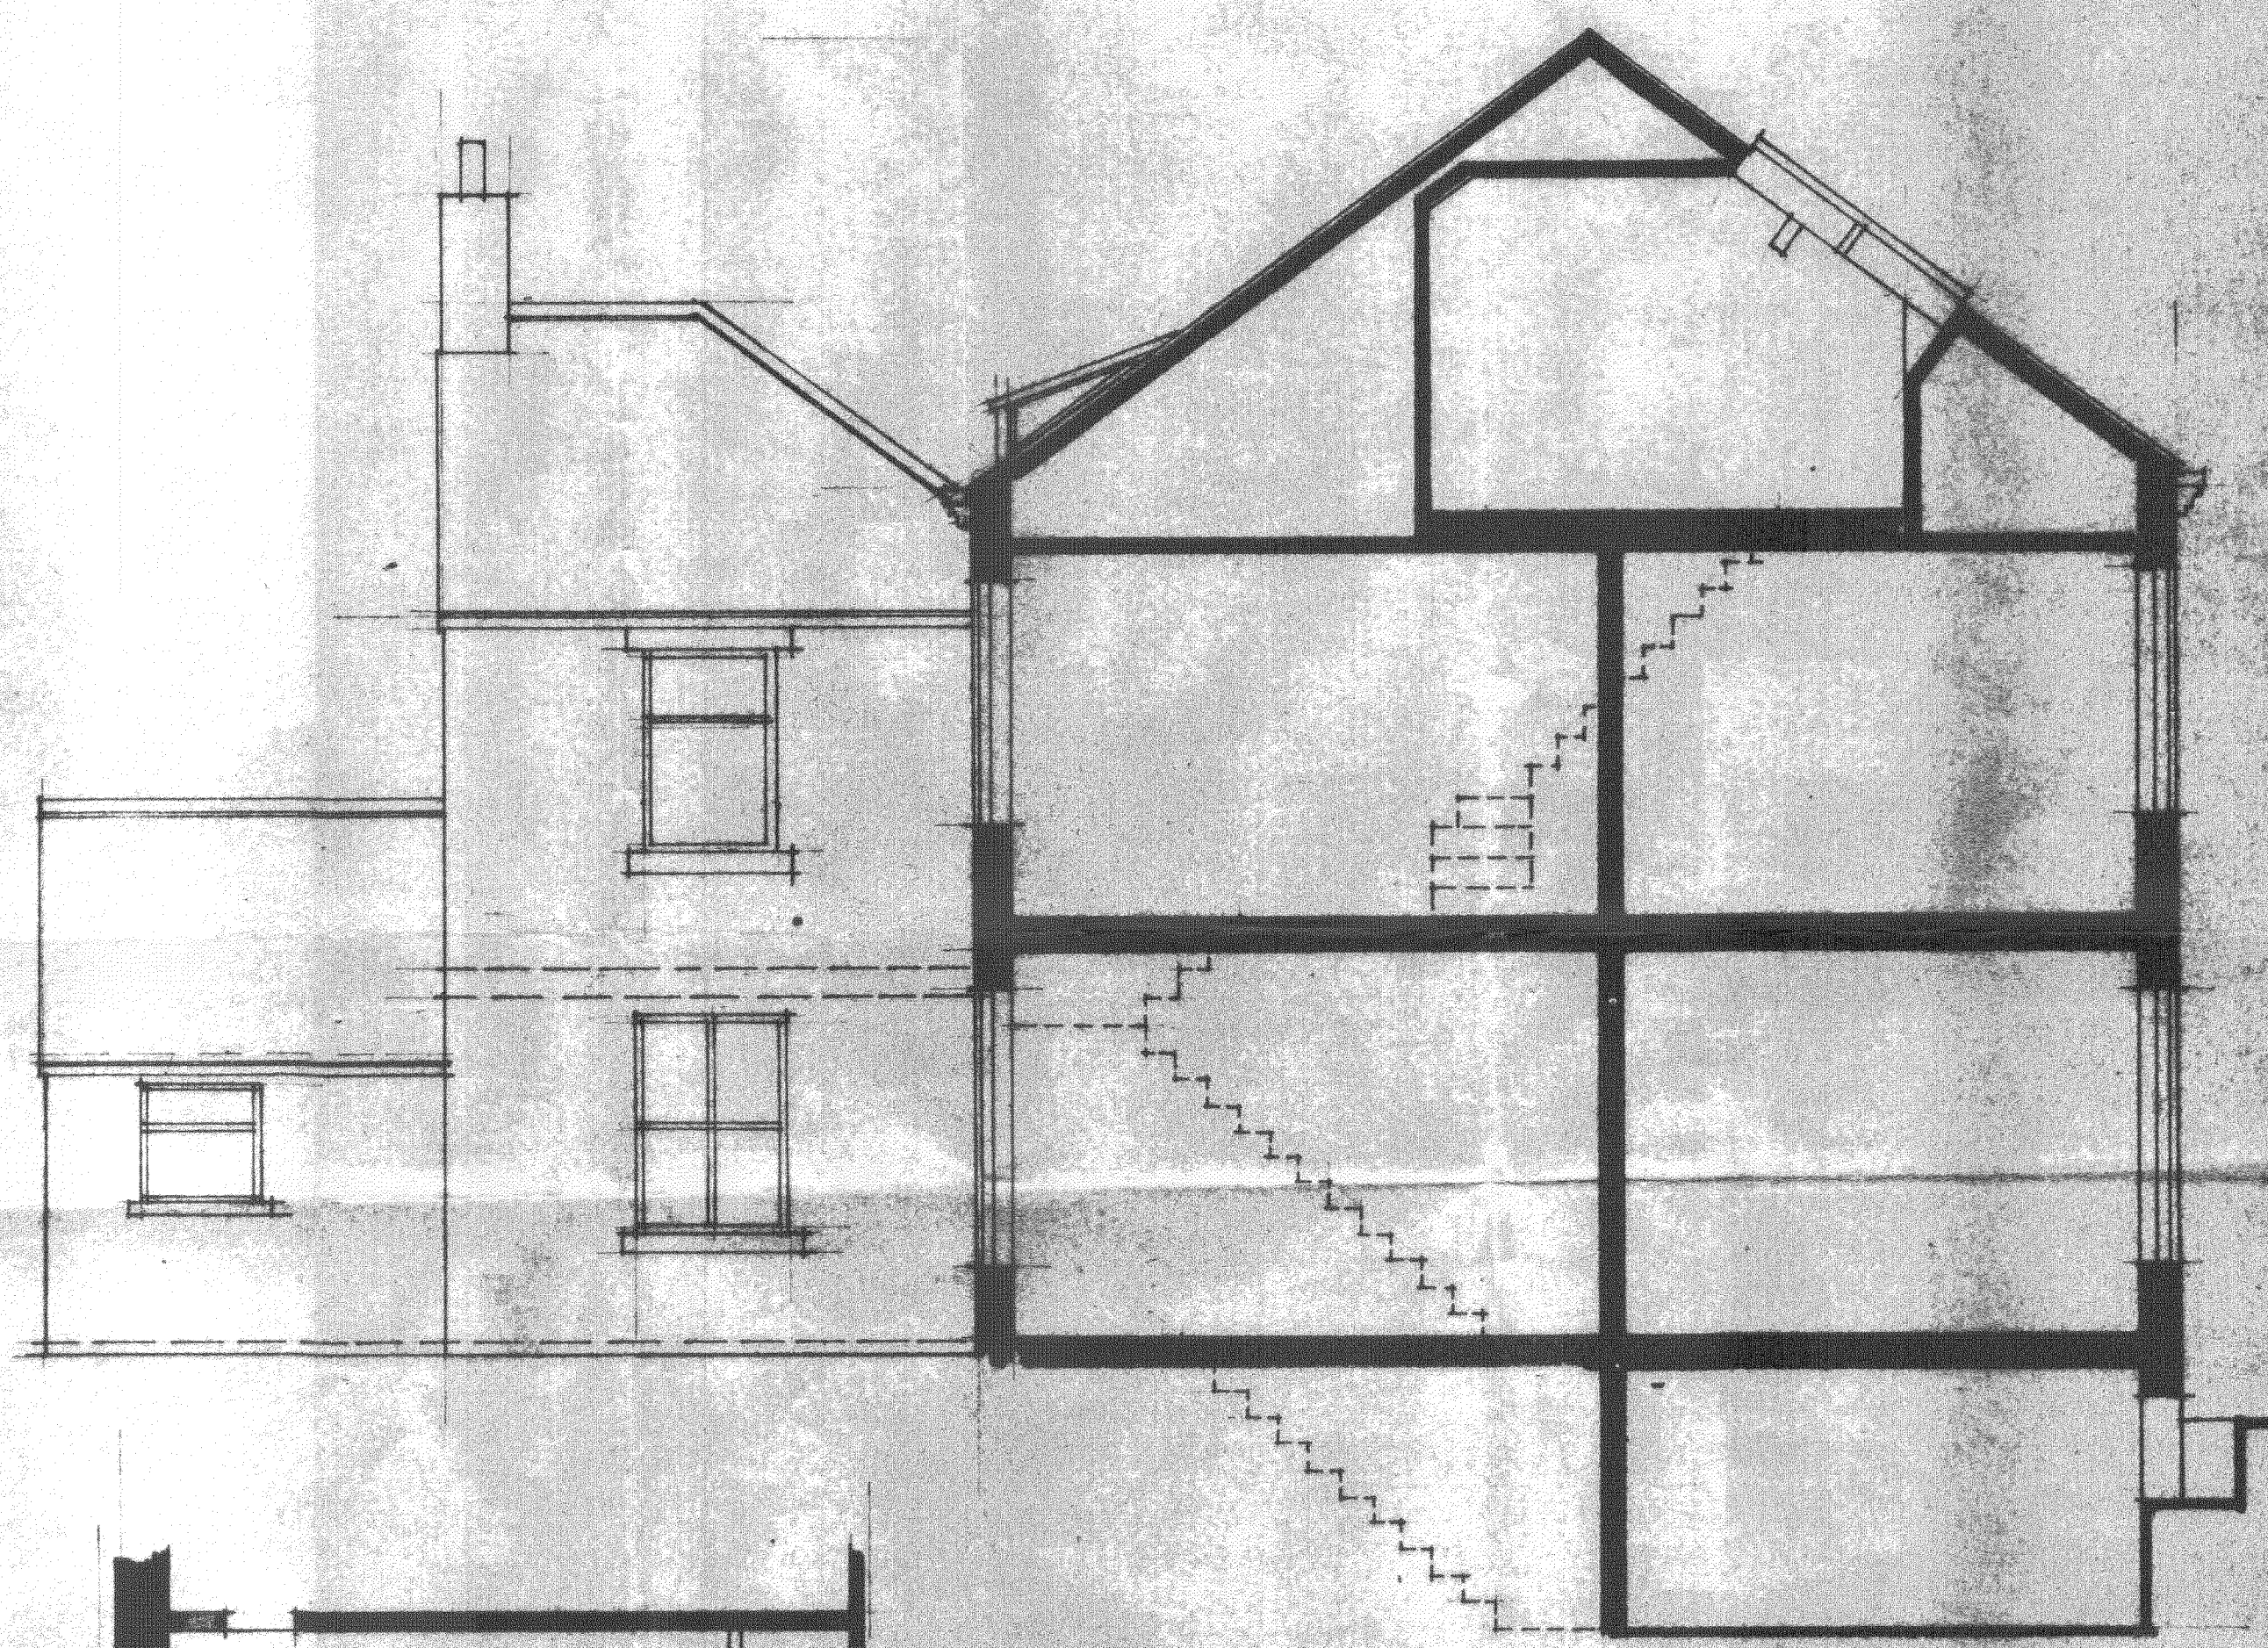

SECTION AA

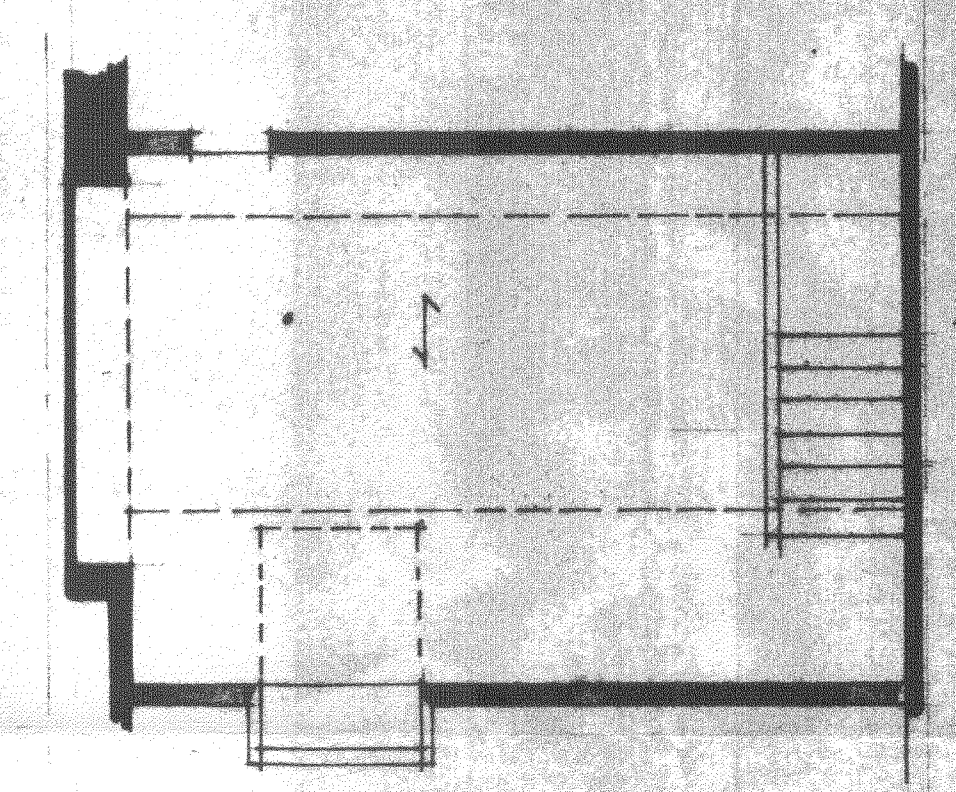

ATTIC PLAN

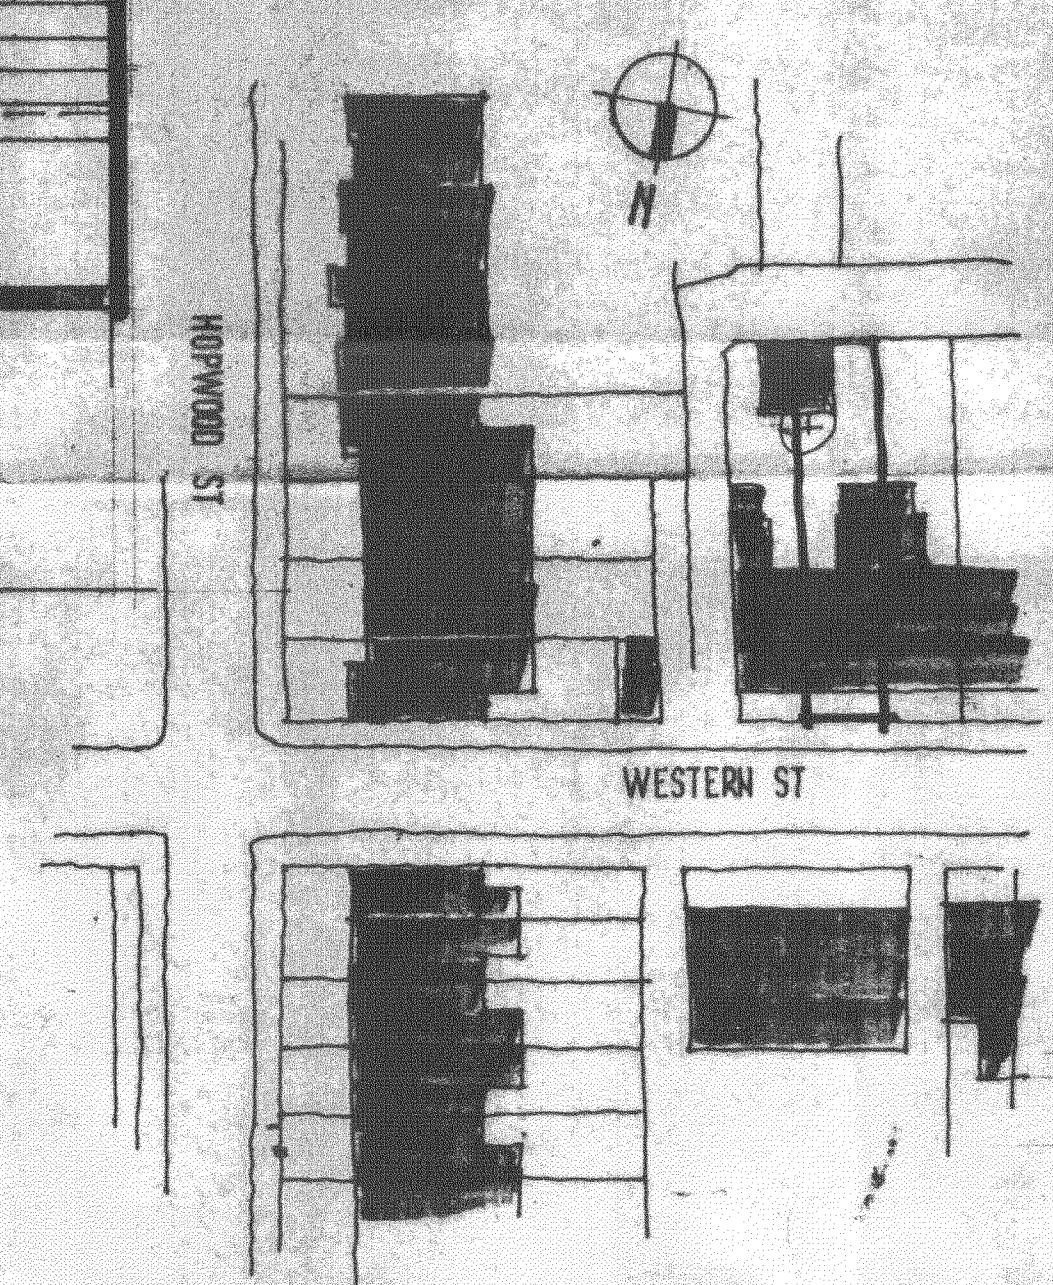

LOCATION PLAN 1:500

Ref.	Revision	Date
Client		
MR P A JACQUES		
Project	30 WESTERN ST BARNSELY	
Title		
SURVEY		
Scale: 1"=50' (1:100)	Drawn: <i>SL</i>	
Date: DEC 09	Drawing No: <i>02/17/1</i>	

BDS
BUILDING DESIGN SERVICES
15 Hunters Avenue Barnsley S70 6PL
TEL: 01226 733224