




| Drawing No. | Rev No. |
|-------------|---------|
| MMM001 -002 |         |

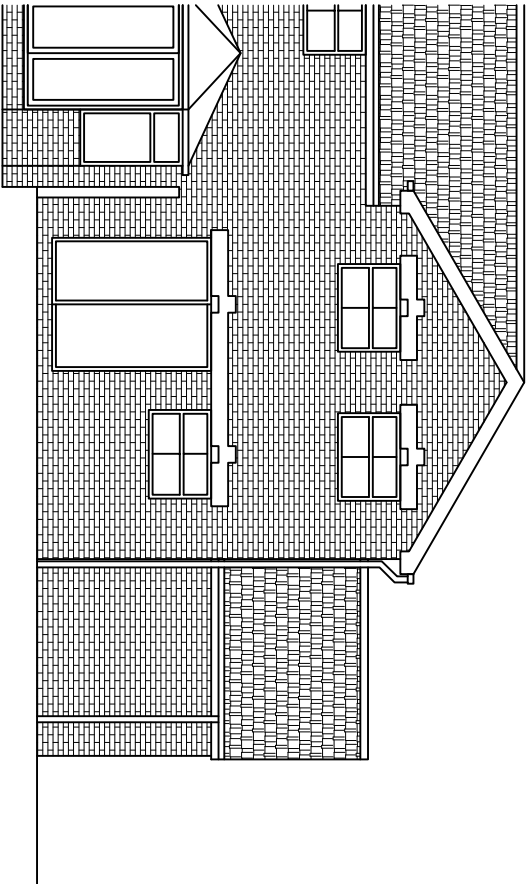

EXISTING REAR ELEVATION  
SCALE 1:100 AT A3

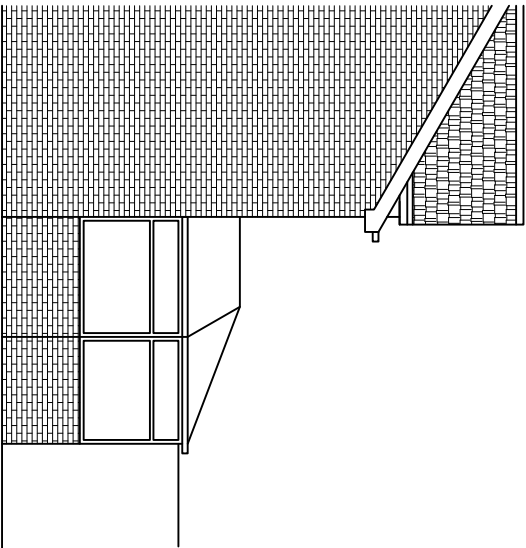

EXISTING SIDE ELEVATION  
SCALE 1:100 AT A3

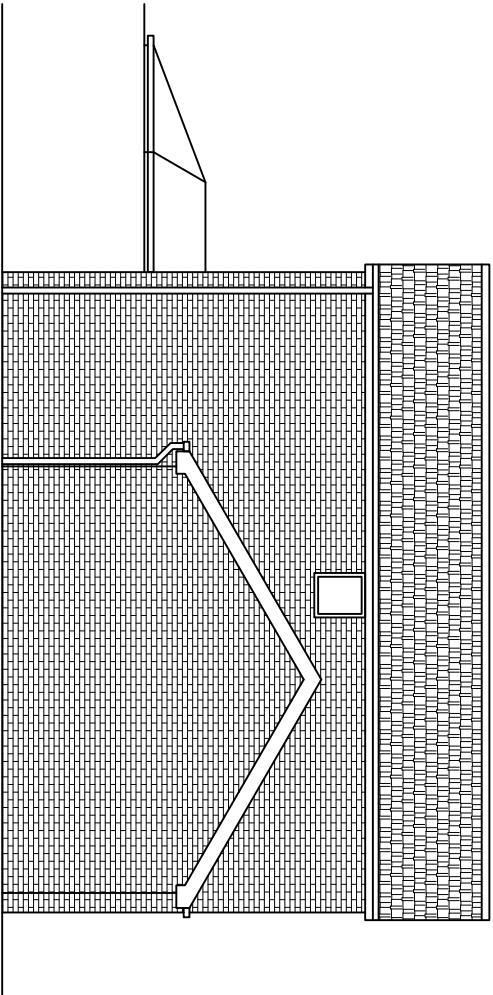

EXISTING SIDE ELEVATION  
SCALE 1:100 AT A3

DO NOT SCALE: Contractor to check all dimensions and report any omissions or errors

NOTES

| Rev | Description | By | CHK | App | Date |
|-----|-------------|----|-----|-----|------|
|-----|-------------|----|-----|-----|------|

JRB DESIGNS LTD  
1 Saville Road  
Cudworth  
Barnsley  
S72 8LT  
Tel: 01226 383542  
Fax: 01226 380078  
Mob: 07970 541192  
Email: join@jrbdesigns.co.uk

This drawing is copyright. © Jrbdesigns Ltd.

Client  
  
MR. M ARSHALL

Drawing Title  
  
EXISTING ELEVATIONS

Address  
  
26 QUARRY BANK CLOSE  
CUDWORTH  
BARNSELEY  
S72 8BJ

Project Title:  
  
PROPOSED TWO STOREY  
REAR EXTENSION

Purpose of Issue:  
  
PLANNING

Drawing Status  
  
FIRST ISSUE

|             |          |             |
|-------------|----------|-------------|
| Scale at A3 | Drawn By | Date        |
| AS SHOWN    | JRB      | 24/01/2014  |
| Checked By  | Date     | Approved By |
| 24/01/2014  |          | 24/01/2014  |

|             |             |          |
|-------------|-------------|----------|
| Project No. | Drawing No. | Revision |
| MMM001      | 002         | -        |

APPROVAL ☒ INFORMATION ☐ TENDER ☐ CONTRACT ☐ CONSTRUCTION ☐