




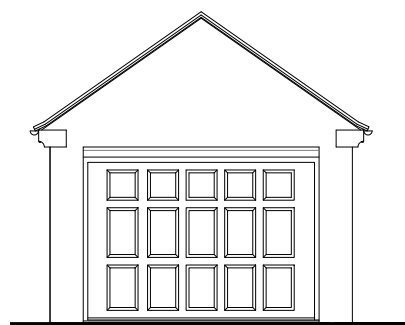


Front Elevation

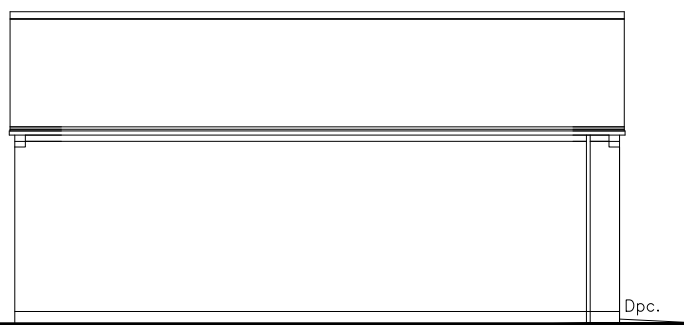




Side Elevation

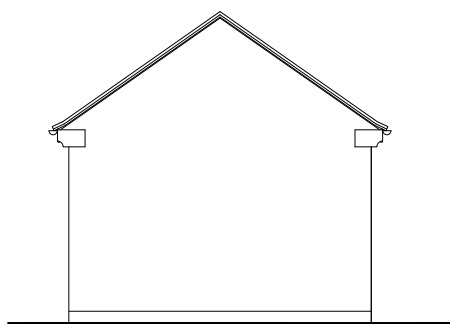

Rear Elevation

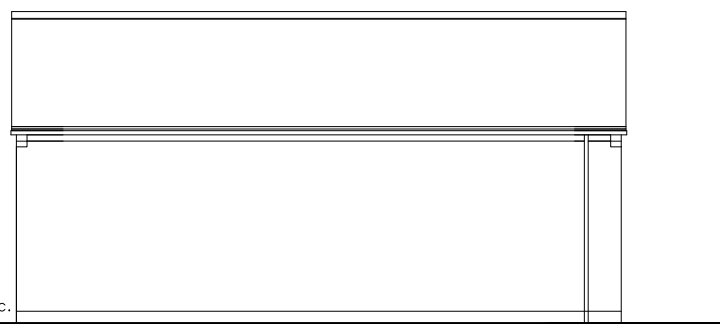


Side Elevation

 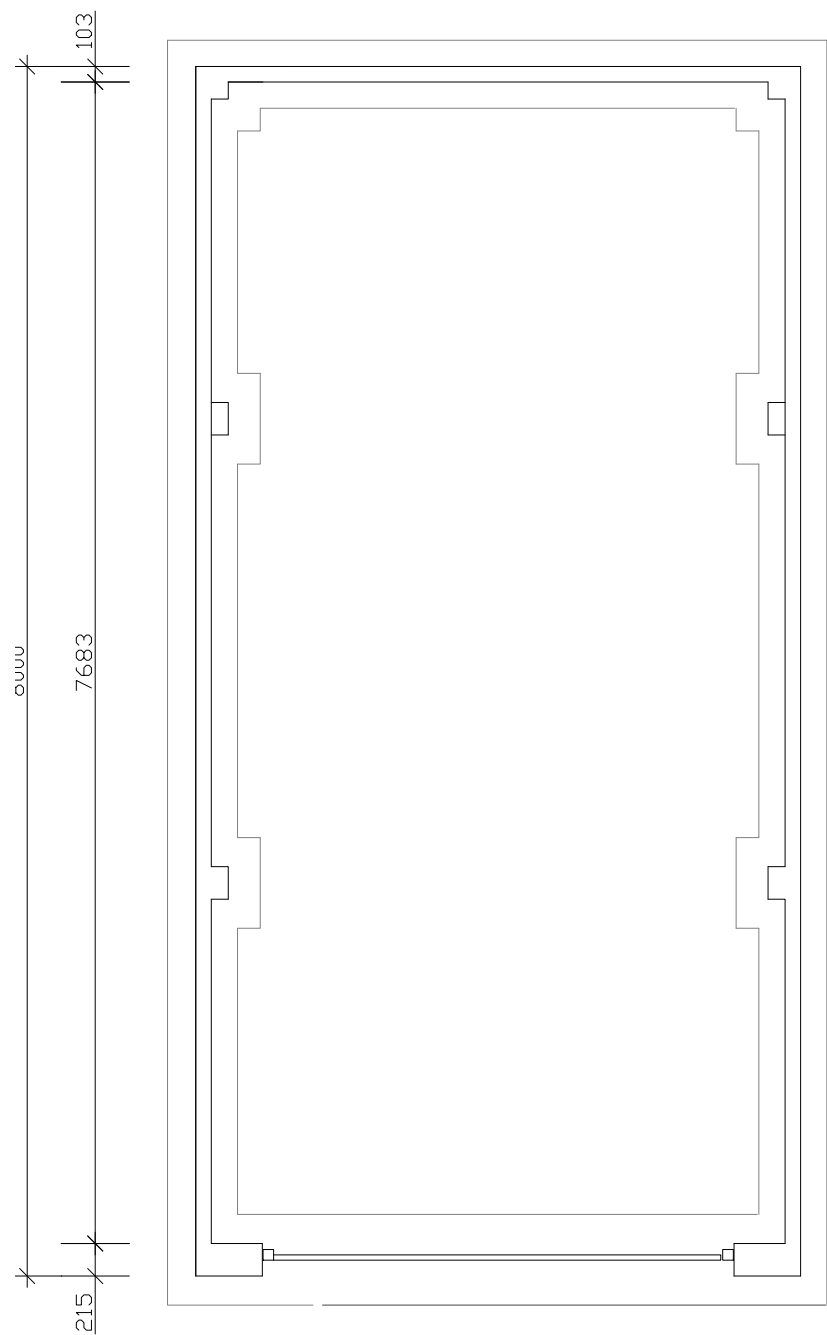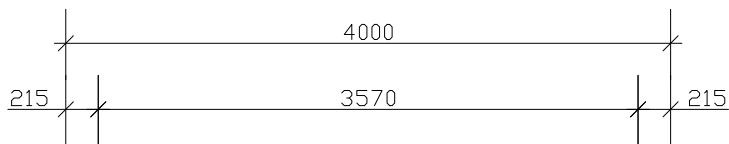


PLAN


Garage Details

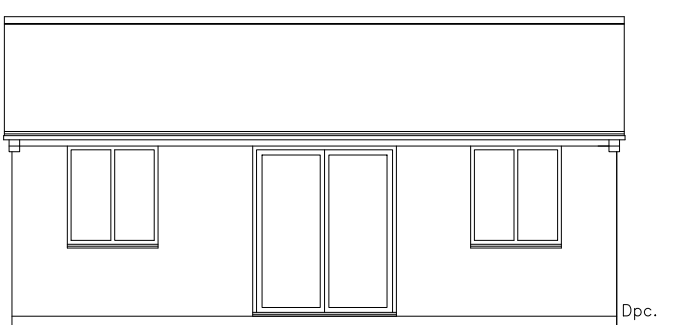


Front Elevation

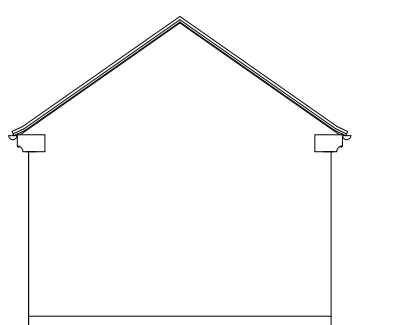



Side Elevation

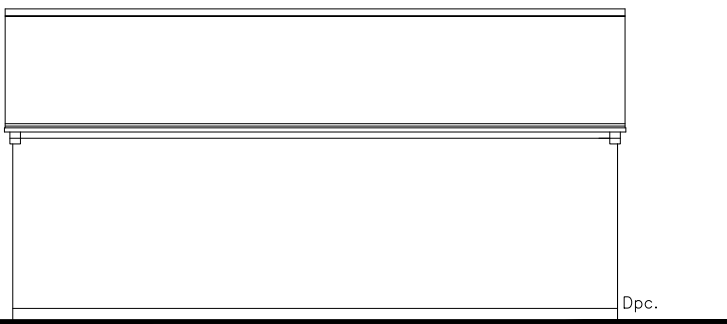

Rear Elevation

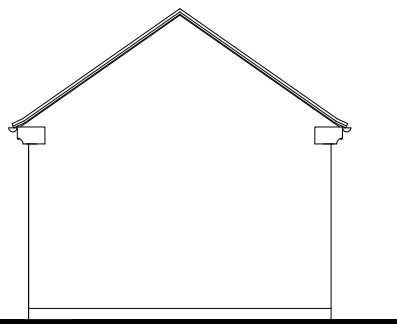

Side Elevation

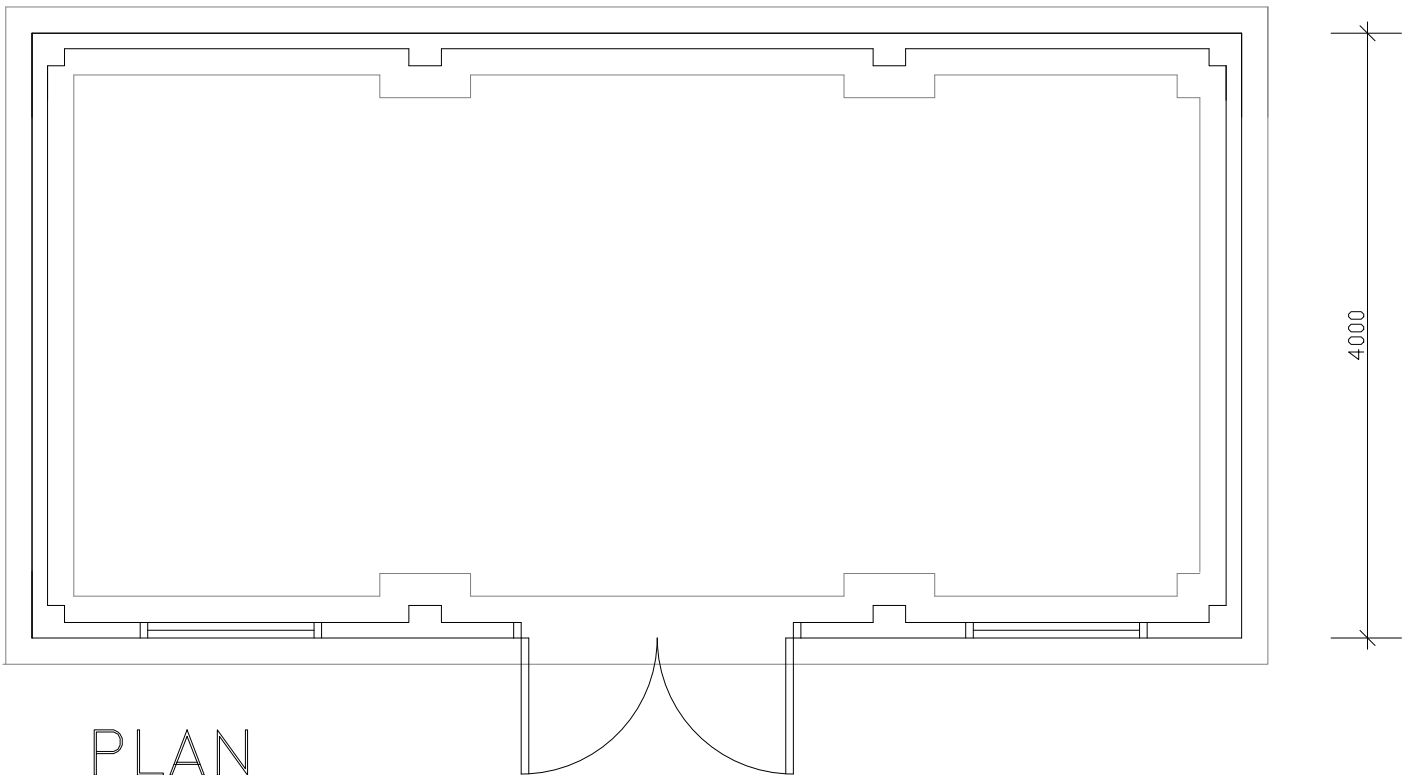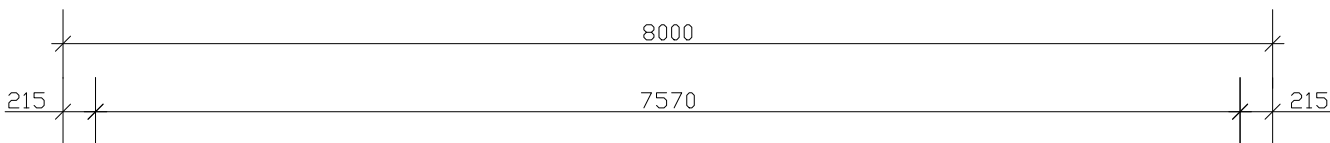

PLAN

Sun Room Details

NOTES

This drawing and all the information shown is the property of DK Designs and shall not be copied whole, or in part, or used for any other purpose without written permission of the Company.

ALL DIMENSIONS TO BE CHECKED ON SITE
ALL SUBJECT TO STRUCTURAL ENGINEERS CHECKS AND CALCULATIONS

DO NOT SCALE FROM THIS DRAWING EXCEPT FOR THE PURPOSES OF LOCAL AUTHORITY PLANNING.

IF ANY VARIATIONS ARE MADE TO SPECIFICATION/DRAWINGS WITHOUT DK DESIGNS KNOWLEDGE, DK DESIGNS WILL NOT BE HELD ACCOUNTABLE FOR NON COMPLIANCE OF PLANNING AND BUILDING REGULATIONS

Rev.	Date	Remarks
DK DESIGNS FUTURE PROJECTS TODAY		
96 BLACKBURN DRIVE CHAPELTOWN SHEFFIELD S35 2ZP		
TEL/FAX:- 0114 2571043 MOB:- 07710783875 EMAIL :- DESIGNS@DK-DESIGNS.CO.UK WEB:- WWW.DK-DESIGNS.CO.UK		

Client: Mr M Goodlad
Project Title: Proposed Garage and Sunroom at 7 Shirland Avenue - Barnsley - S71 3SA

Scales: 1:50 1:100 Date: Dec 16
Drawing Number: 2016-140-02 Revisions: Drawn by: