




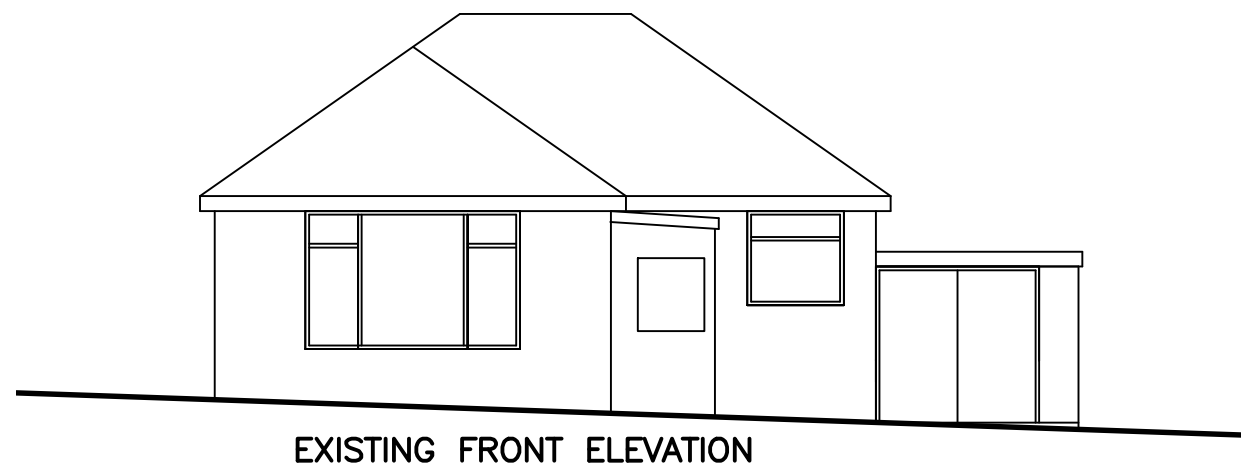


EXISTING FRONT ELEVATION

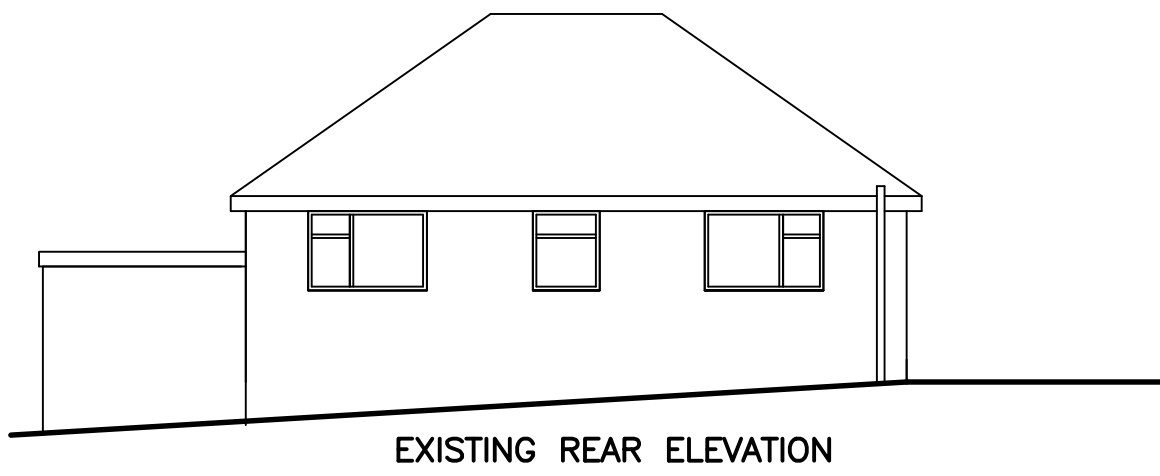


EXISTING REAR ELEVATION

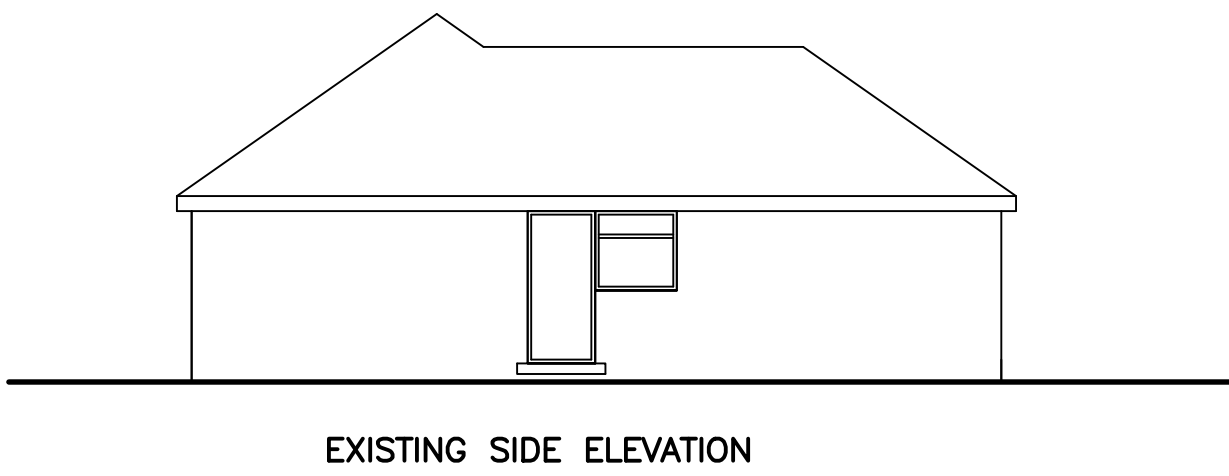

EXISTING SIDE ELEVATION

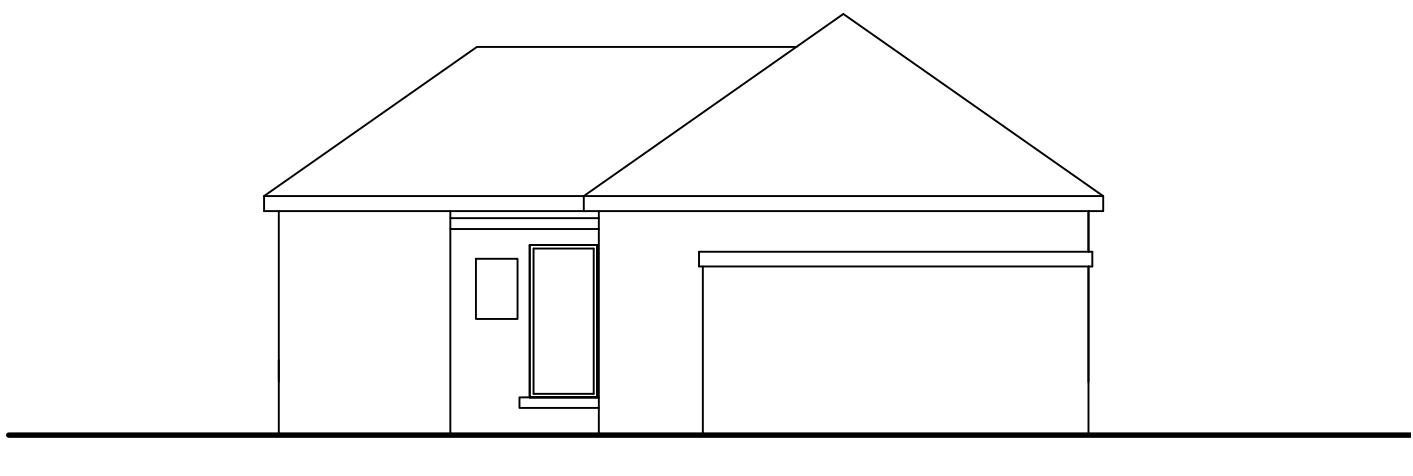

EXISTING SIDE ELEVATION

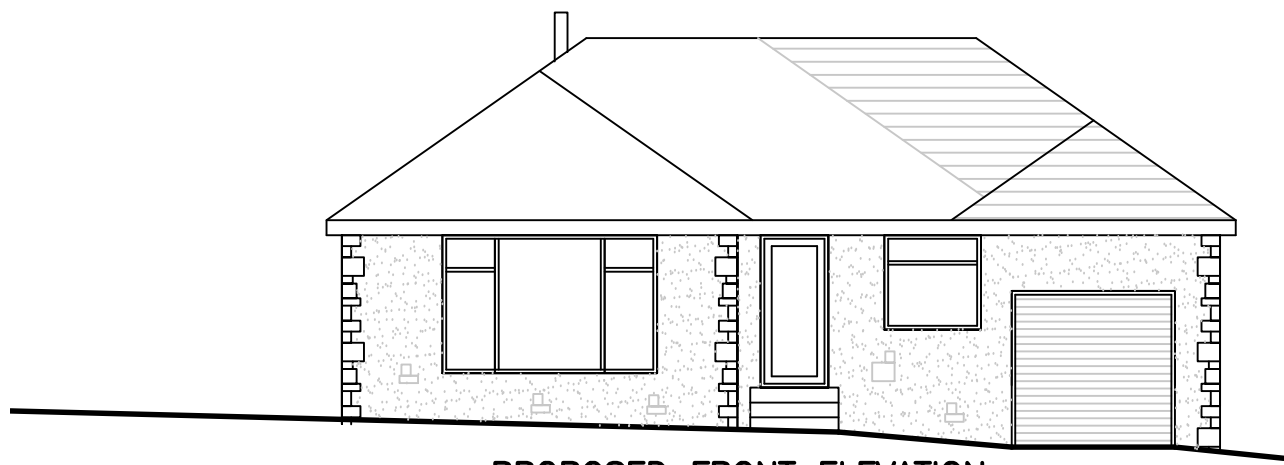


PROPOSED FRONT ELEVATION

EXISTING WALLS:
Grey stonework


NEW & EXISTING WALLS:
Rendered blockwork:
Colour white with stone
quoins to external corners

ROOF:
Concrete roof tiles to
match existing, with Velux
windows.


FLAT ROOFS:
Single ply roof sheeting.

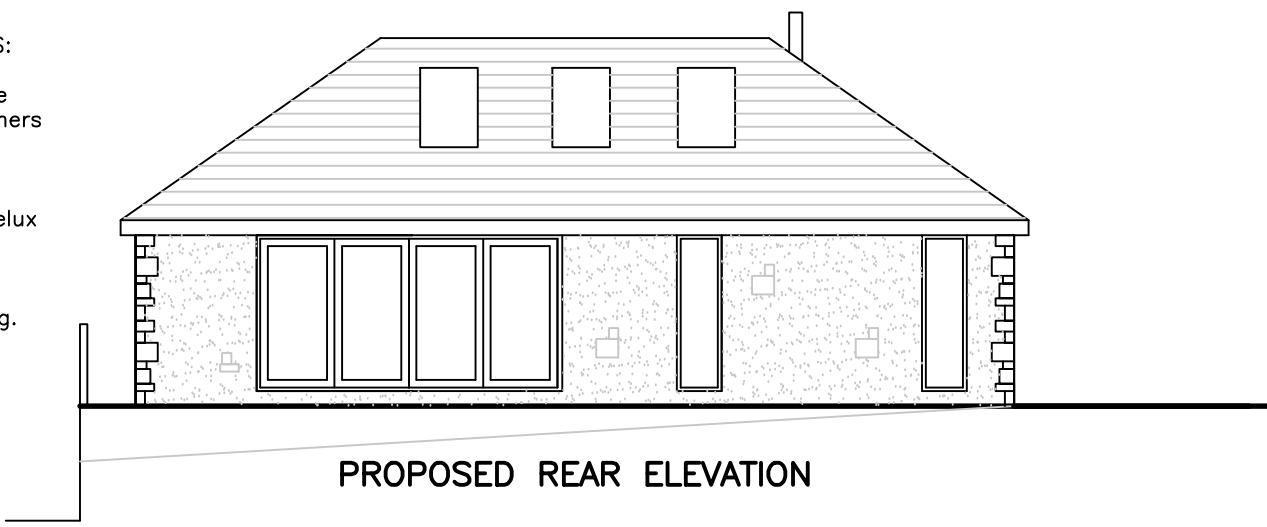


PROPOSED REAR ELEVATION

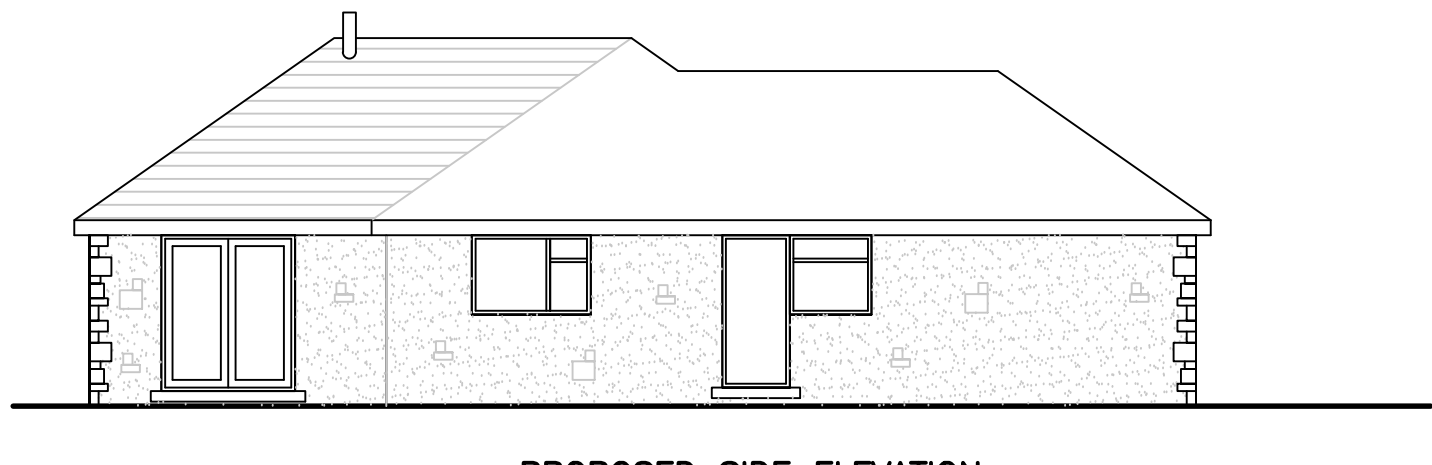


PROPOSED SIDE ELEVATION

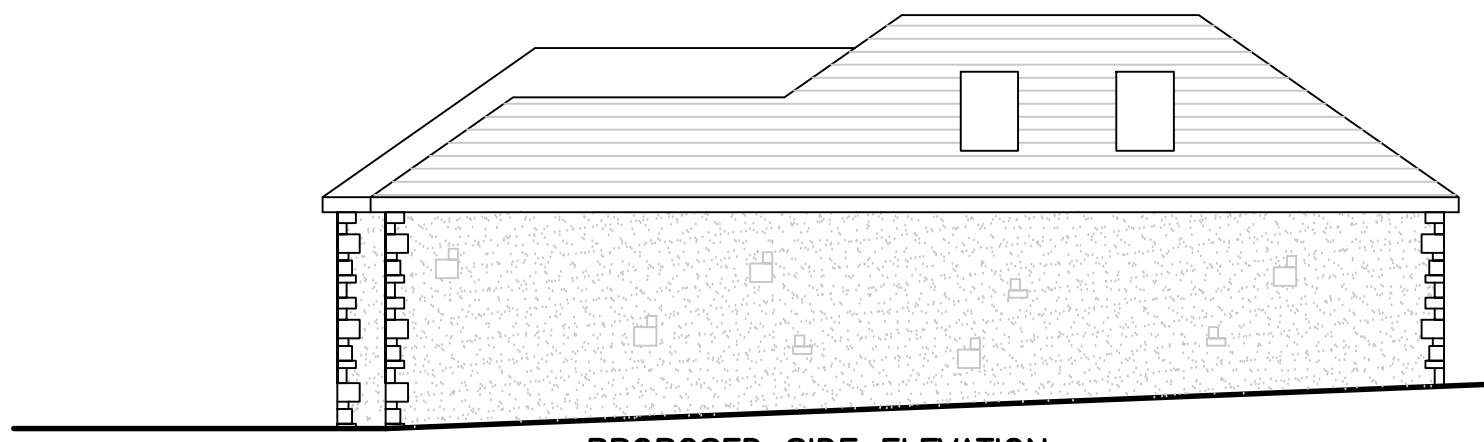


PROPOSED SIDE ELEVATION

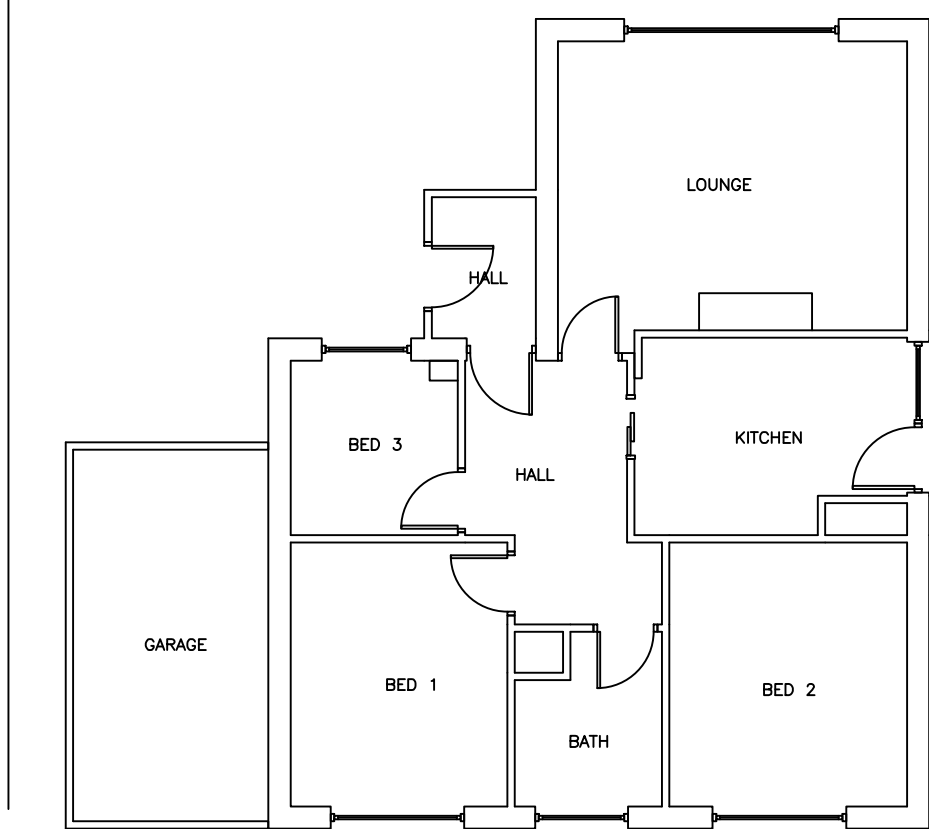


EXISTING FLOOR PLAN

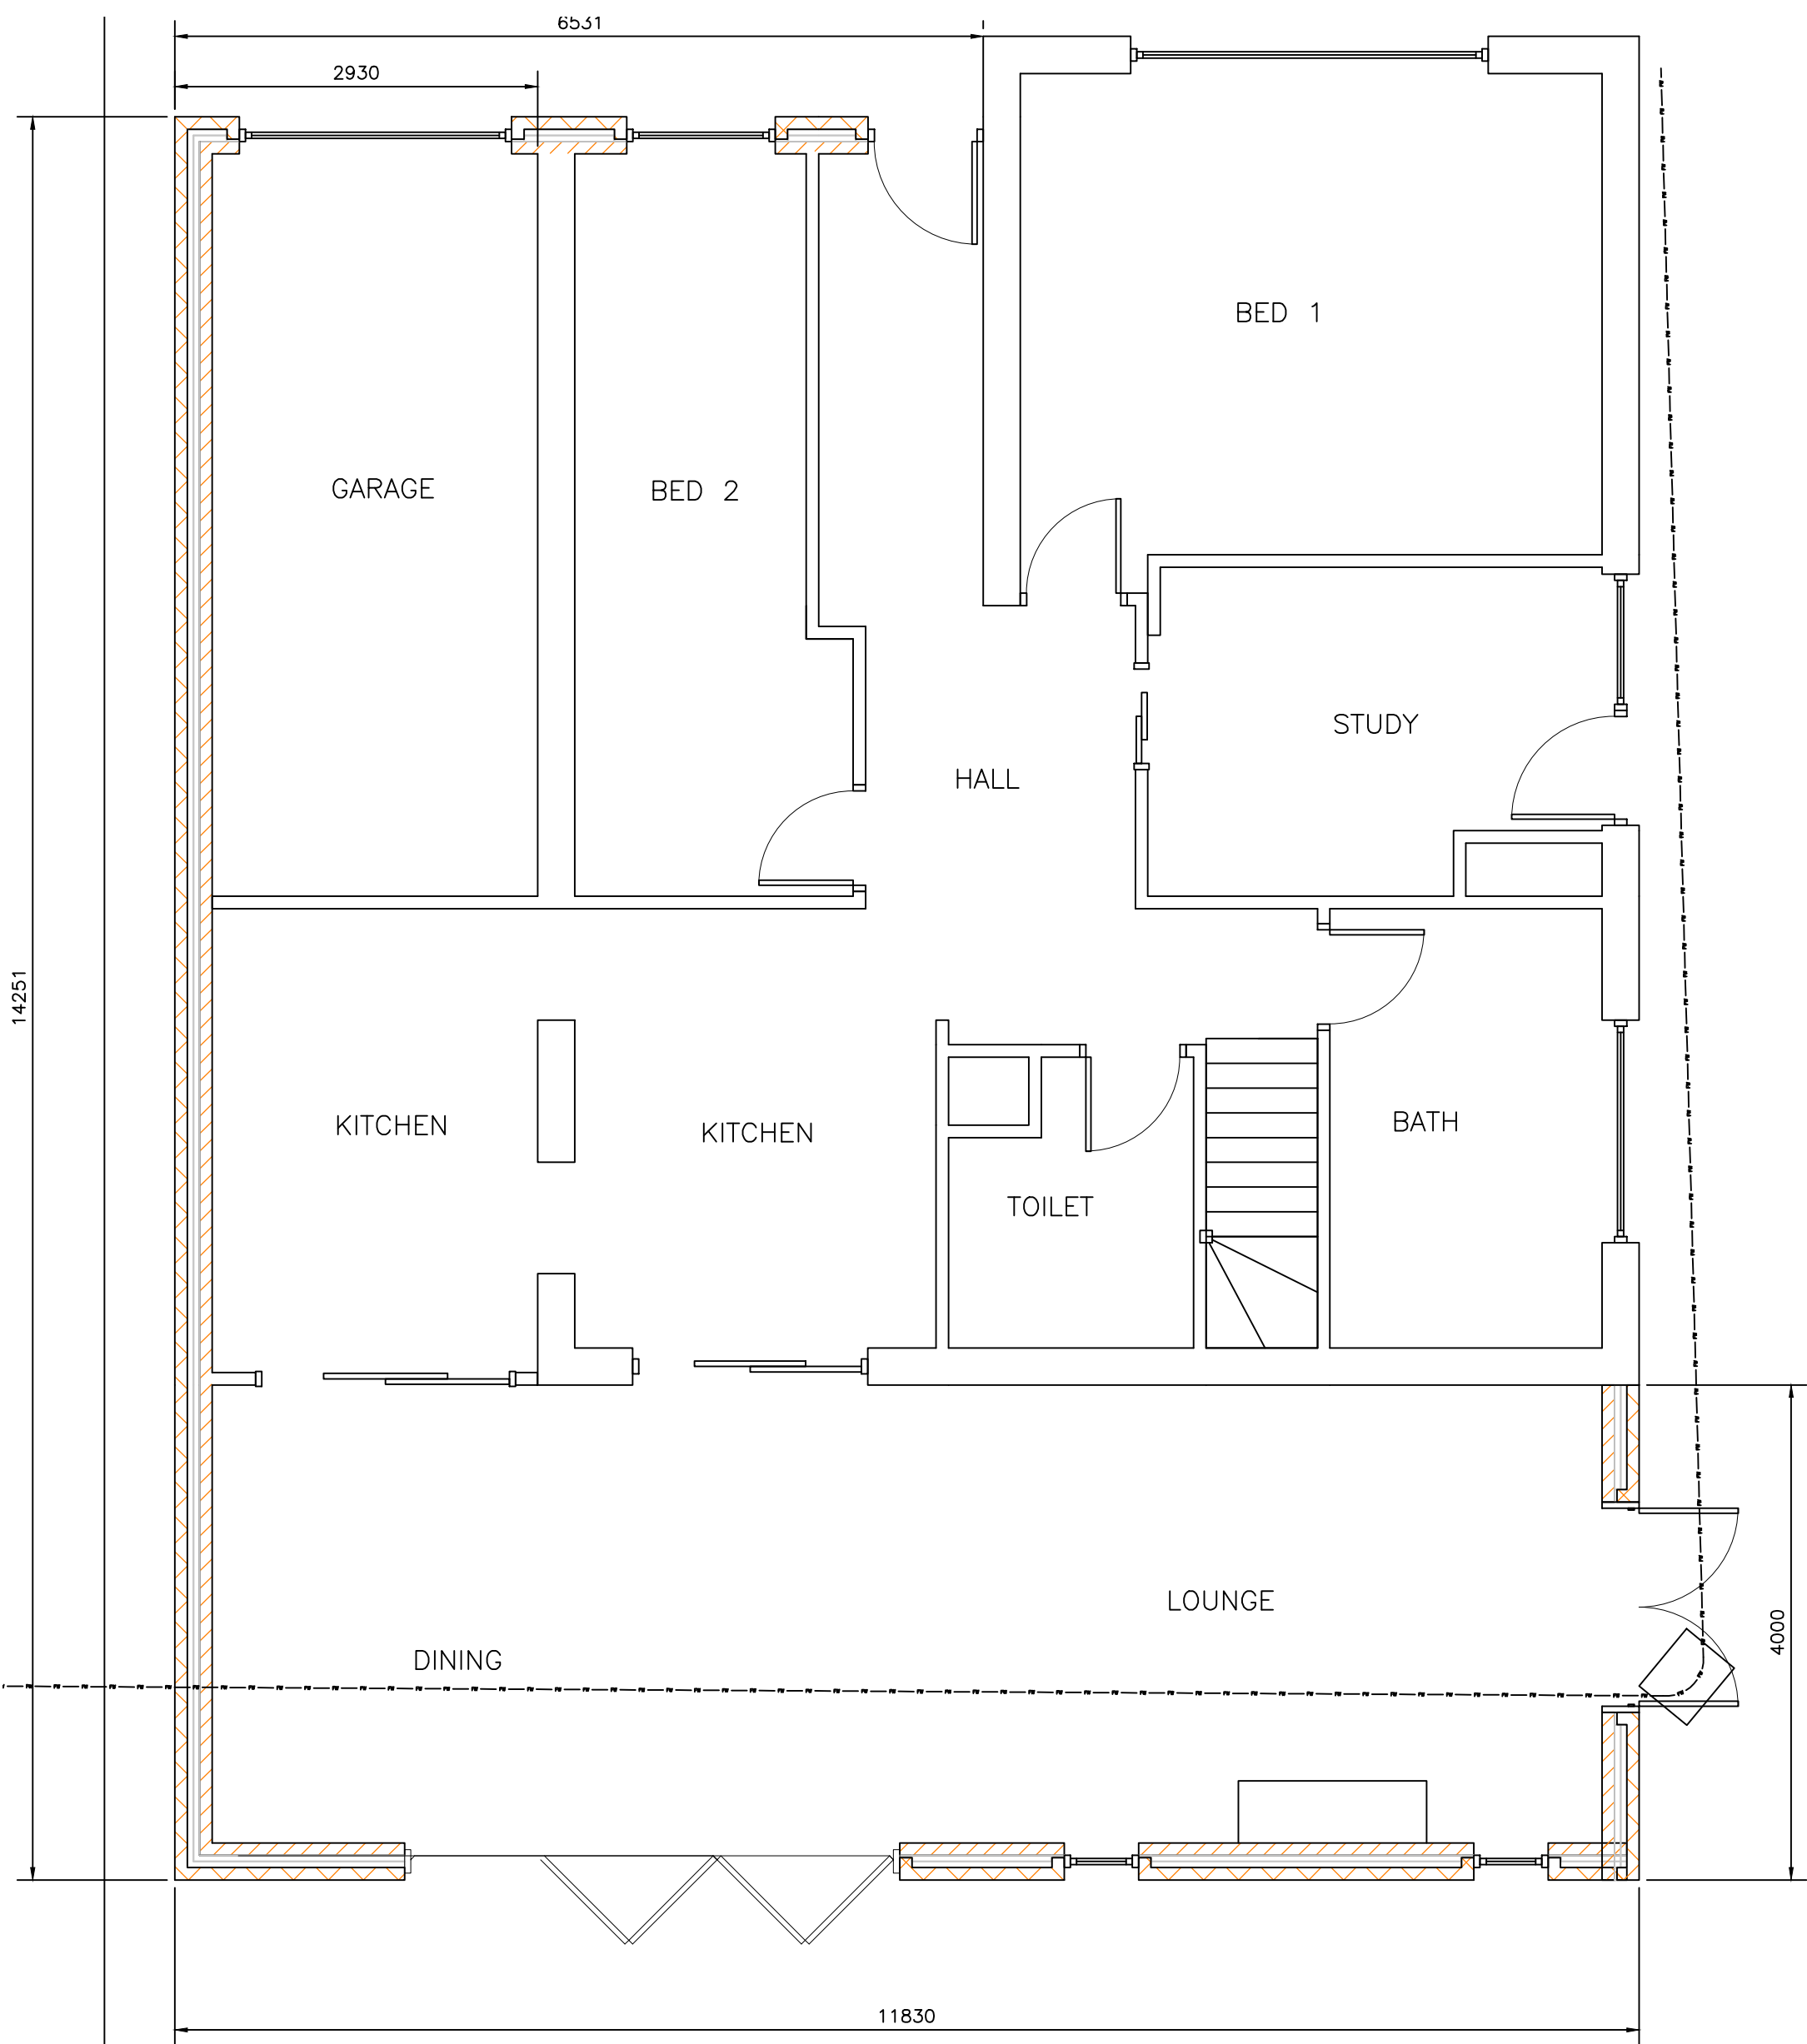


PROPOSED GROUND FLOOR PLAN

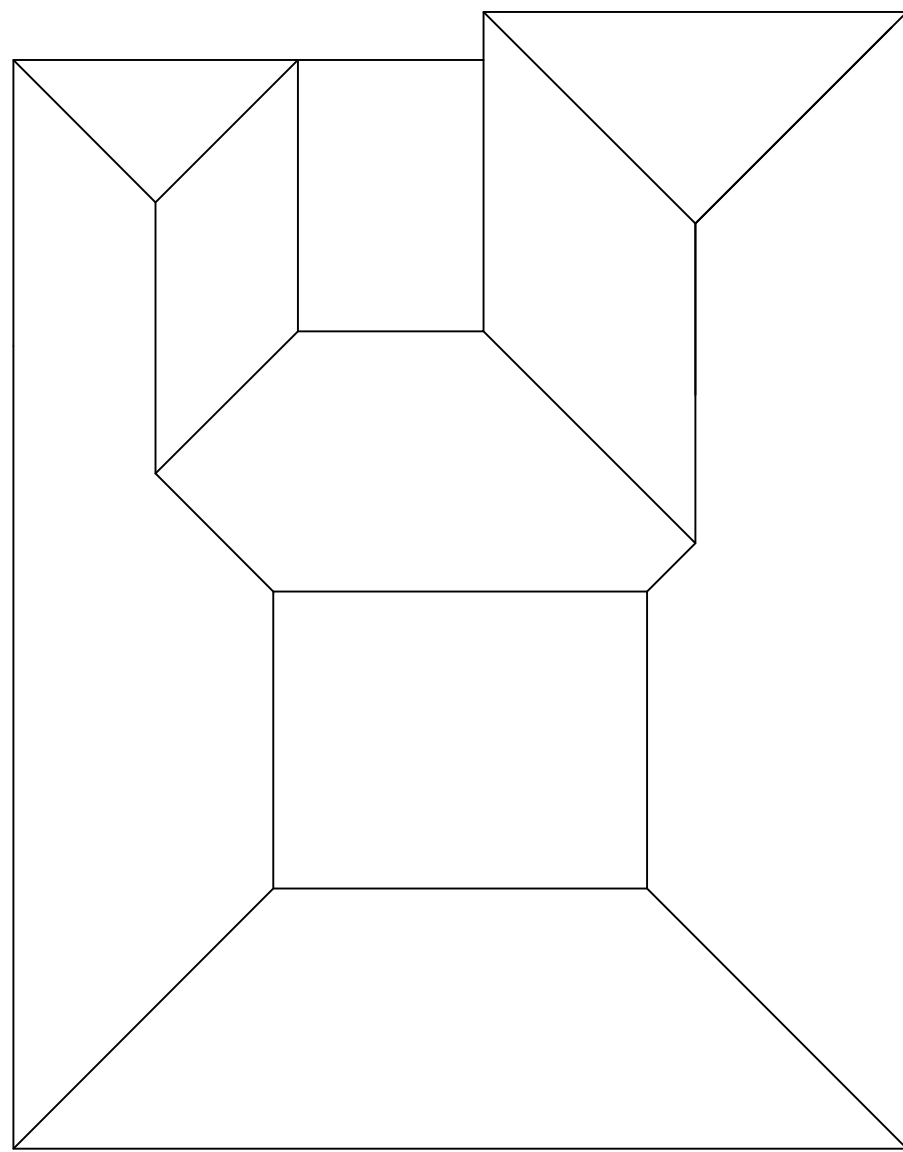

PROPOSED ROOF PLAN

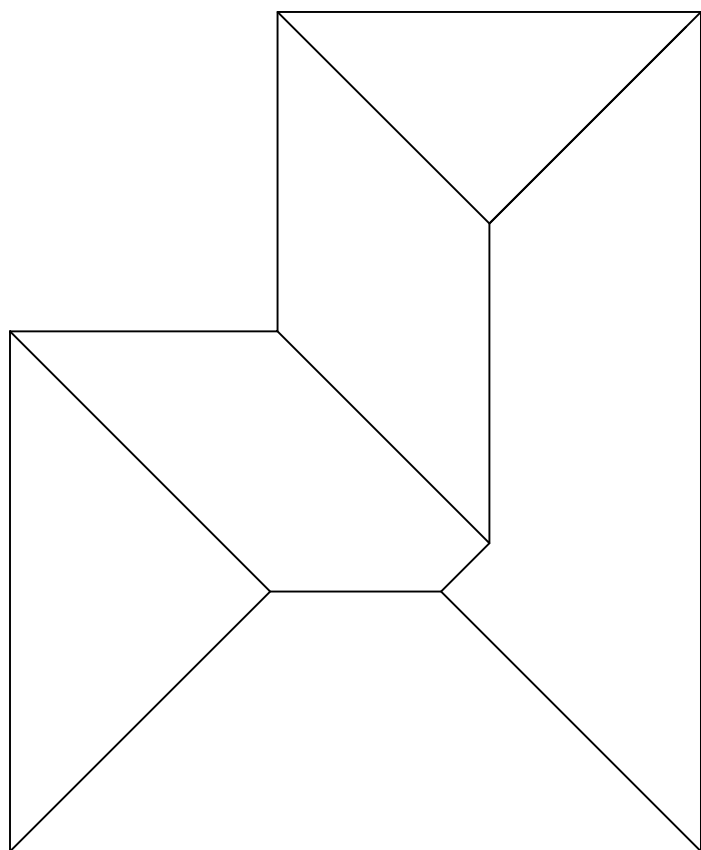

EXISTING ROOF PLAN

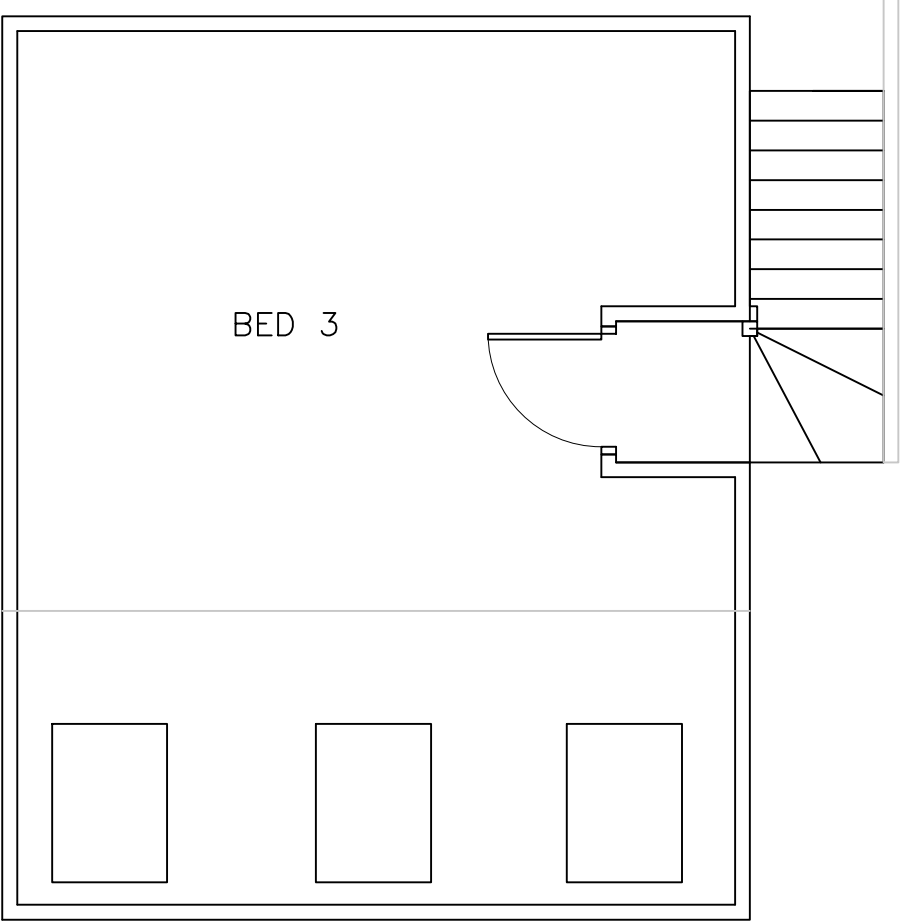

PROPOSED FIRST FLOOR PLAN



BLOCK PLAN Scale 1:200

Mr & Mrs C Smith

PROPOSED REAR, SIDE & FRONT EXTENSIONS
16 GREENSIDE
HOYLANDSWAINE