




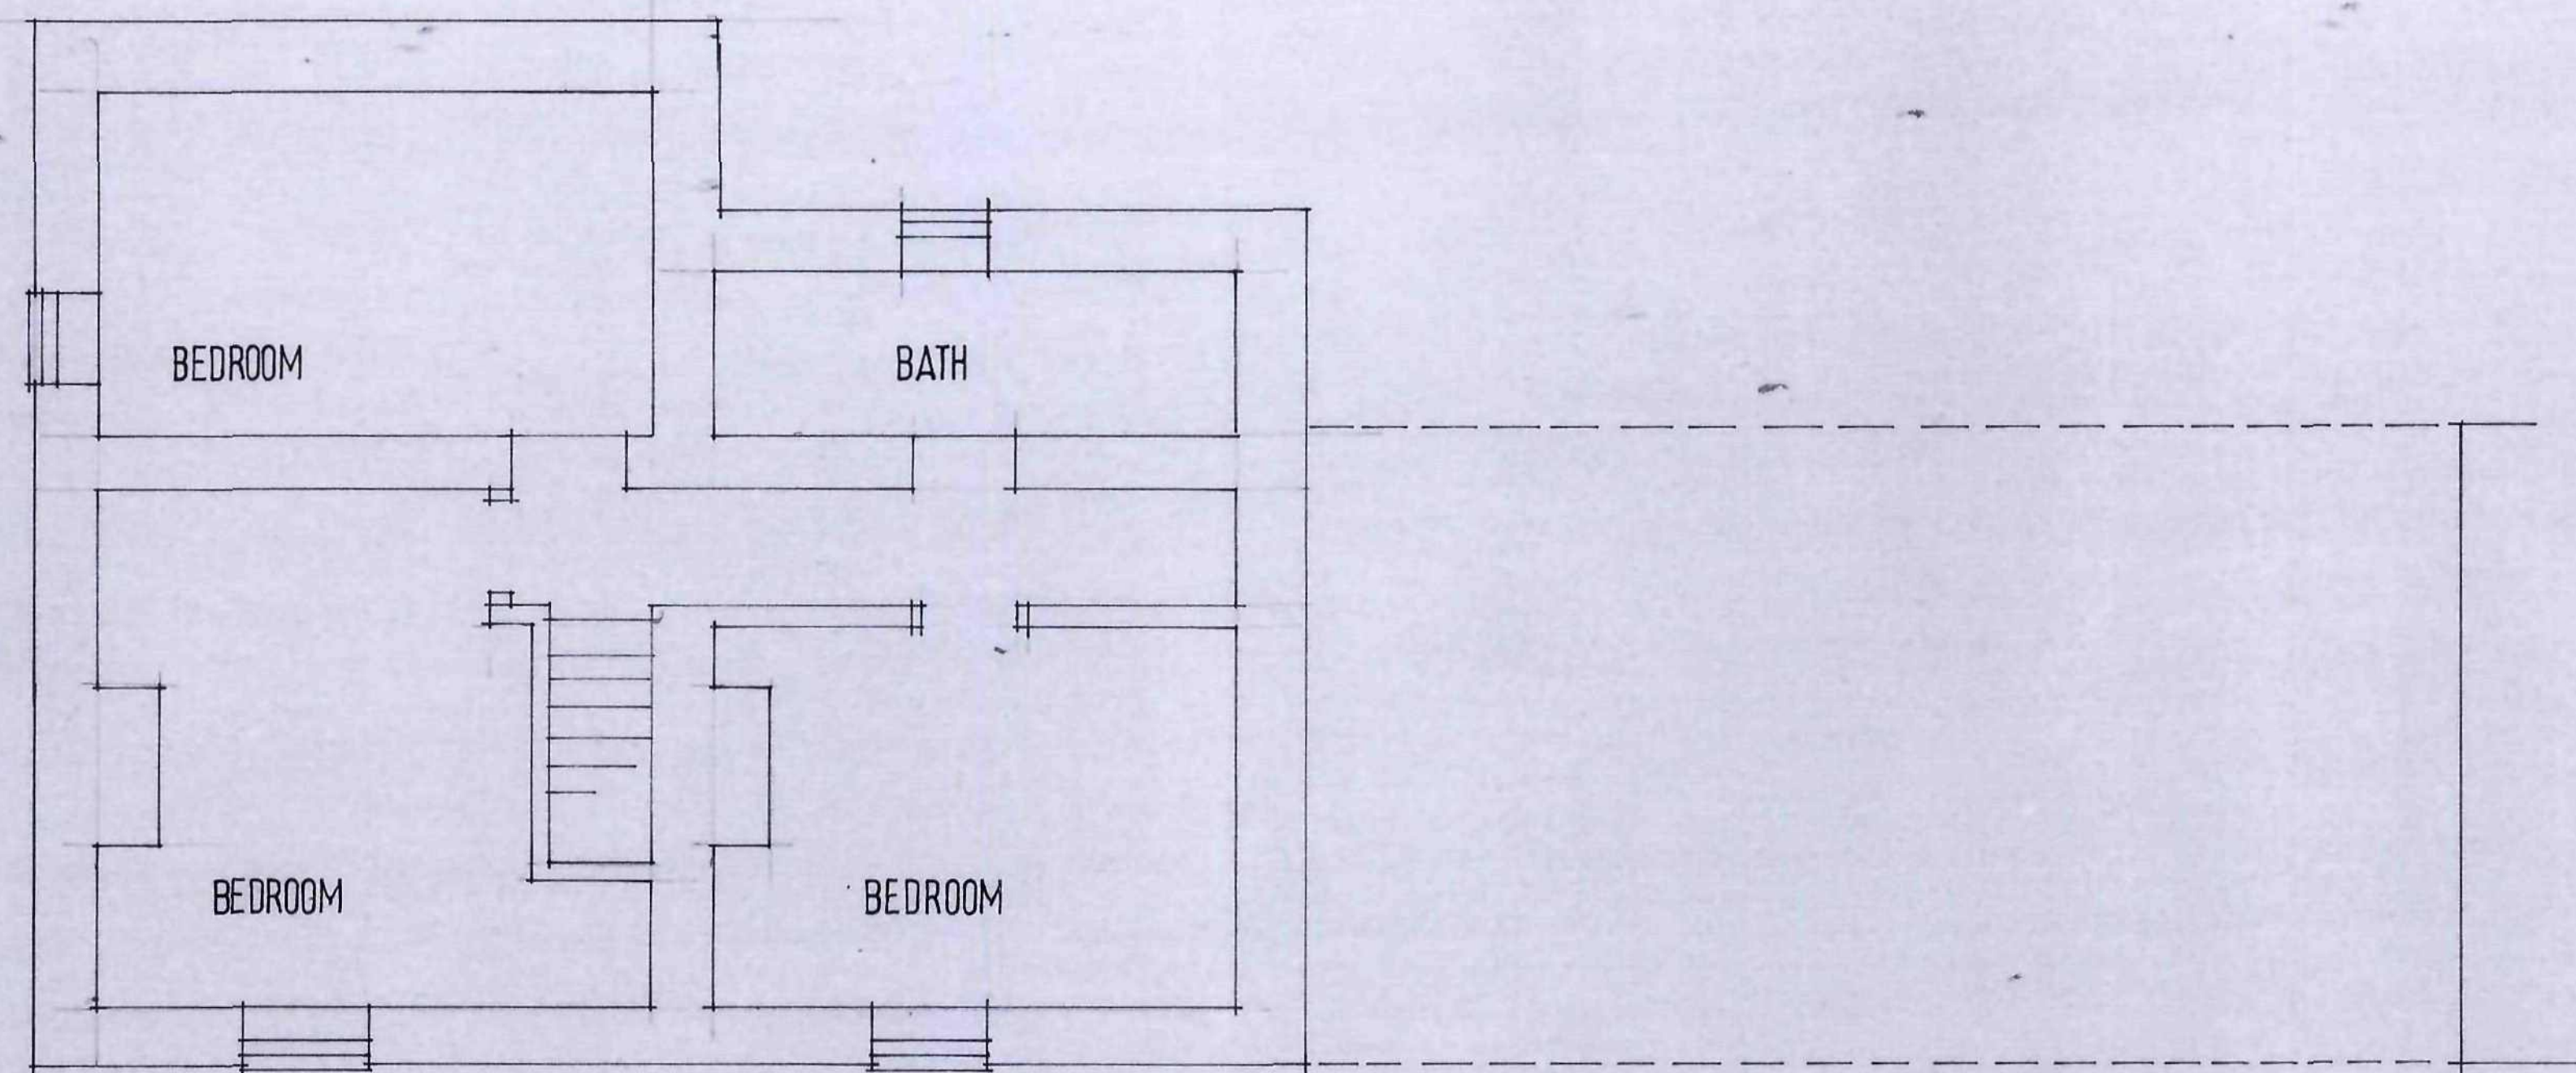

FIRST FLOOR

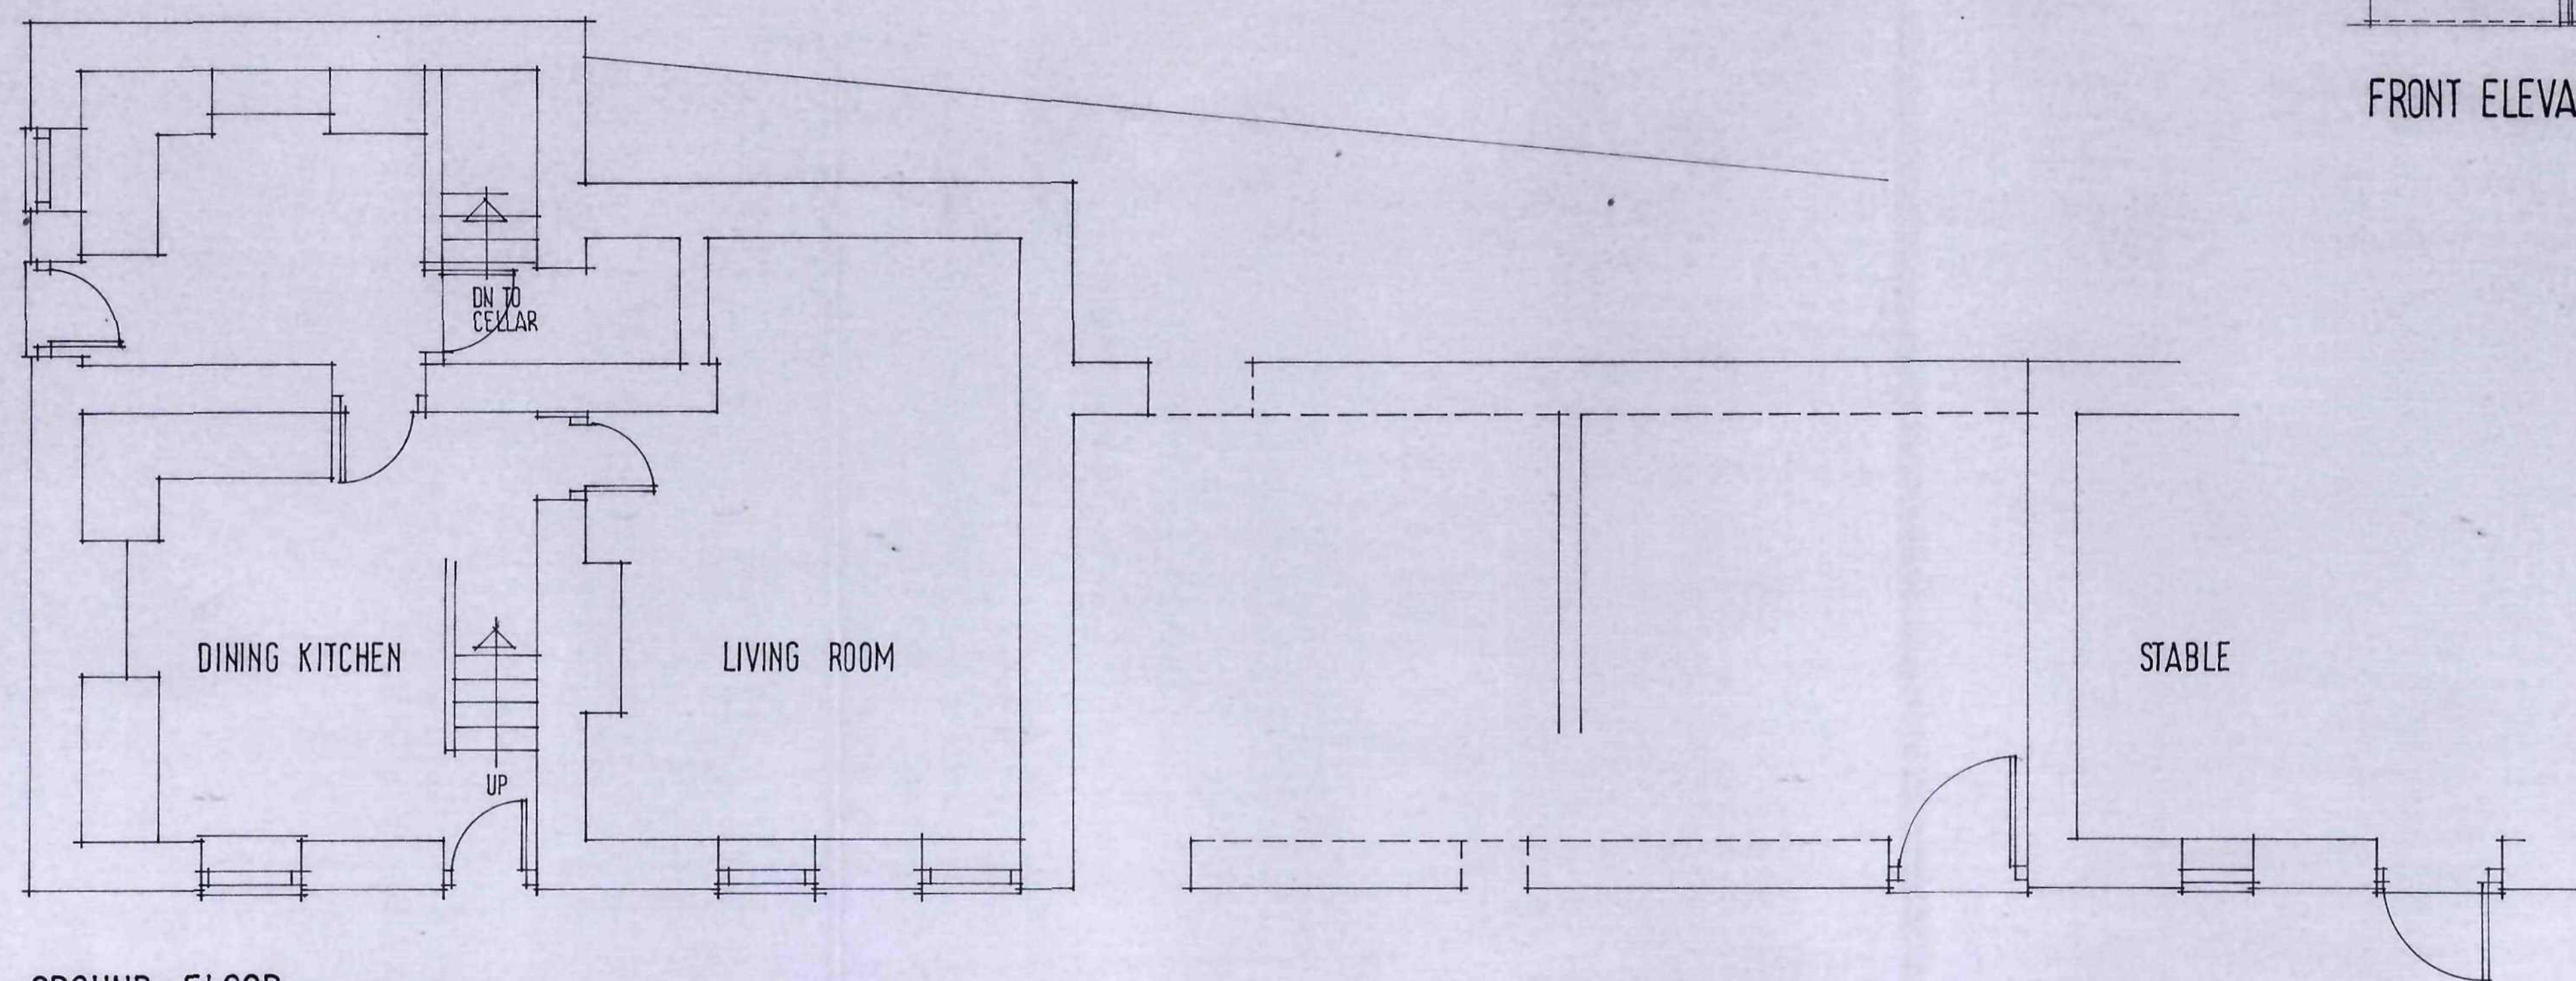

GROUND FLOOR

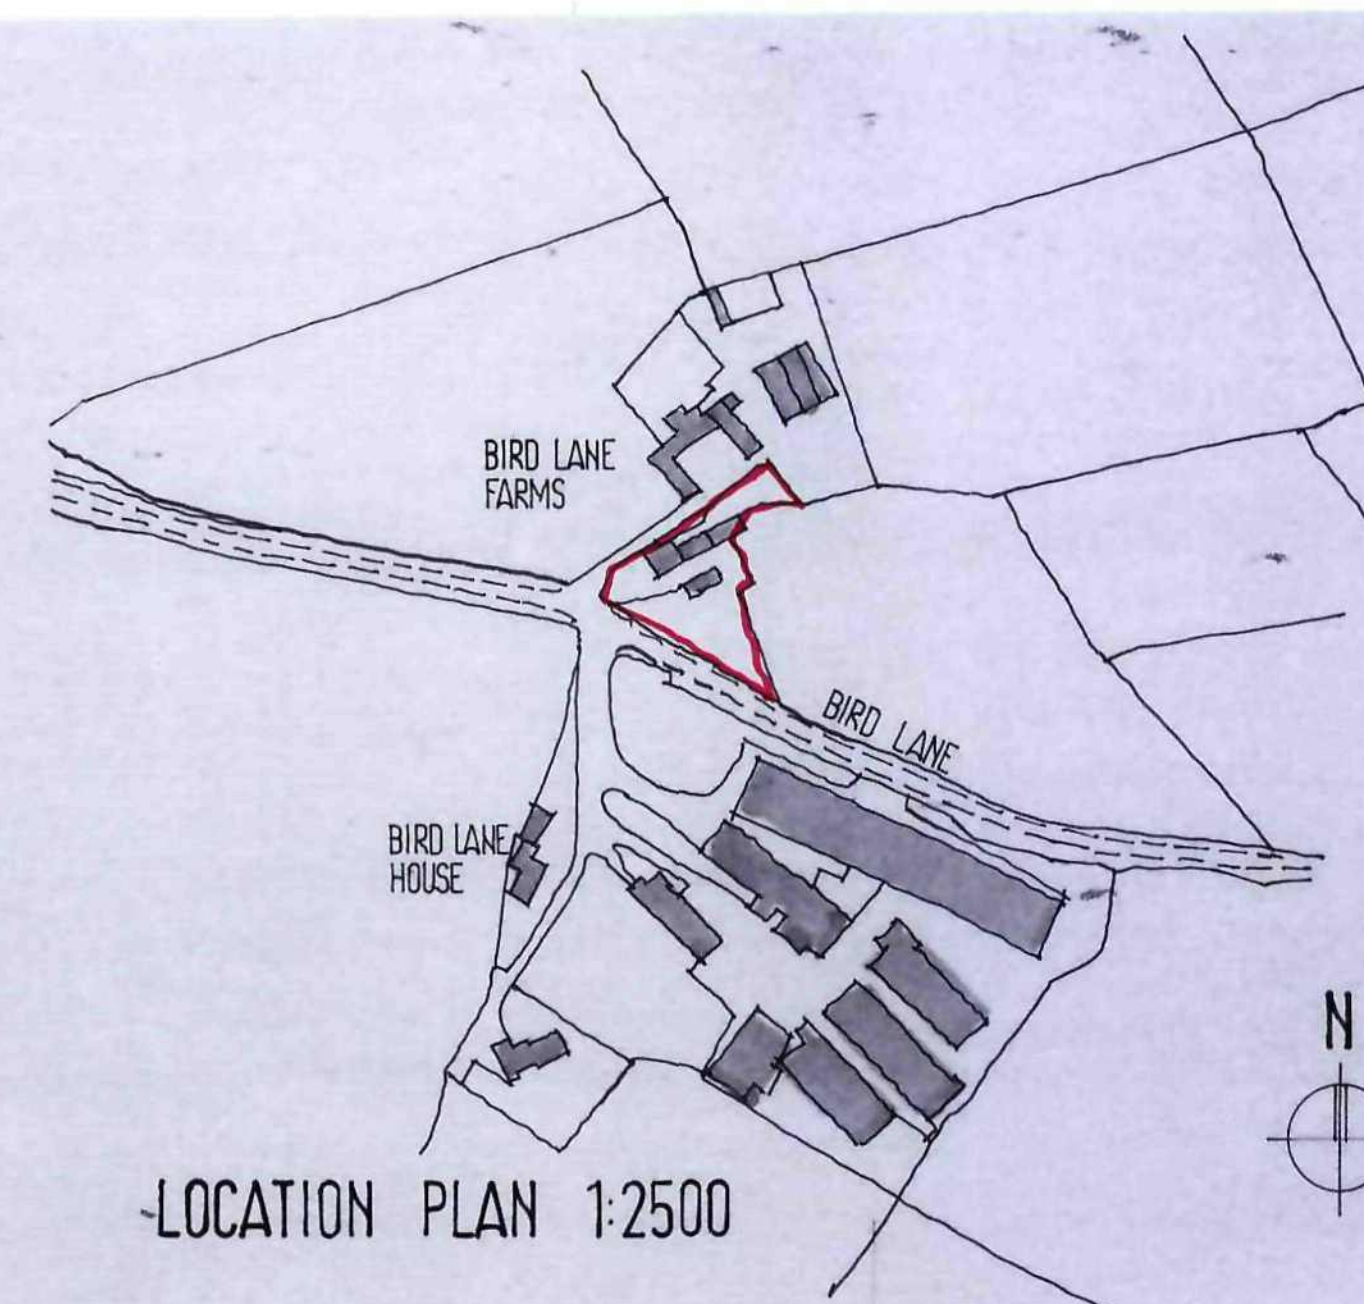

REAR ELEVATION



FRONT ELEVATION

Ref.	Revision	Date
------	----------	------

Client
THORNLEY TAYLOR EST. CO

Project
BIRD LANE FARM
BIRD LANE
OXSPRING


Title
SURVEY

Scale: 1:50 1:100 Drawn: SL
Date: APRIL 10 Drawing No: Q/20/1





BDS

BUILDING DESIGN SERVICES
15 Hunters Avenue Barnsley S70 6PL
TEL: 01226 733224

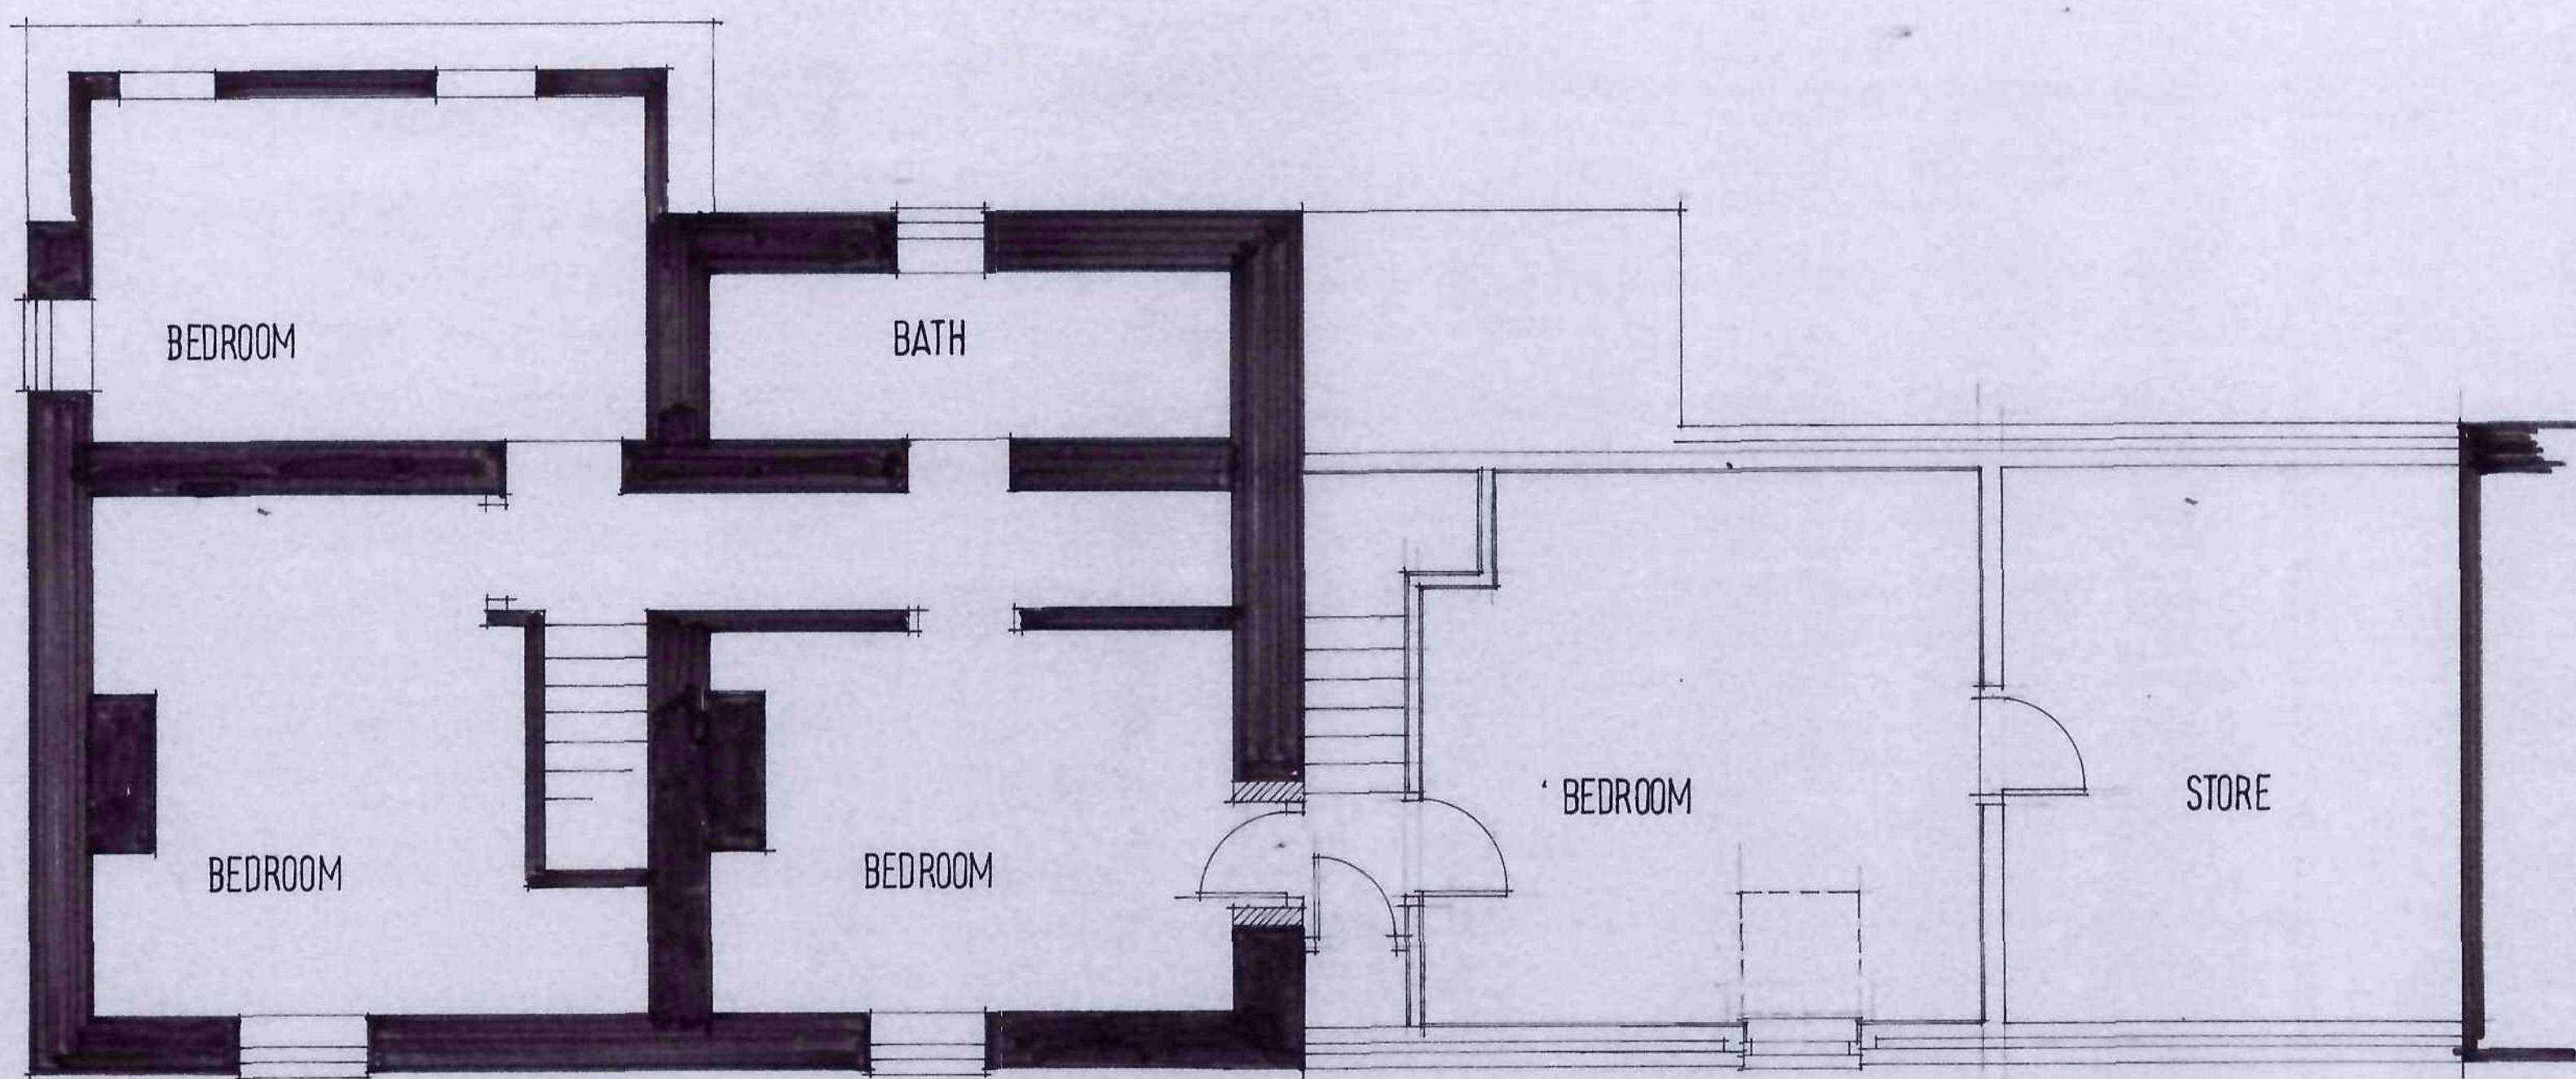

FIRST FLOOR

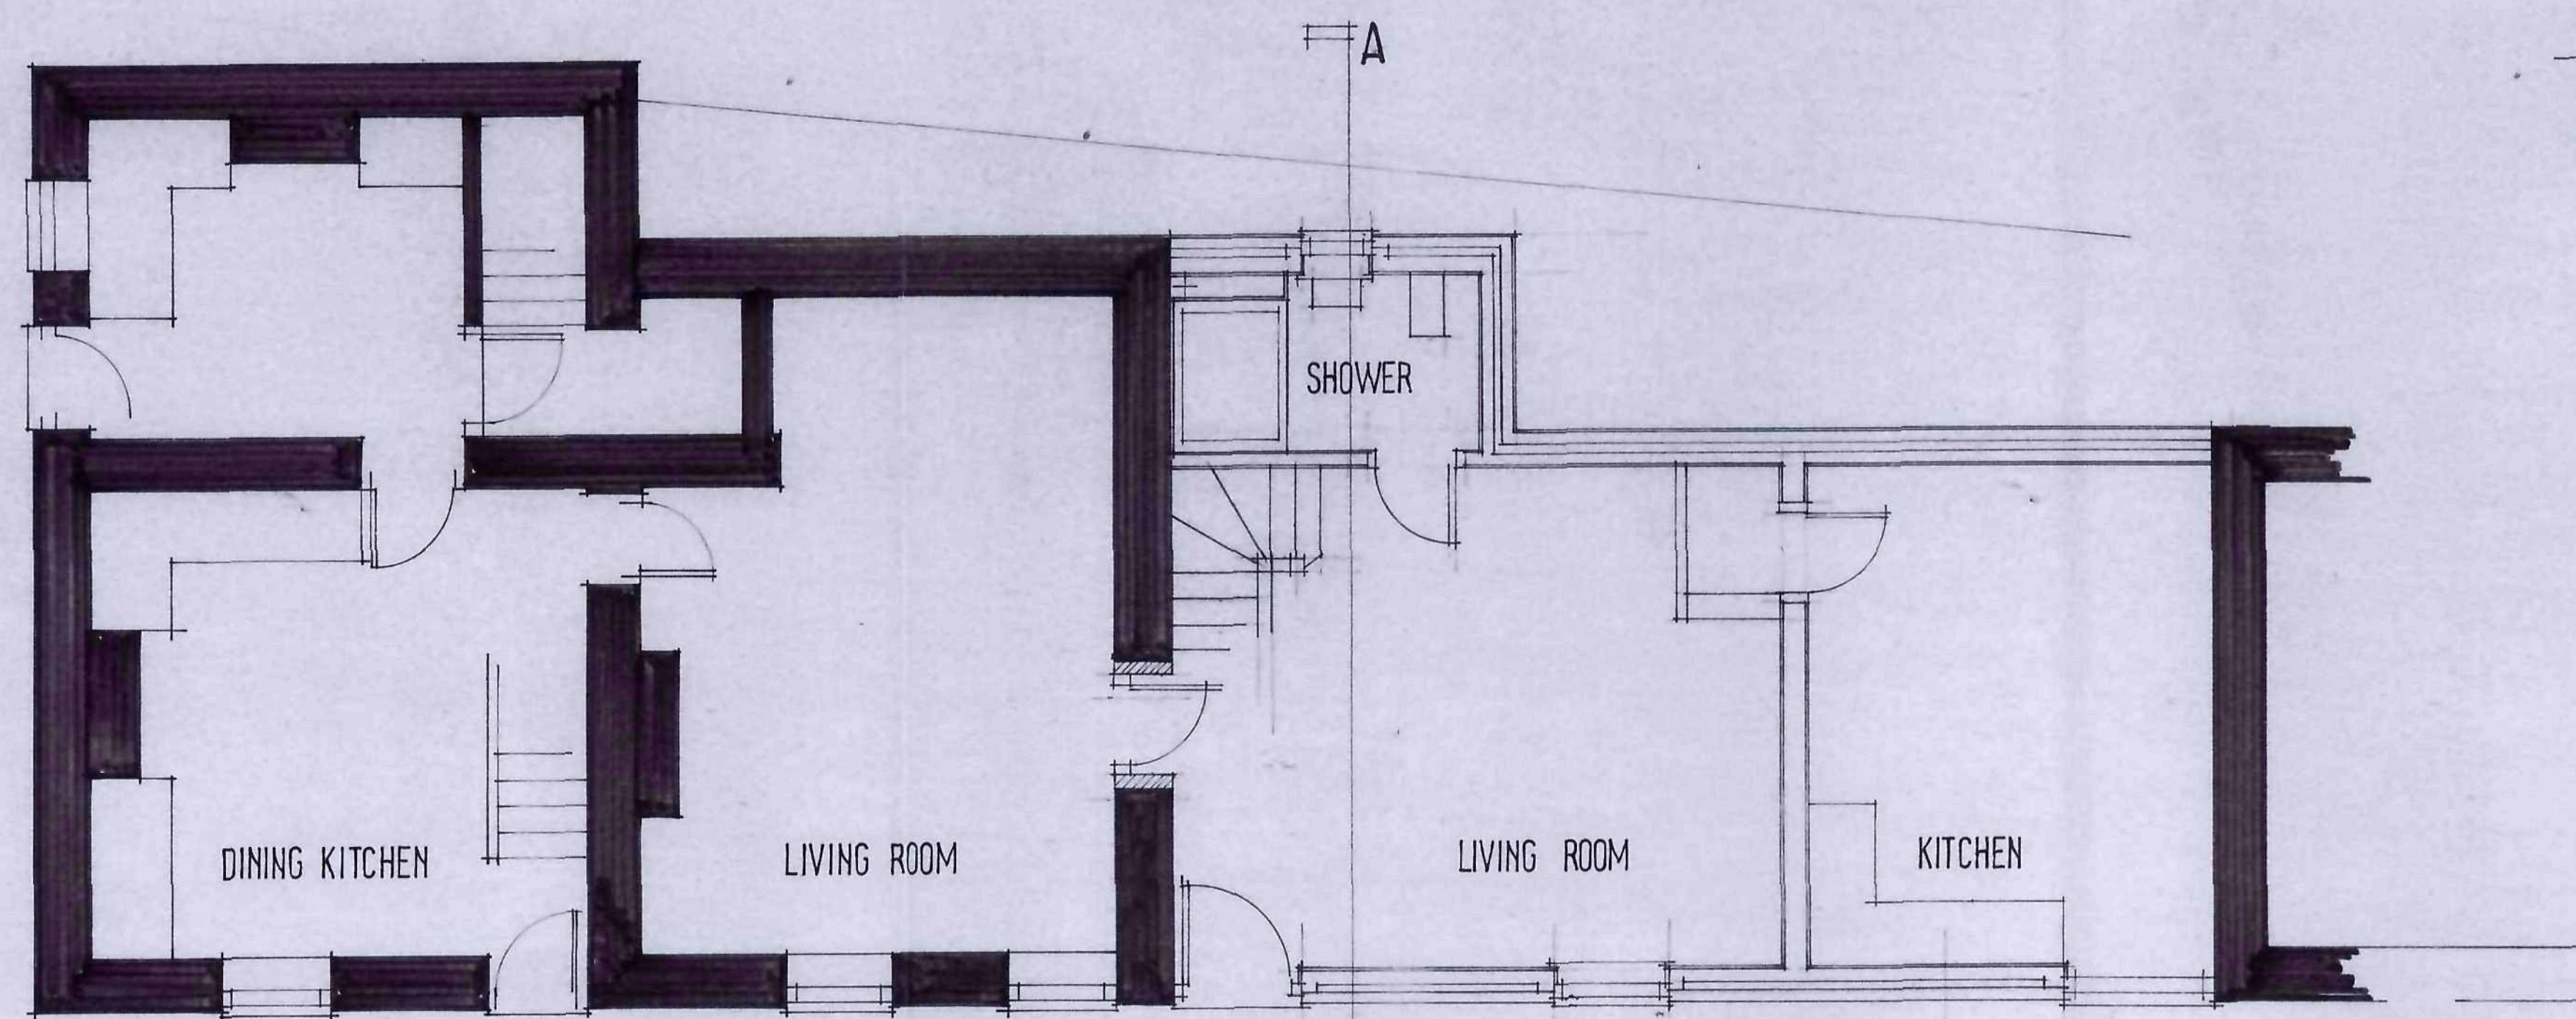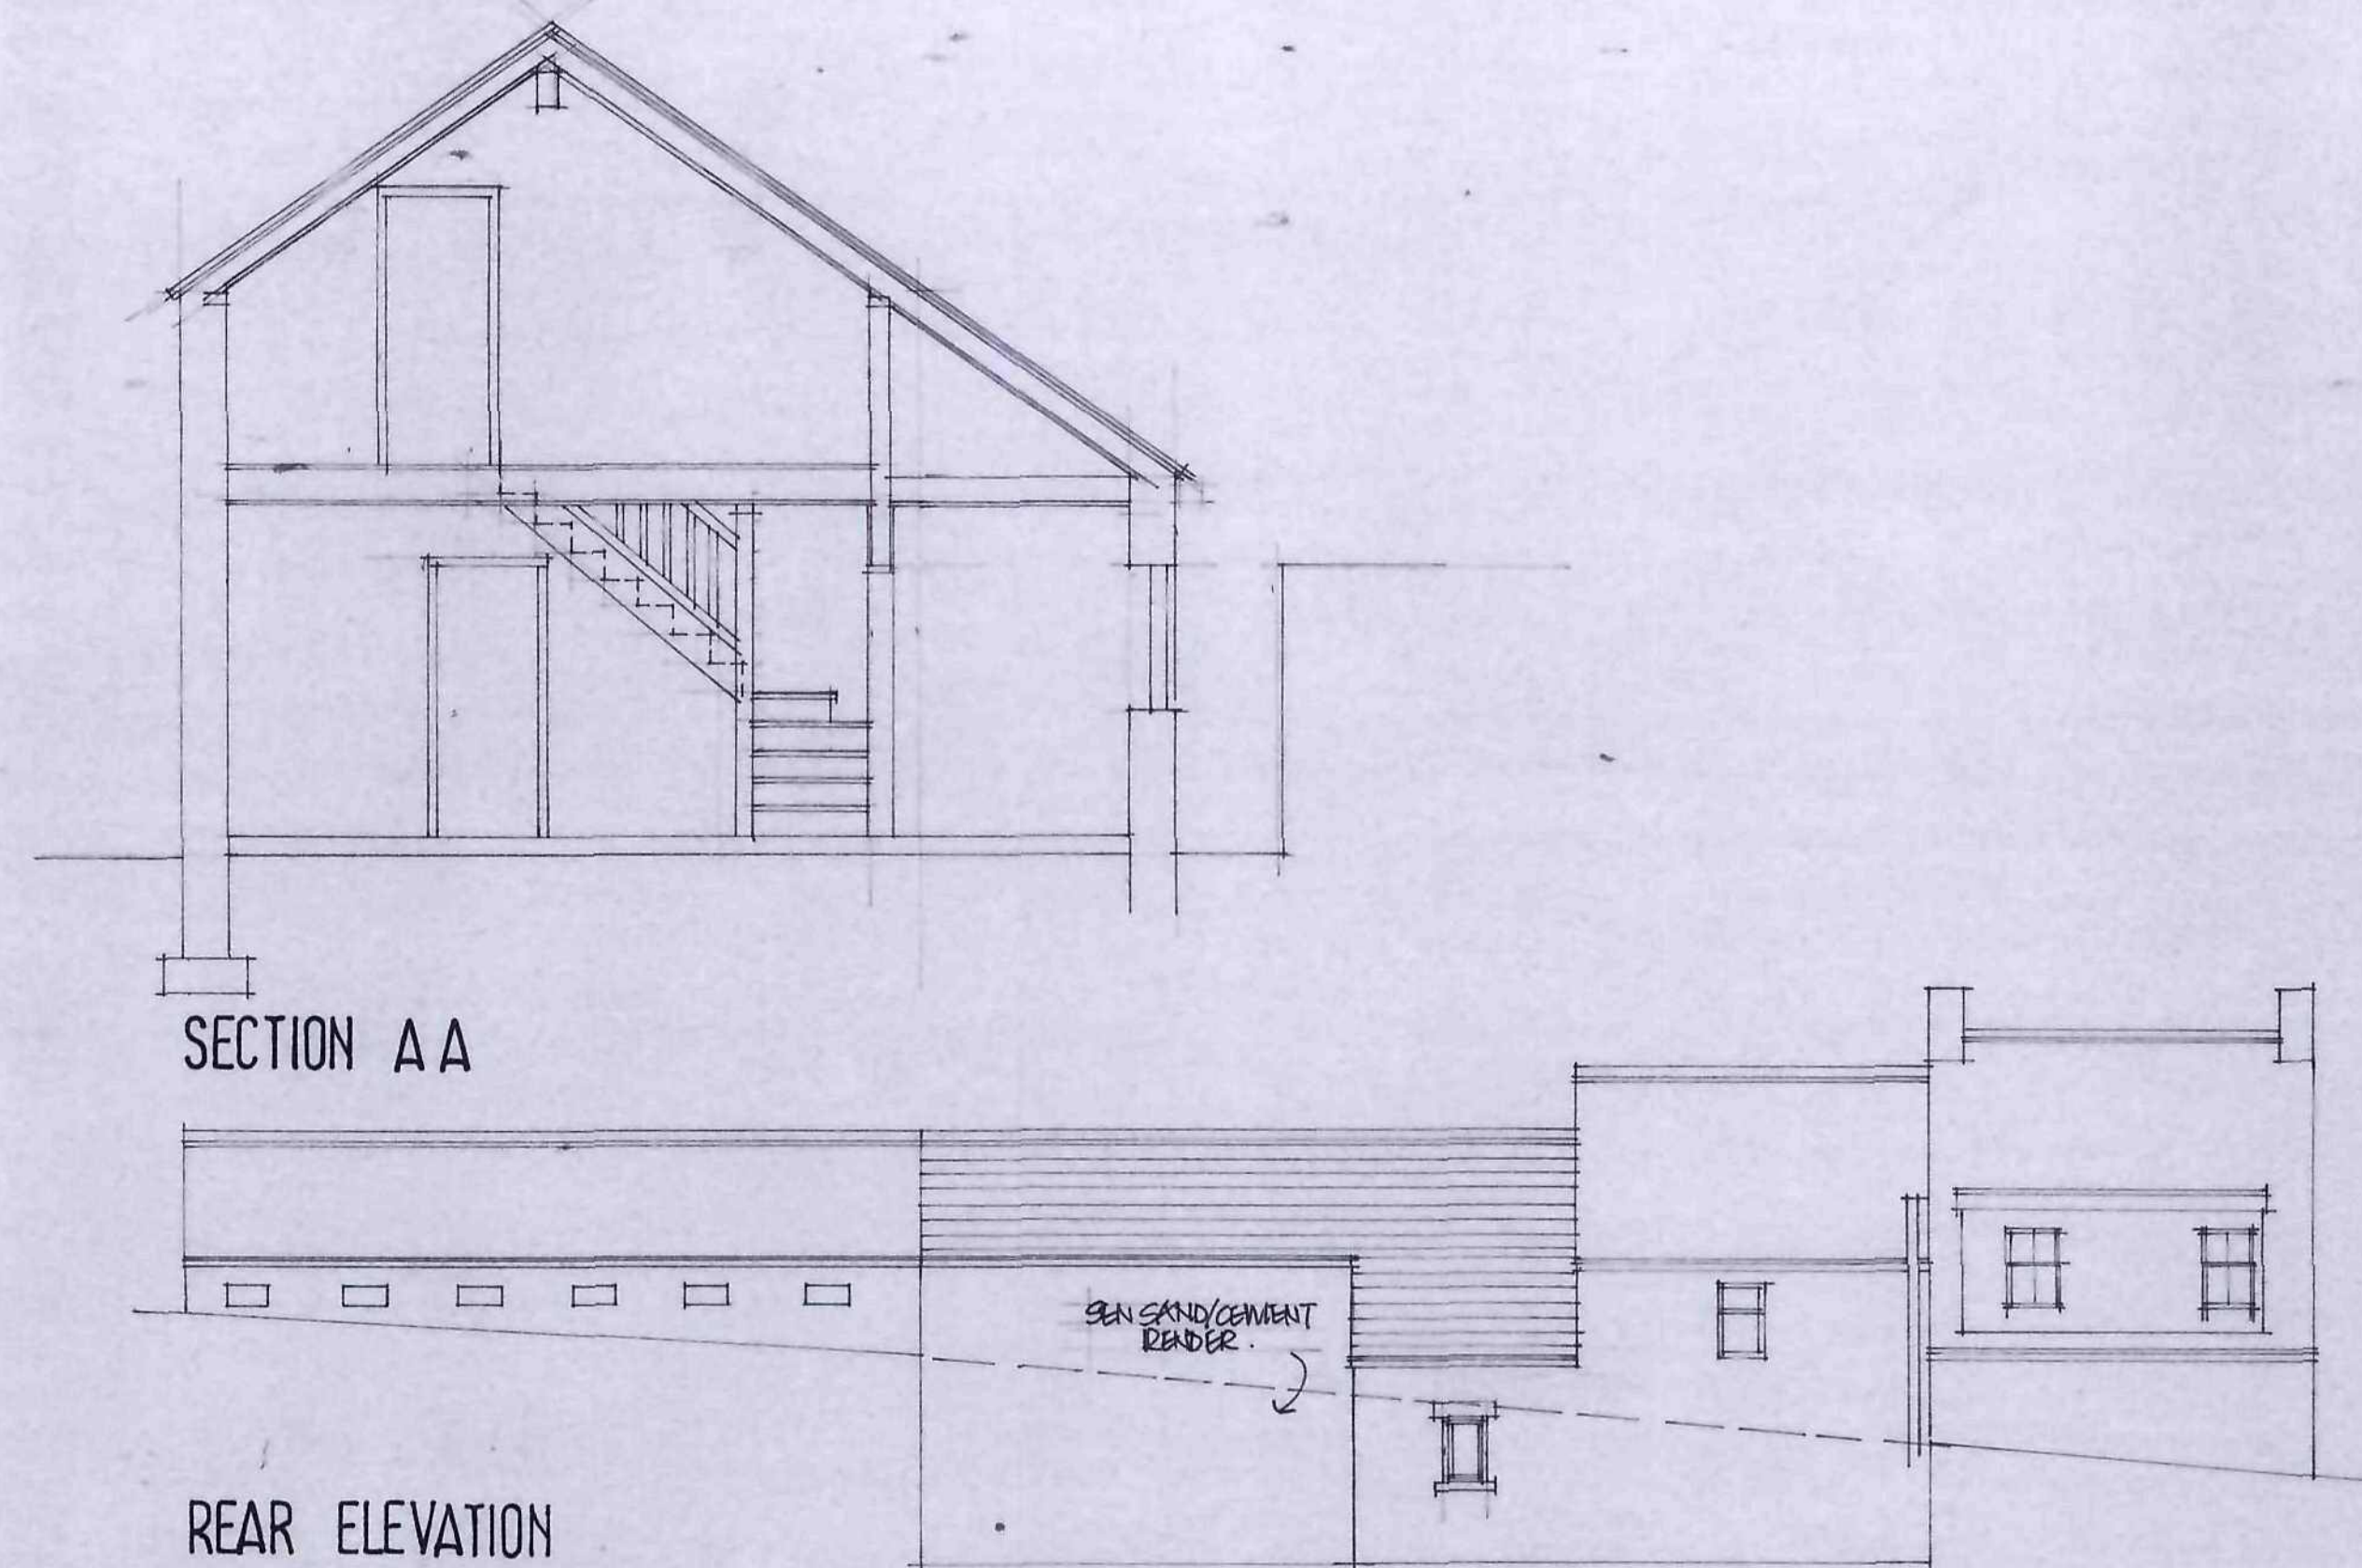

GROUND FLOOR PLAN

Ref.	Revision	Date
Client		
THORNLEY TAYLOR EST CO		
Project		
BIRD LANE FARM BIRD LANE OXSPRING		
Title		
DETAILED PROPOSALS		
Scale: 1:50 1:100	Drawn: SL	
Date: APRIL '10	Drawing No: Q/20/2	
RECEIVED 15 JUN 2010 CORPORATE MAIL ROOM BDS BUILDING DESIGN SERVICES 15 Hunters Avenue Barnsley S70 6PL TEL: 01226 733224		