


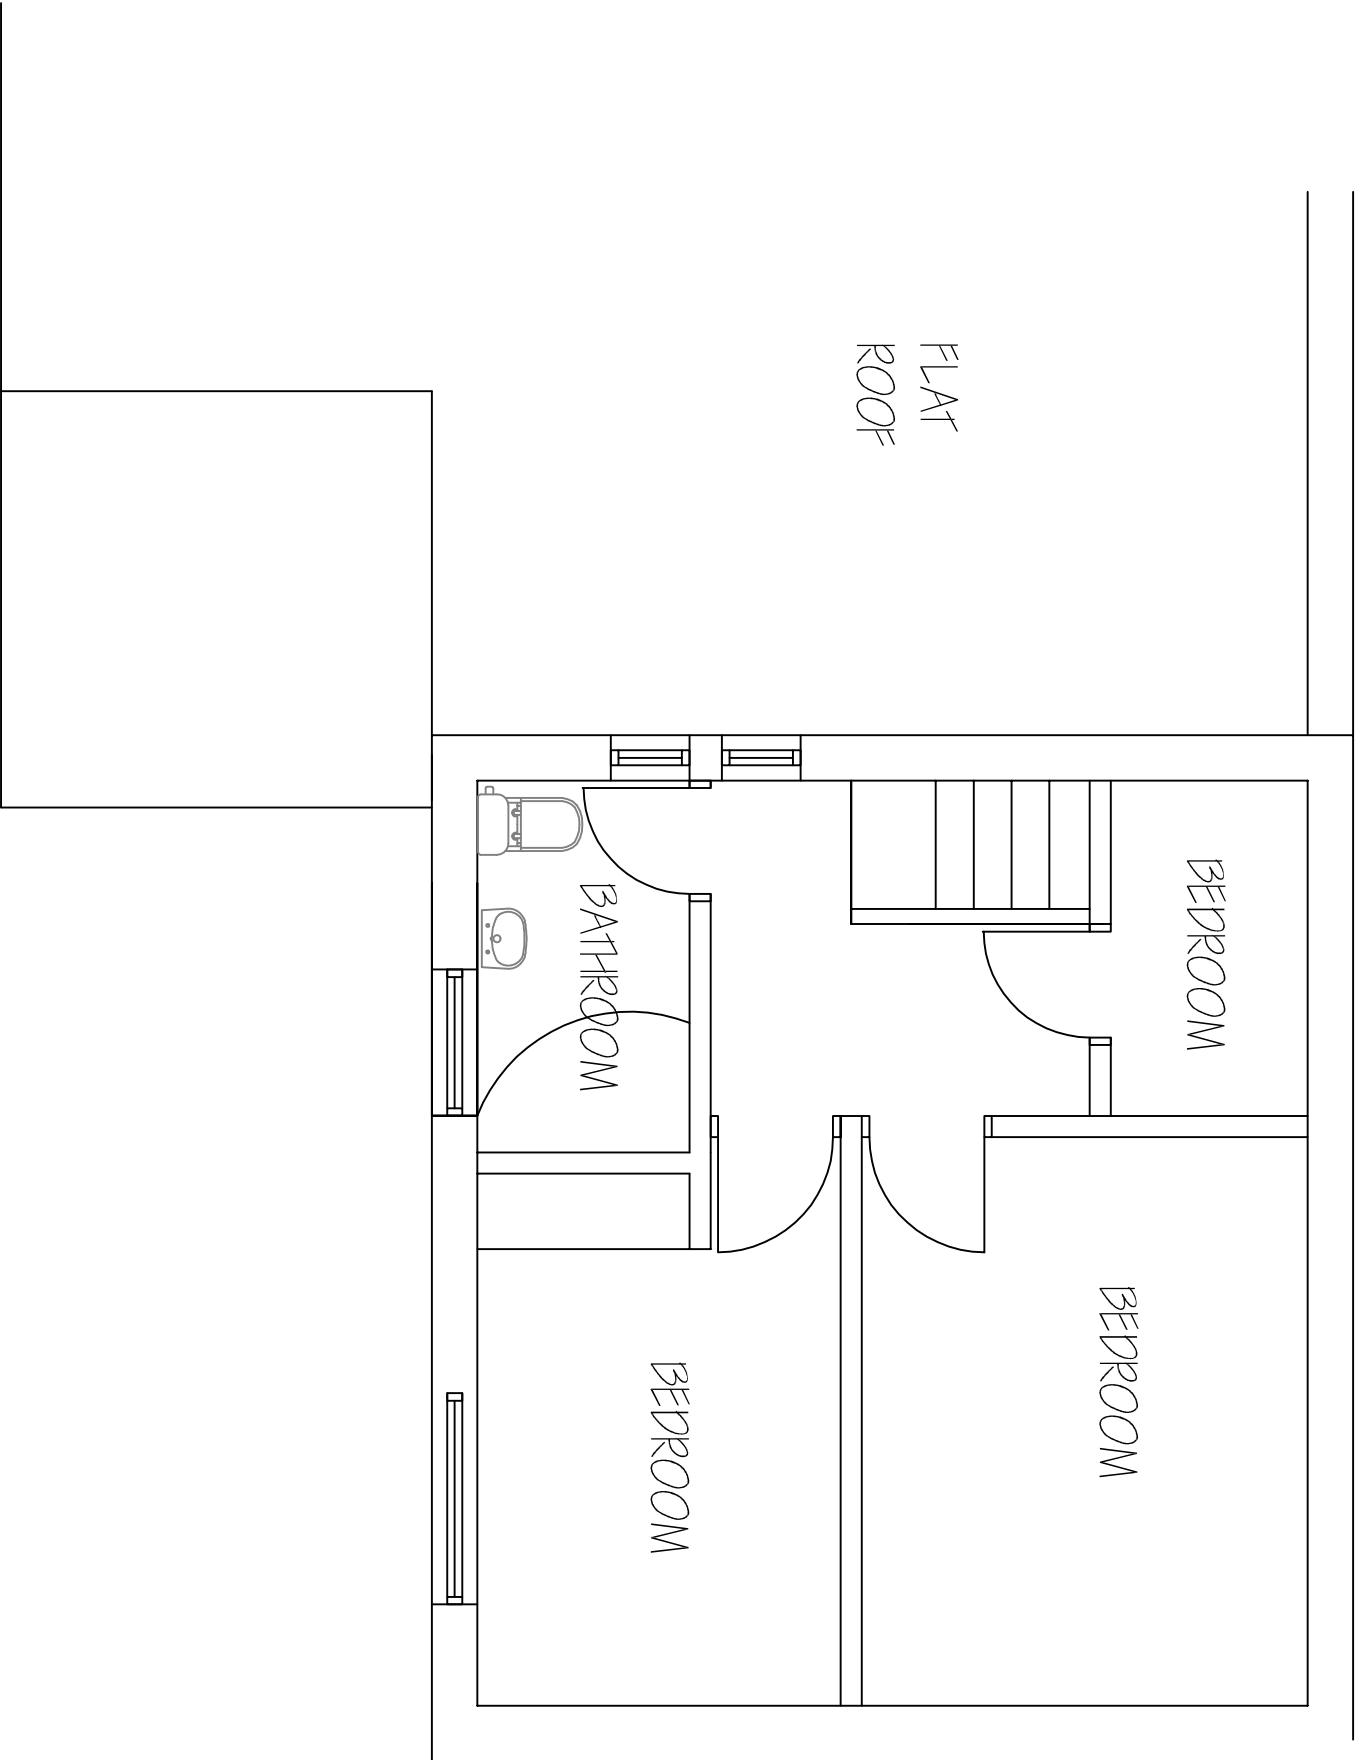

EXISTING FIRST
FLOOR PLAN 1:50

Revisions		A. A----	00-00-
This drawing is for planning permission only and is not a construction drawing.			
Drawing Title		EXISTING-PLAN	
Job No. - Dwg No.		SW/2013/4	—
Client:		STUART WILLIAMS 12 ARNOLD AVENUE ARNESLEY NORTH BARNSELY S71 3AS	
Scale.		1:50	