




SECTION 01 - LONGSECTION
SCALE: H 1:500,V 1:500. DATUM: 135.000

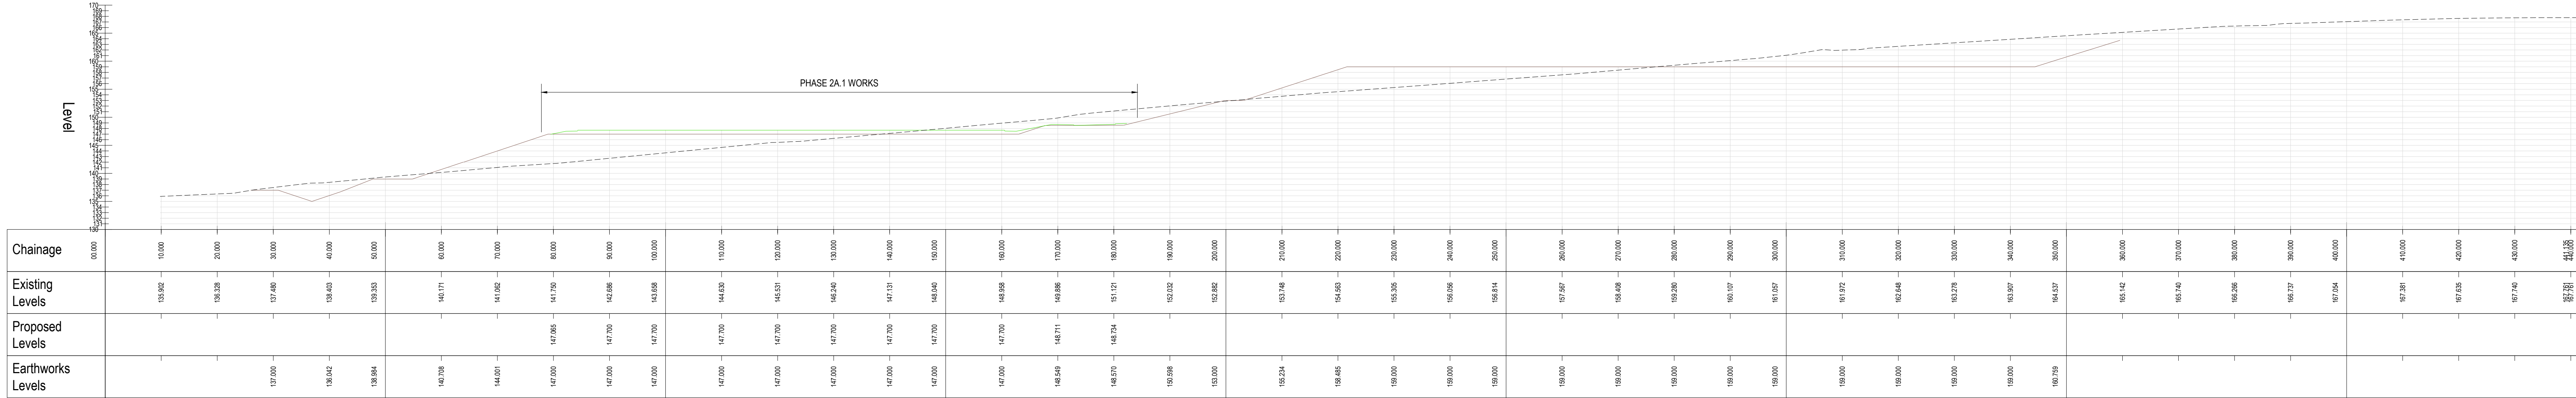


SECTION 02 - LONGSECTION
SCALE: H 1:500,V 1:500. DATUM: 130.000

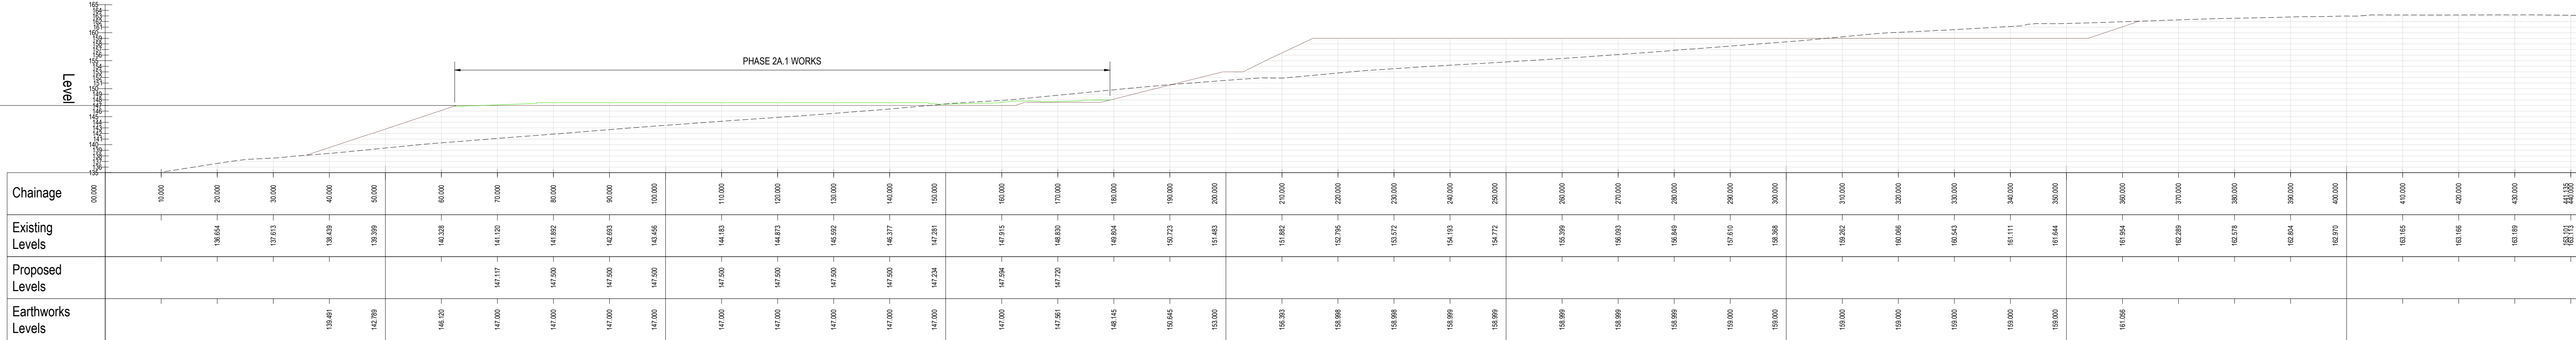

SECTION 03 - LONGSECTION
SCALE: H 1:500,V 1:500. DATUM: 135.000

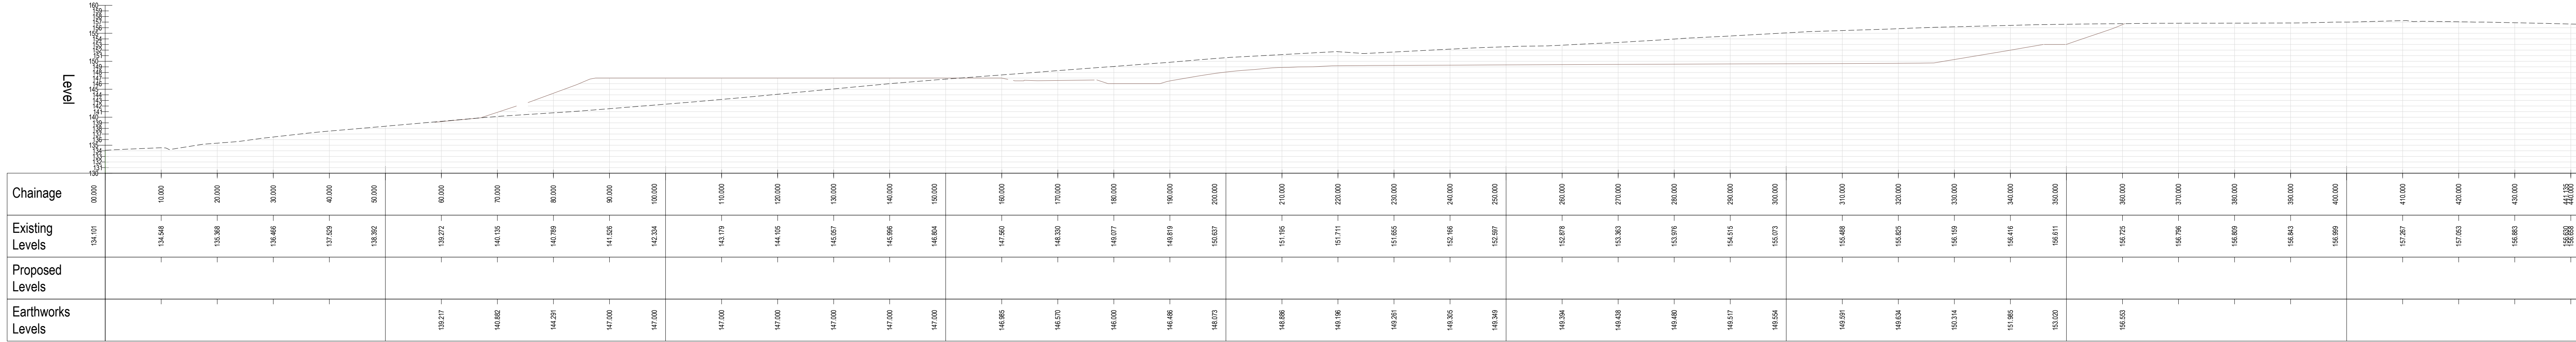

SECTION 04 - LONGSECTION
SCALE: H 1:500,V 1:500. DATUM: 130.000

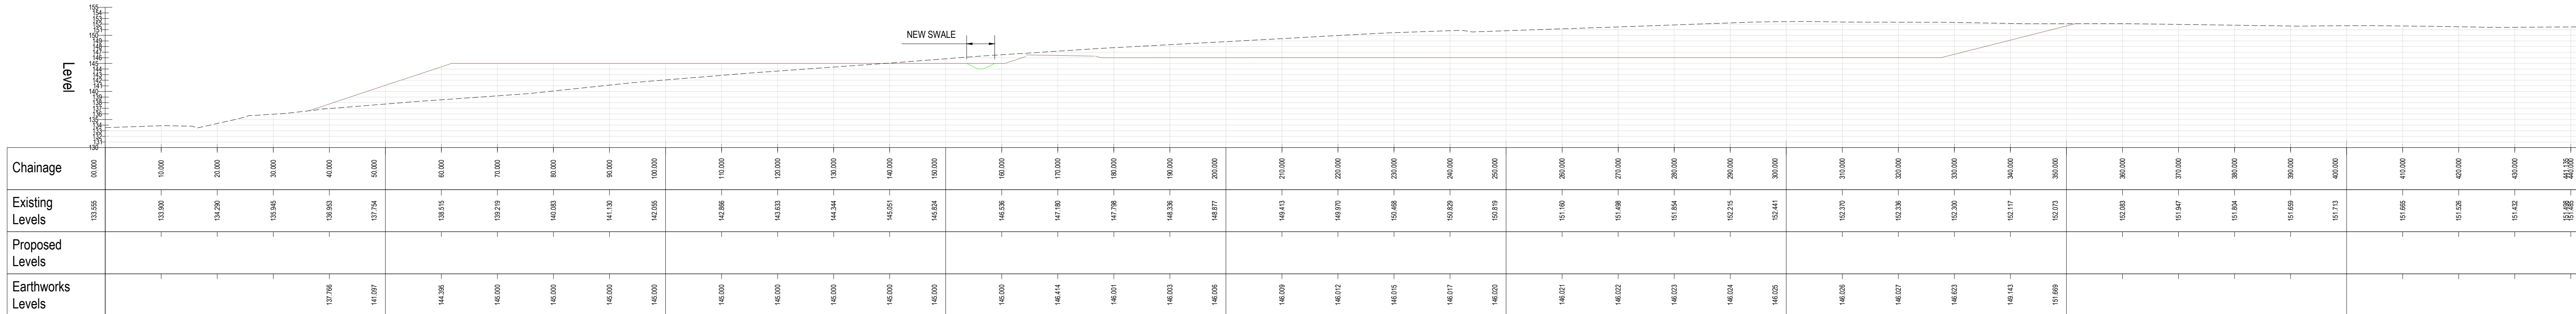

SECTION 05 - LONGSECTION
SCALE: H 1:500,V 1:500. DATUM: 130.000

REFER TO RWO DRAWING Y20112-D603 FOR
SECTION LOCATION PLAN.

KEY				
---	FORMER LEVELS PRIOR TO 2020-2021 EARTHWORKS			
---	EARTHWORKS LEVELS (2020-2021)			
---	PROPOSED LEVELS			

29.11.2021	SECTION 3.3 UPDATED TO SUIT LATEST SITE PLAN	AMF	VW	3
14.09.2021	INFO ADDED TO SUIT PLANNING CONSULTANTS COMMENTS	AMF	VW	2
11.05.2021	FIRST ISSUE	AMF	VW	1
Date		Revisors	Drawn	Checked
Dwg Status		PRELIMINARY		
Client		HARWORTH GROUP		
Project		ROCKINGHAM PHASE 2 BIRDWELL		
Title		SITE SECTIONS SHEET 1 OF 2		
DO NOT SCALE	Scale @ A2: 1:500	Drawn	AMF	Checked
Job No	Y20112	Dwg No	D601	Date
				11.05.2021
				Rev
				3