



Revision	Date	Drawn	Checked
A	12/12/2022	DB	DB
Materials Added.			

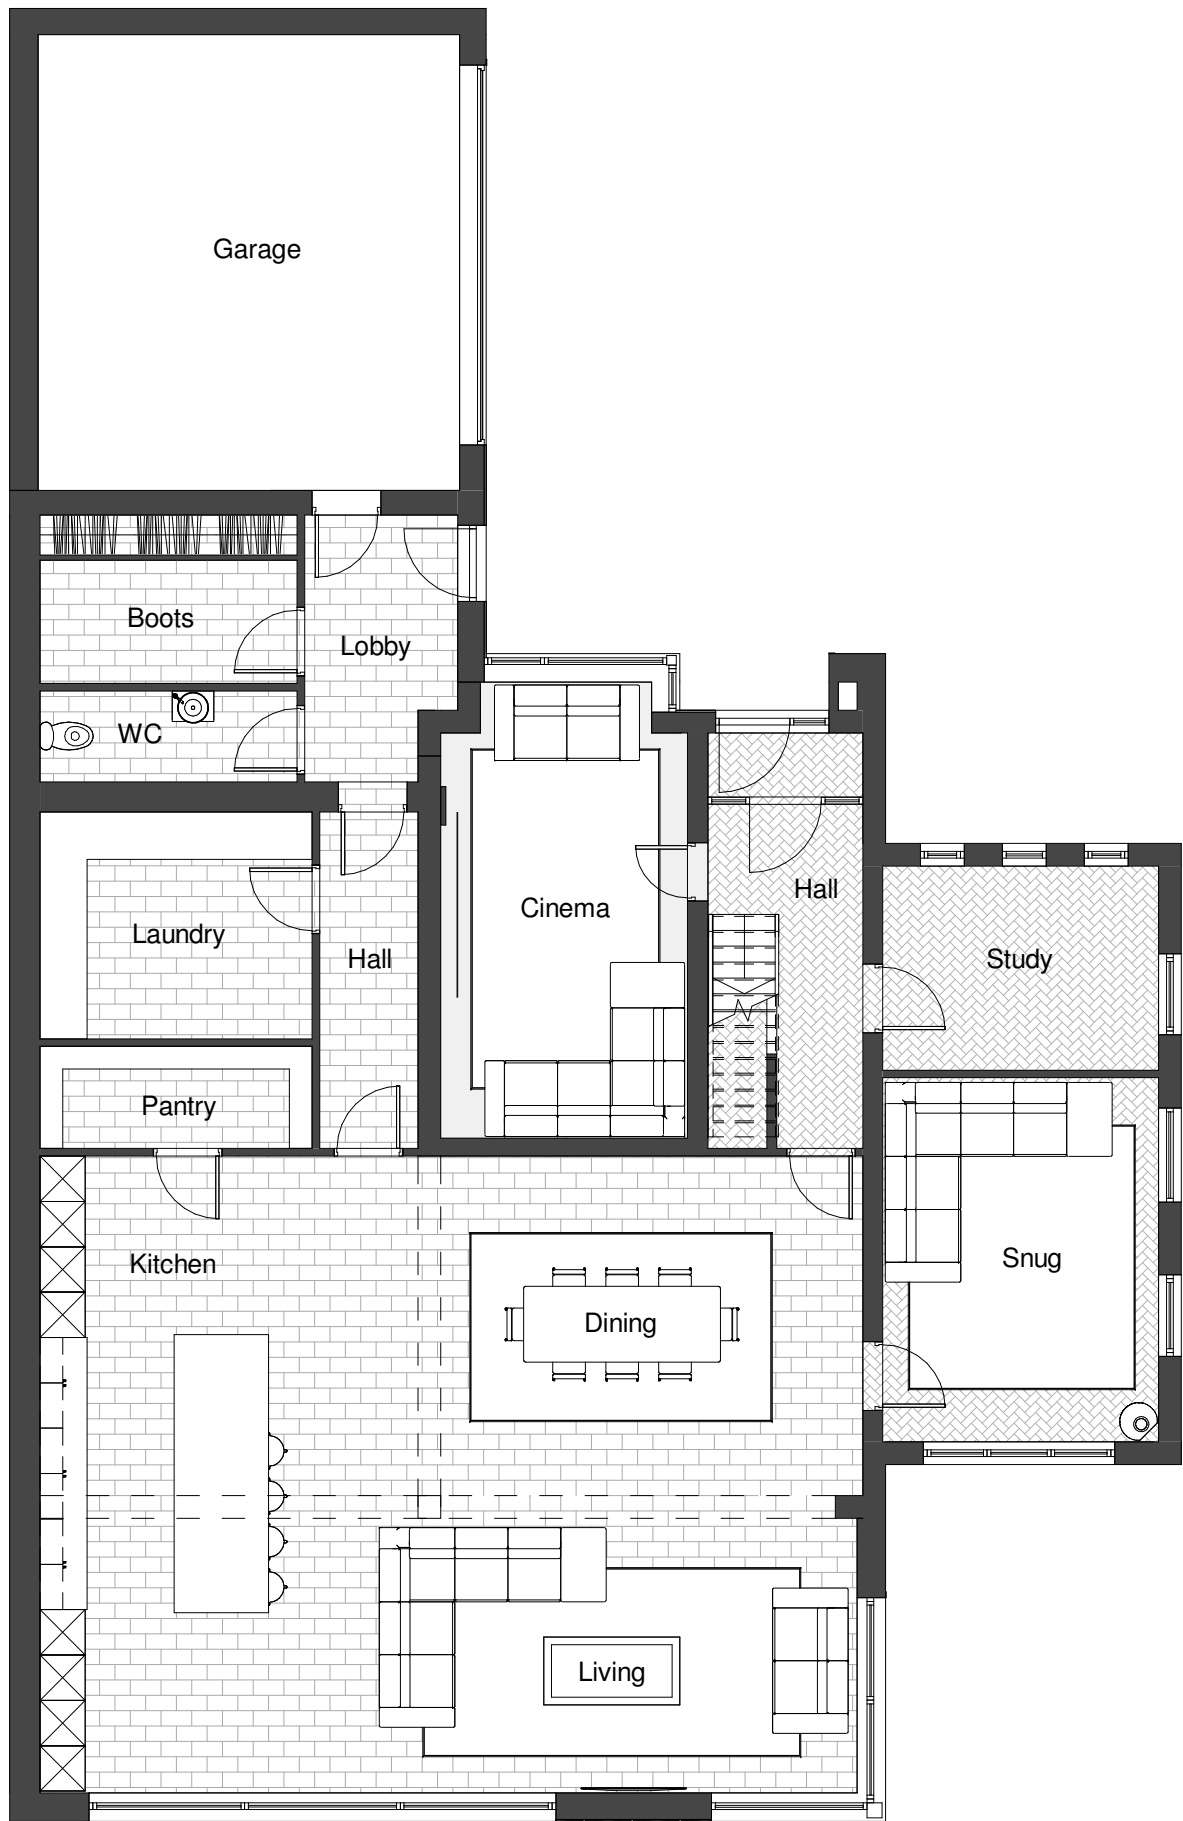

Ground Floor Level
Scale: 1 : 100



First Floor Level
Scale: 1 : 100

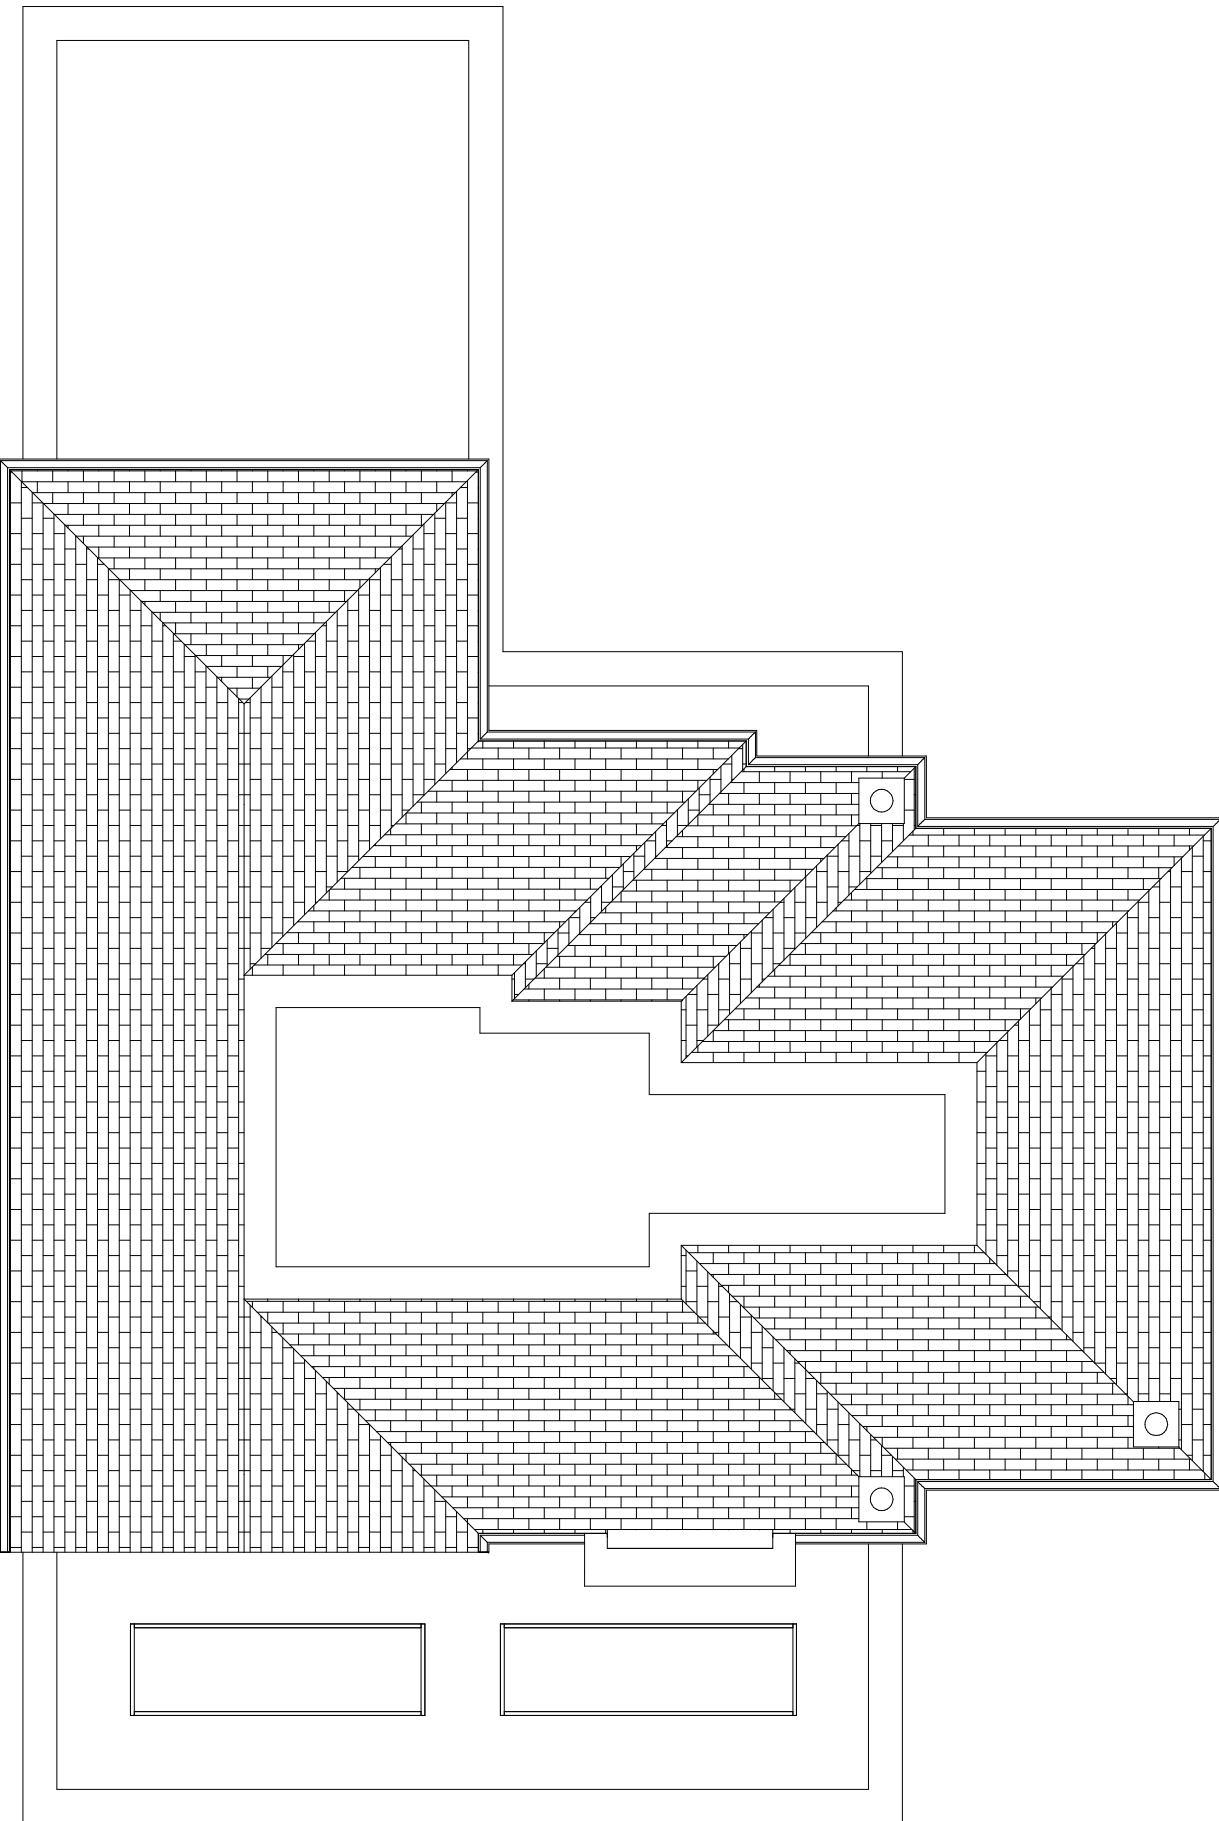


Roof Plan
Scale: 1 : 100




Front Visual
Scale: 1 : 1




Rear Visual
Scale: 1 : 1

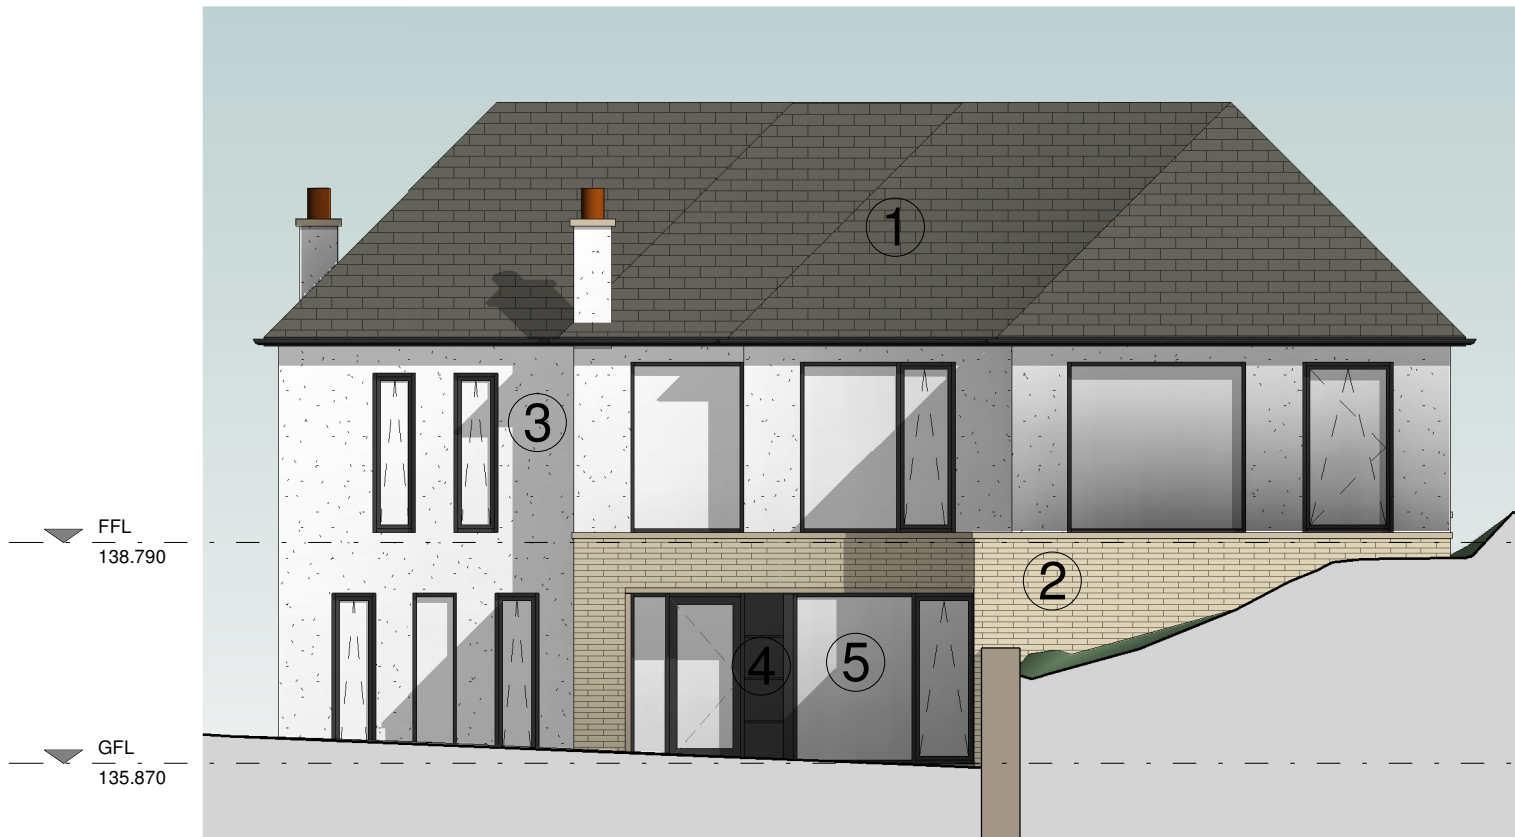

North East Elevation
Scale: 1 : 100

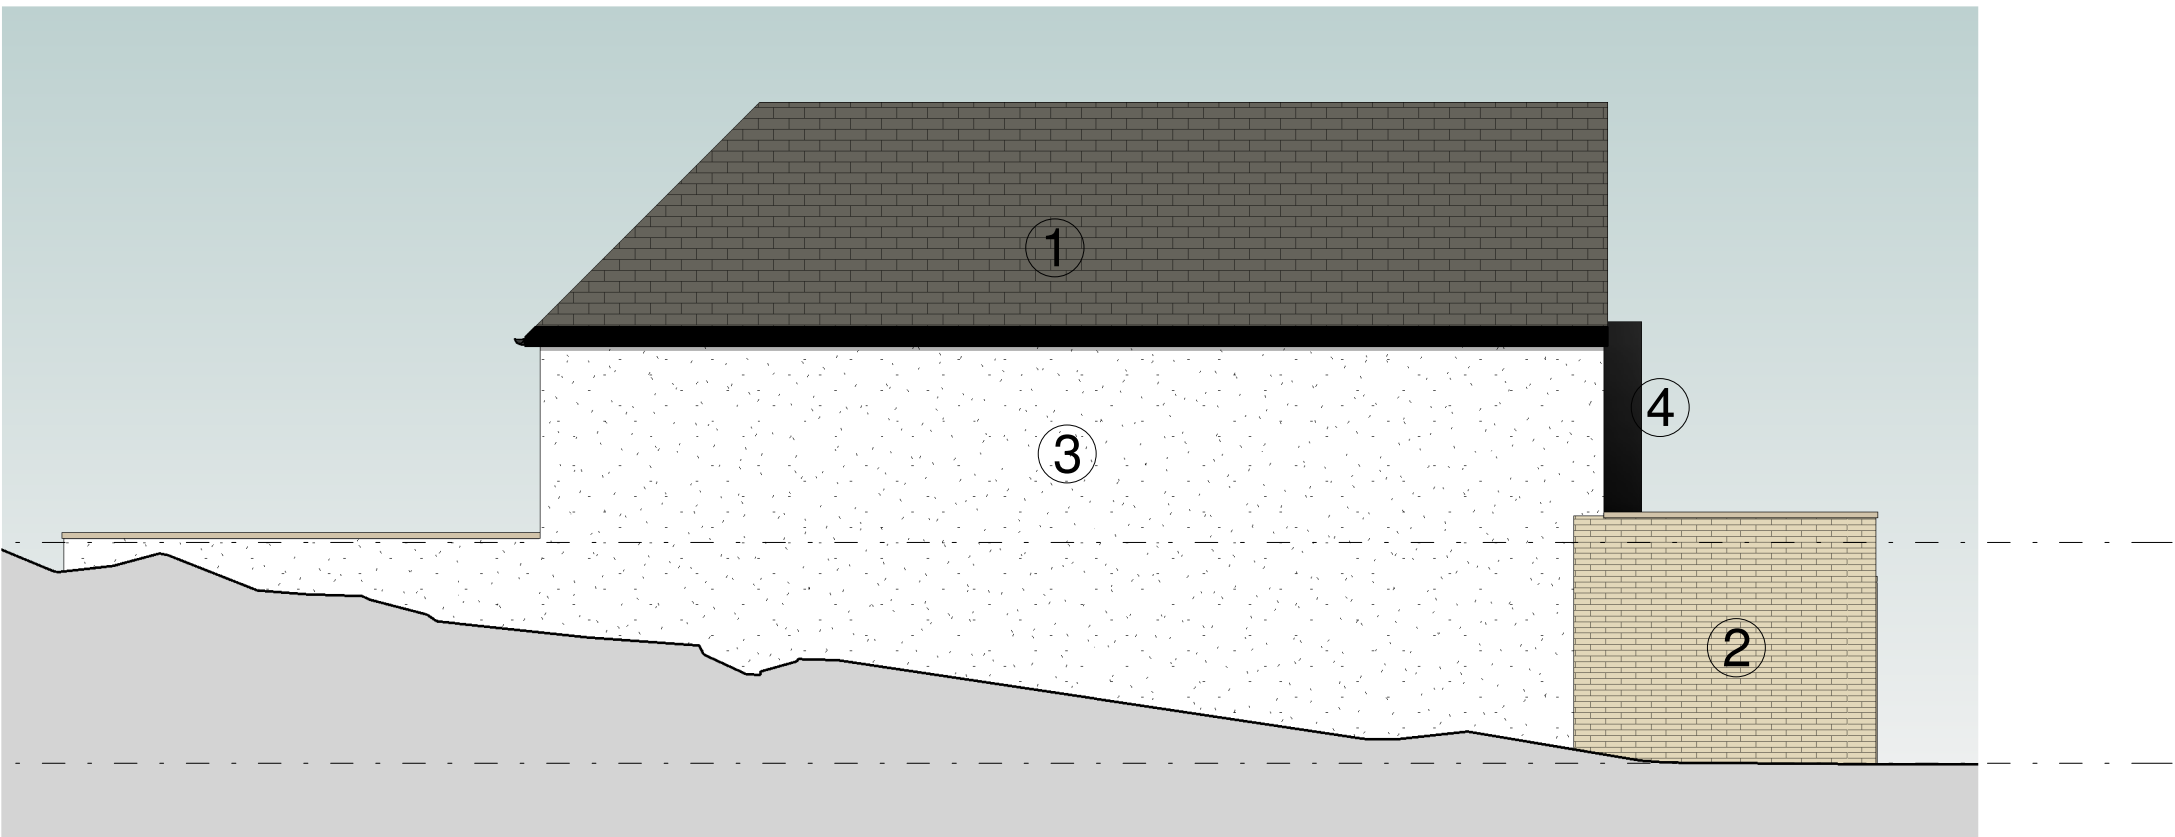

North West Elevation
Scale: 1 : 100

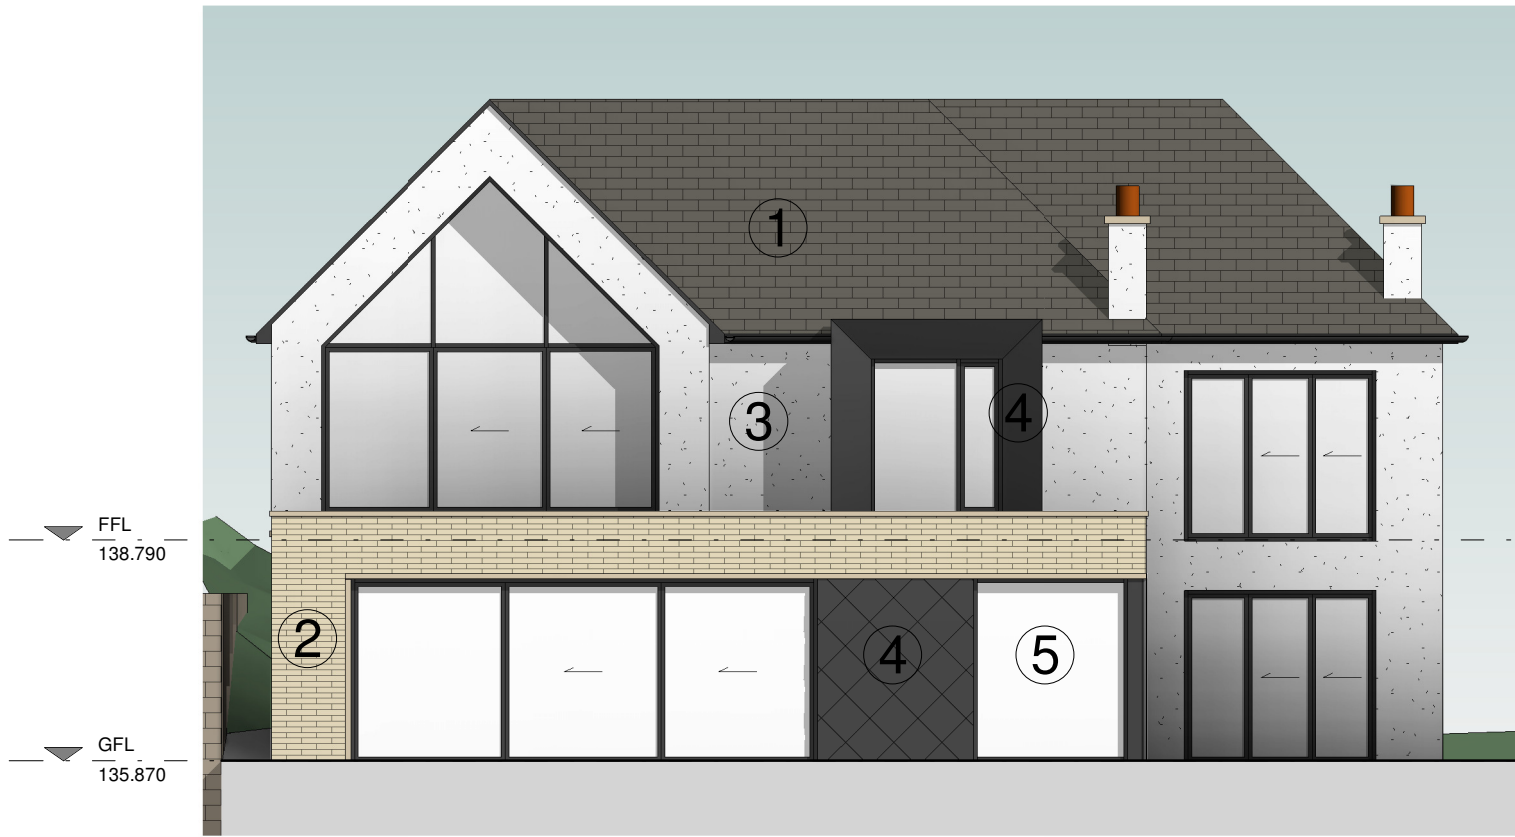

South West Elevation
Scale: 1 : 100



South East Elevation
Scale: 1 : 100

Materials

- ① Render
- ② Stone
- ③ Tile
- ④ Clad
- ⑤ Grey Windows/Doors

CODA
Bespoke

CODA Studios Ltd
70-71 Cornish Place, Cornish St, Sheffield, S6 3AF
T: 0114 279 6003
E: information@codastudios.co.uk

Drawn	Checked	Date	Scale	Revision
DB	AH	10/31/21	As @ A1 indicated	A
Client	Paul Clarry			
Project	The White House			
Title	Proposed			
Dwg No.	3067 - 004			

© COPYRIGHT EXISTS ON THE DESIGNS AND INFORMATION SHOWN ON THIS DRAWING.

The Contractor must verify all dimensions on site before making shop drawings or commencing work of any kind. No dimensions to be scaled from this drawing. Architect to be notified of any discrepancies in dimensions immediately.