




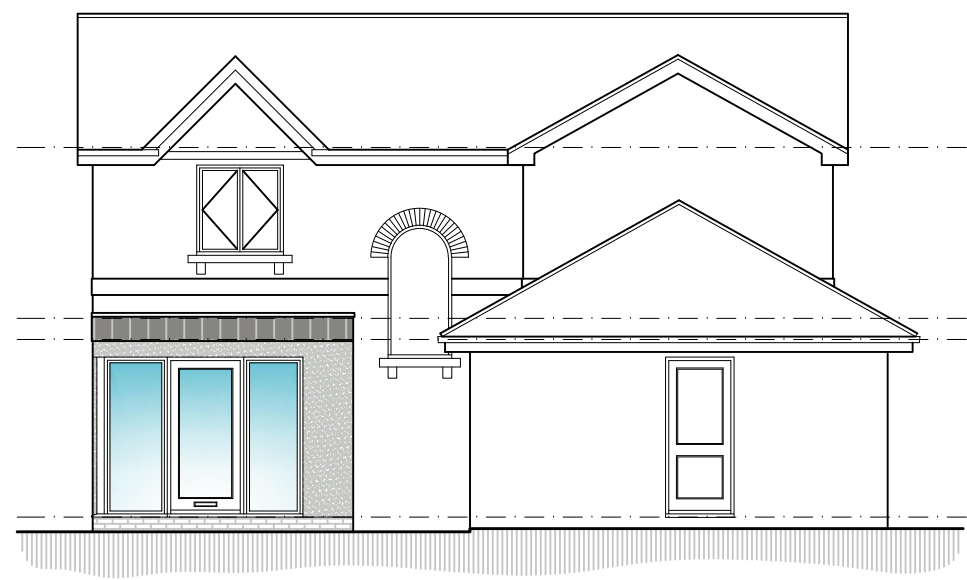


**PROPOSED
FRONT ELEVATION**
SCALE 1:100

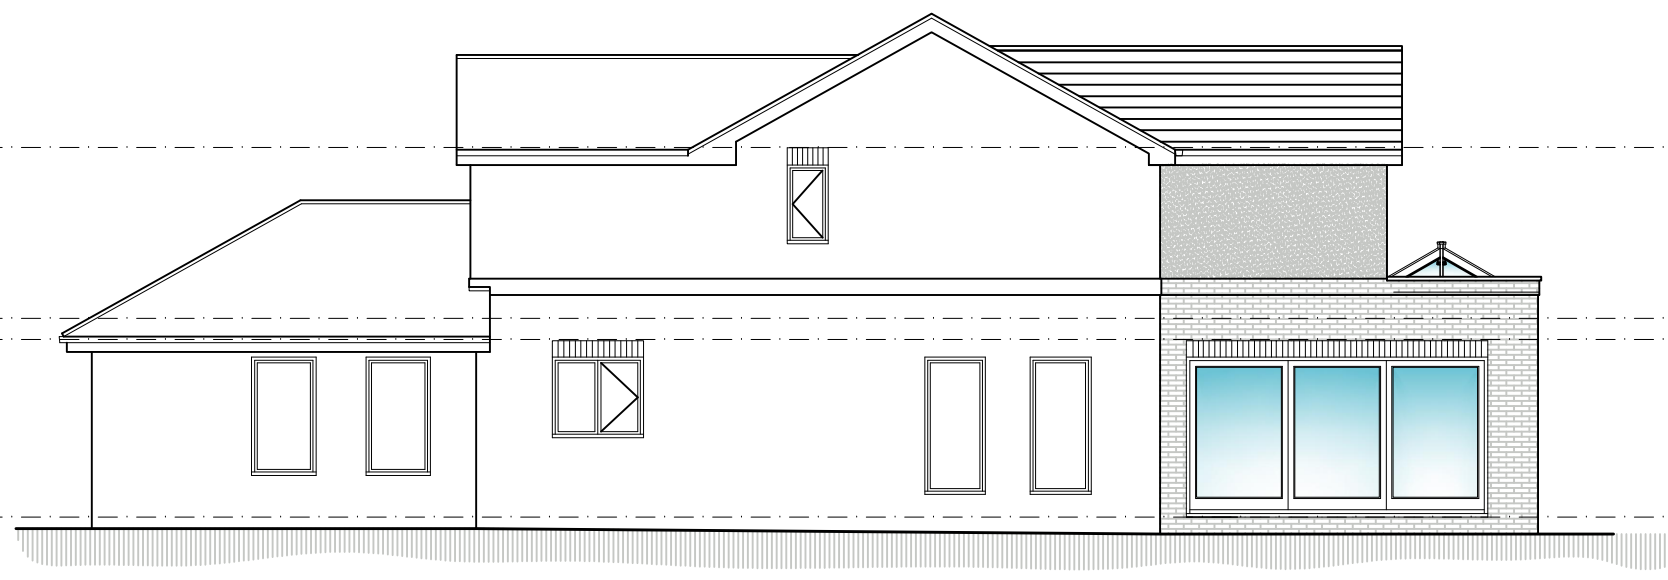

**PROPOSED
SIDE ELEVATION**
SCALE 1:100

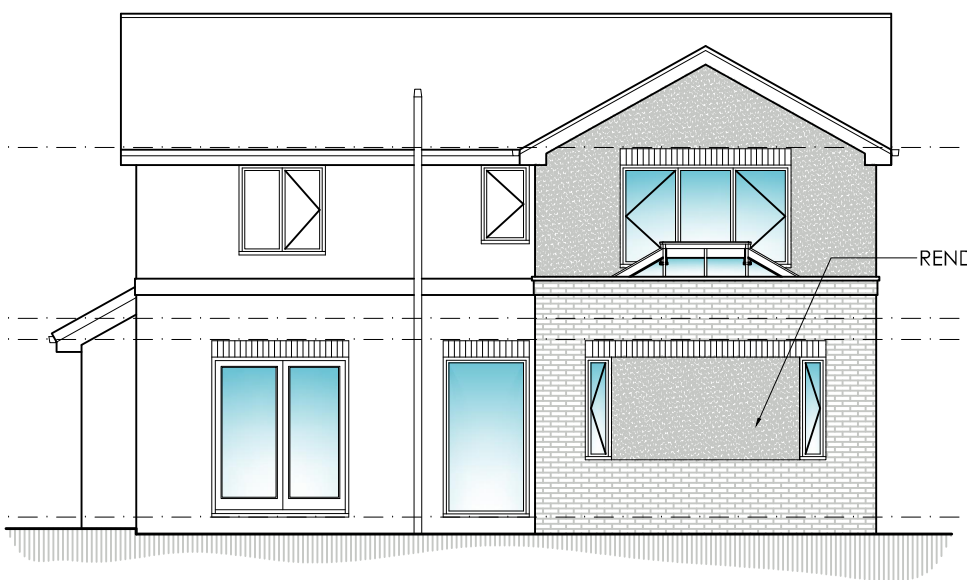


**PROPOSED
REAR ELEVATION**
SCALE 1:100

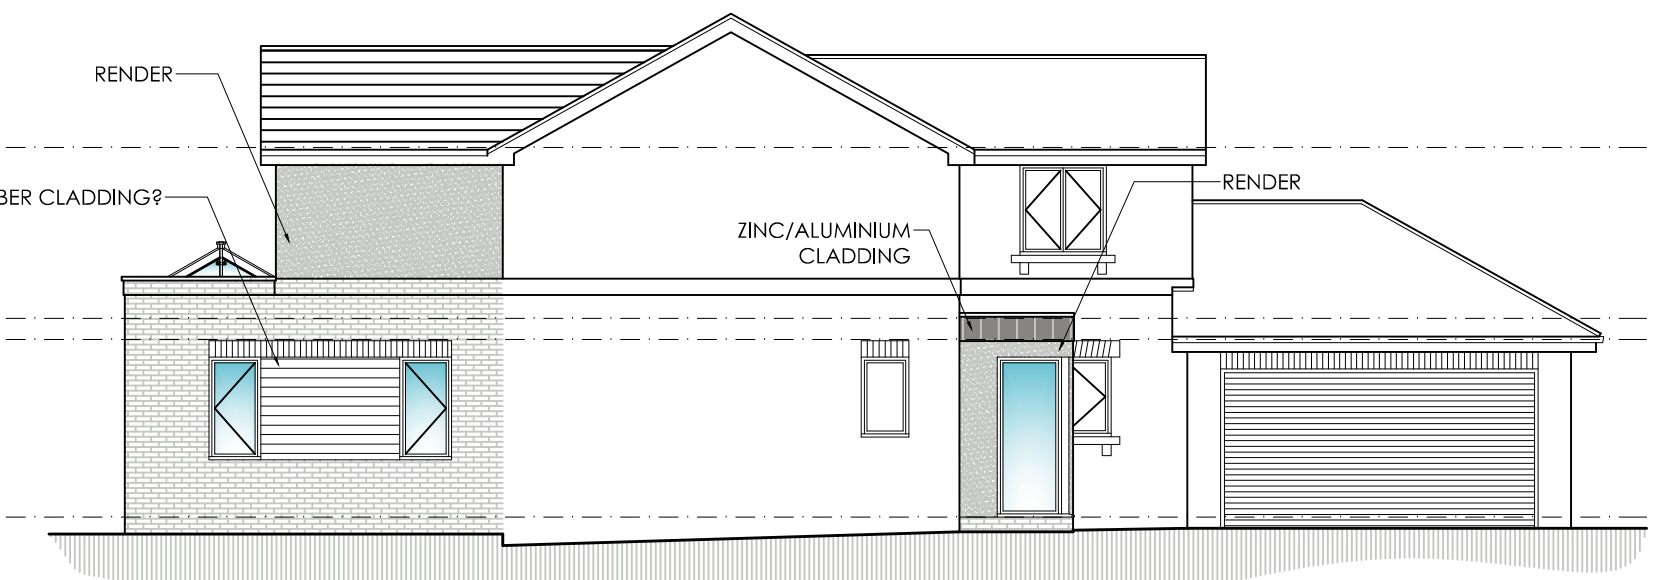

**PROPOSED
SIDE ELEVATION**
SCALE 1:100




**EXISTING
FRONT ELEVATION**
SCALE 1:100

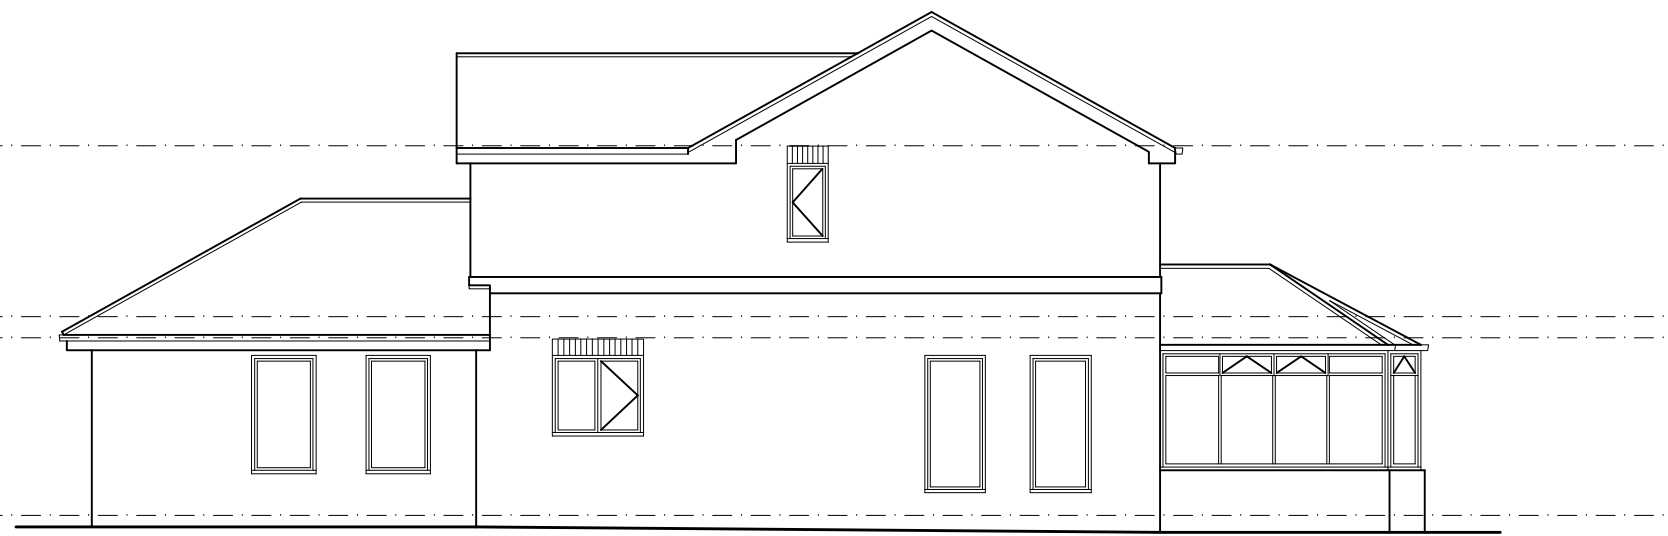


**EXISTING
SIDE ELEVATION**
SCALE 1:100




**EXISTING
REAR ELEVATION**
SCALE 1:100

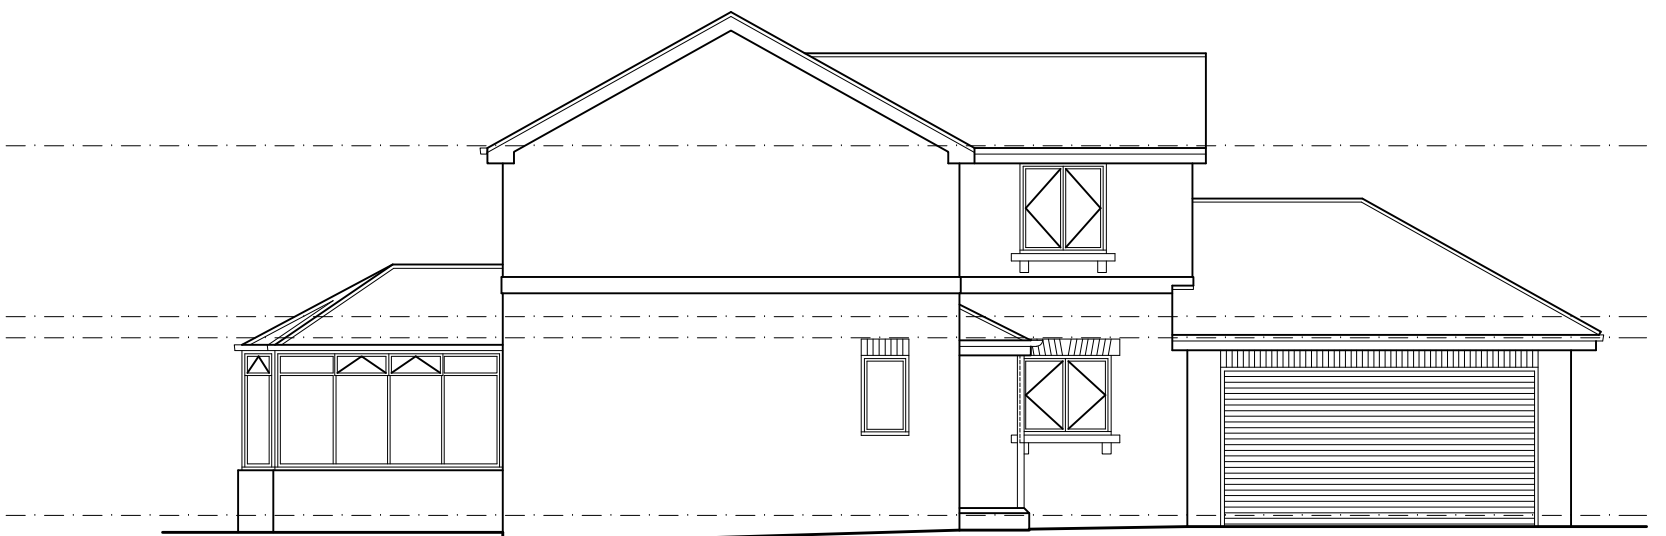


**EXISTING
SIDE ELEVATION**
SCALE 1:100

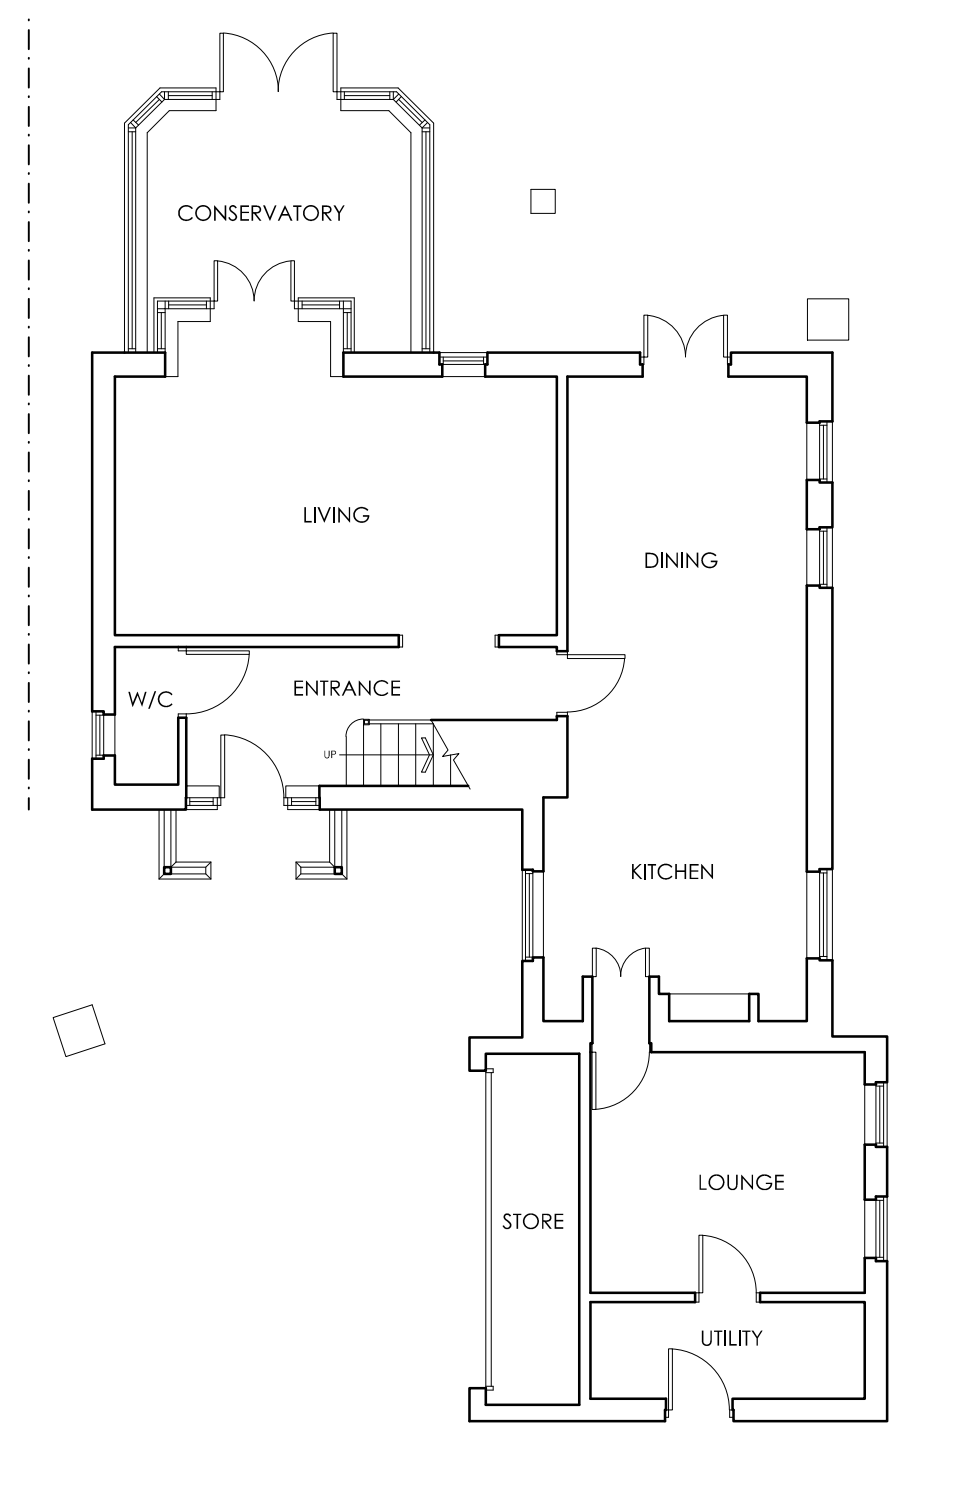



**EXISTING GROUND
FLOOR PLAN**
SCALE 1:100

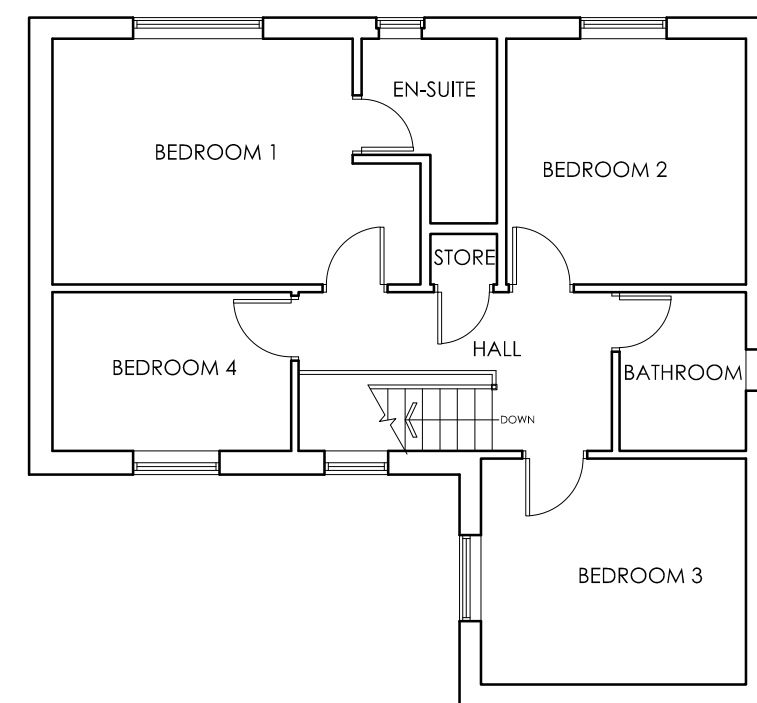

**EXISTING FIRST
FLOOR PLAN**
SCALE 1:100

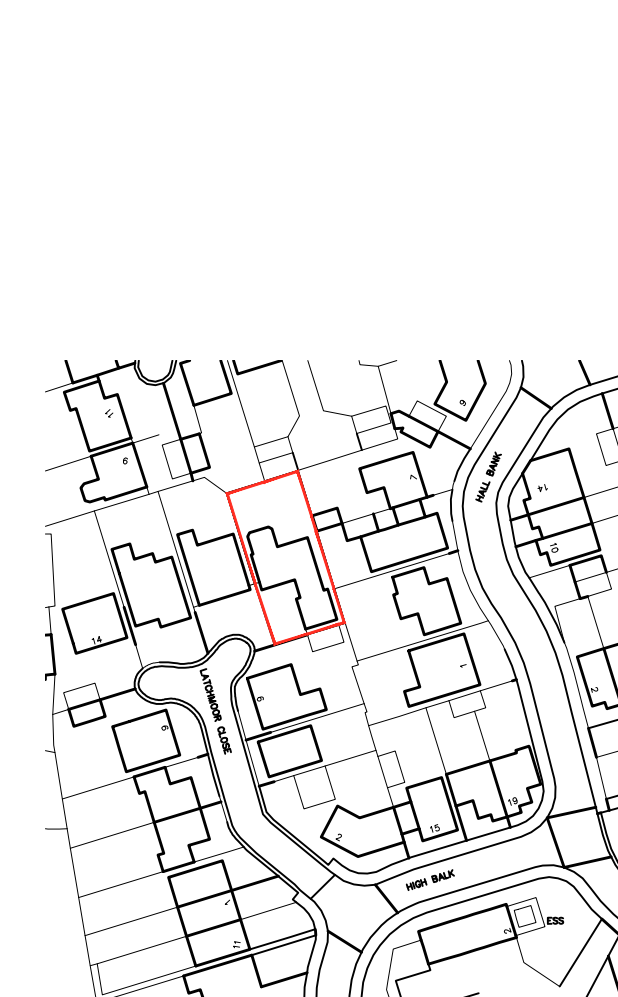

LOCATION PLAN
SCALE 1:1250

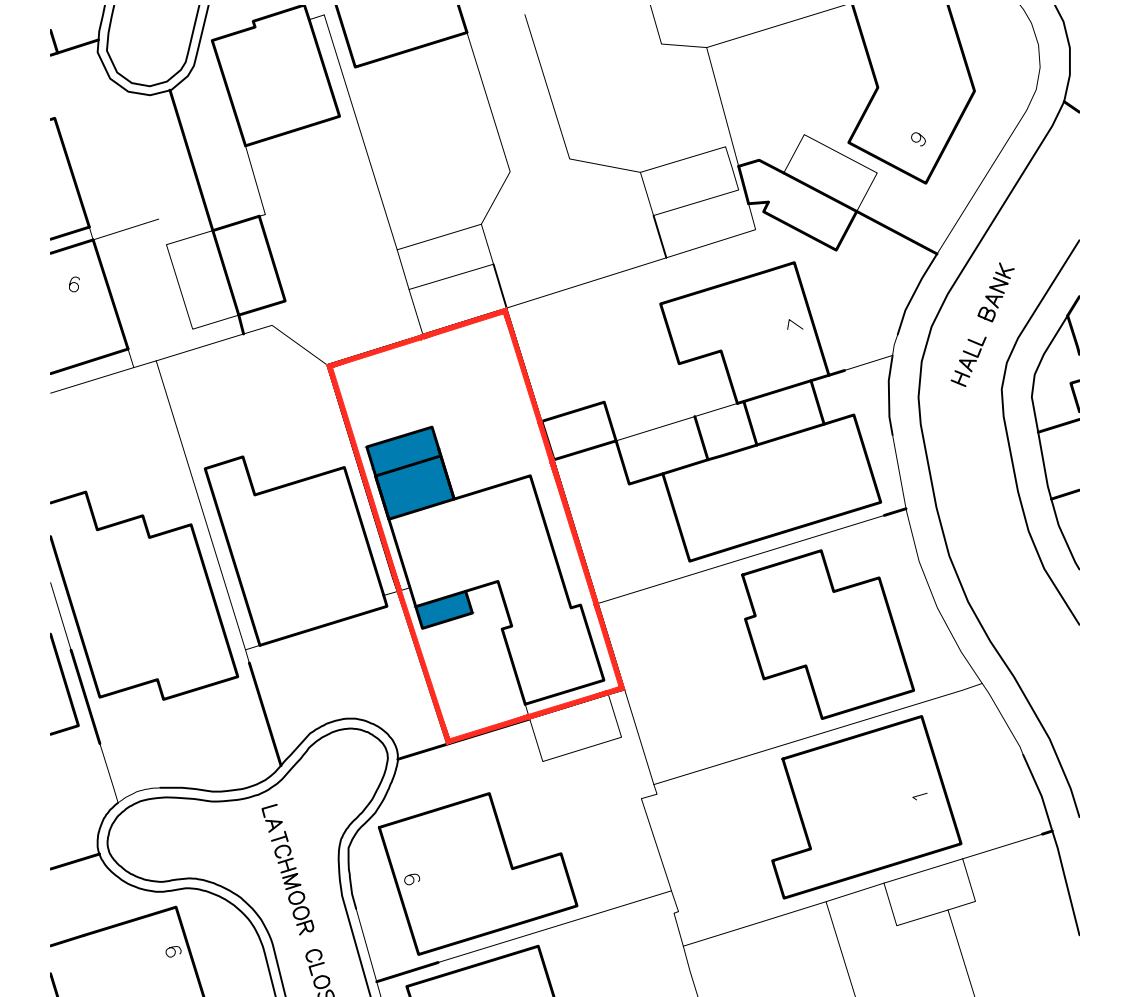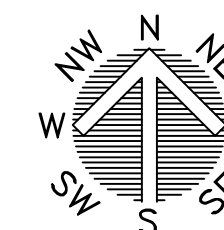

BLOCK PLAN
SCALE 1:500

 White Agus PARTNERSHIP			OFFICE ONE, 34 VICTORIA ROAD, BARNLEY, S70 2BU			Phone: 01226 208482		
ARCHITECTURAL SERVICES						Email: info@whiteaguspартnership.co.uk Web: www.whiteaguspартnership.co.uk		
Project.					Client.			
PROPOSED EXTENSION AT 8 LATCHMOOR CLOSE BARNLEY, S75 1EU					MR MILES MCDERMOTT			
Drawing Title.					Date.		Scale.	
PLANS AND ELEVATIONS					MAY 2022		1:50 & 1:100 @ A1	
					Ref.		Dwg. No.	
					22-015		01	
							C	
Date					Suffix		Description	
26/08/2022					A		REVISED TO CLIENTS REQUIREMENTS	
20/09/2022					B		REVISED TO CLIENTS REQUIREMENTS	
14/11/2022					C		REVISED TO CLIENTS REQUIREMENTS	