
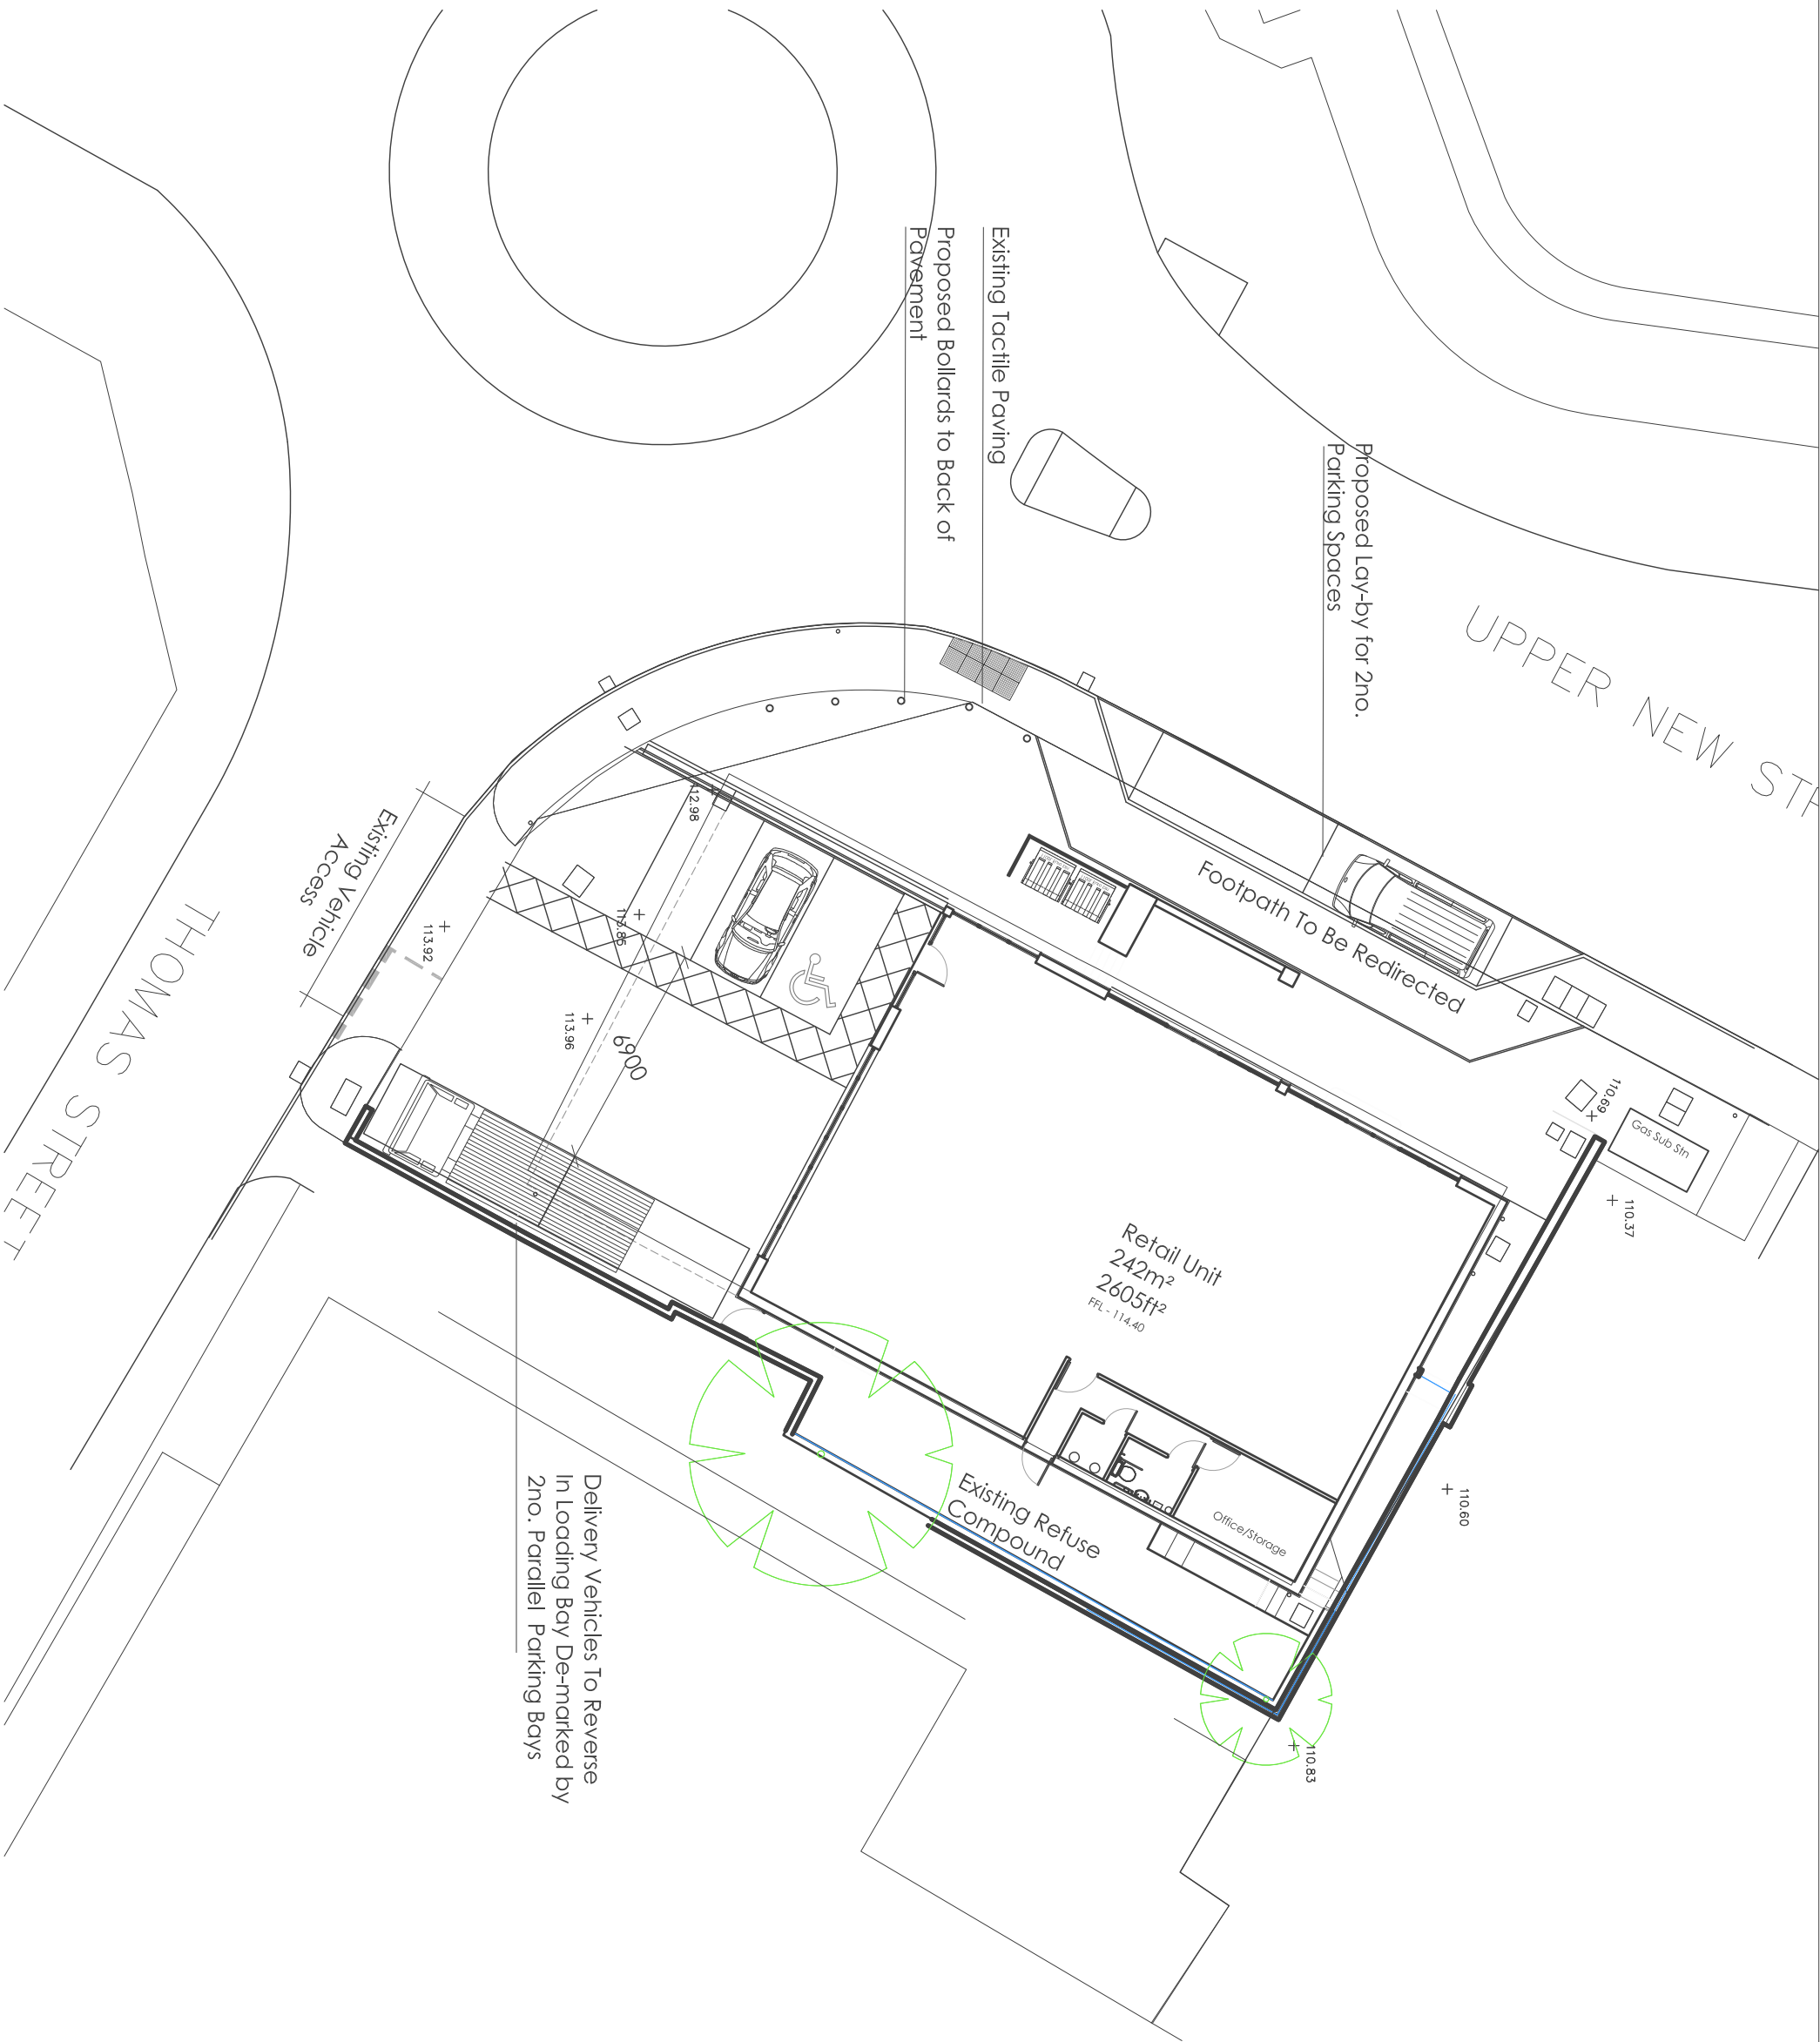


Notes

Jennings Design Associates takes no responsibility for any dimensions obtained by scaling from this drawing. A no dimension is shown the user must be measured. The drawing is supplied in digital form is solely for convenience and no reliance may be placed on digital data. All data must be checked against hard copy. Dimensions must be checked against hard copy. The drawing is copyright of Jennings Design Associates.

 

B		Layout Added to meet Highways Comments	19.10.16	CM
B		Layout Added to meet Highways Comments	22.09.16	CM
A		To Meet Planning Comments	21.06.16	CM
Rev	Description	Date	By	

Jennings Design Associates

Architects

C	Concept	G	Tender
D	Planning	J	Construction
E	Building Regs	L	As Built
F	Production	Sk	Sketch

Architects Designers Project Managers
The Warehouse, Saxon Street, Denton,
Manchester M34 3DS
T: 0161 336 5011 F: 0161 320 0512 E: jda@jennings-design-associates.com

Client: Condle, Fairhurst

Project:	Upper New Street, Barnsley			
Scale:	As Drawn	Scale	Drawn By:	Checked By:
1:200	A3	03.03.16	JH	CM

Job Number	Description	Rev
904	A 002 Prop Site Plan	C



Proposed Site 1:200