



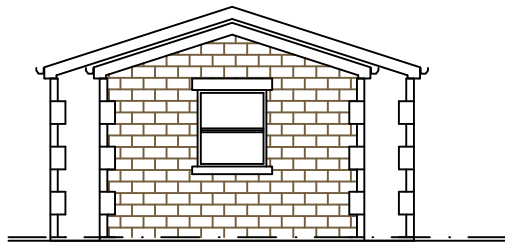


FRONT ELEVATION
AS PROPOSED




SIDE ELEVATION
AS PROPOSED

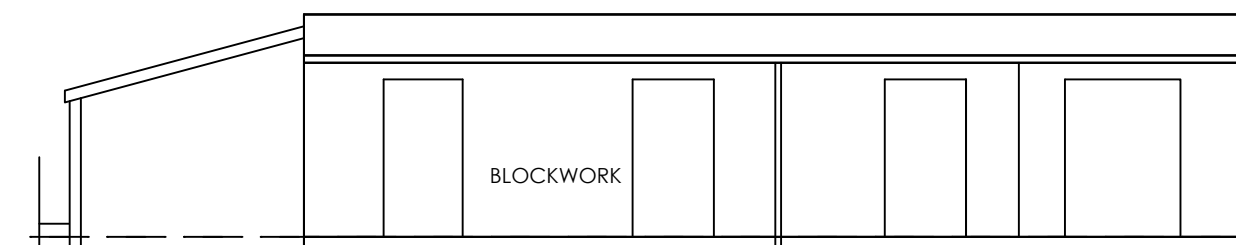


FRONT ELEVATION
AS EXISTING

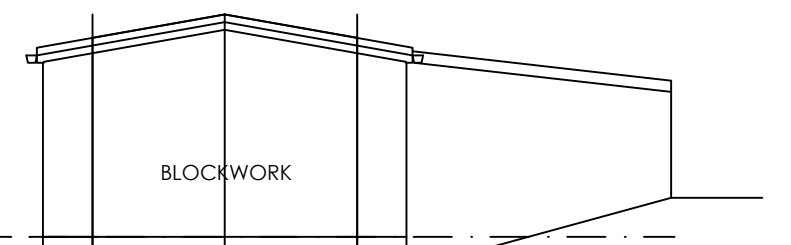


SIDE ELEVATION
AS EXISTING

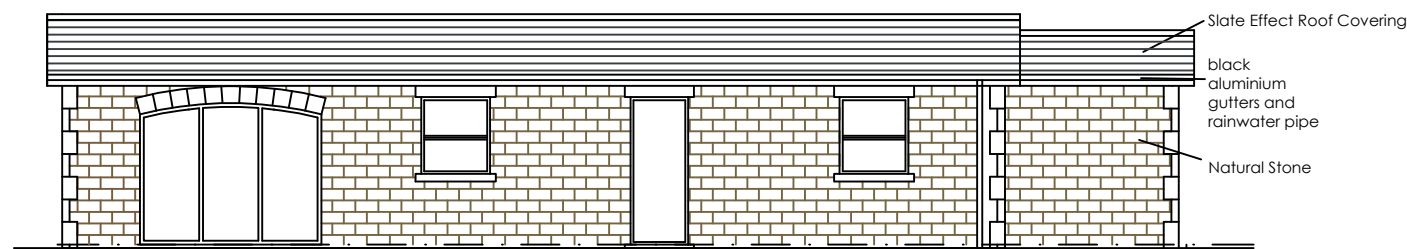


REAR ELEVATION
AS PROPOSED

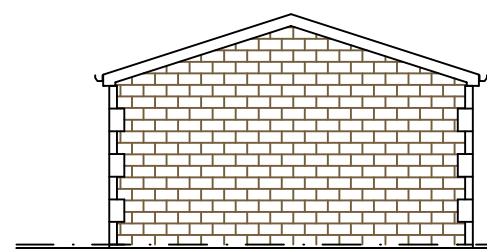


SIDE ELEVATION
AS PROPOSED

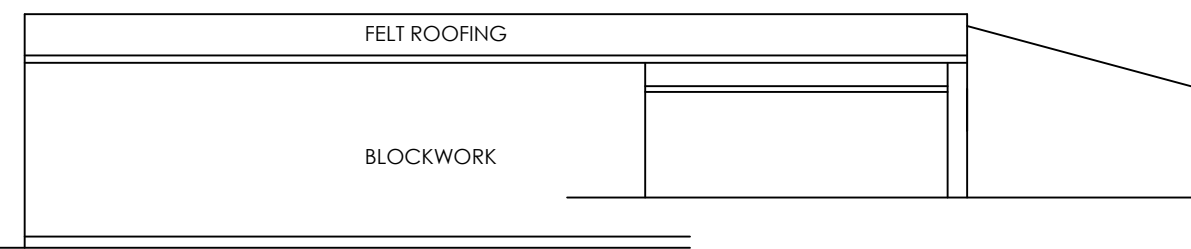

REAR ELEVATION
AS EXISTING

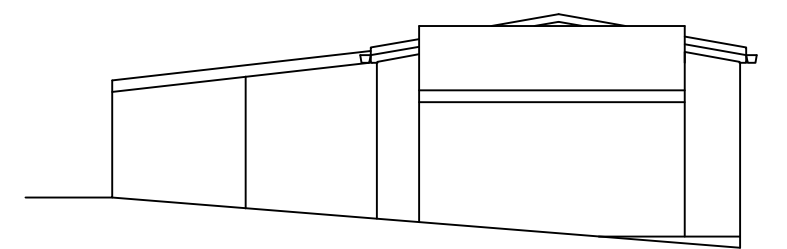


SIDE ELEVATION
AS EXISTING

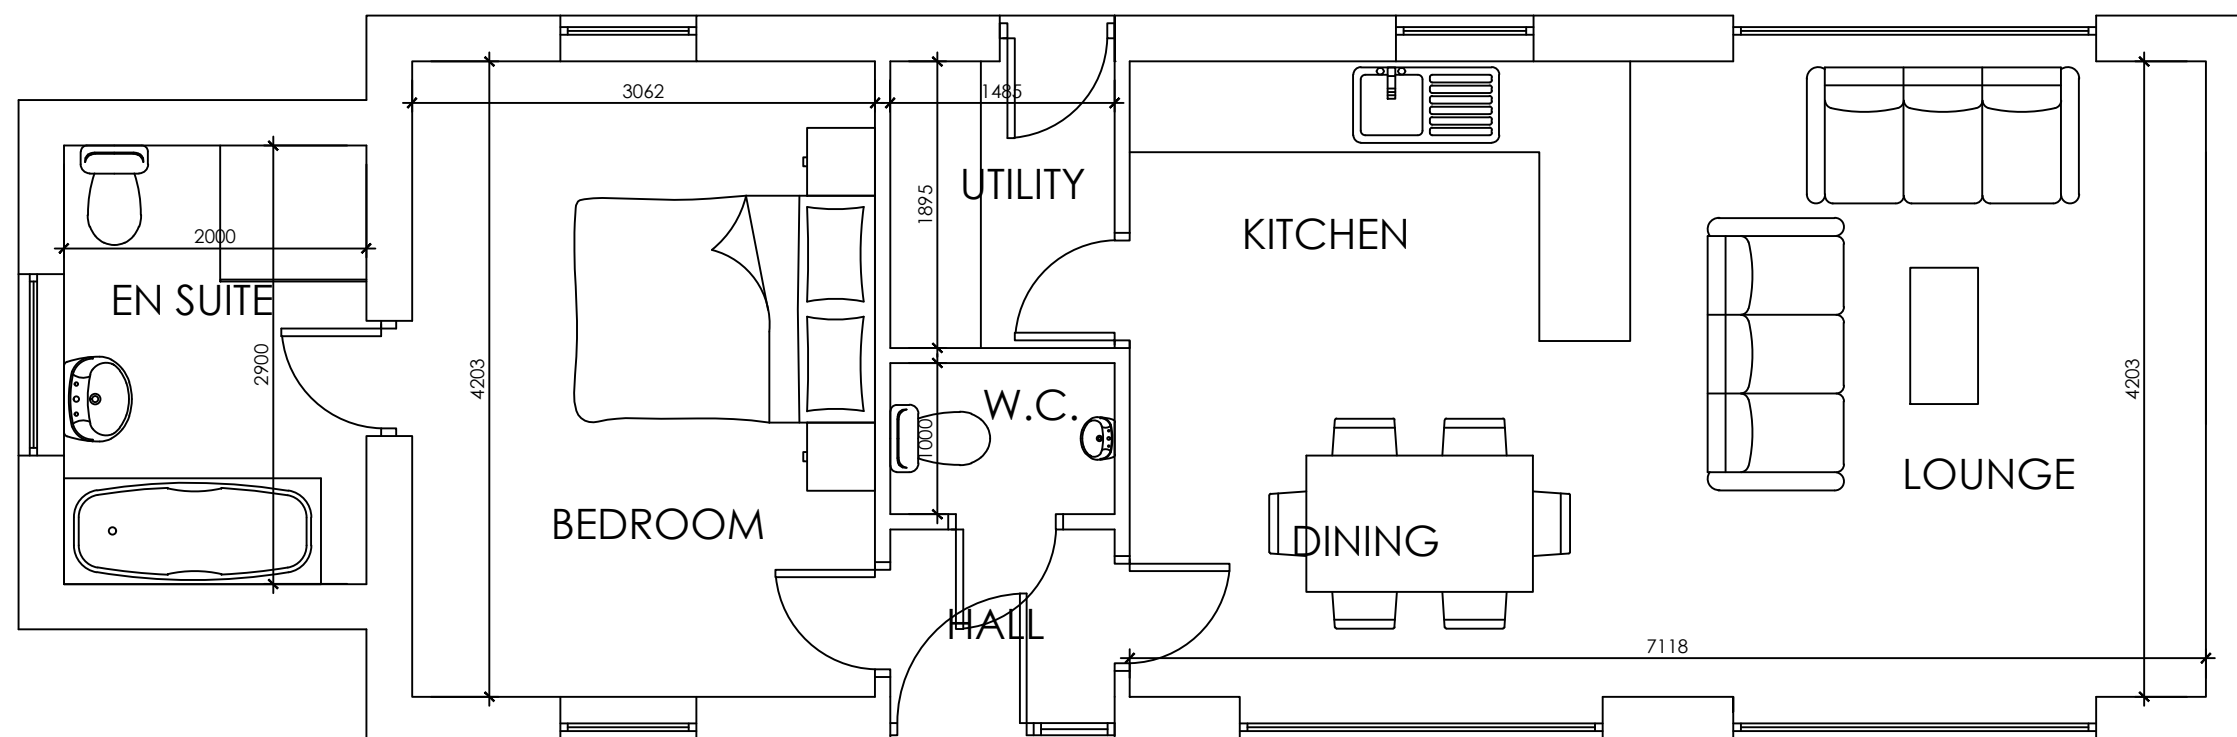


PLAN
AS PROPOSED

BUILDING FOOTPRINT
AS EXISTING

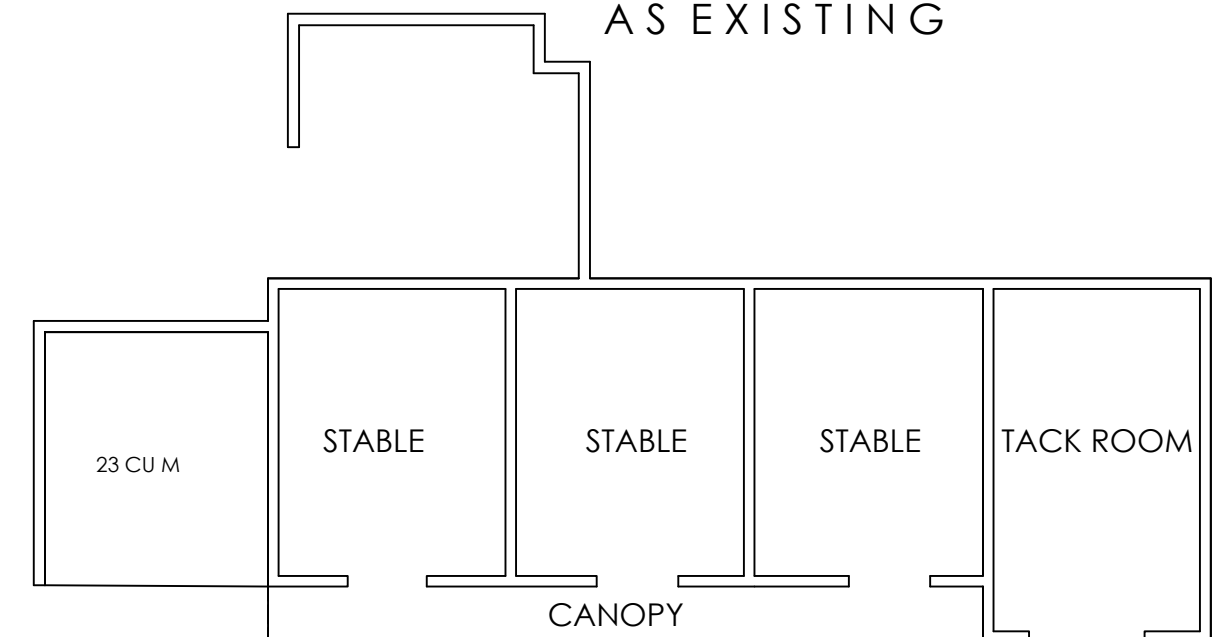

PLAN
AS EXISTING

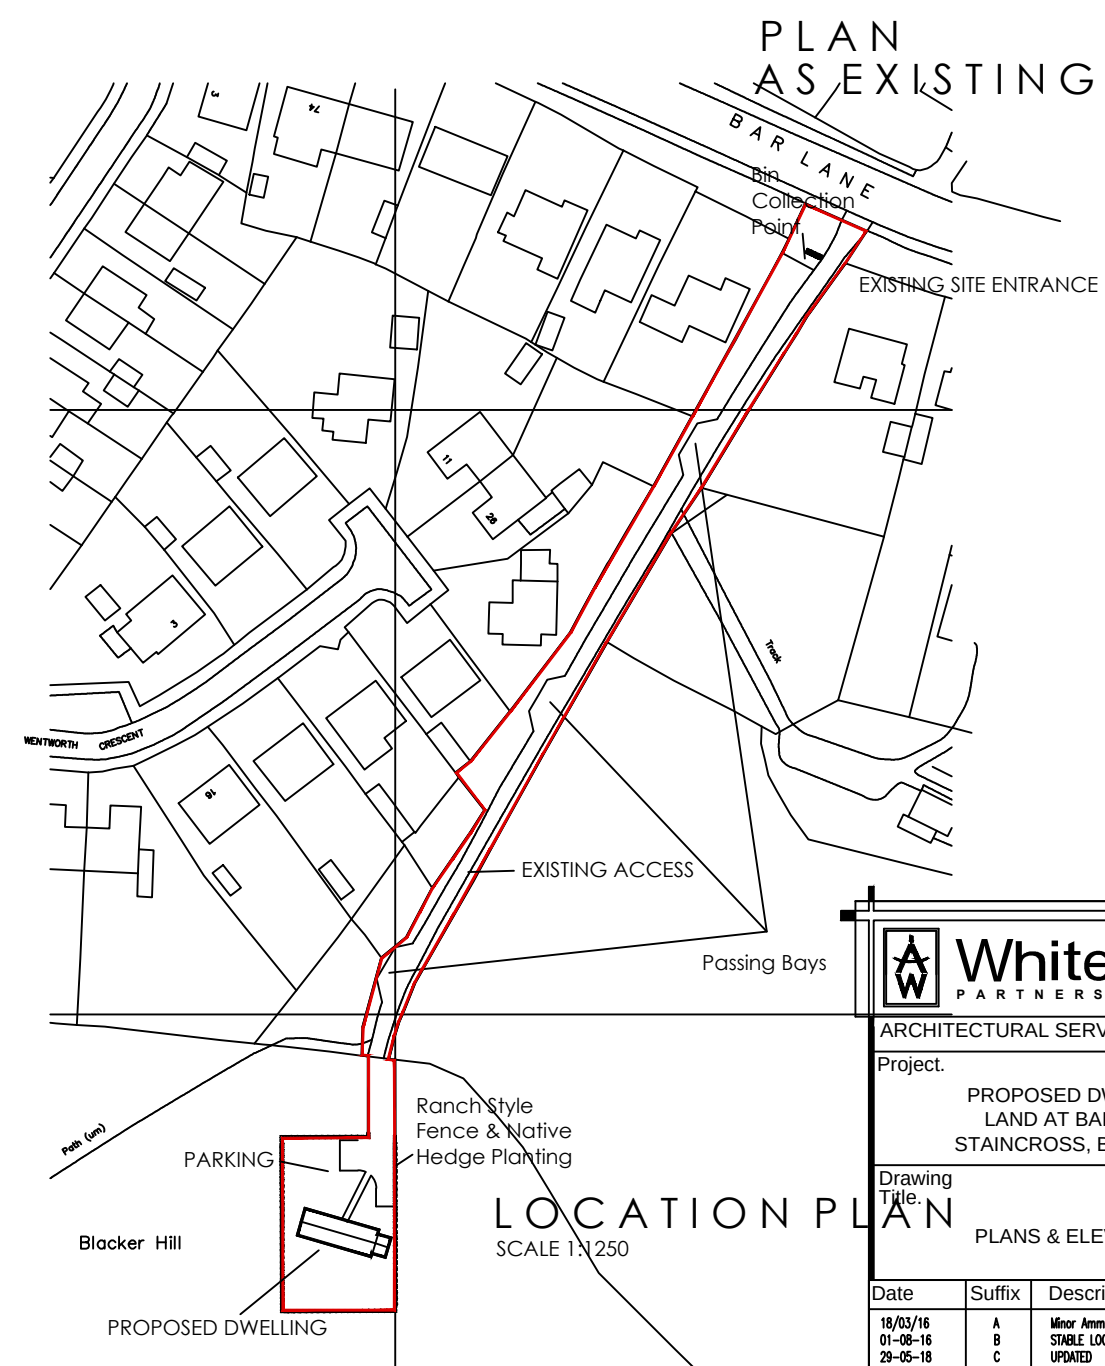

LOCATION PLAN
SCALE 1:1250

 White Agus PARTNERSHIP		8 MORSTON BUSINESS PARK, WHALEY ROAD, BARUGH GREEN, BARNSELEY. S75 1HQ		Phone: 01226 208482 Fax: 01226 283030 Email: info@whiteaguspартnership.co.uk Web: www.whiteaguspартnership.co.uk	
ARCHITECTURAL SERVICES AND SURVEYORS					
Project. PROPOSED DWELLING LAND AT BAR LANE STAINCROSS, BARNSELEY			Client. MR PAUL NEEDHAM		
Drawing Title. PLAN PLANS & ELEVATIONS			Date. MARCH 2016		Scale. 1:50& 1:100 @ A2
			Ref. 15-156	Dwg. No. 01	Rev. C
Date	Suffix	Description	Date	Suffix	Description
18/03/16 01-08-16 29-05-18	A B C	Minor Amendments STABLE LOCATION FROM ARCHIVES ADDED UPDATED			