


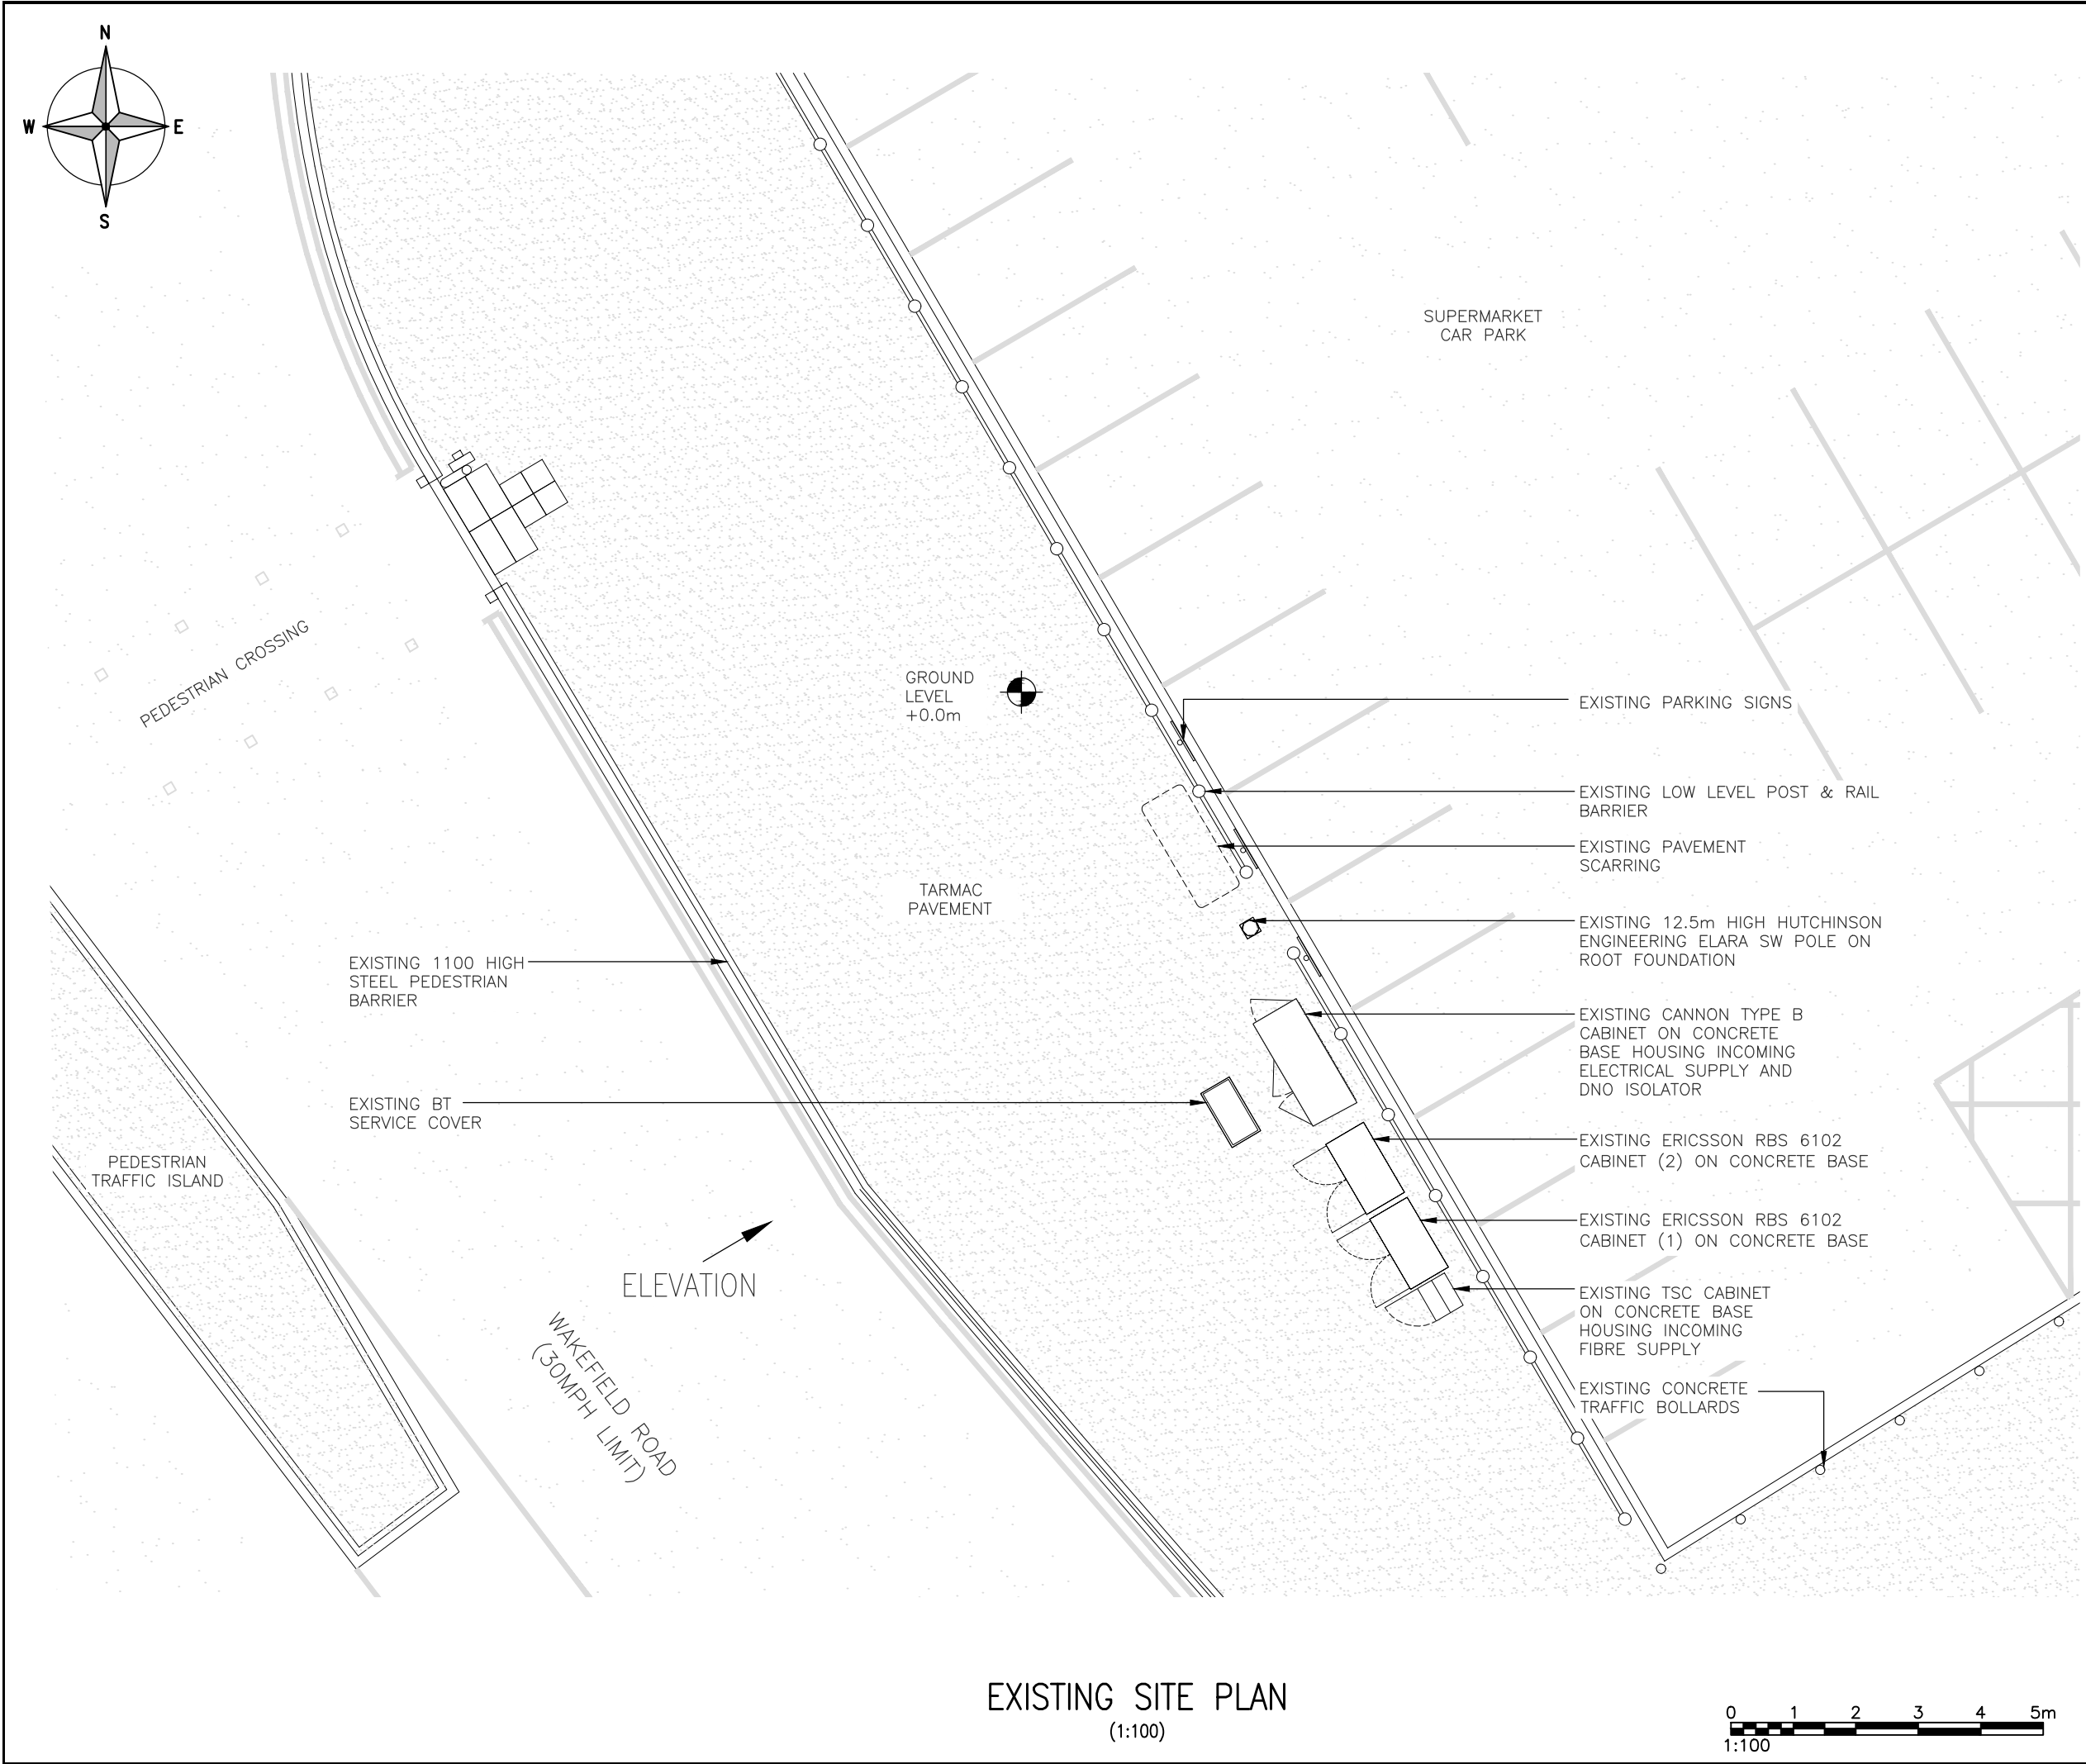

ALL DIMENSIONS ARE IN mm UNLESS NOTED OTHERWISE

N.G.R

E: 434528 N: 409282

NOTES:


B	Pole Location Amended	SSC	NDS	30.11.20
A	Issued For Approval	SSC	NDS	05.11.20
REV	MODIFICATION	BY	CH	DATE

CORNERSTONE - BEACON 3

Cell Name			Opt.
A61 WAKEFIELD ROAD SW			-
Cell ID No			
CTIL	TEF	VF	
115747	040623	N/A	

Site Address / Contact Details			
A61 WAKEFIELD ROAD SW LAITHES LANE BARNLEY SOUTH YORKSHIRE S71 3AD			

Drawing Title: EXISTING SITE PLAN			
Purpose of issue: PLANNING			Dwg Rev: B
Drawing Number: 200			
Surveyed By: NDS		Original Sheet Size: A3	Pack Issue: C
Drawn: SSC	Date: 05.11.20	Checked: NDS	Date: 05.11.20

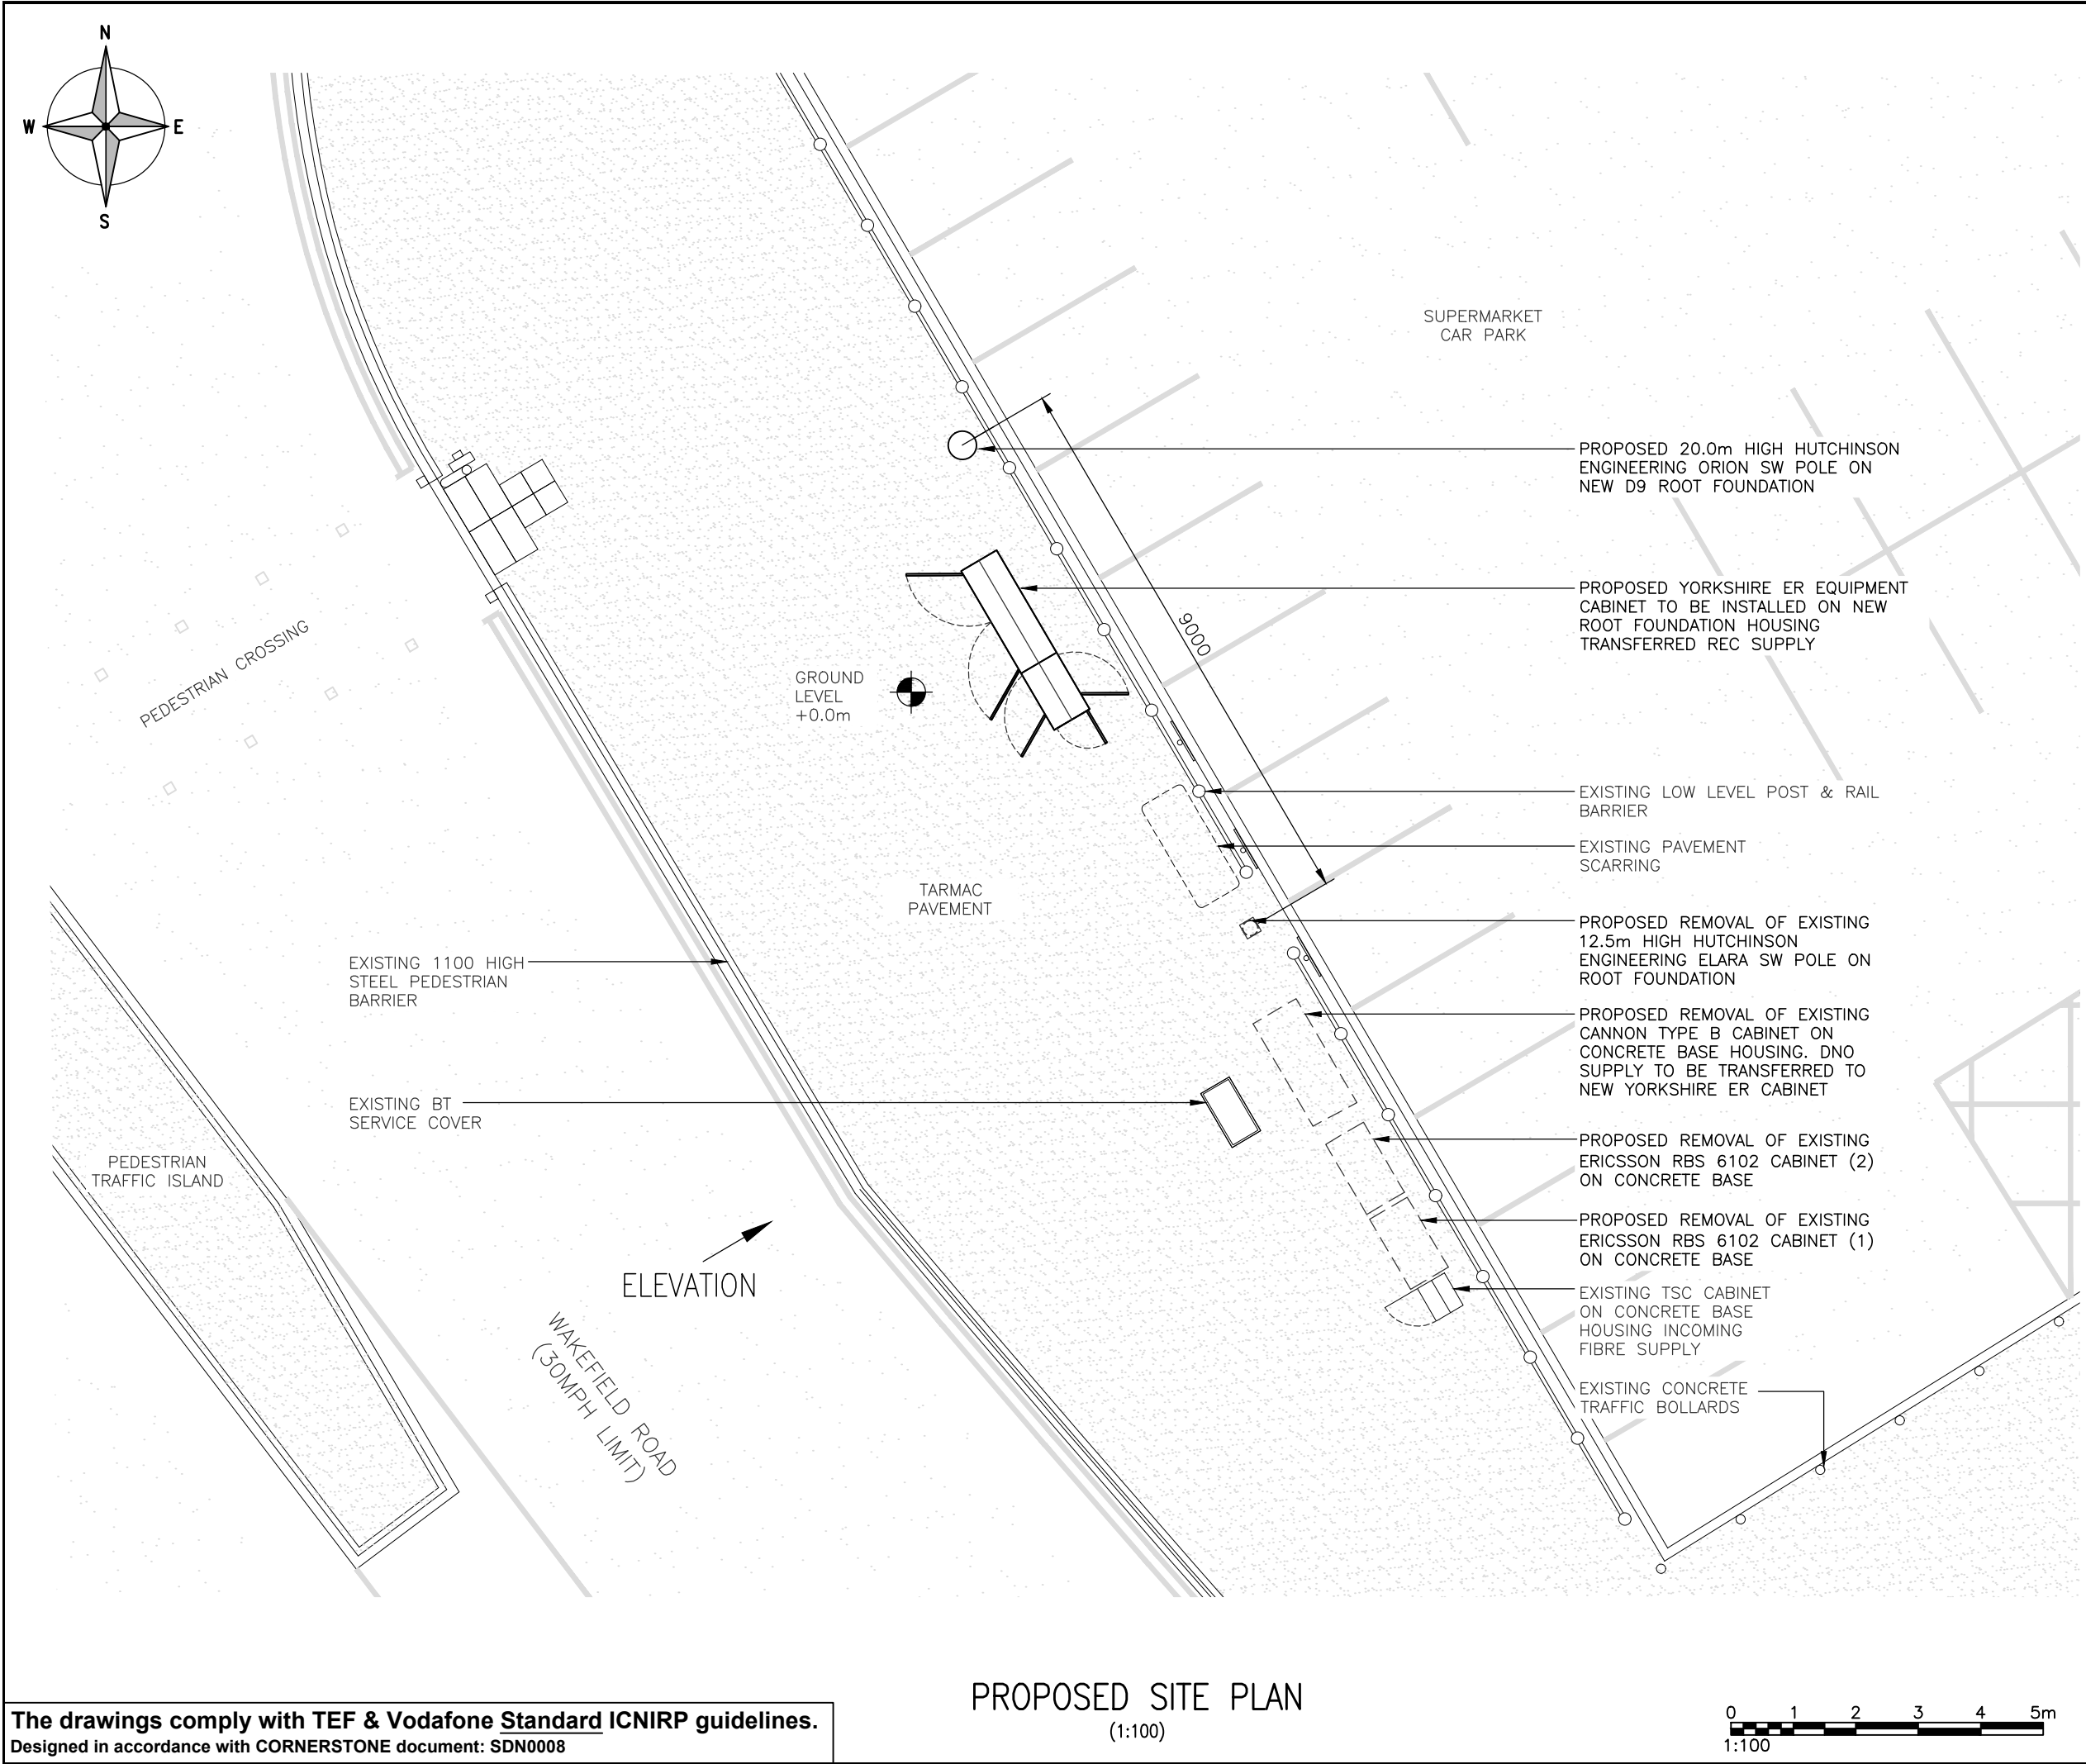

ALL DIMENSIONS ARE IN mm UNLESS NOTED OTHERWISE

N.G.R

E: 434528 N: 409282

NOTES:
- TRIAL DIG REQUIRED


C	Pole Location Amended	SSC	NDS	30.11.20
B	Corrections	SSC	NDS	10.11.20
A	Issued For Approval	SSC	NDS	05.11.20
REV	MODIFICATION	BY	CH	DATE


CORNERSTONE - BEACON 3

Cell Name			Opt.
A61 WAKEFIELD ROAD SW			-
Cell ID No			
CTIL	TEF	VF	
115747	040623	N/A	
Site Address / Contact Details			
A61 WAKEFIELD ROAD SW LAITHES LANE BARNLEY SOUTH YORKSHIRE S71 3AD			
Drawing Title: PROPOSED SITE PLAN			
Purpose of issue: PLANNING			Dwg Rev:
Drawing Number: 201			C
Surveyed By: NDS		Original Sheet Size: A3	Pack Issue:
Drawn: SSC	Date: 05.11.20	Checked: NDS	Date: 05.11.20
			C


The drawings comply with TEF & Vodafone Standard ICNIRP guidelines.
Designed in accordance with CORNERSTONE document: SDN0008

PROPOSED SITE PLAN
(1:100)

 

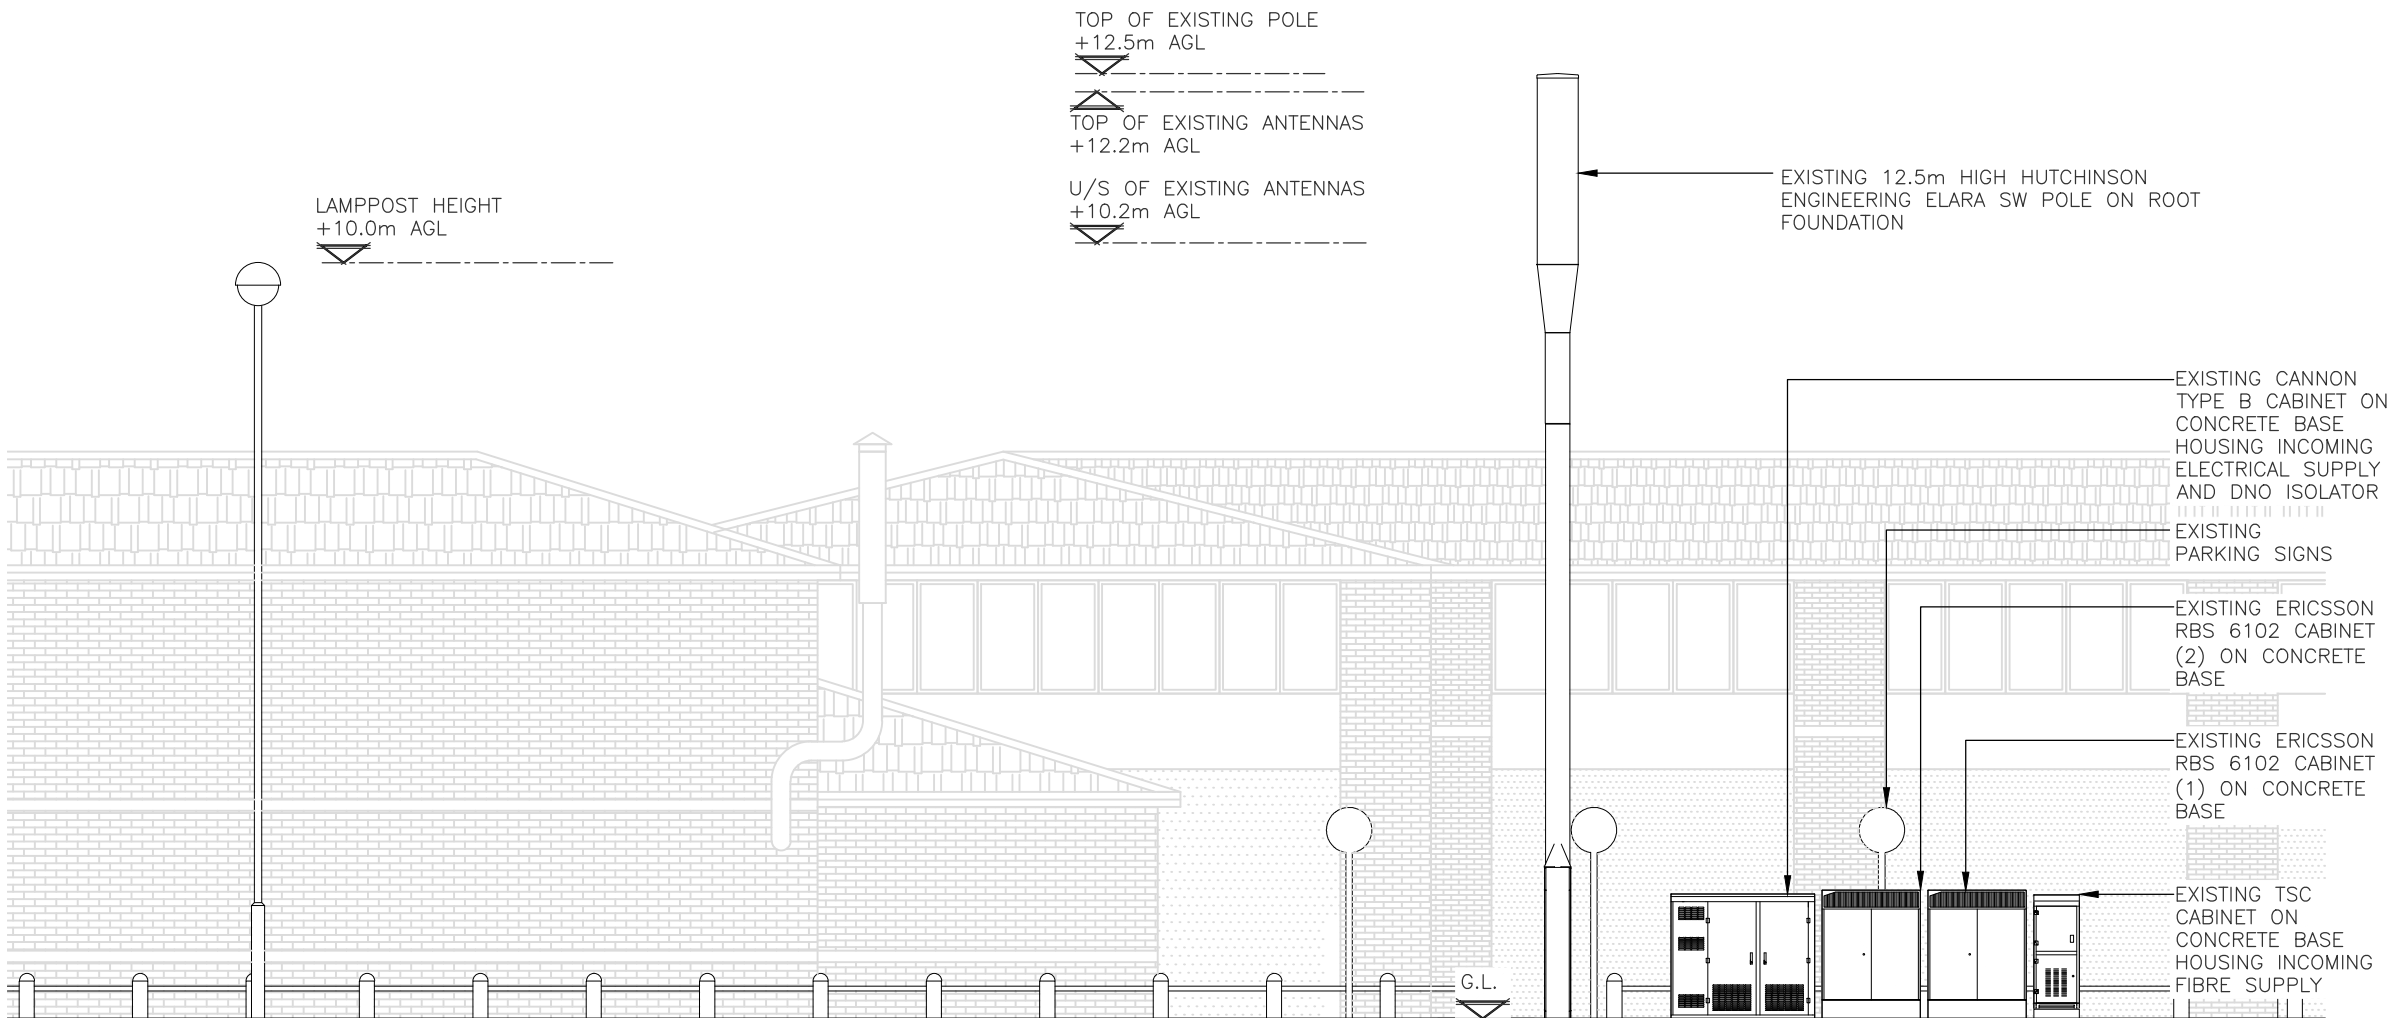

EXISTING SOUTH WEST ELEVATION
(1:100)


 


ALL DIMENSIONS ARE IN mm UNLESS NOTED OTHERWISE

N.G.R | E: 434528 N: 409282

NOTES:

REV	MODIFICATION	BY	CH	DATE
B	Pole Location Amended	SSC	NDS	30.11.20
A	Issued For Approval	SSC	NDS	05.11.20

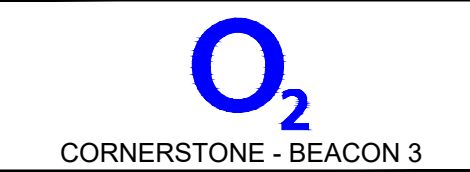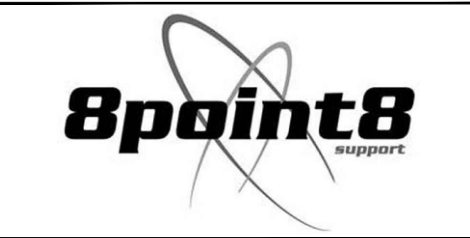

Cell Name	Opt.
A61 WAKEFIELD ROAD SW	-


Cell ID No		
CTIL	TEF	VF
115747	040623	N/A

Site Address / Contact Details
A61 WAKEFIELD ROAD SW LAITHES LANE BARNLEY SOUTH YORKSHIRE S71 3AD

Drawing Title:	EXISTING SITE ELEVATION
----------------	-------------------------


Purpose of issue:	PLANNING	Dwg Rev:
Drawing Number:	300	B

Drawing Number:	300	B
-----------------	-----	---

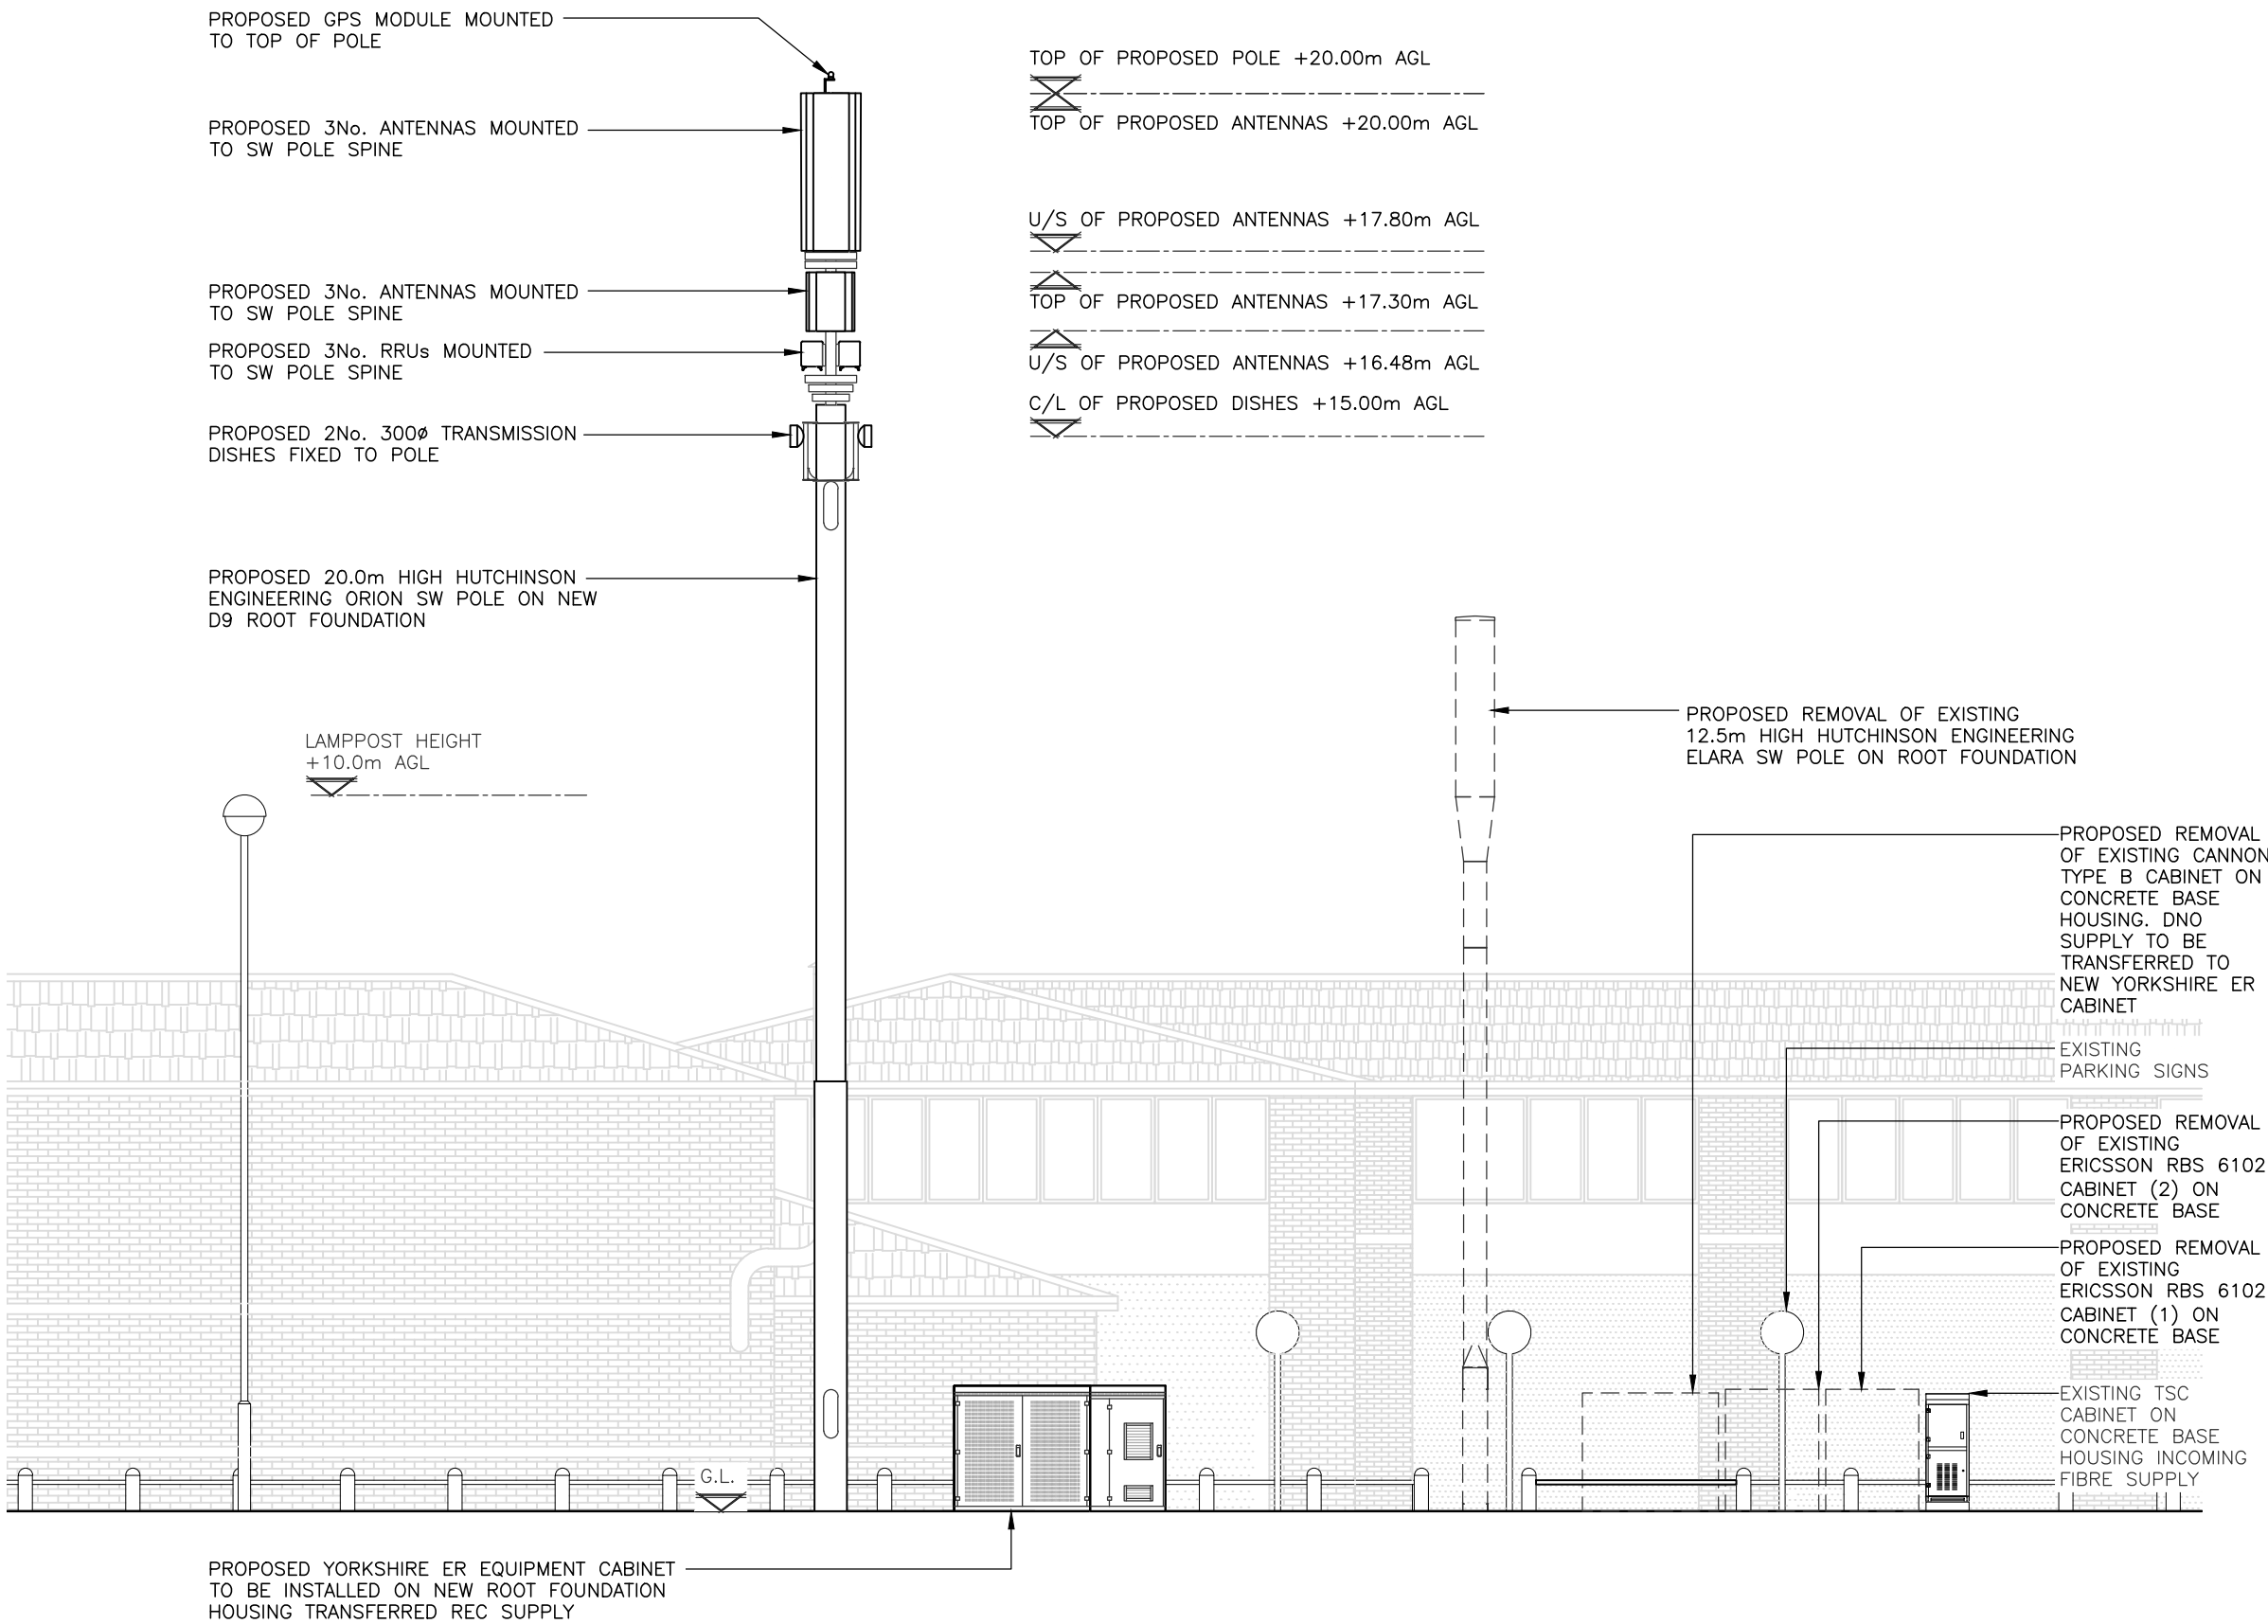

PROPOSED SOUTH WEST ELEVATION
(1:100)

The drawings comply with TEF & Vodafone Standard ICNIRP guidelines.
Designed in accordance with CORNERSTONE document: SDN0008


 


ALL DIMENSIONS ARE IN mm UNLESS NOTED OTHERWISE

N.G.R | E: 434528 N: 409282

NOTES:
- TRIAL DIG REQUIRED

B	Pole Location Amended	SSC	NDS	30.11.20
A	Issued For Approval	SSC	NDS	05.11.20
REV	MODIFICATION	BY	CH	DATE

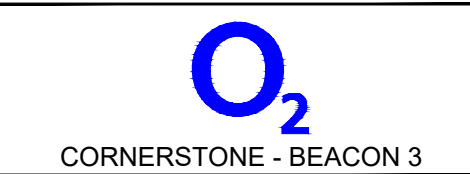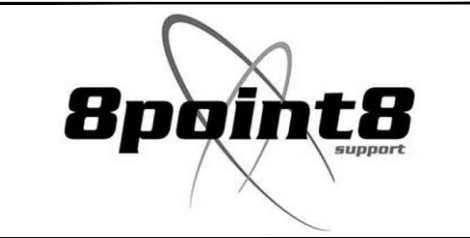

Cell Name	Opt.
A61 WAKEFIELD ROAD SW	-

Cell ID No		
CTIL	TEF	VF
115747	040623	N/A

Site Address / Contact Details		
A61 WAKEFIELD ROAD SW LAITHES LANE BARNSELY SOUTH YORKSHIRE S71 3AD		

Drawing Title:
PROPOSED SITE ELEVATION

Purpose of issue:	PLANNING	Dwg Rev:
Drawing Number:	301	B

Drawing Number:	301	B
-----------------	-----	---