


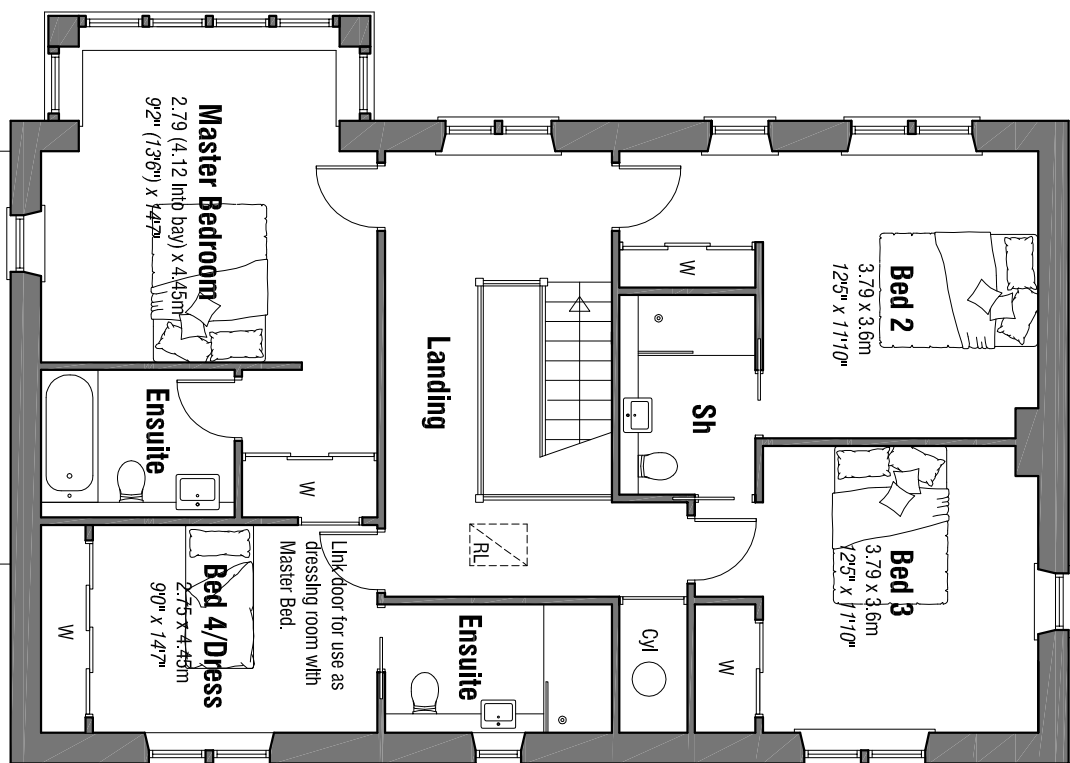

FIRST FLOOR PLAN

SOUTH ELEVATION

EAST ELEVATION

NORTH ELEVATION

FIRST FLOOR GARAGE

WEST ELEVATION

NORTH ELEVATION

GROUND FLOOR PLAN

SOUTH ELEVATION

PROPOSED NEW DWELLING

6 CLIFFE HILL

CAWTHORNE

BRANLEY

DESIGN PROPOSALS

PLANS & ELEVATIONS

☐ mbboothdesign

architectural design and building consultants

11 Crowder Walk, Bramley

SW2 2JU

T: 0783 658595

M: 07881 658500

E: mbboothdesign@btconnect.com

Scale: 1:100 @A1

Drawn: MJB

Date: JANUARY 2012

Rev: 11.50

Dwg No: P2D

Rev: D

Can only be used for the purpose of the design and construction of the proposed new dwelling. It is not to be used for any other purpose. It is not to be used for any other purpose. It is not to be used for any other purpose.

