




Produced 05.08.2008 from the Ordnance Survey National Geographic Database and incorporating surveyed revision available at this date. © Crown Copyright 2008.

Reproduction in whole or part is prohibited without the prior permission of Ordnance Survey.

Ordnance Survey, the OS Symbol and OS Sitemap are registered trademarks of Ordnance Survey, the national mapping agency of Great Britain.

The representation of a road, track or path is no evidence of a right of way.

The representation of features as lines is no evidence of a property boundary.


 


Scale 1:2500

Supplied by: **Latitude - Southampton**
Serial number: 01422000
Centre coordinates: 434445.75 405527.5

Further information can be found on the OS Sitemap Information leaflet or the Ordnance Survey web site:
www.ordnancesurvey.co.uk



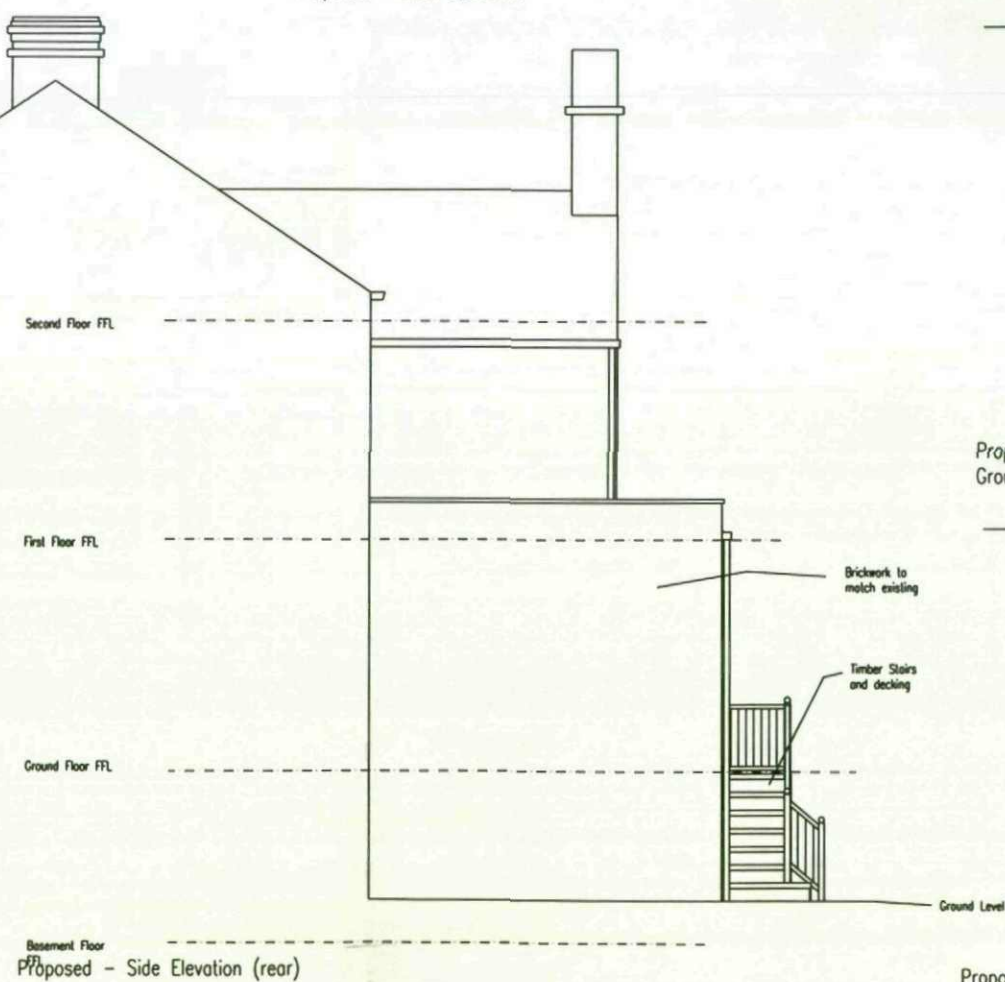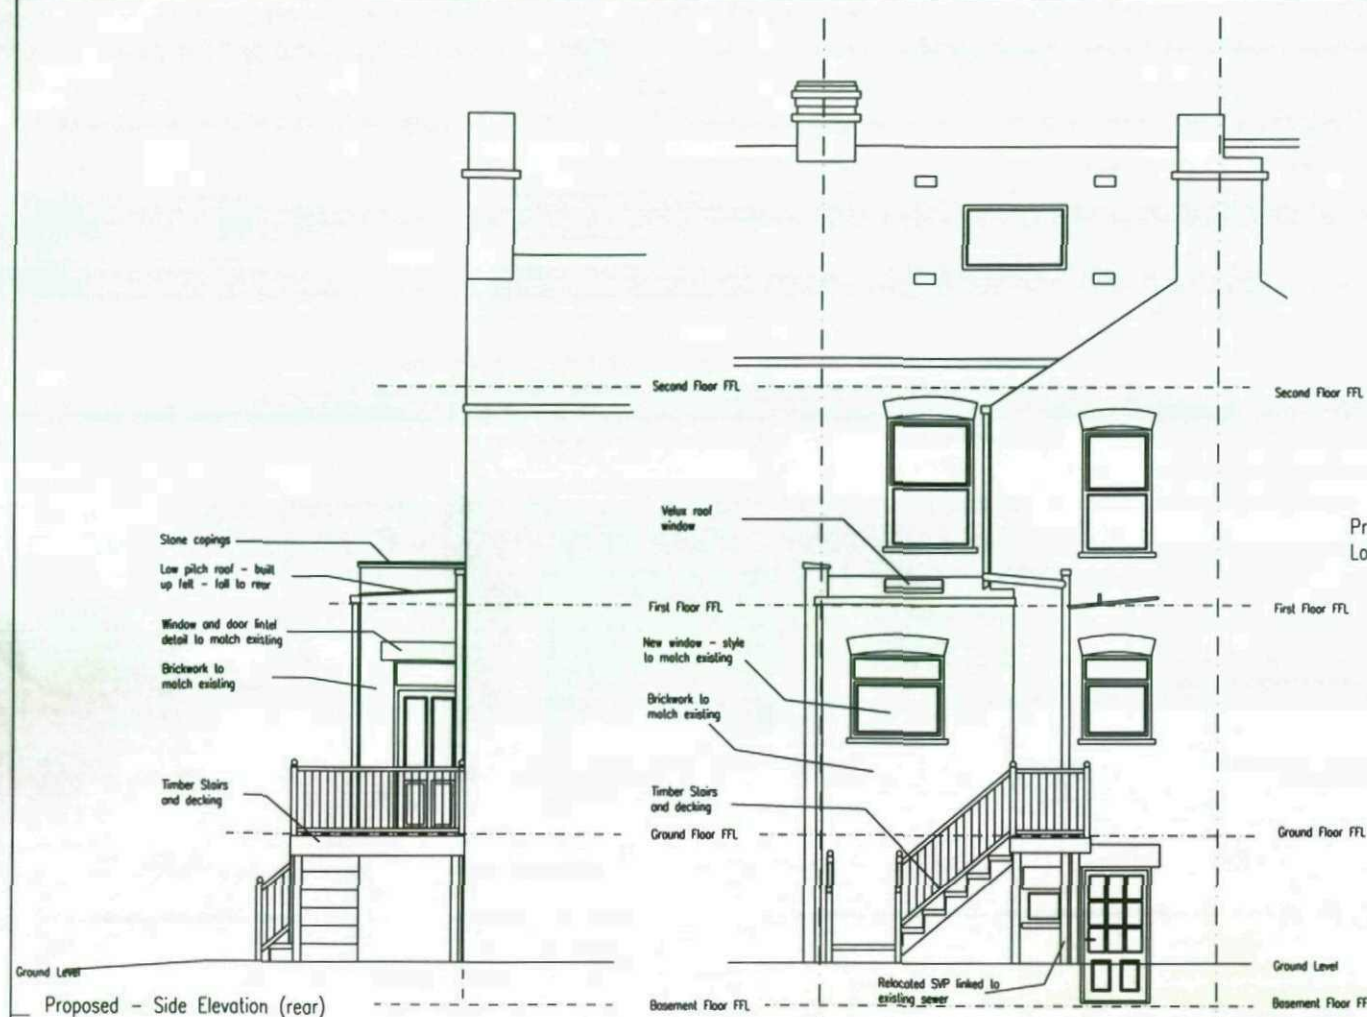


Proposed - Loft Floor Plan

Proposed - First Floor Plan

Proposed - Ground Floor Plan

Proposed - Cellar Plan

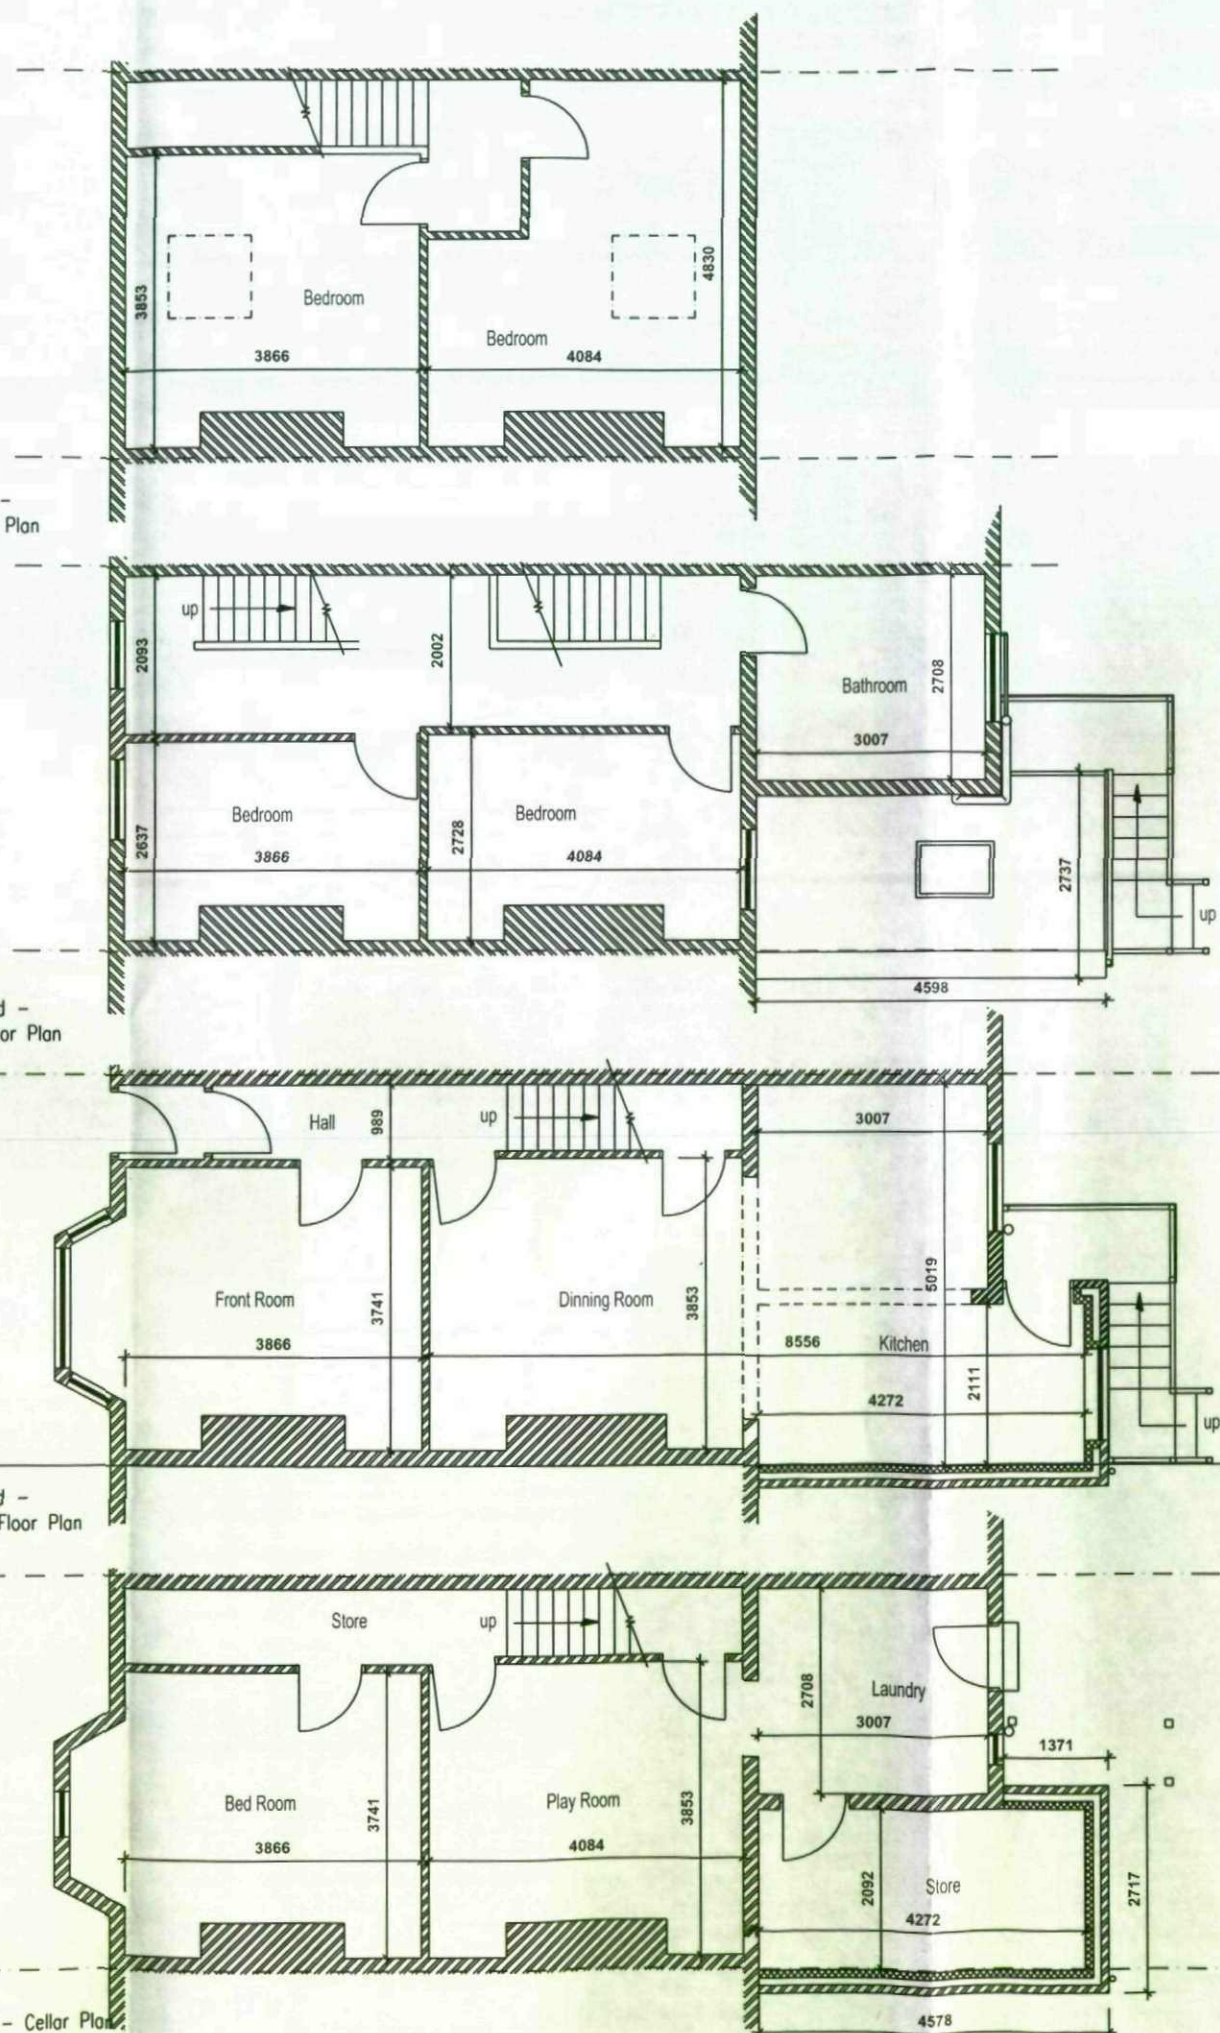

Planning Application
Drawing

Mr & Mrs Murphy

Proposed Kitchen
Extension
153 Park Road, Barnsley

Proposed Plans and
Elevations

Scale 1:100

June 2008