


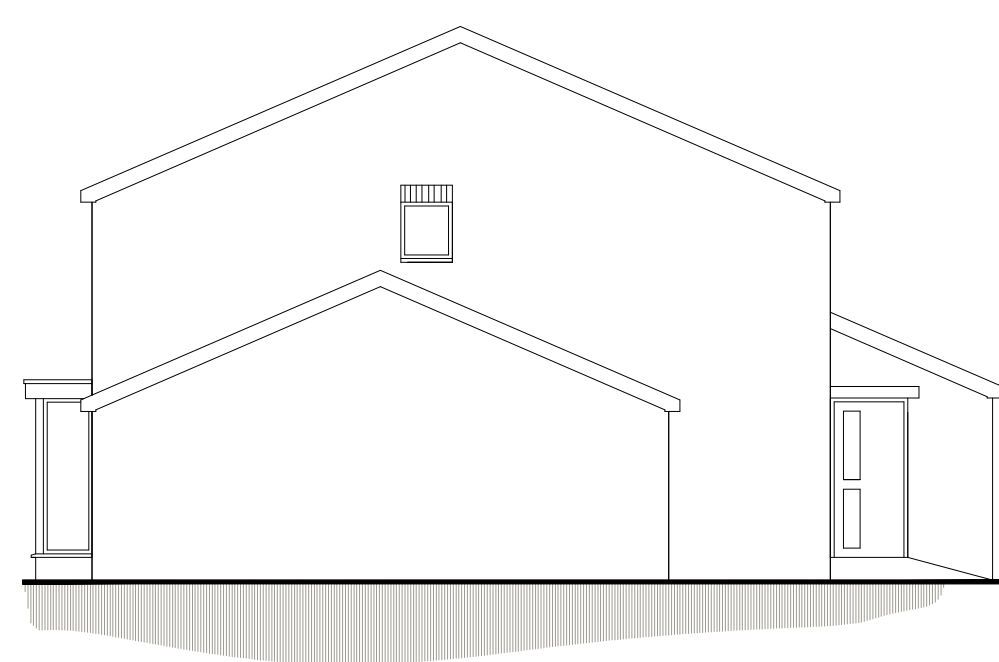


WEST ELEVATION




EAST ELEVATION




NORTH ELEVATION

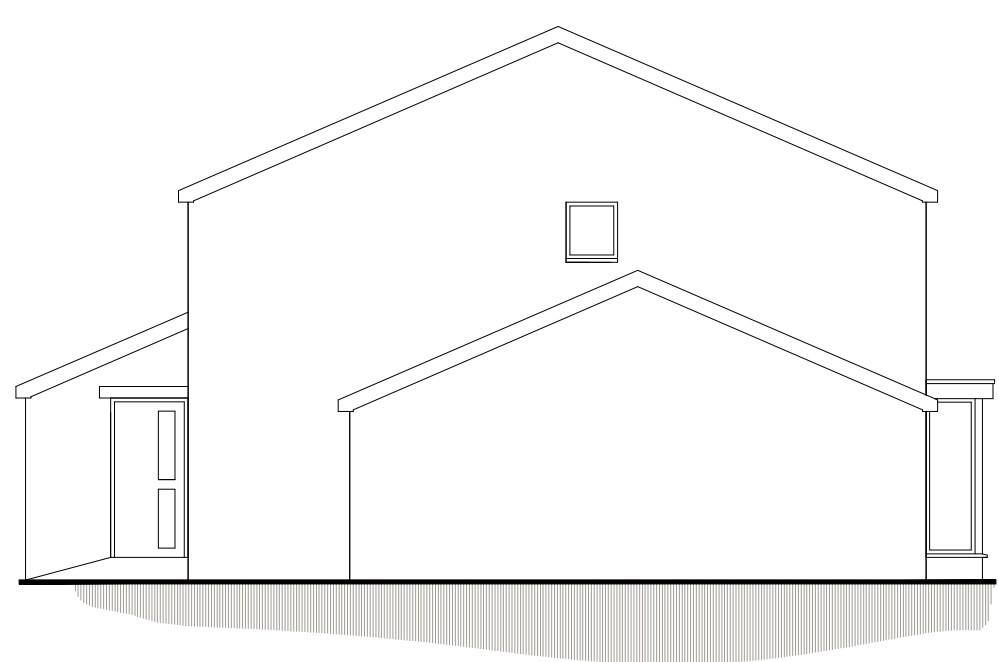


SOUTH ELEVATION

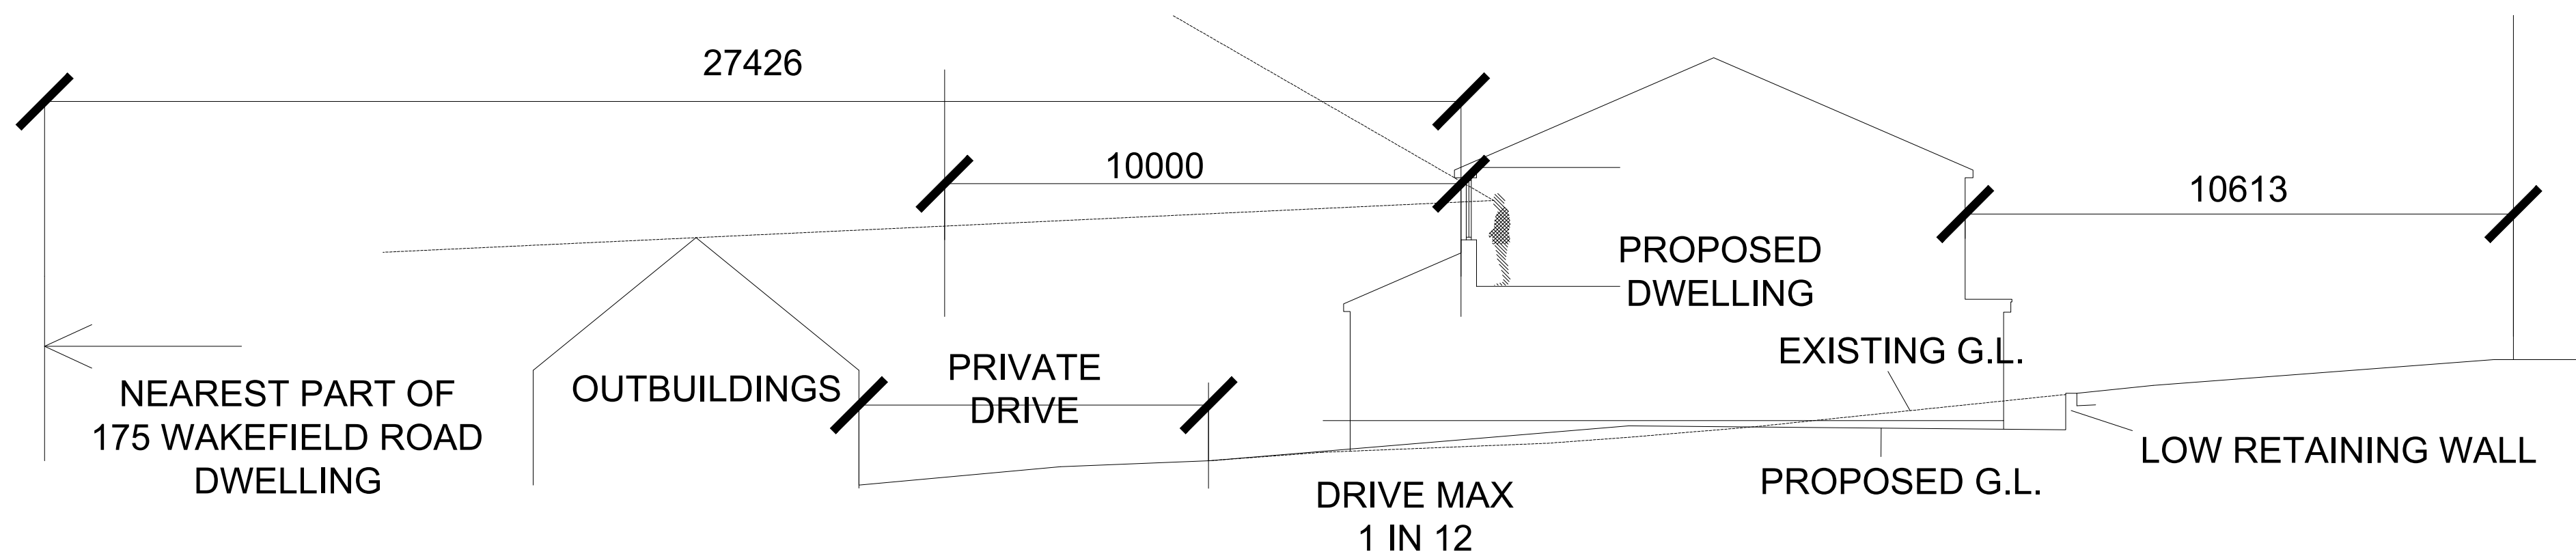

SITE SECTION

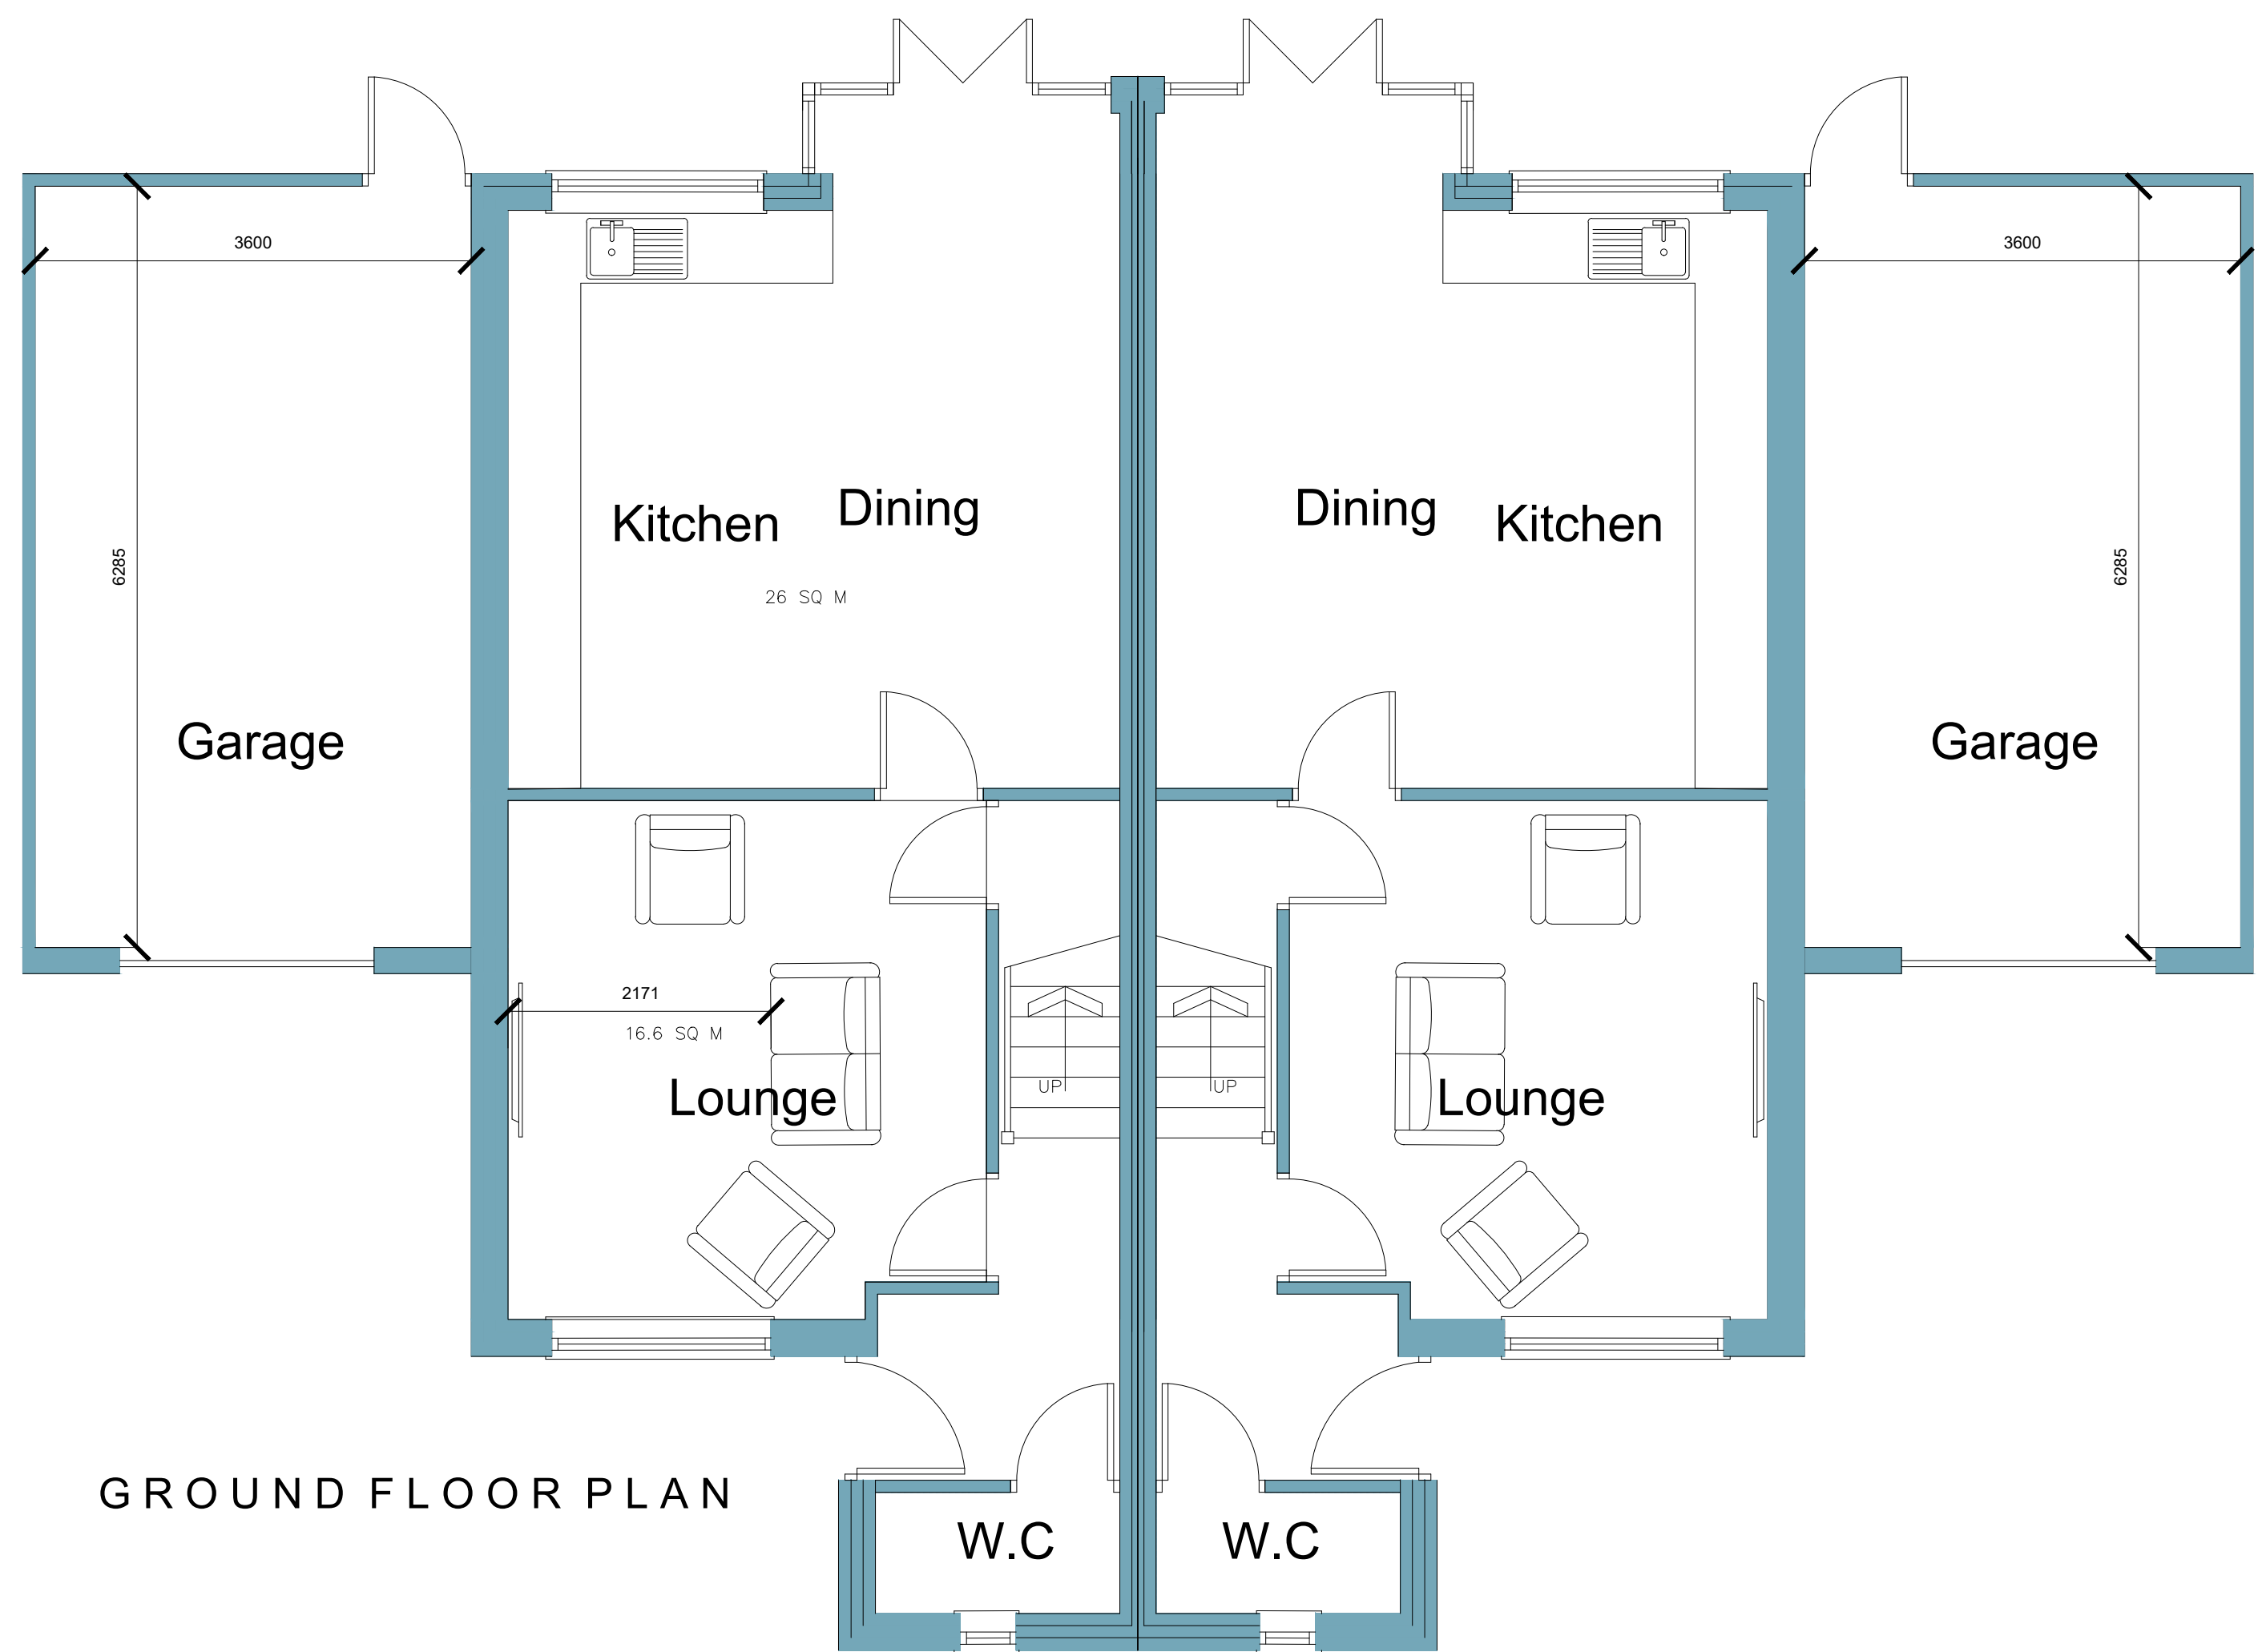

GROUND FLOOR PLAN

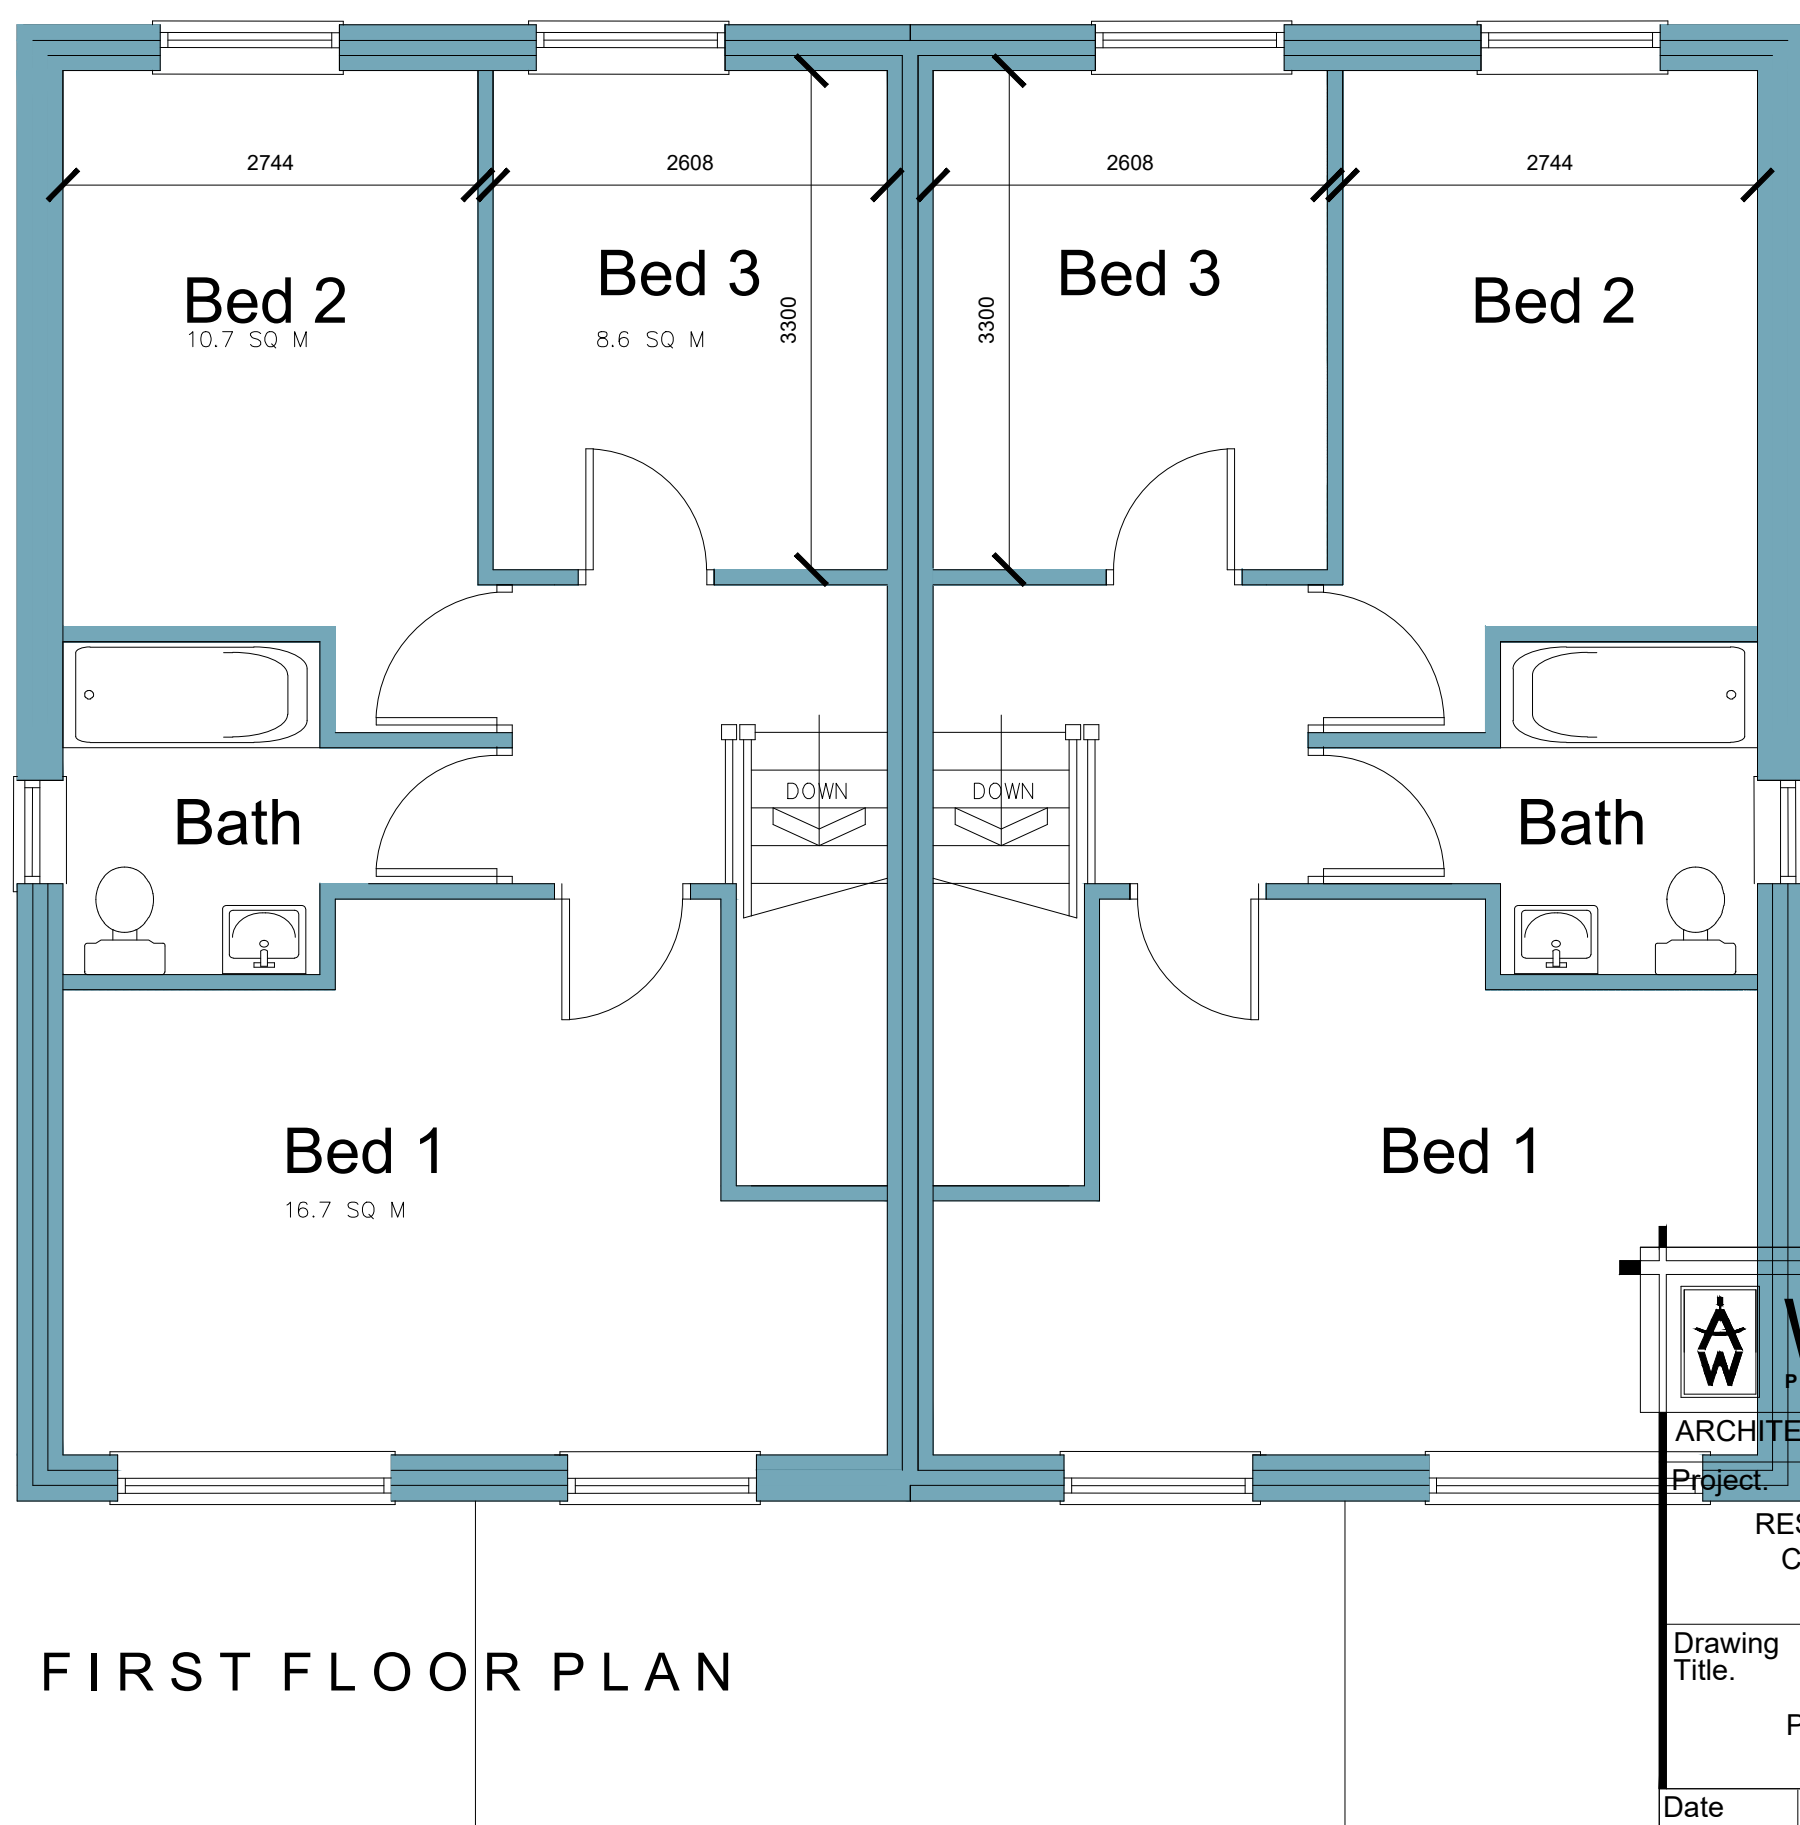

FIRST FLOOR PLAN



ARCHITECTURAL SERVICES

OFFICE ONE,
34 VICTORIA ROAD,
BARNLEY,
S70 2BU

Phone: 01226 208482

Email: info@whiteaguspартnership.co.uk
Web: www.whiteaguspартnership.co.uk

Project			Client		
RESIDENTIAL DEVELOPMENT AT CARLTON ROAD, BARNLEY			WINDMILL HOMES LTD		
Drawing Title		Date	Scale		
PLANS AND ELEVATIONS		OCT 2020	1:50 & 1:100 @ A1		
Ref.	Dwg. No.	Rev.			
20-142	01	B			
Date	Suffix	Description	Date	Suffix	Description
11-11-20	A	REVISED TO CLIENTS REQUIREMENTS			
29-01-21	B	SITE SECTION & DETAILS ADDED, BOUNDARY REVISED			