




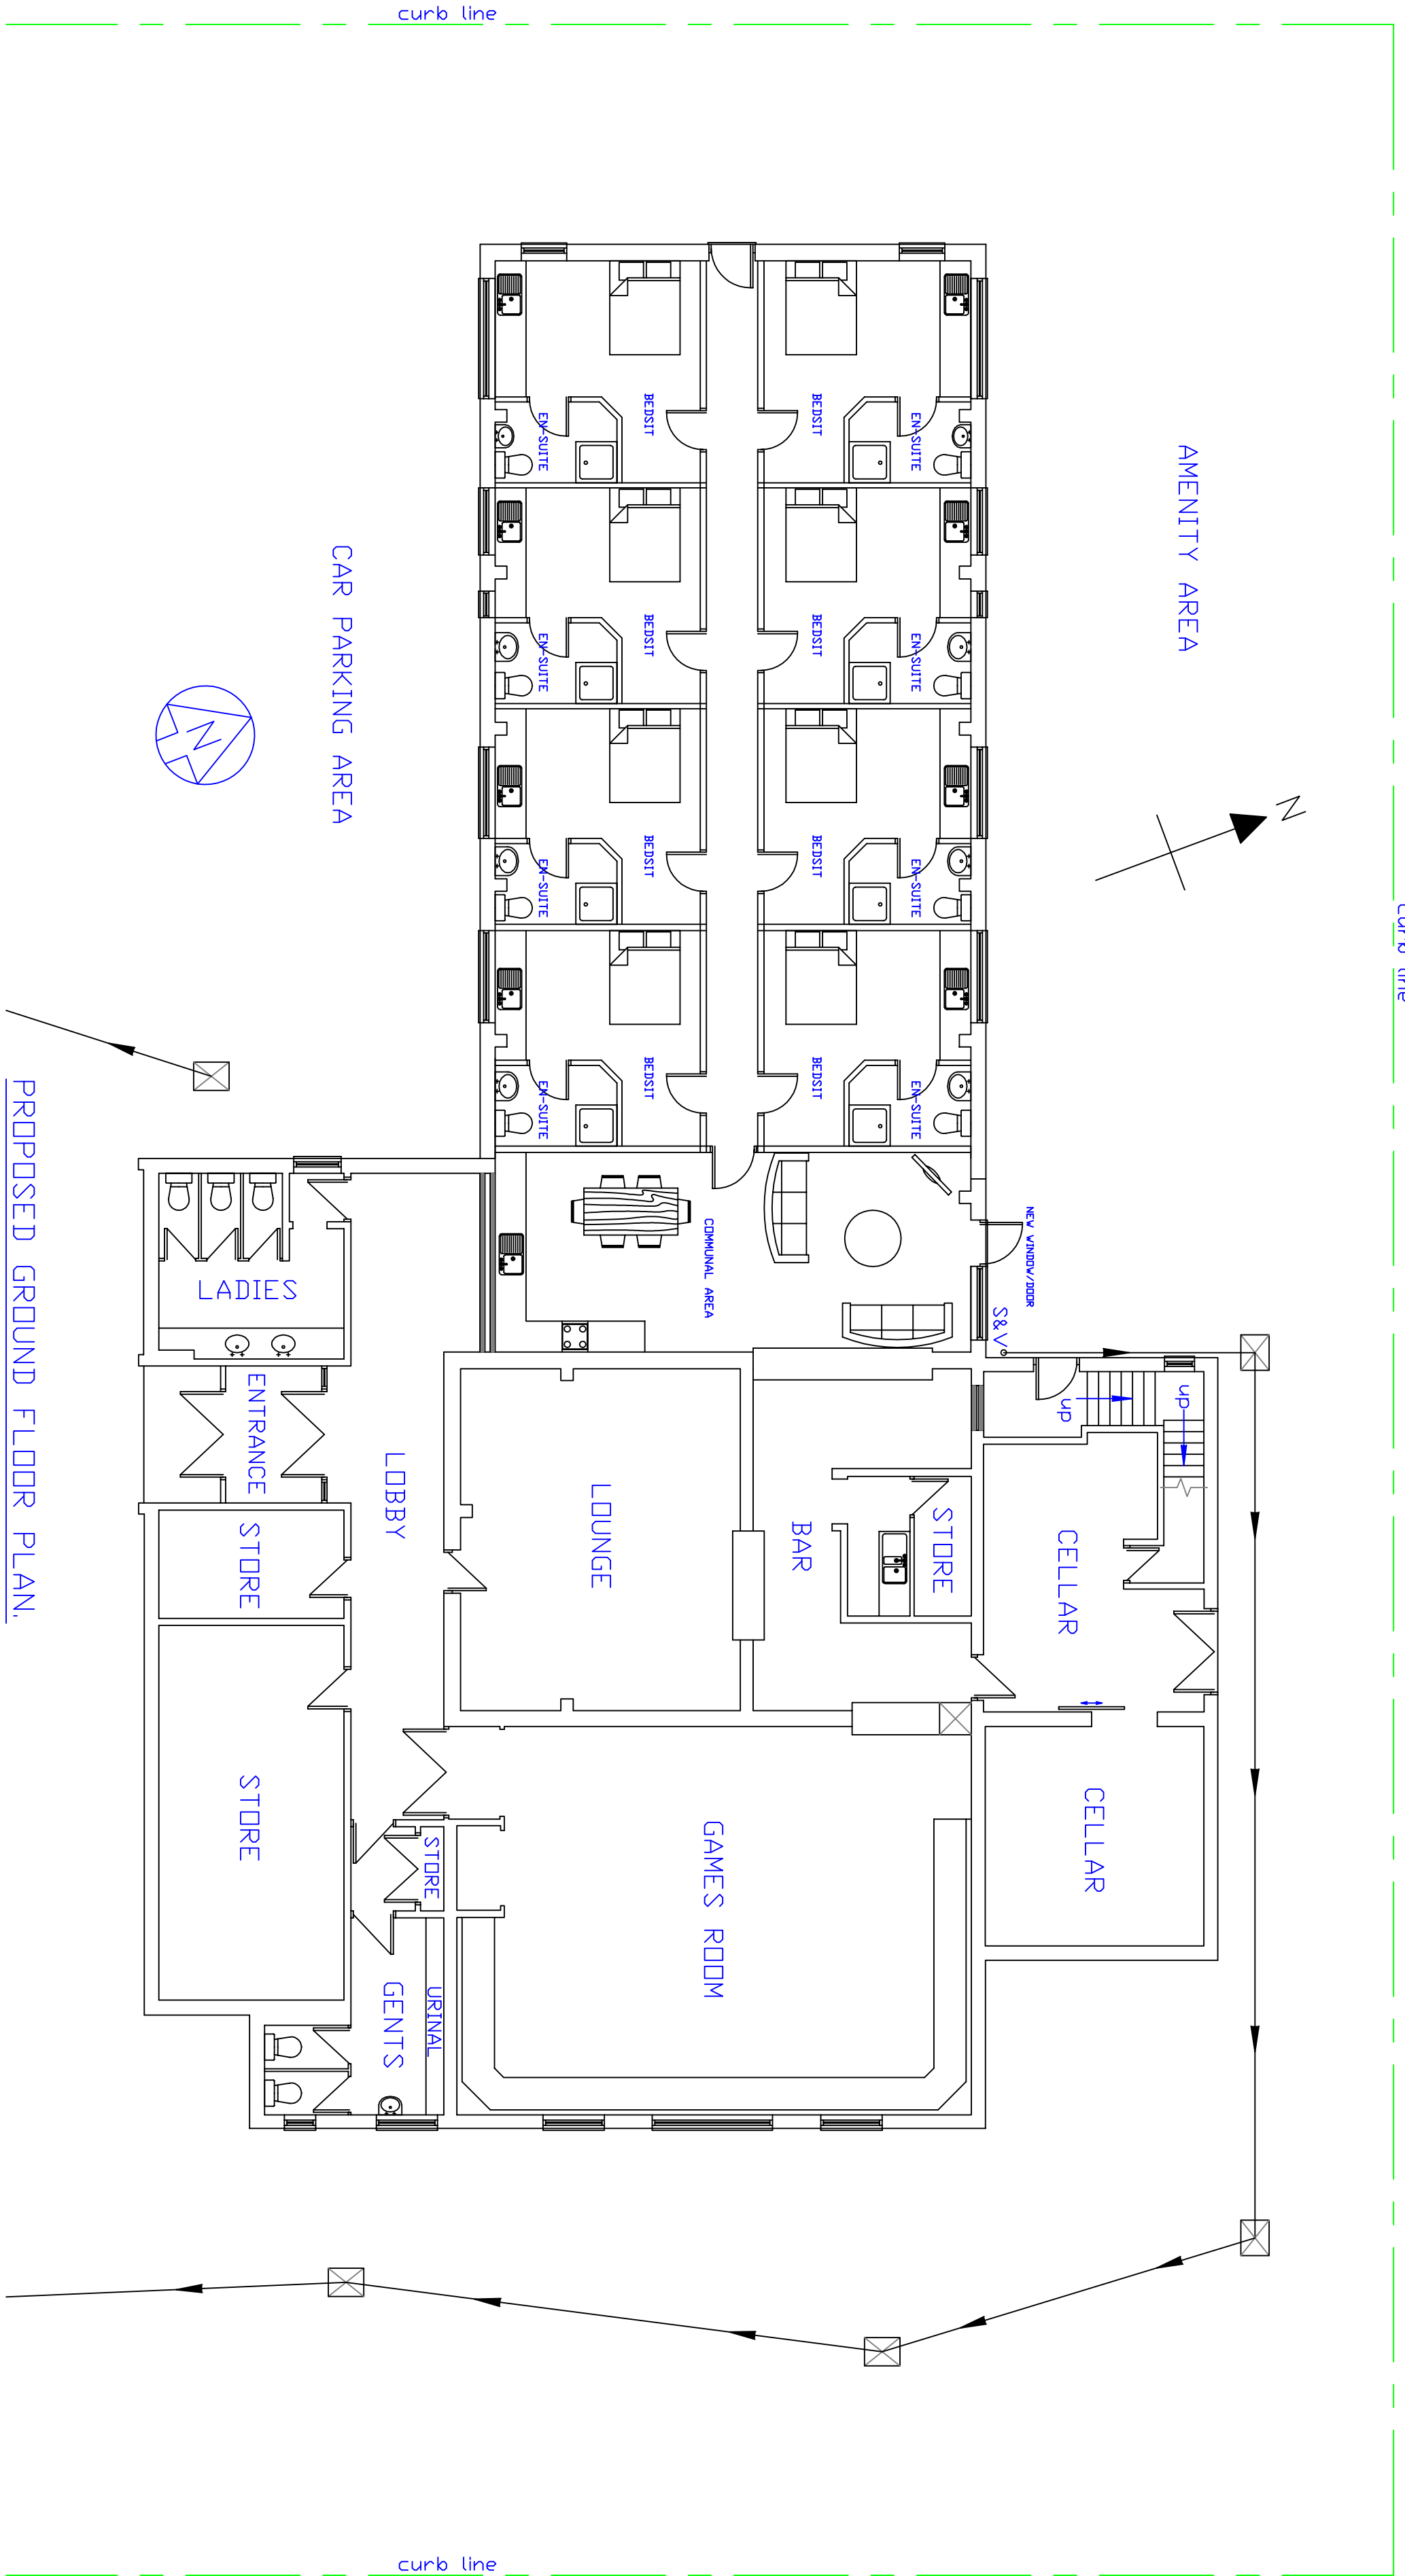


PROPOSED GROUND FLOOR PLAN.

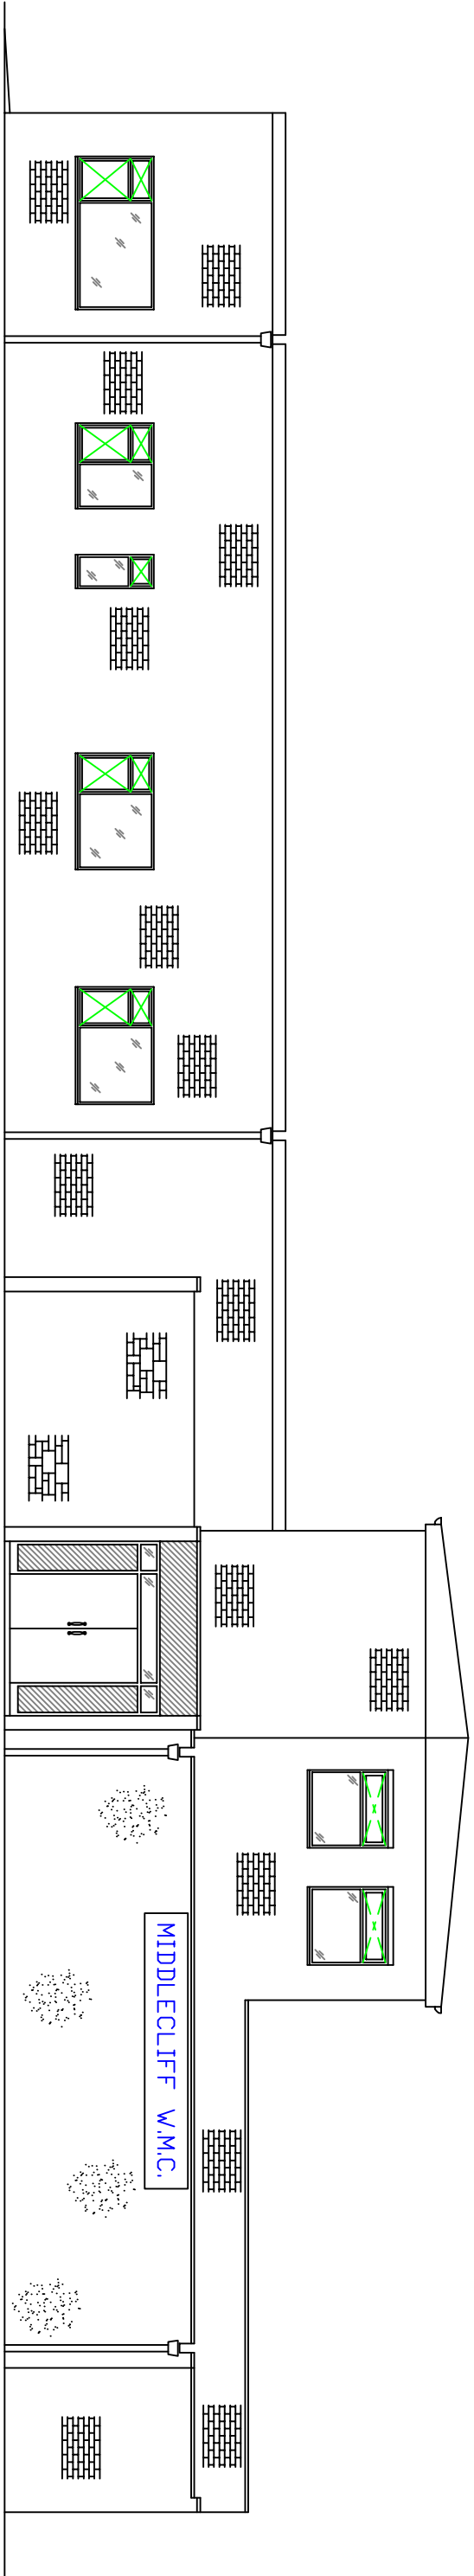


PROPOSED FRONT ELEVATION.
SOUTH FACING.

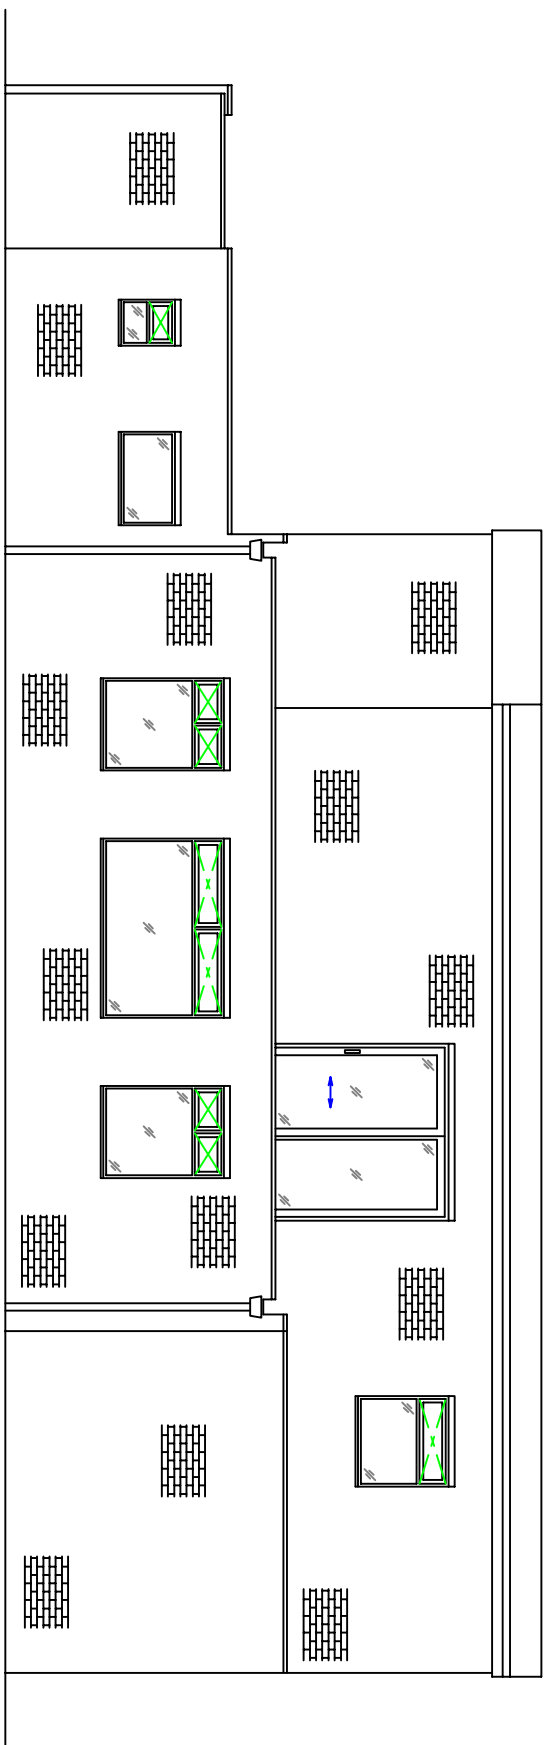

PROPOSED SIDE ELEVATION.
EAST FACING.

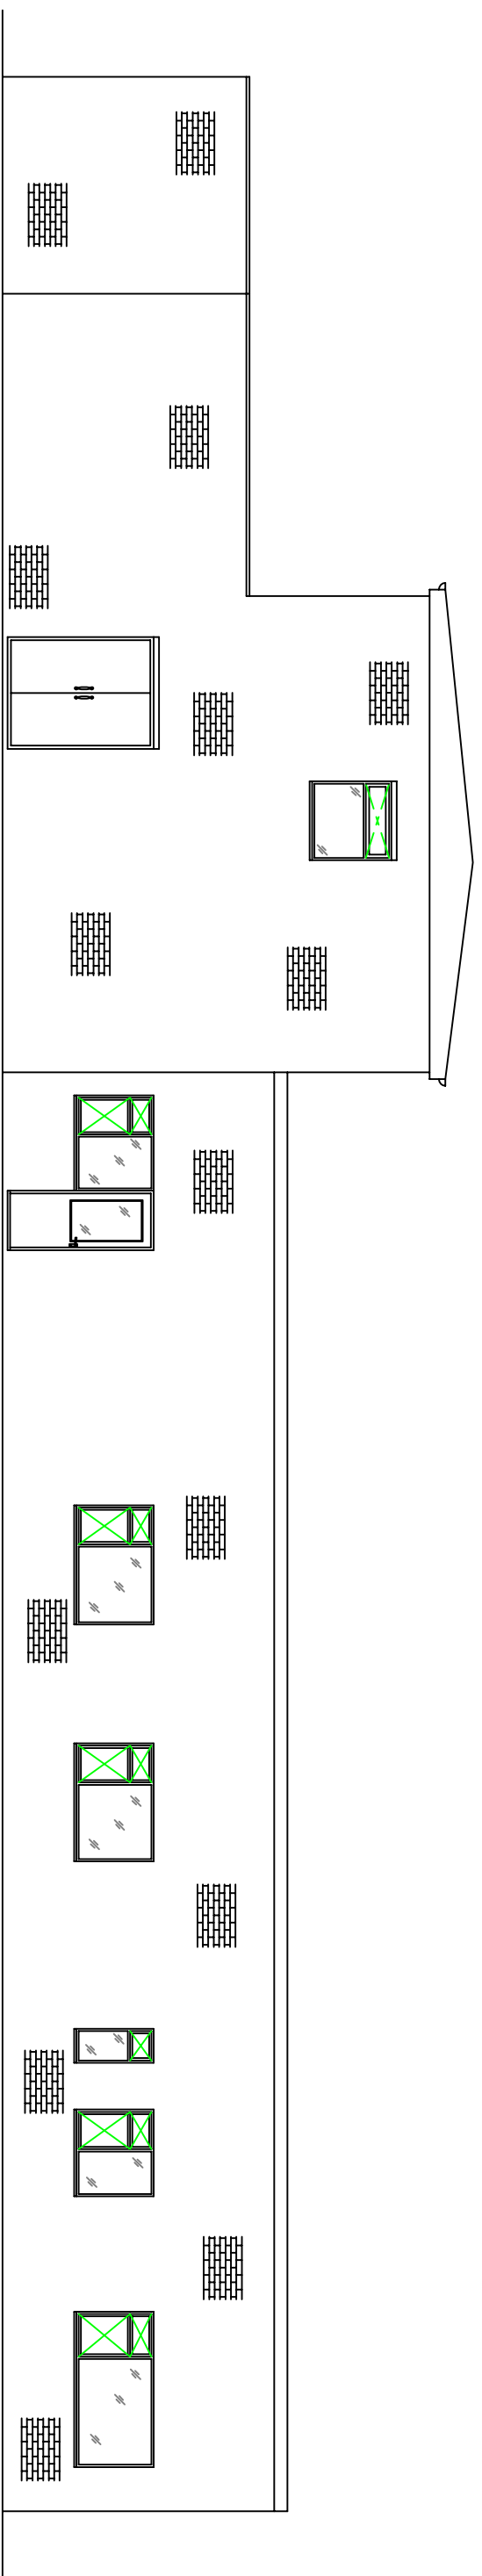

PROPOSED REAR ELEVATION.
NORTH FACING.

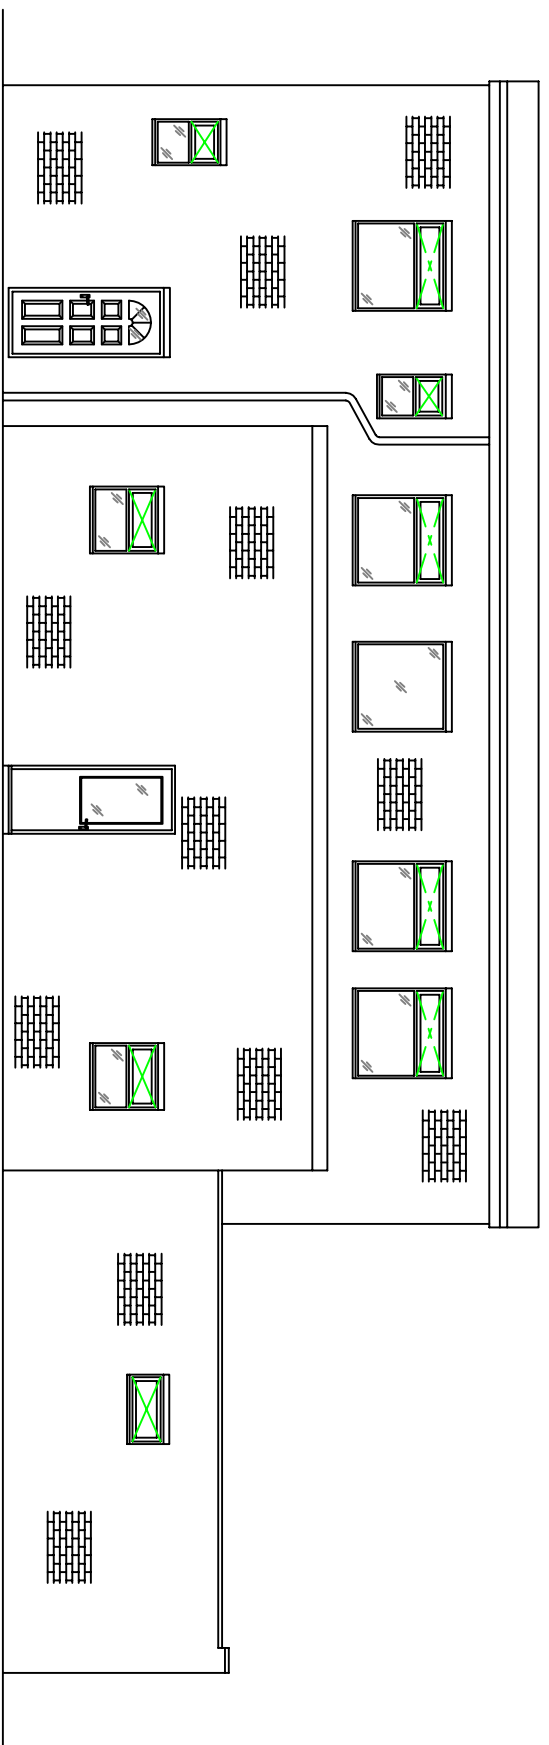

PROPOSED SIDE ELEVATION.
WEST FACING.

DO NOT SCALE
THIS DRAWING IS COPYRIGHT ©

NOTES

REVISION

CLIENT

Mr. R. Morley

PROJECT

Middlecliff W. M. C.
2, Middlecliff Lane,
Barnsley, S72 0HX

TITLE

Proposed Ground Floor
Conversion of Main Hall
into 8 HMDs with
Communal Area.
Proposed

DRAWN BY

G. O'Shea

AI

CHECKED BY

SCALE

1:100

DATE

27/11/13

DWG No.

ML2-002

REV

— D E S I G N —

28, Lowes Wong
Southwell
Notts
NG25 0JS
TEL : 07771 676788
E-MAIL: godesignplanning@aol.com