


NOTES


ALL DIMENSIONS AND LEVELS ARE TO BE CHECKED ON SITE
ANY DISCREPANCIES ARE TO BE REPORTED TO THE ARCHITECT
BEFORE ANY WORK COMMENCES

THIS DRAWING SHALL NOT BE SCALED TO ASCERTAIN ANY
DIMENSIONS WORK TO FIGURED DIMS ONLY


THIS DRAWING SHALL NOT BE REPRODUCED WITHOUT EXPRESS WRITTEN PERMISSION FROM AEL LTD.

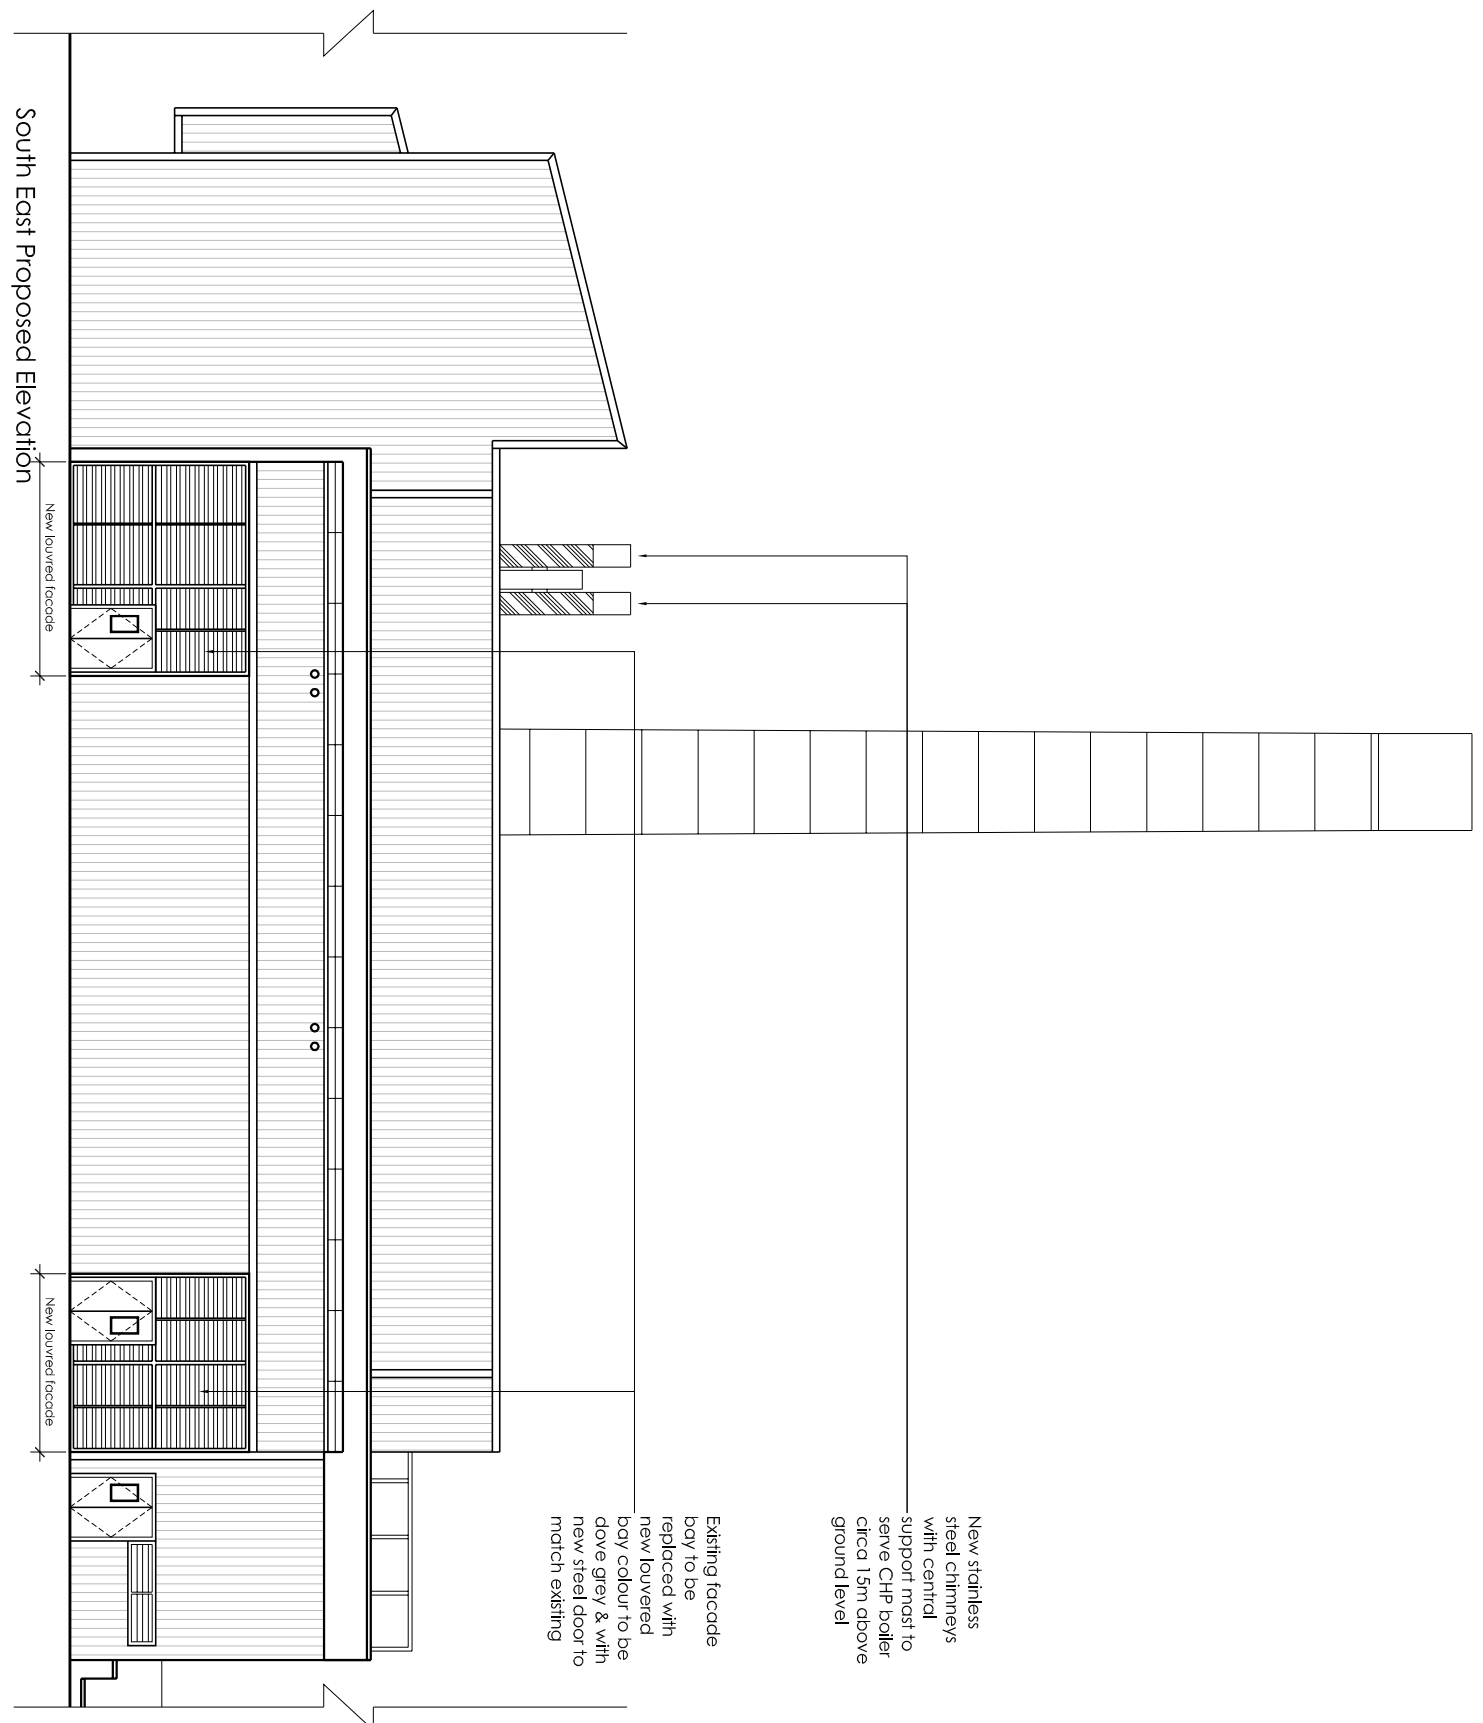

South East Proposed Elevation

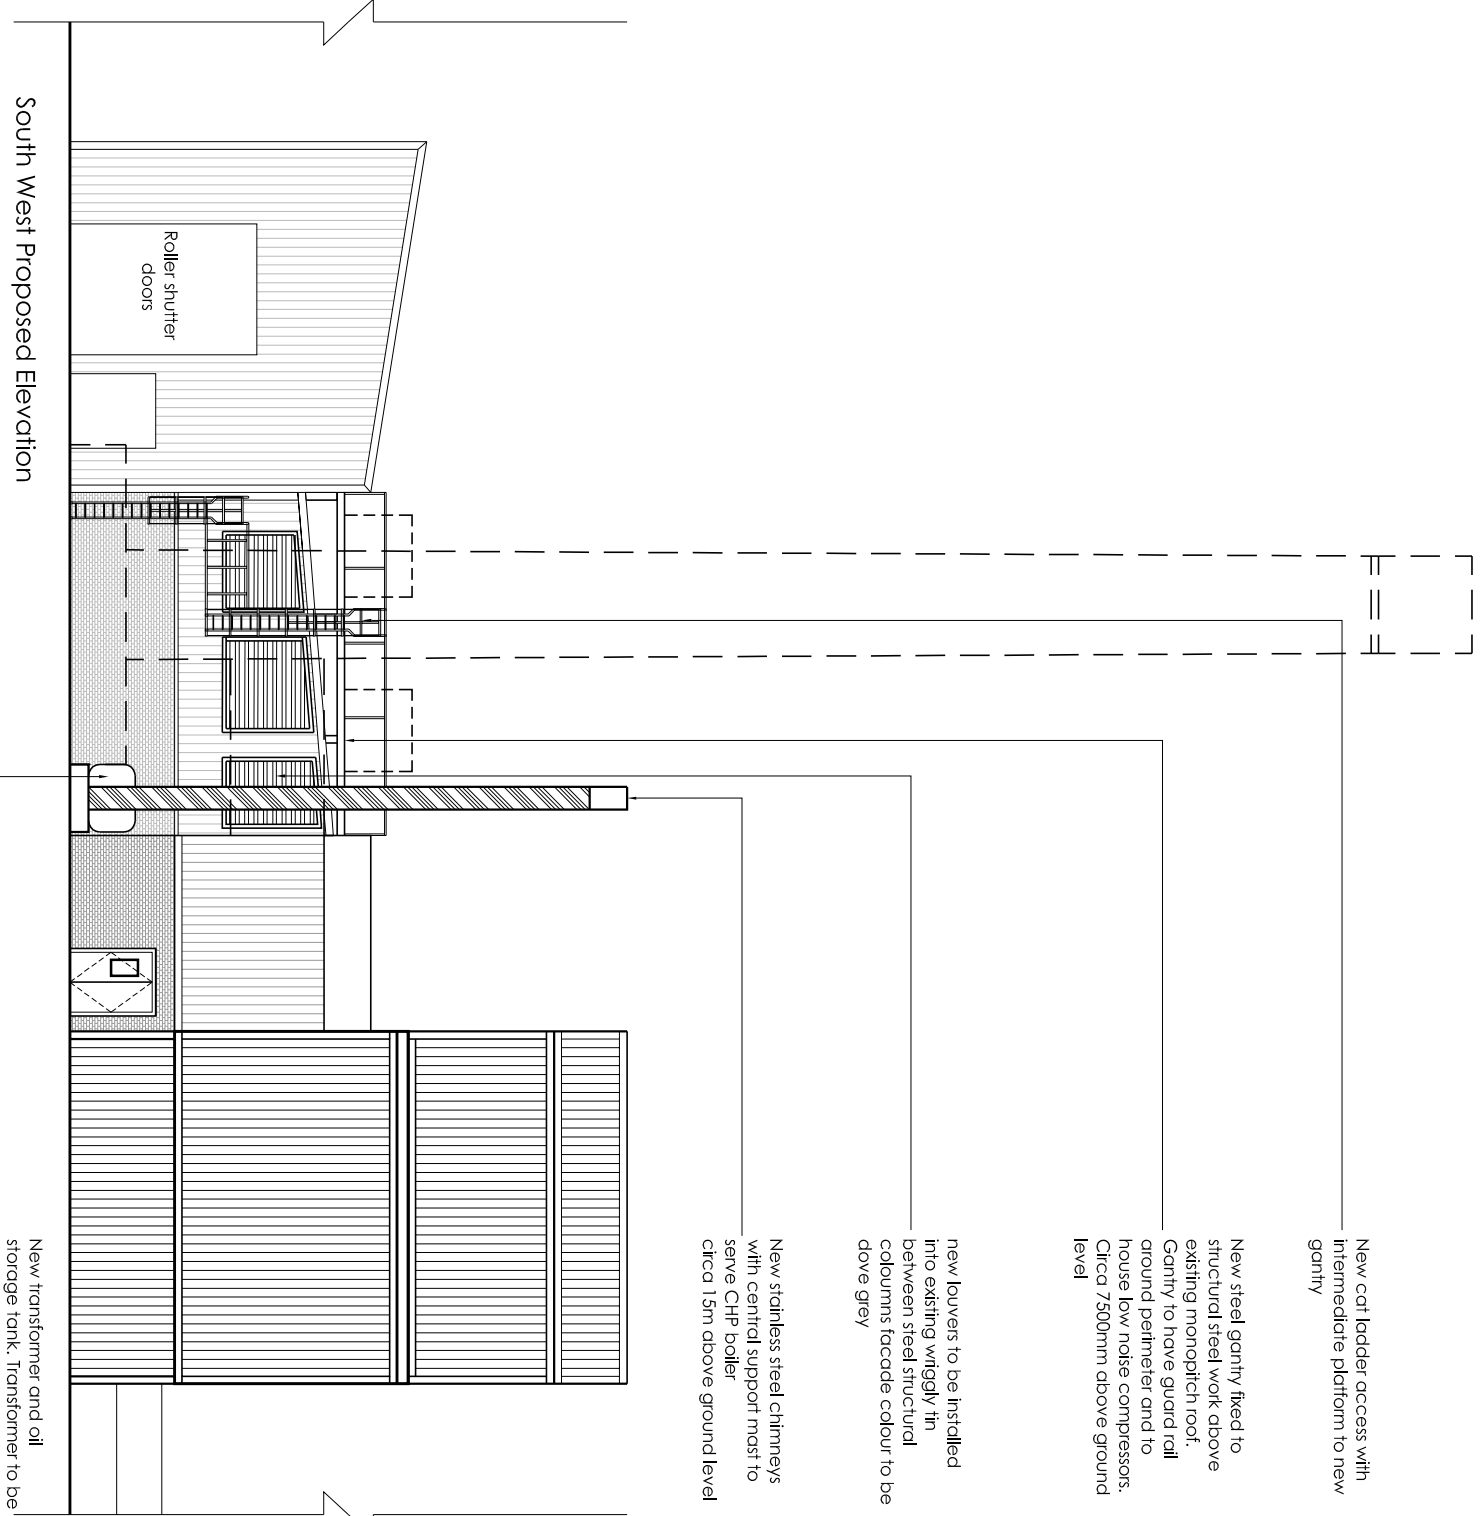

South West Proposed Elevation

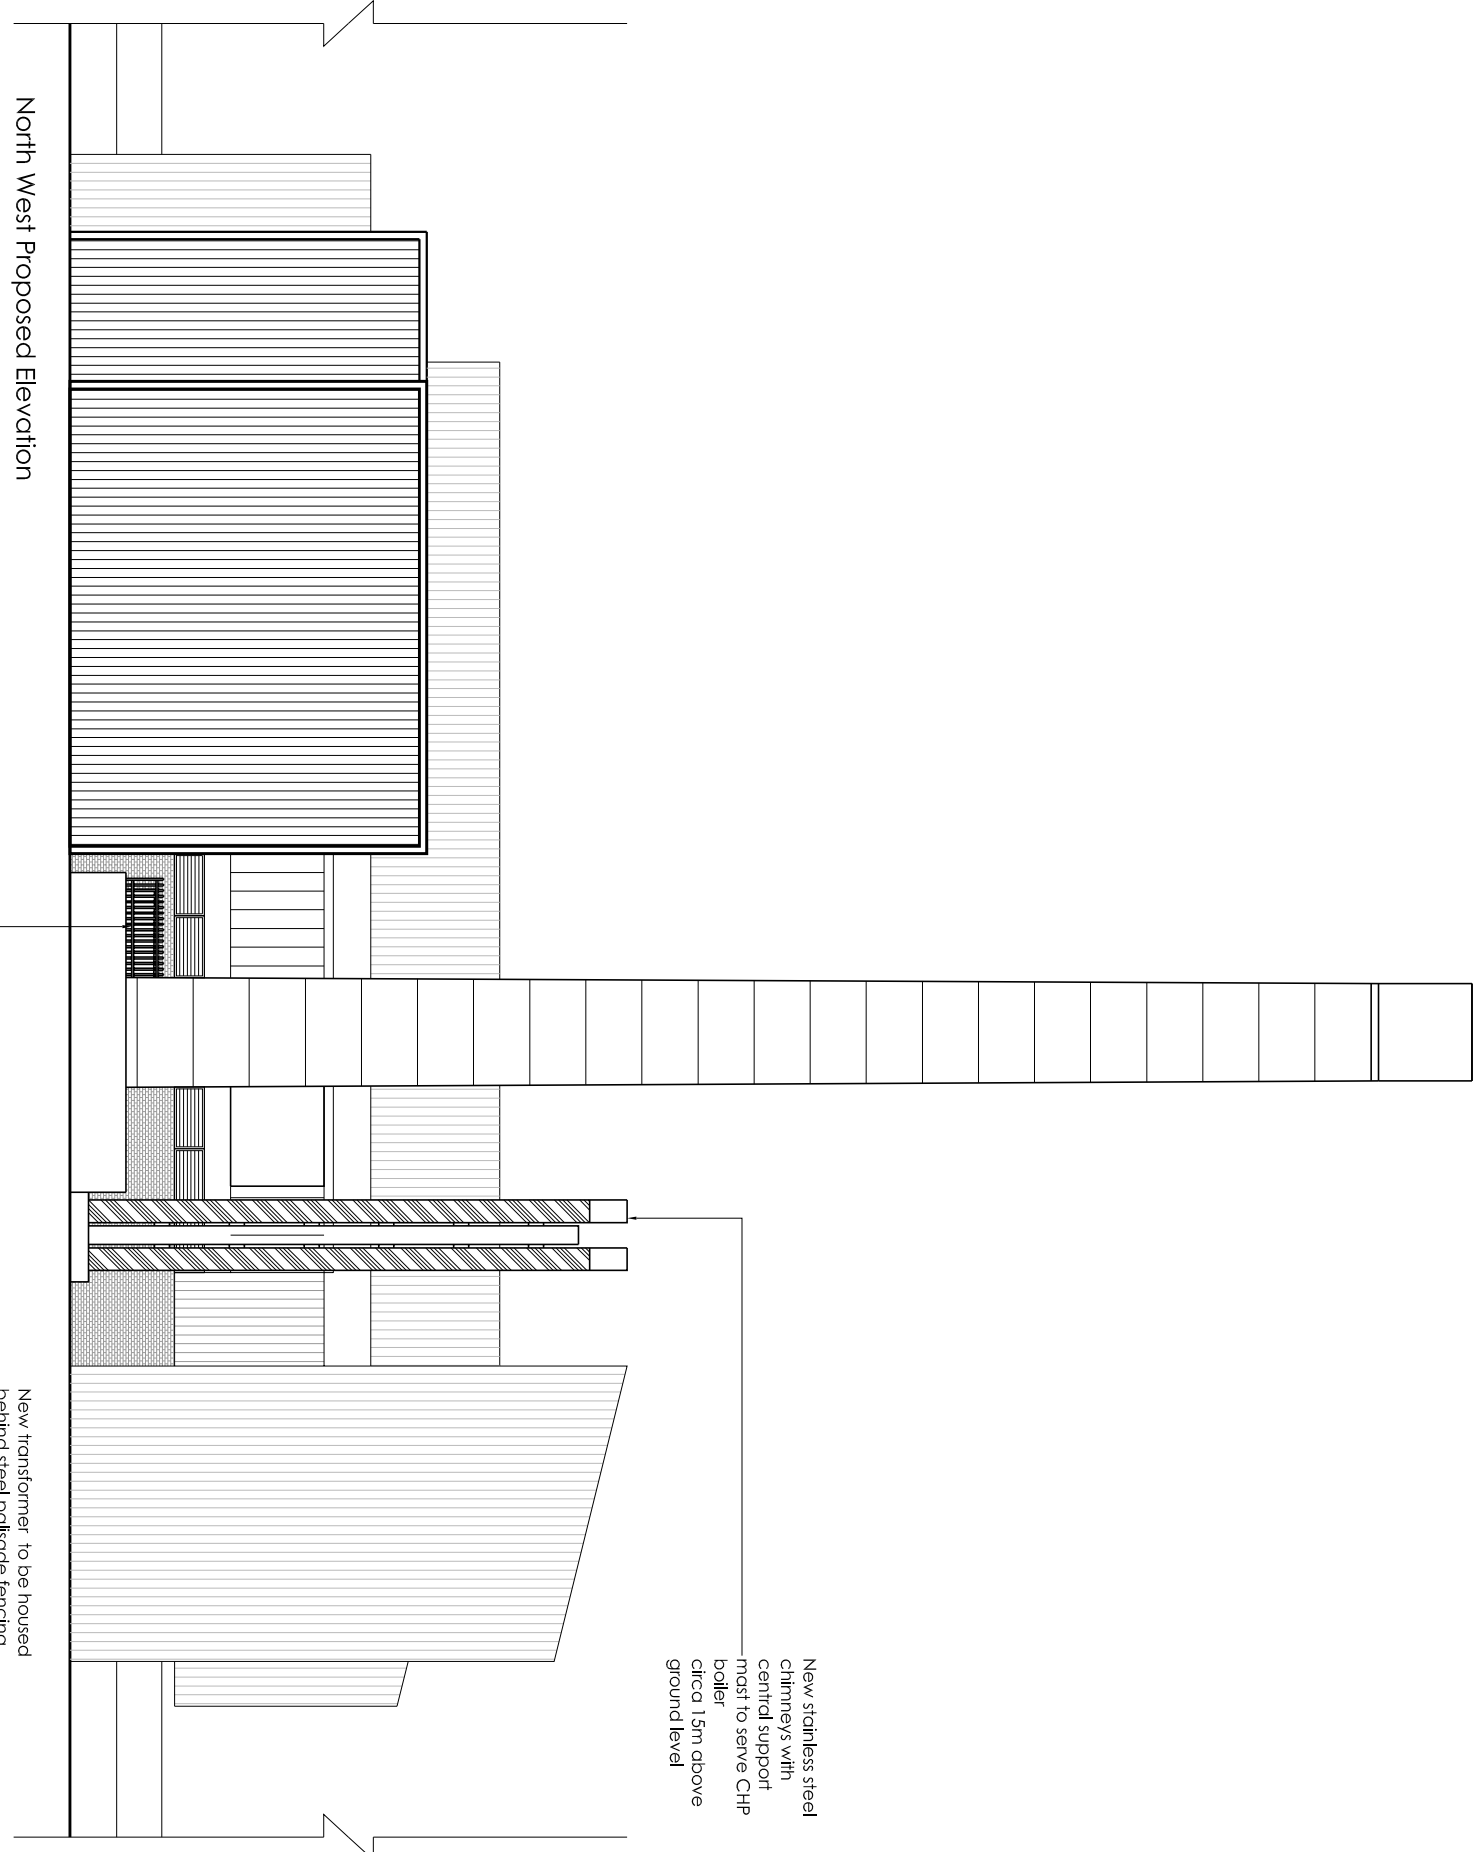

North West Proposed Elevation

P1	06/04/11	Drawing issued For Comment
P2	07/04/11	Drawing amended following Mech Eng. comments, Drawing reissued
PL	12/04/11	Drawing issued For Planning
GR		

rev	date/mn/ls	description
-----	------------	-------------

Alterations to Boiler House

location
Barnsley District Hospital

Barnsley Hospital NHS Foundation Trust


ARL Architects
1st Floor
51 Georgian House
100, The Quadrant
Manchester, UK
T: +44(0)161 234 6063
F: +44(0)161 234 6064
www.arl.acorn
info@arl.acorn
United Kingdom
T: +44(0)151 231 6200




NEL
ARCHITECTS

key plan


drawing title			
Proposed Plans			
Proposed Elevations			
drawing purpose			
PLANNING			
scale	1/200	drawn GR	checked GR
@ sheet size A1		rev. date	12/04/11
113156		AL-20-001	PL1
job number		drawing number	revision

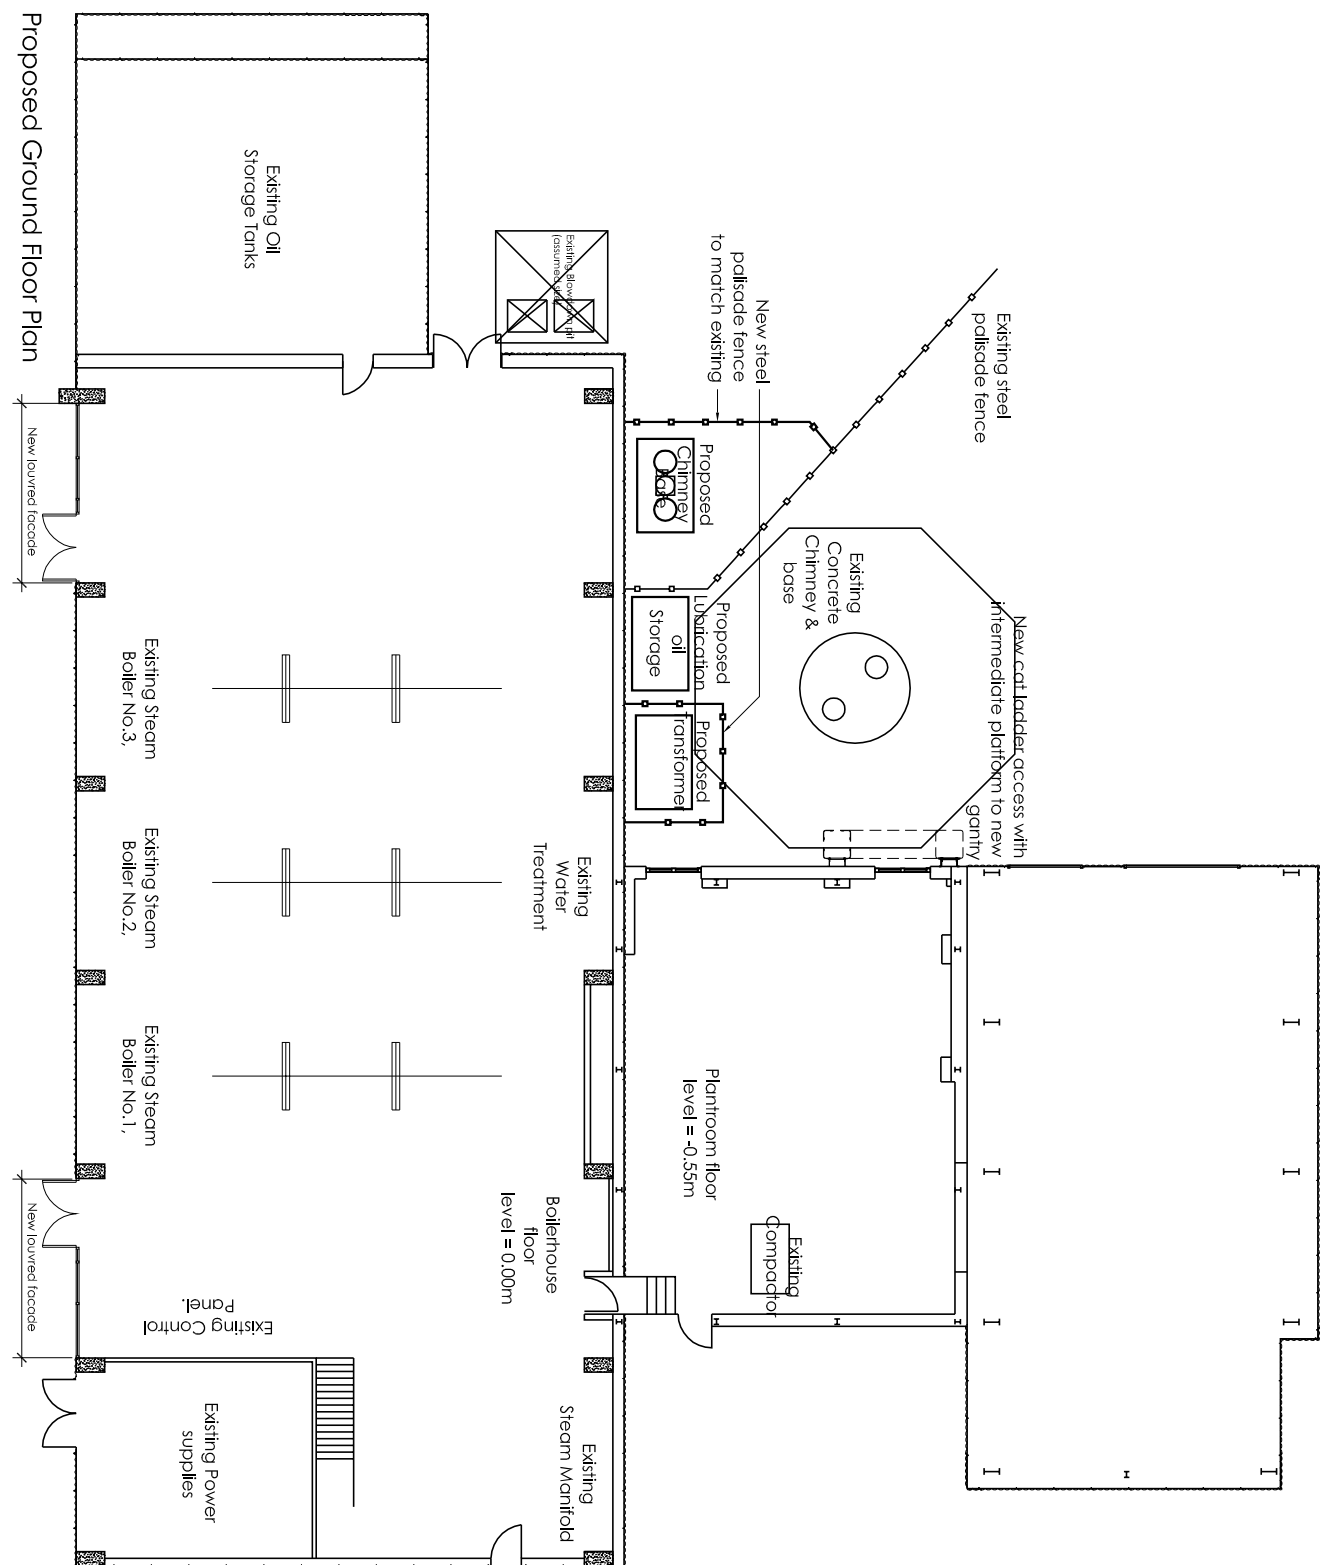

Proposed Ground Floor Plan

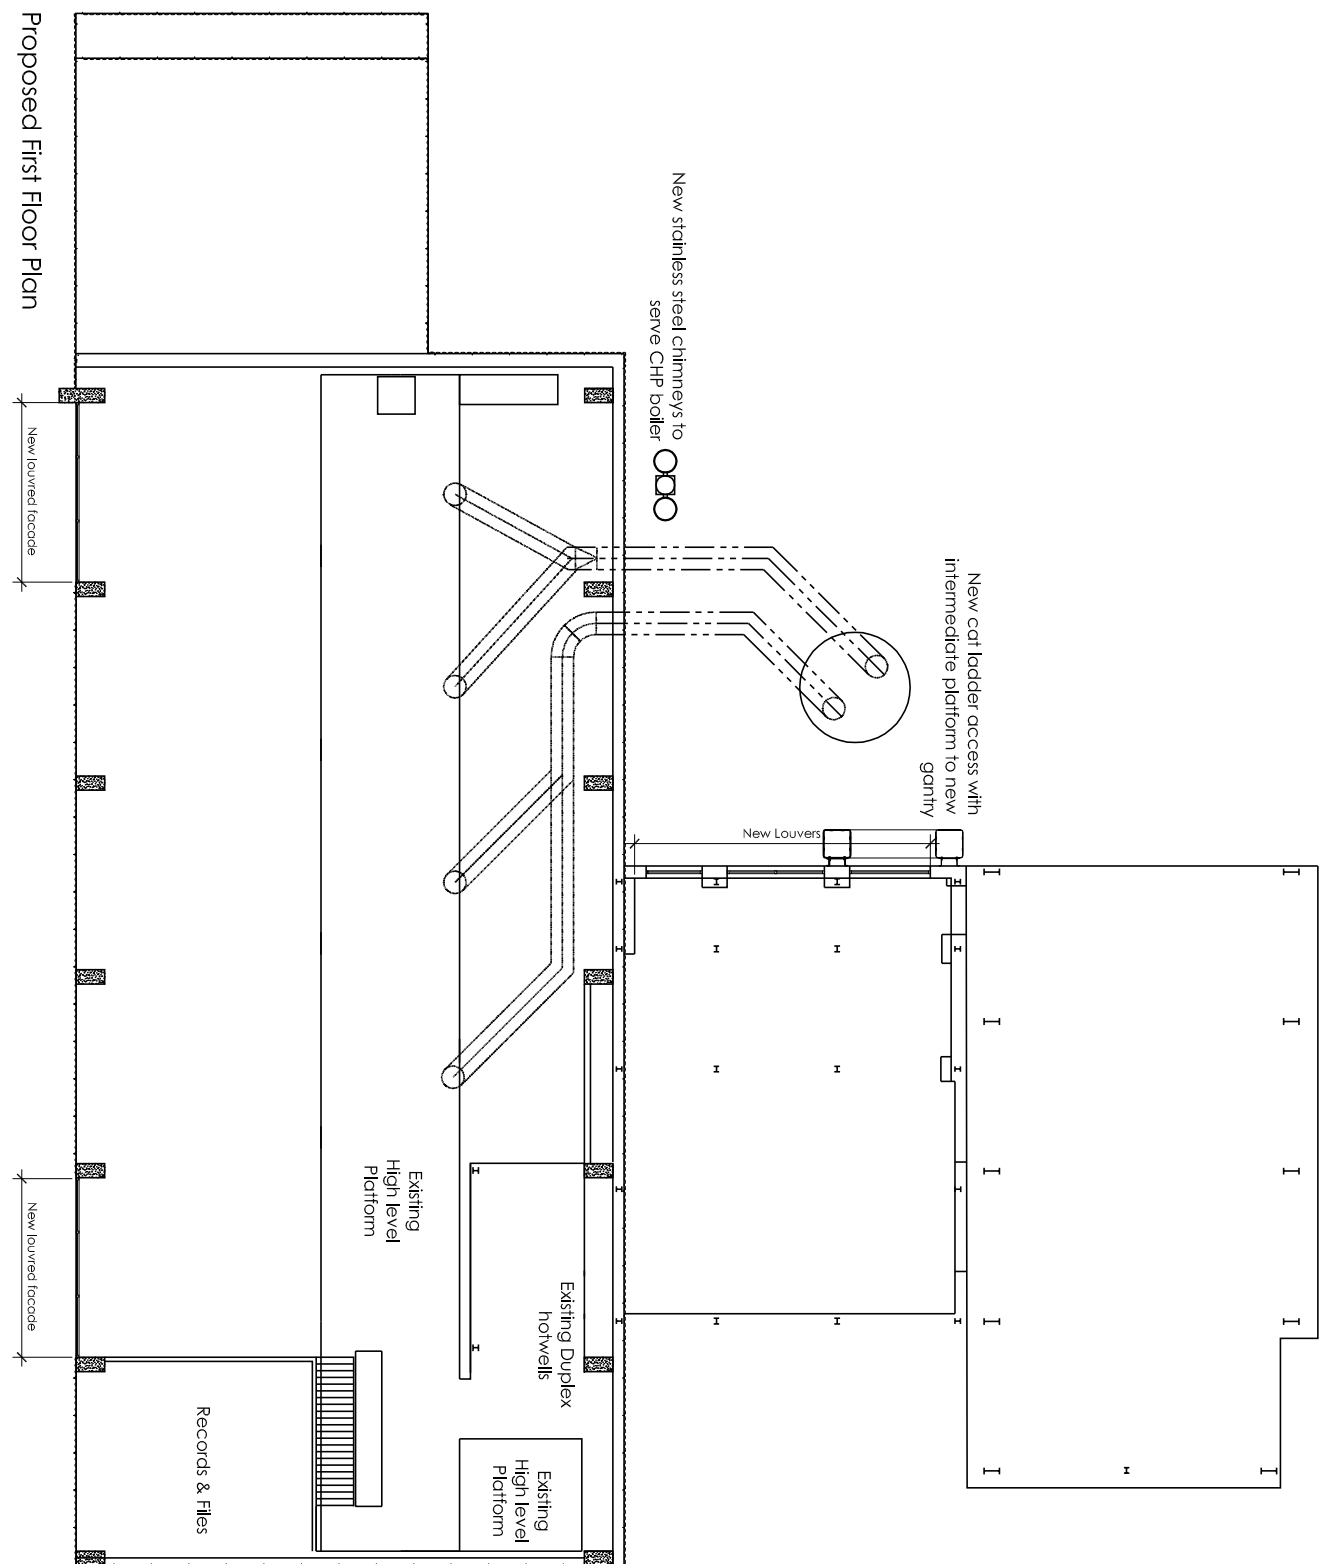

Proposed First Floor Plan

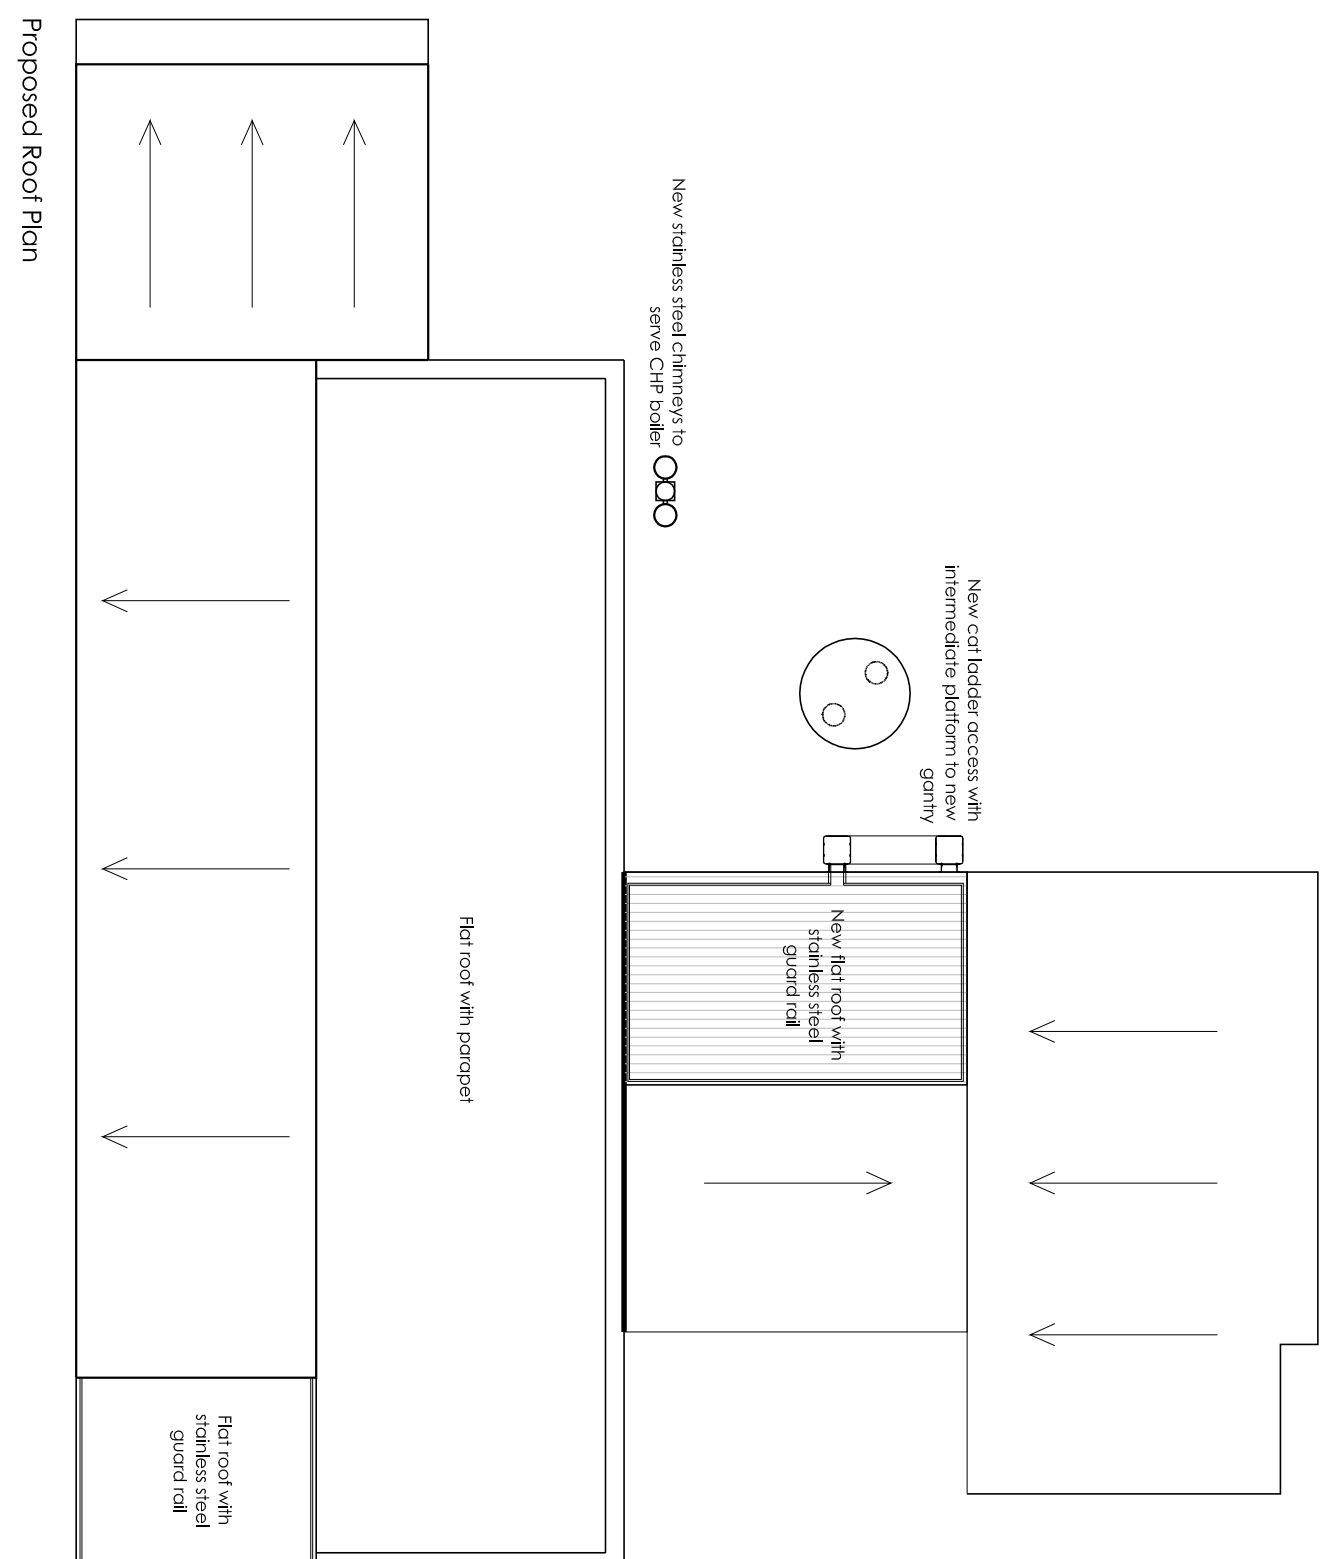

Proposed Roof Plan