




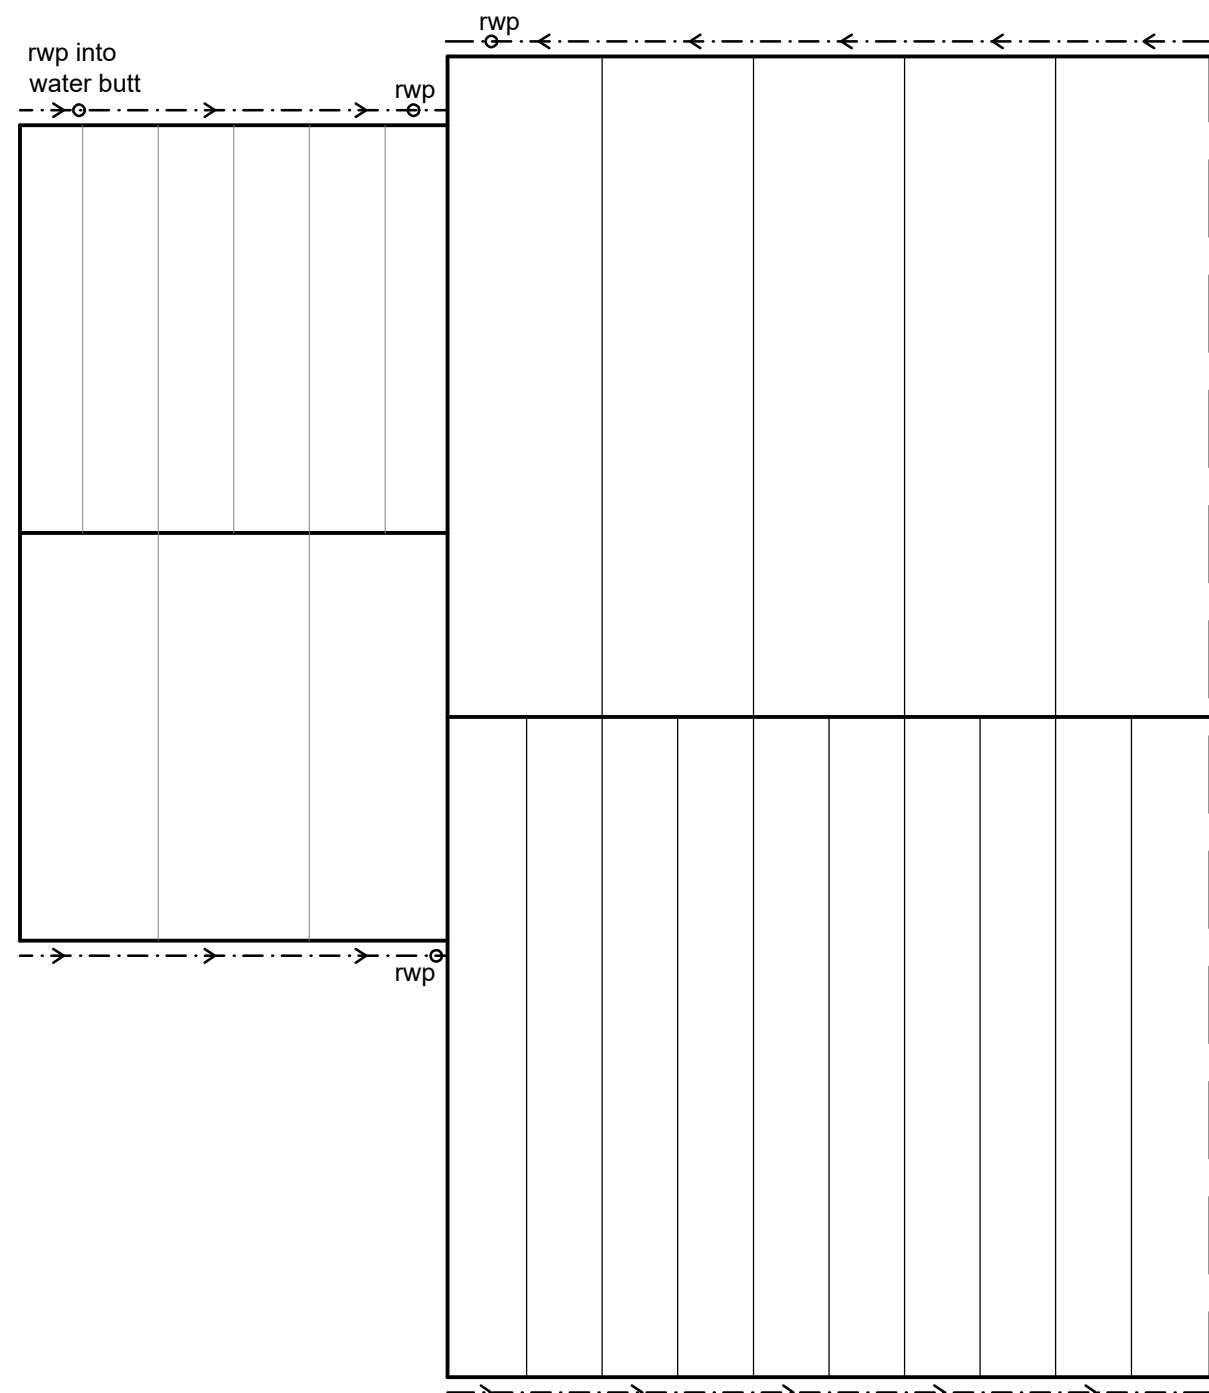

Existing Roof Plan

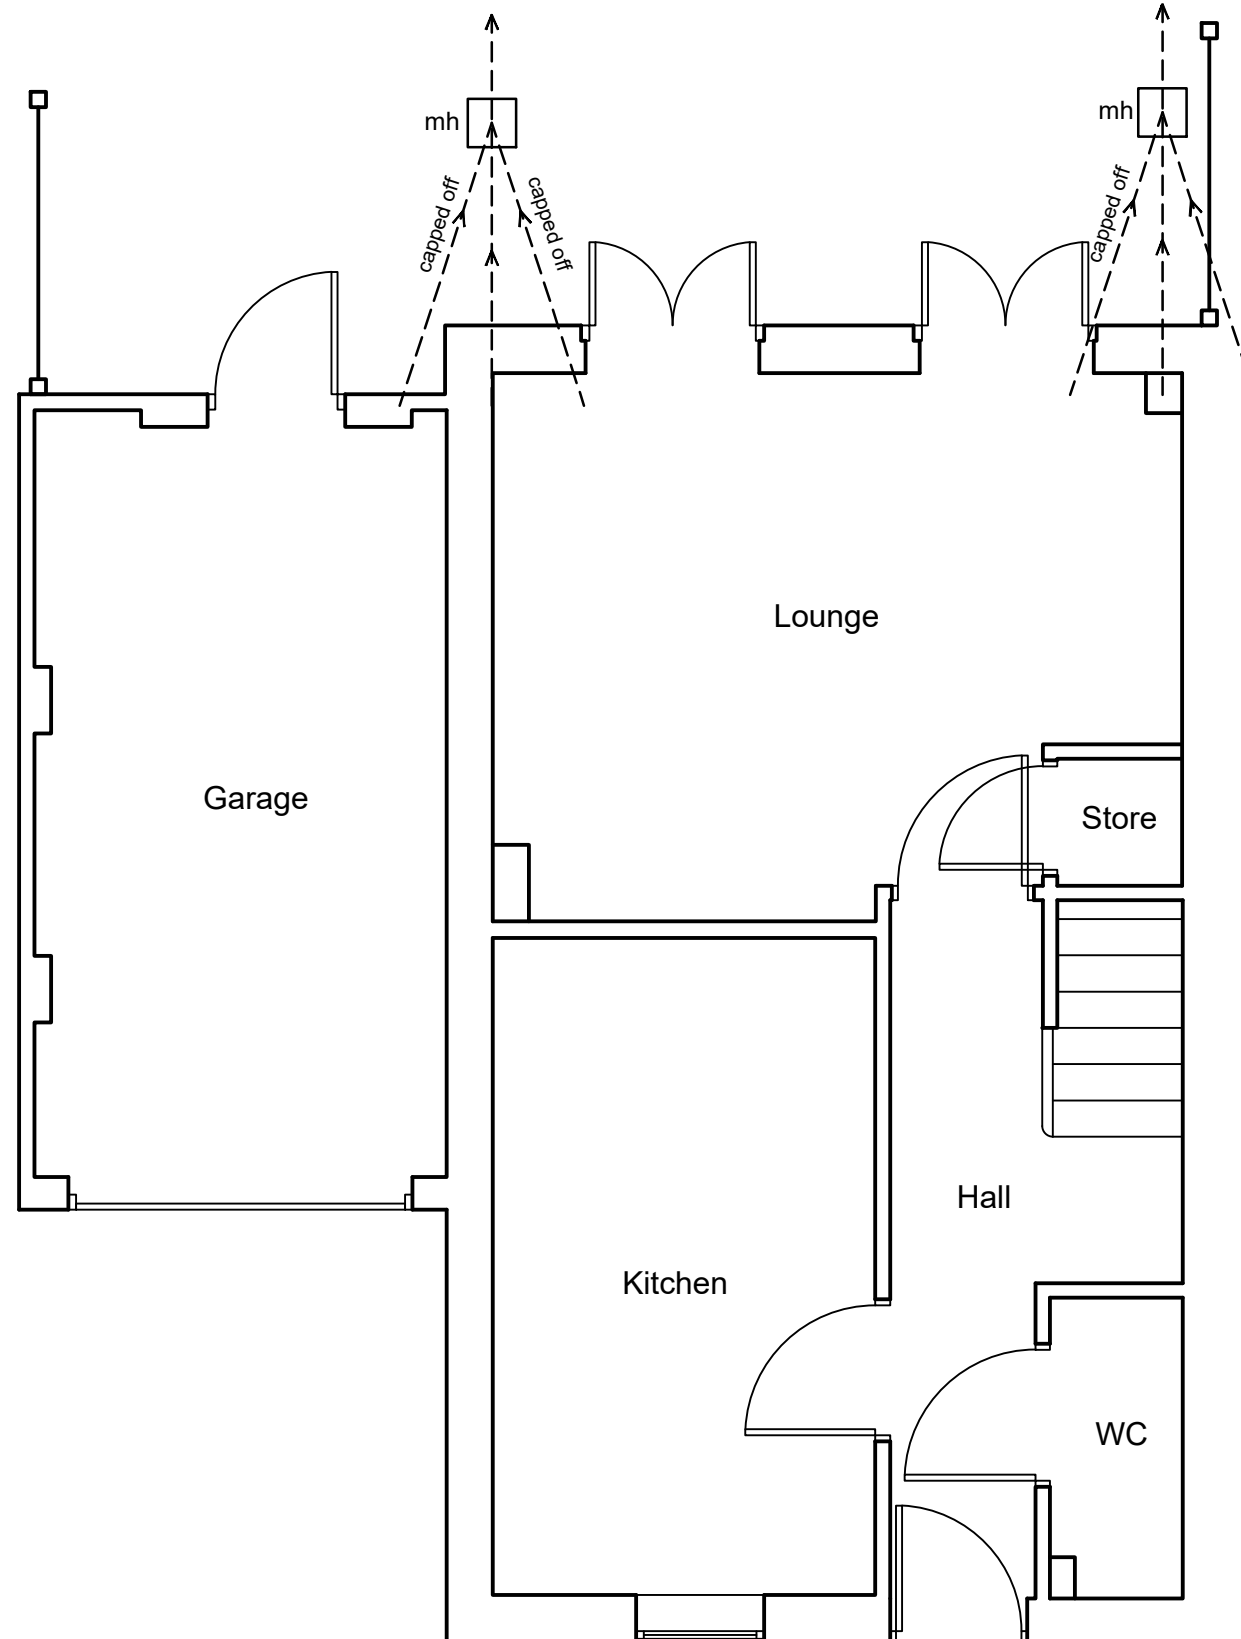


Existing Ground Floor Plan

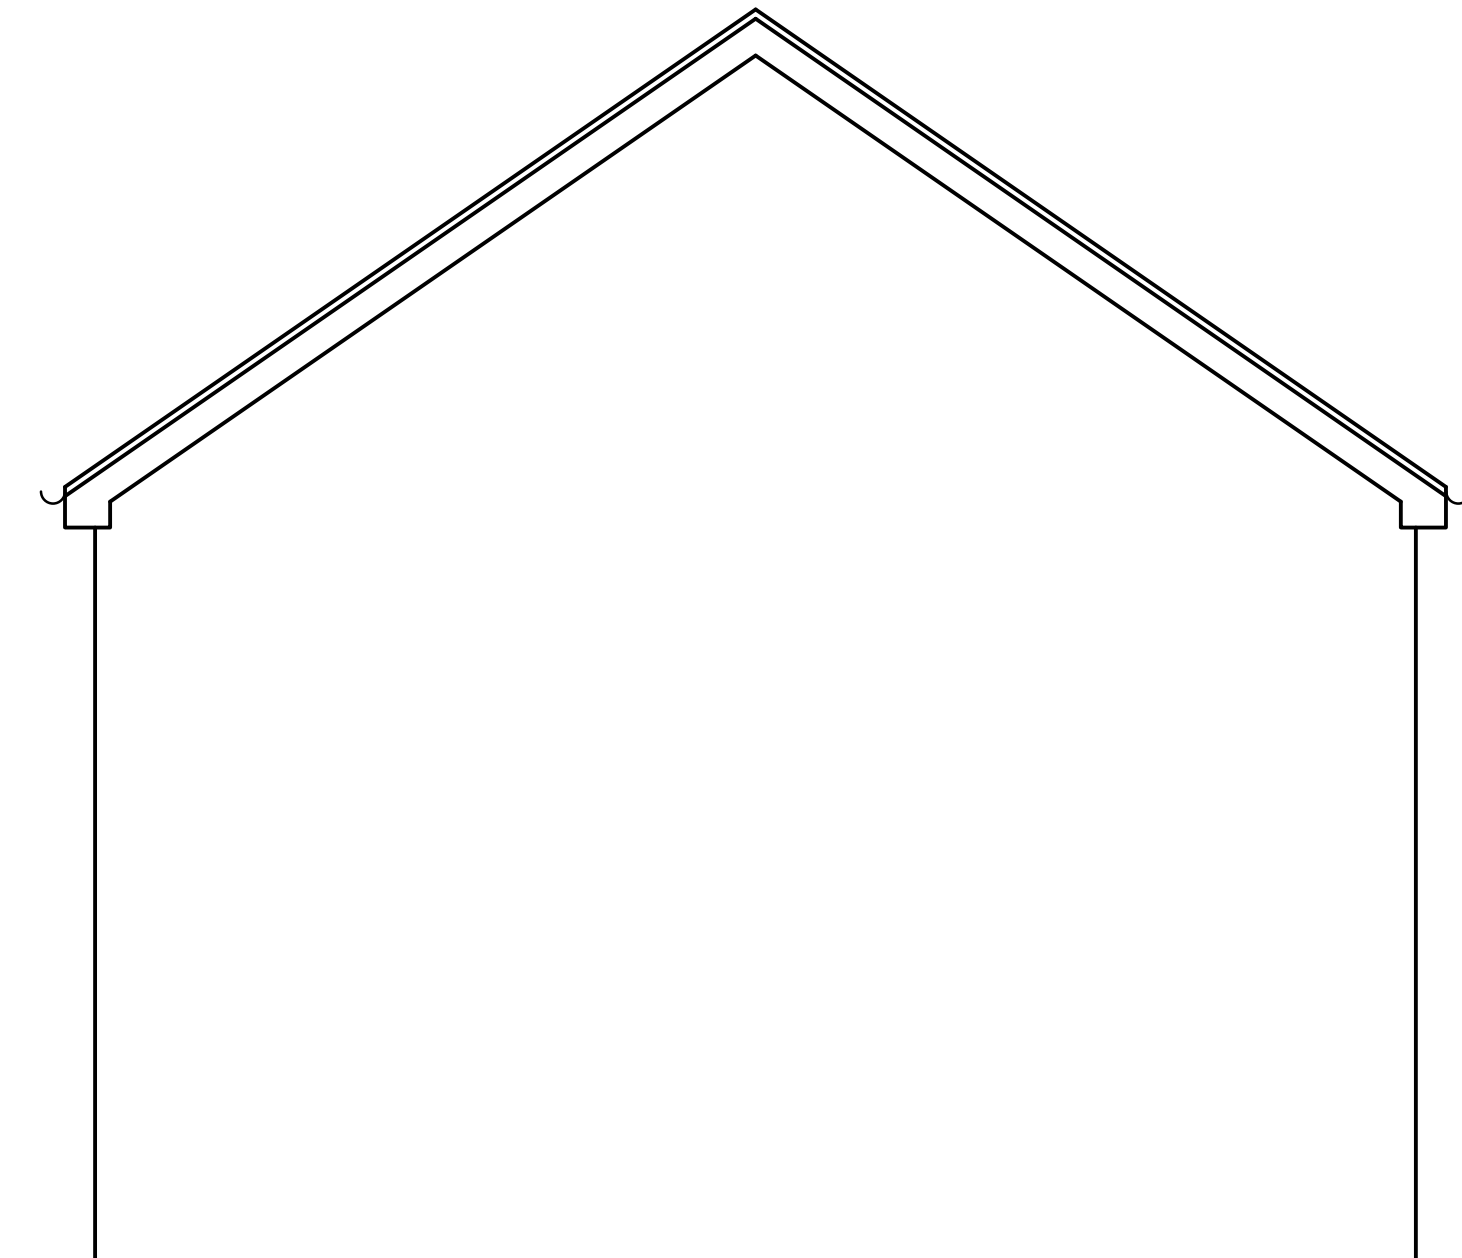

Existing Side Elevation (view from neighbours side)



Existing Rear Elevation

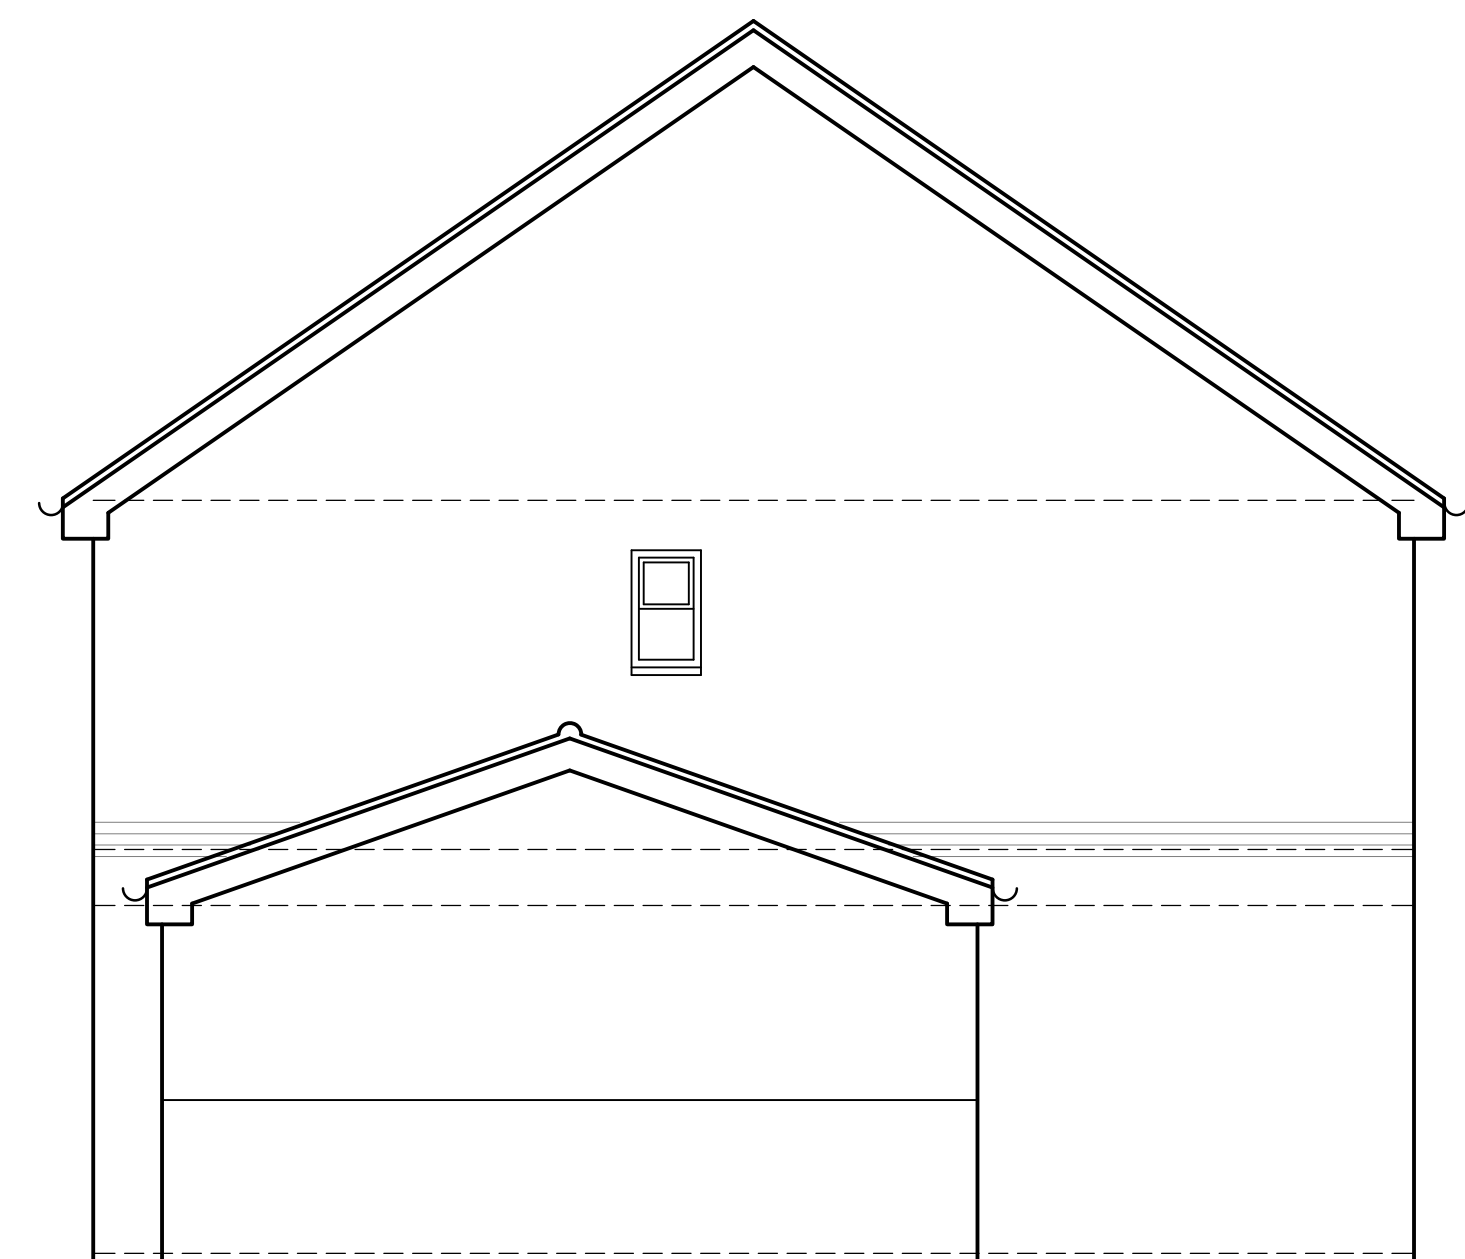

Existing Side Elevation



Existing Front Elevation

EXISTING FLOOR PLAN
& ELEVATIONS

REAR EXTENSION & PARTIAL
GARAGE CONVERSION

AT
34 KINGSWAY
GRIMETHORPE

FOR
MR & MRS OBARISIAGBON

scale
1/50

date
June 2023

project no. SD254	drawing no. 01	revision
----------------------	-------------------	----------