




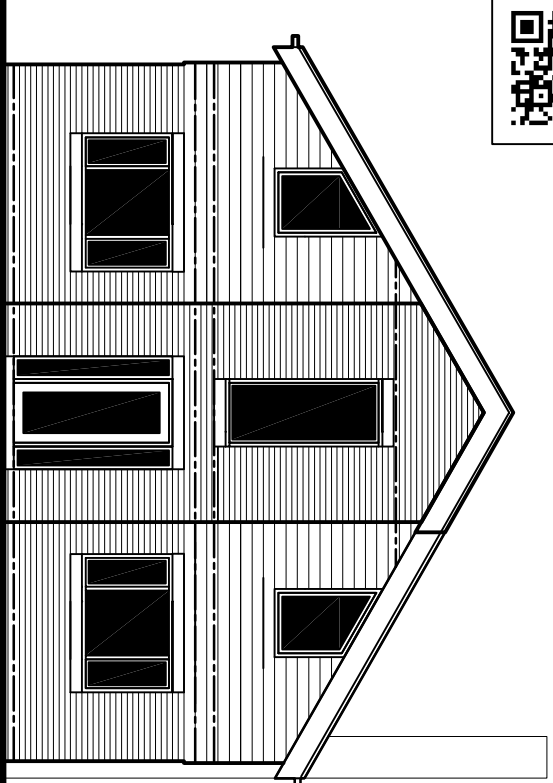


FRONT ELEVATION SCALE 1:100

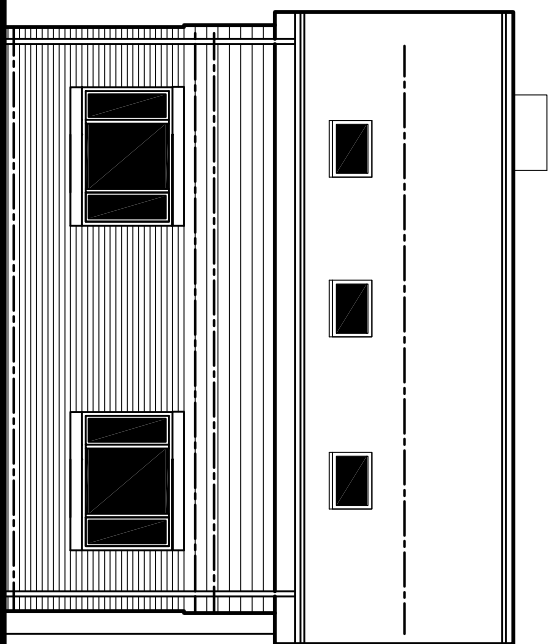


SIDE 1 ELEVATION (High Street) SCALE 1:100

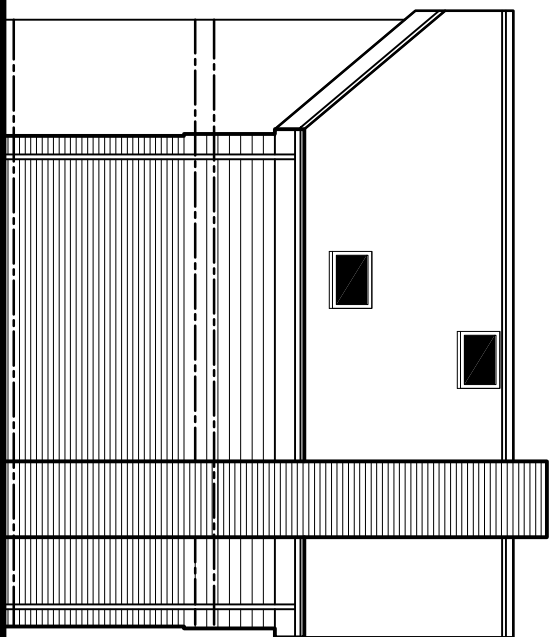


SIDE 2 ELEVATION SCALE 1:100

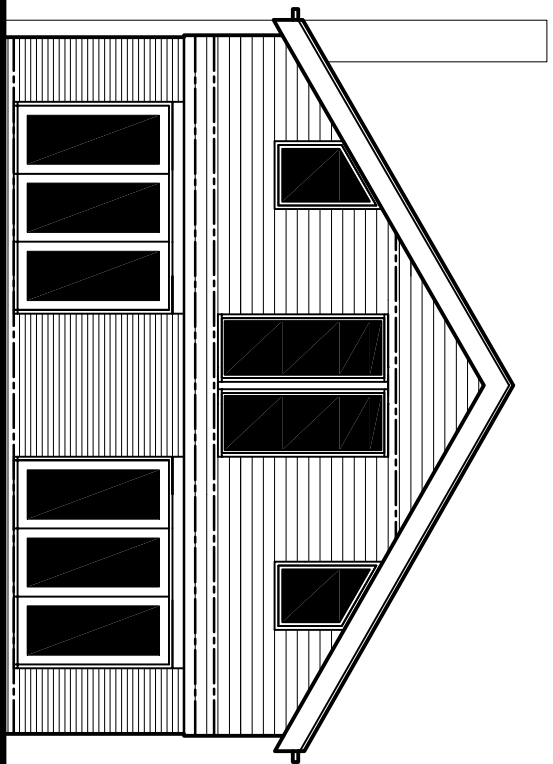


REAR ELEVATION SCALE 1:100

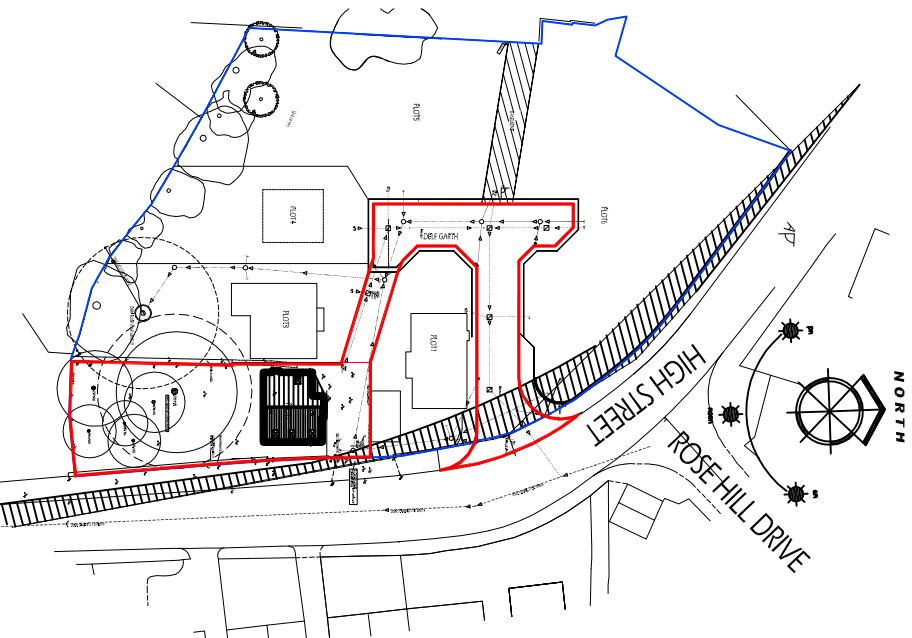


LOCATION PLAN SCALE 1:1,000

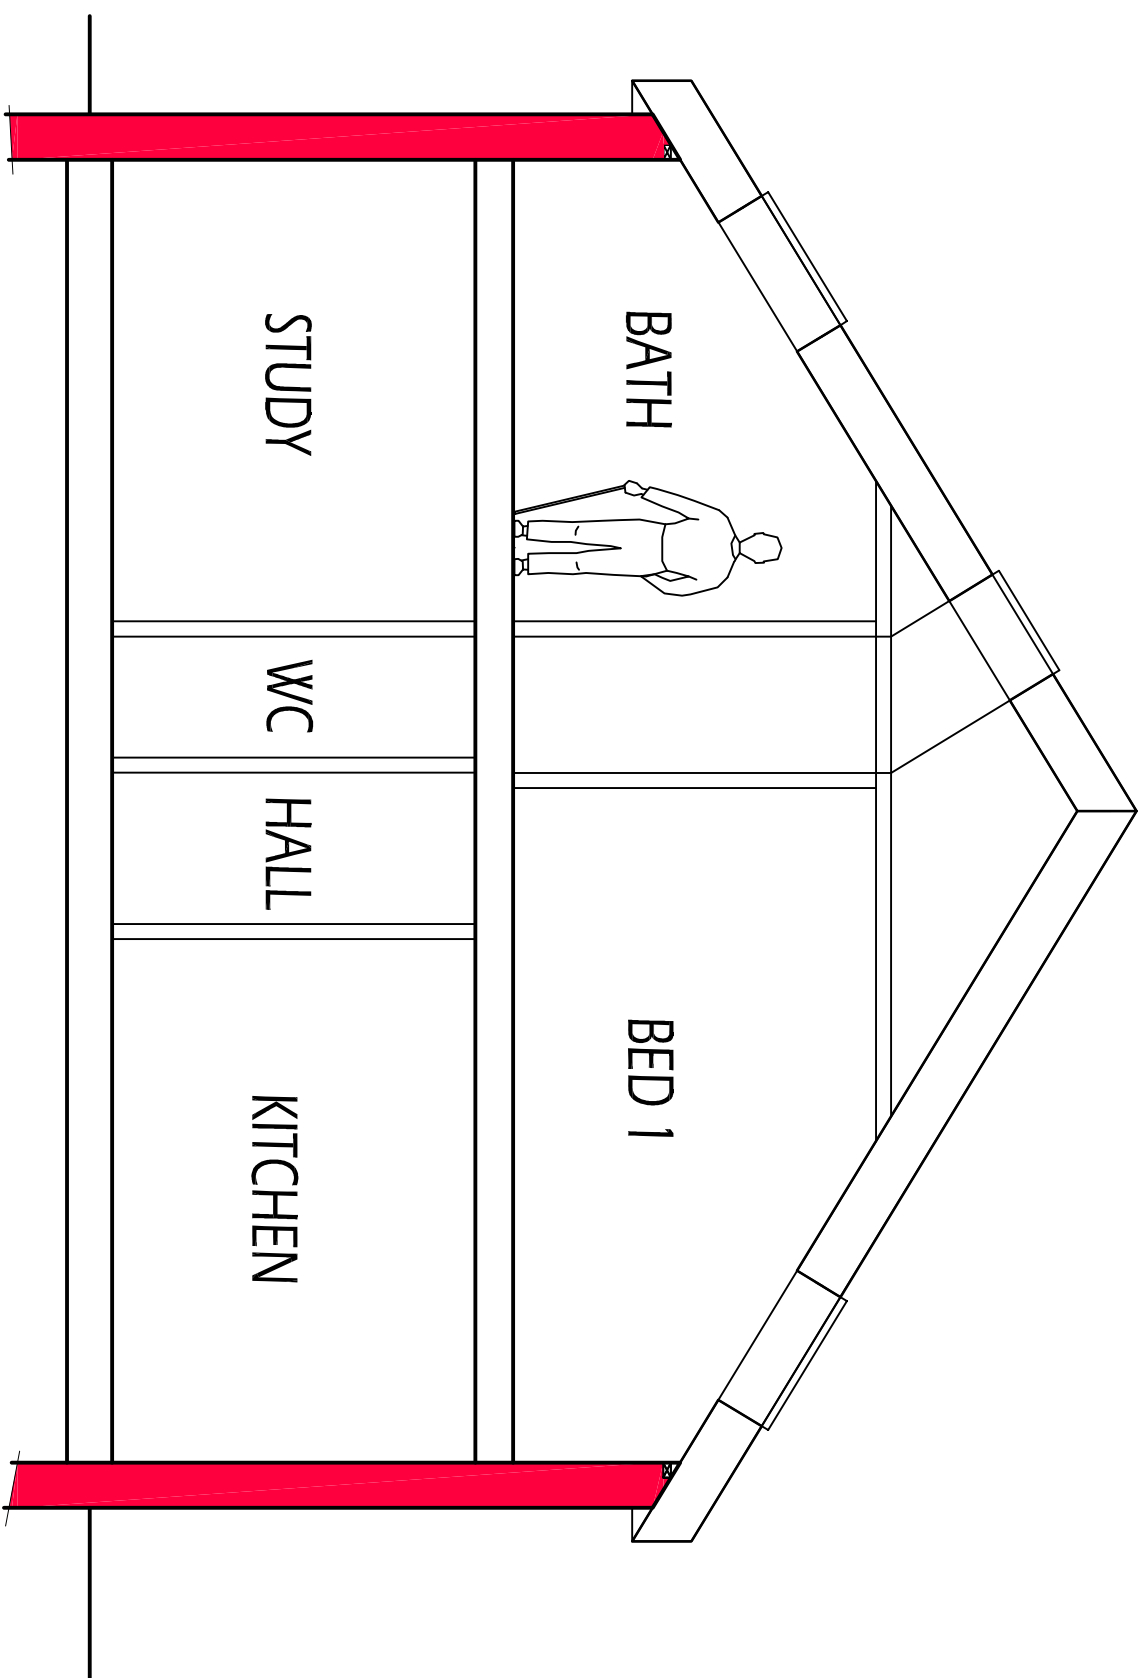


TYPICAL SECTION SCALE 1:50

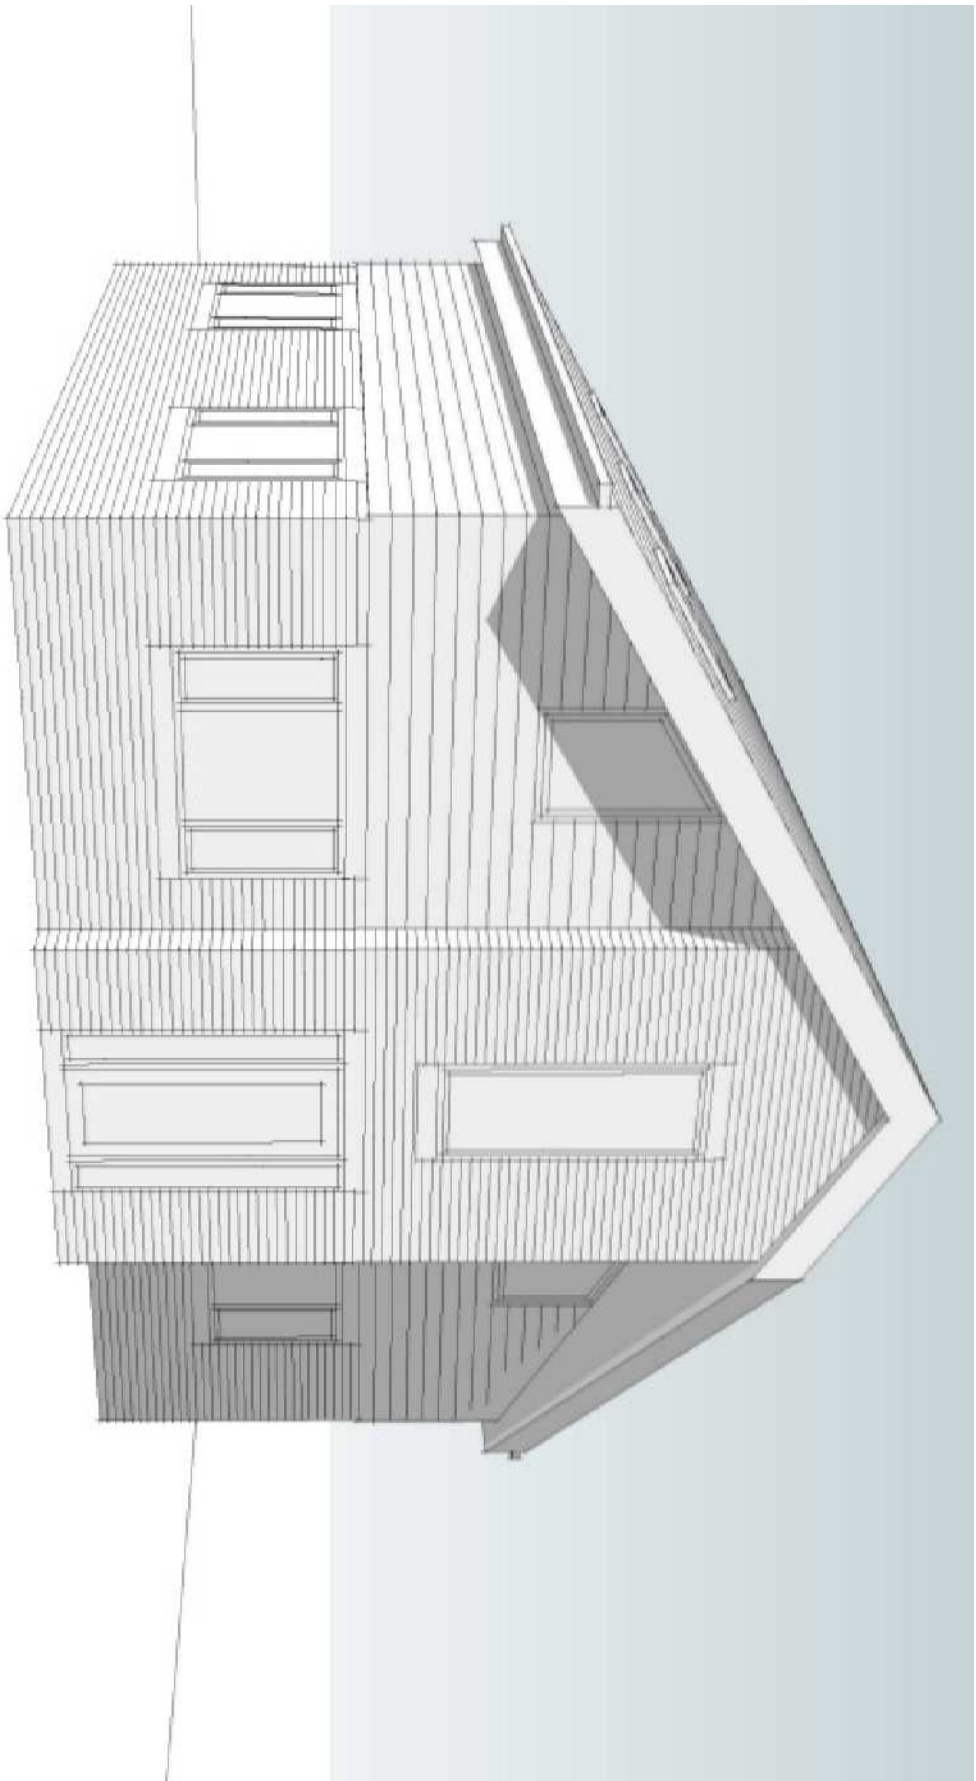


3D PERSPECTIVE

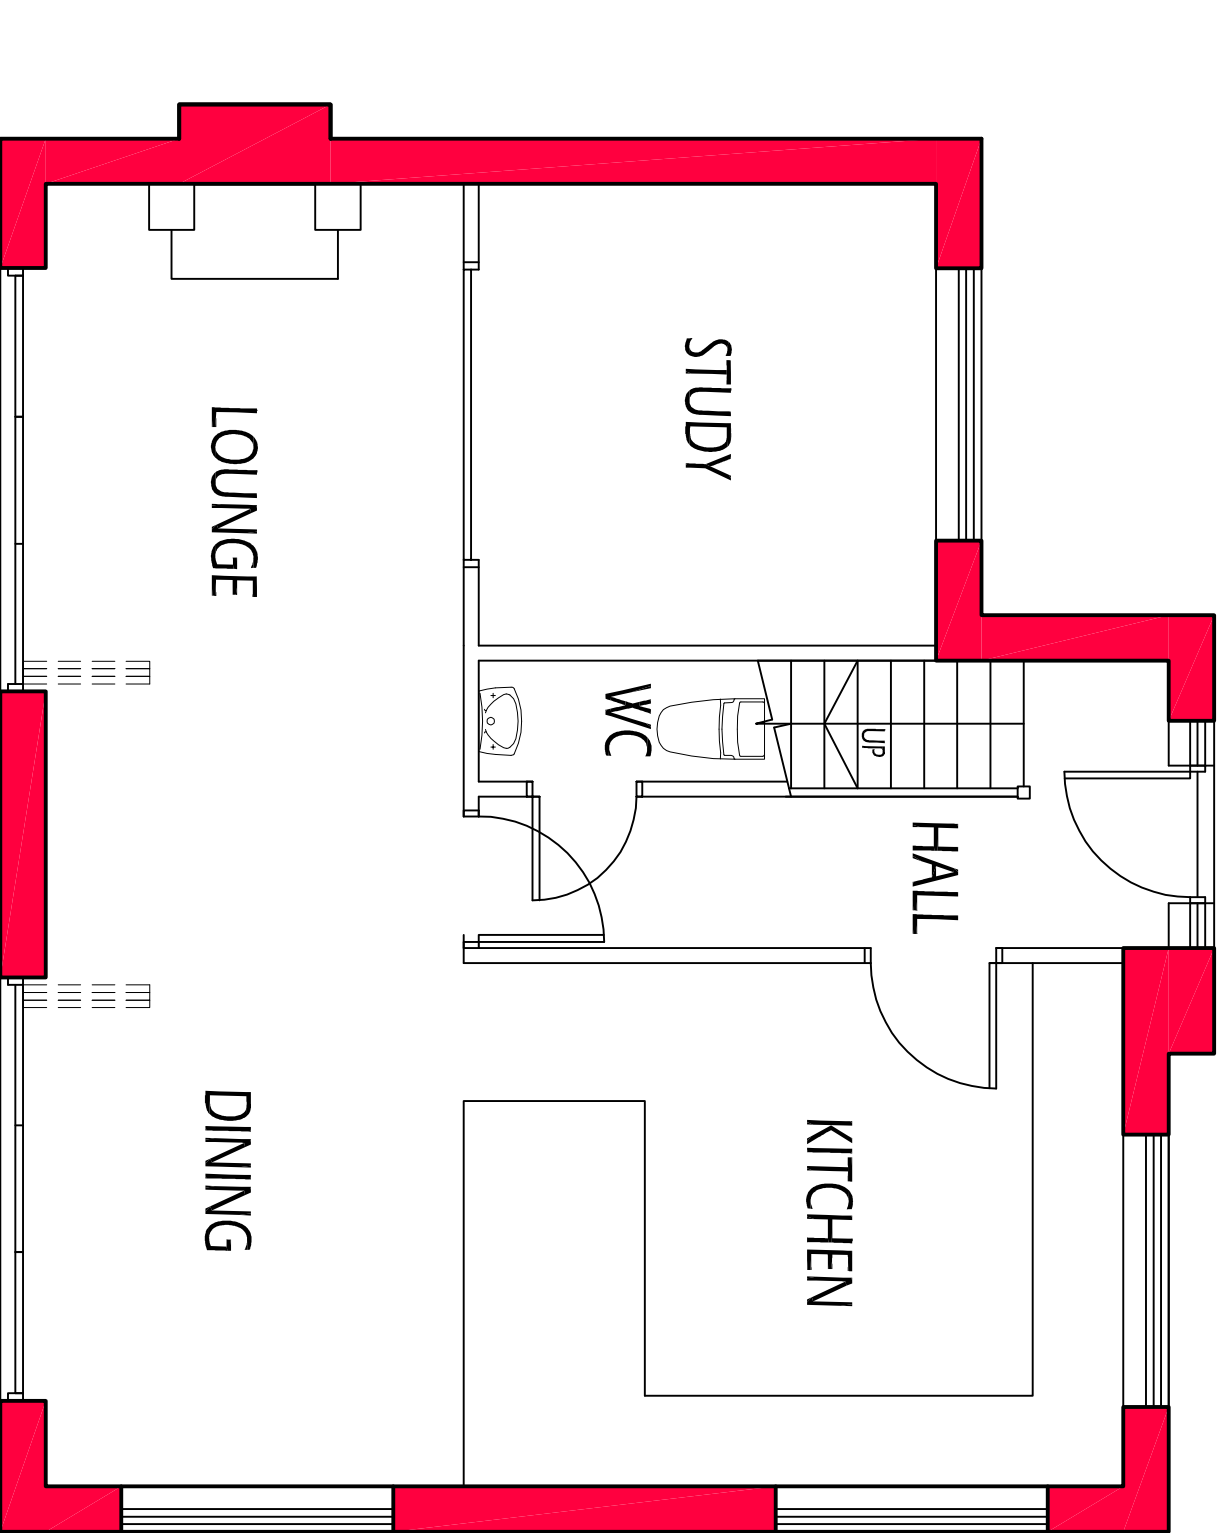


GROUND FLOOR PLAN SCALE 1:50

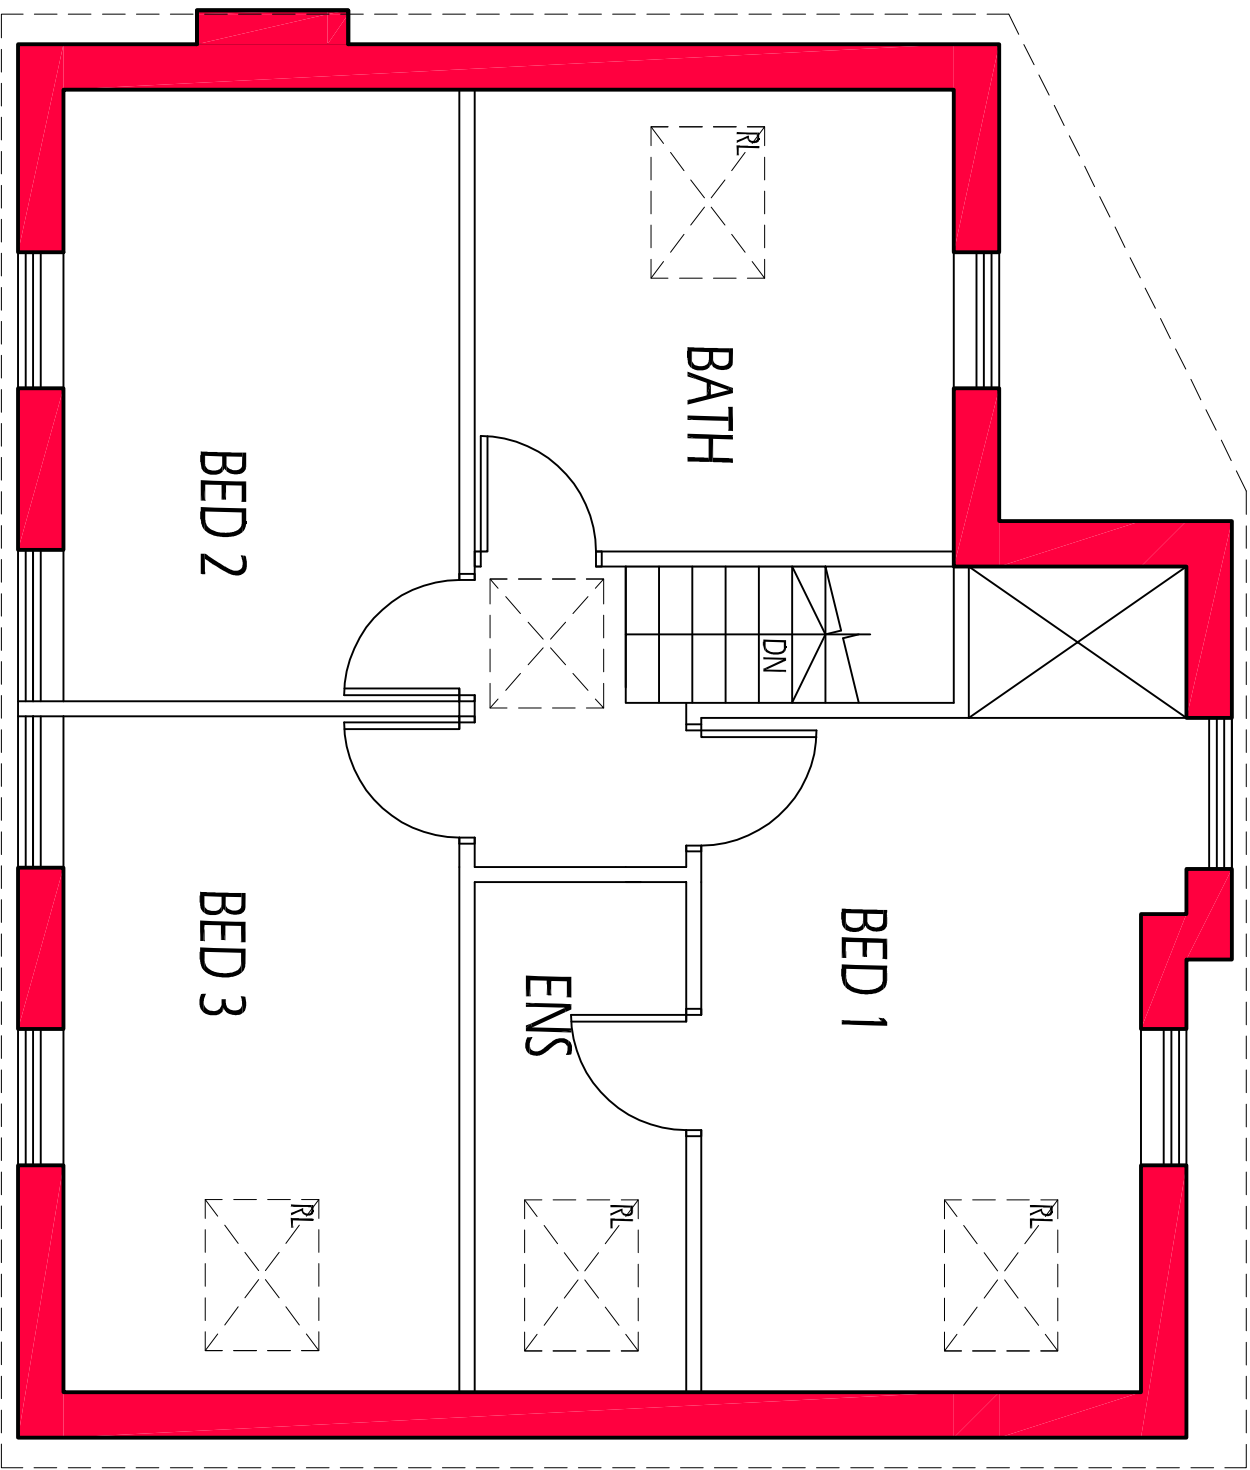

FIRST FLOOR PLAN SCALE 1:50

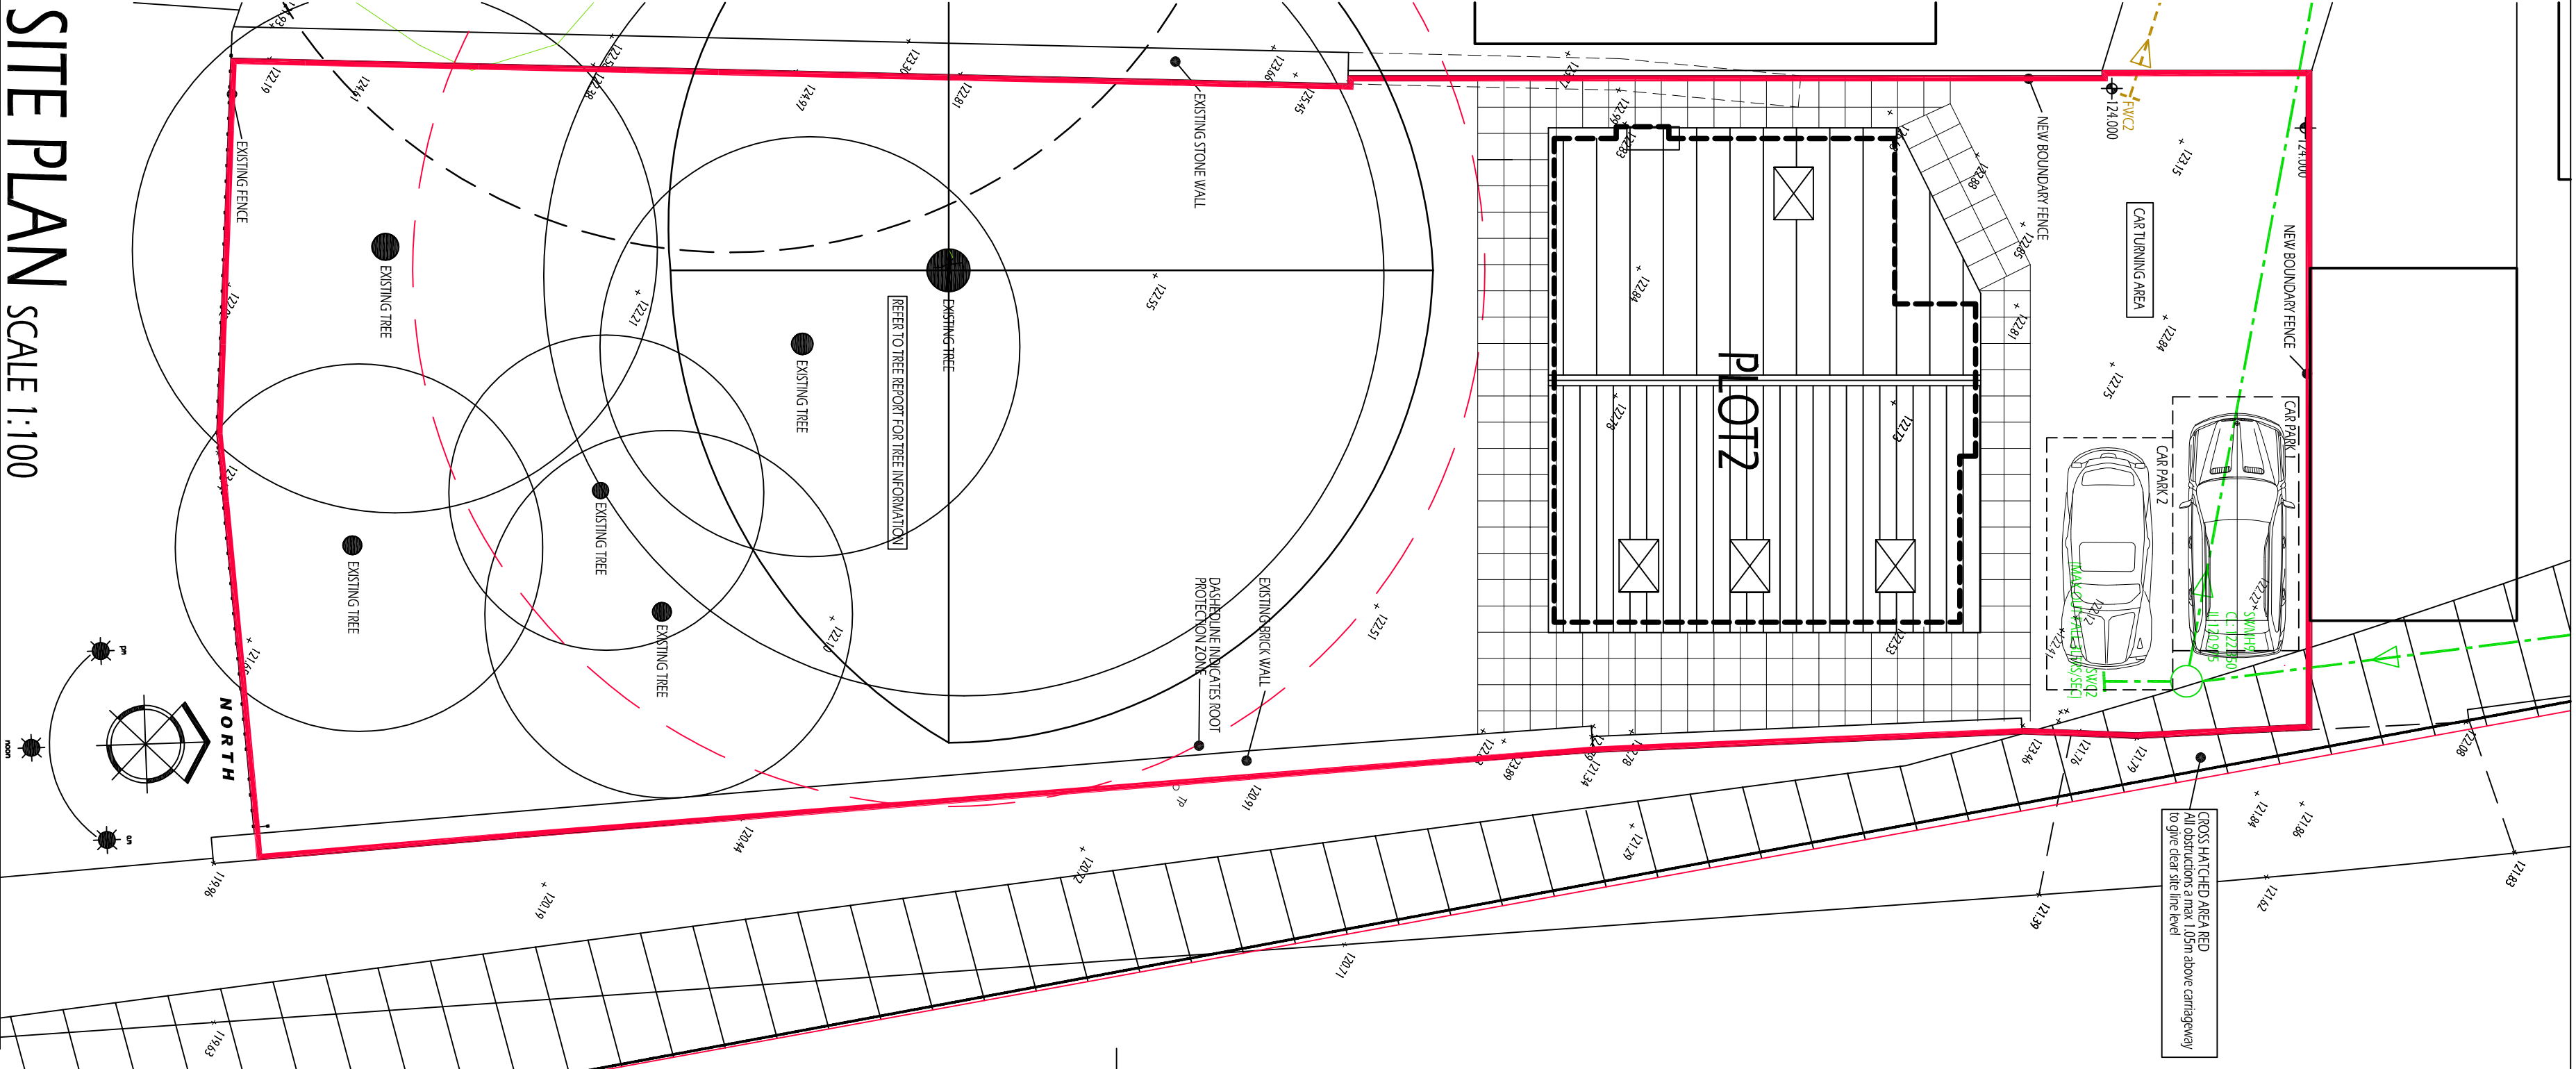

SITE PLAN SCALE 1:100

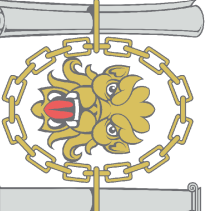

1. THE DRAWING AND THE CONTRACTS AND PARTS THEREIN ARE THE PROPERTY OF NYP ARCHITECTURAL SERVICES LTD. AND WILL BE USED OR REPRODUCED ONLY UNDER CONTRACT.

2. CONTRACTORS AND SUB-CONTRACTORS MUST CHECK AND AGREE ALL DIMENSIONS BEFORE PREPARING SHOP DRAWINGS OR COMMENCING WORK ON SITE.

3. CONTRACTORS ARE RESPONSIBLE FOR INFORMING THE DESIGNER OF ANY DISCREPANCY, DISCREPANCY OR DISCREPANCY BETWEEN THE DRAWING AND THE ACTUAL WORK. THE DESIGNER WILL BE RESPONSIBLE FOR THE STANDARD FORM OF CONTRACT IN RESPECT OF THE WORK.

4. WRITTEN DIMENSIONS ONLY ARE TO BE USED FROM THIS DRAWING. IF IN ANY DOUBT ASK FOR CLARIFICATION.

Notes:

MATERIALS: CURIAL STONE (75MM COURSED)

WALLS: TIMBER CLADDING HIGH LEVEL

ROOFS: NATURAL SLATE

DOORS: ALUMINIUM WINDOWS

Revisions:

Date	Suffix	Description	Date	Suffix	Description
20-10-2015	A	RED LINE AMENDED. BLUE LINE APPROVED			
26-10-2015	B	TITLE UPDATED TO PLOT 2 COMMENTS 12-11-2015			
23-11-2015	C	REMOVED TO P.A. COMMENTS 12-11-2015			

NYP ARCHITECTURAL SERVICES

The Grove, High Street, Doodworth, Barnsley, S19 3SD. Tel: 01226 200898 E-mail: sales@nyp.co.uk / info@nyp.co.uk

PROPOSED DWELLING

PLOT 2, DEER GARTH, DOODWORTH, BARNSELEY

Client: **EDMUND LUNDS LIMITED**

Drawing Title: **PLOT 2 PLANS & ELEVATIONS**

Date: **01/2015** Scale: **AS INDICATED**

Ref: **02/22** Dwg. No.: **01** Rev: **C**